


SCOPE OF WORK	EGRESS / LIFE SAFETY
THIS IS A NEW PROJECT AND THE SCOPE OF WORK INCLUDES THE FOLLOWING: BUILDING INTERIOR ELECTRICAL MECHANICAL PLUMBING SITE WORK LANDSCAPING CONTRACTORS SHALL BE RESPONSIBLE TO PROVIDE SUFFICIENT MEASURES TO CONTROL DUST, DEBRIS, AND EROSION IN ACCORDANCE WITH LOCAL AND JURISDICTIONAL REQUIREMENTS.	CONTRACTOR SHALL MAINTAIN ALL EMERGENCY EGRESS PATHWAYS AND LIFE SAFETY EQUIPMENT (TO INCLUDE EXIT LIGHTS, EMERGENCY LIGHTS) DURING OPERATING HOURS. IN THE EVENT OF CONFLICT WITH NEW CONSTRUCTION, OR SKYDRAVE EQUIPMENT, CONTRACTOR SHALL ADVISE ARCHITECT AND RELOCATE FIXTURE TO MAINTAIN EFFECTIVENESS OF LIFE SAFETY EQUIPMENT.

CODE INDEX	CONTACTS
ZONING GRAPEVINE MILLS CITY OF GRAPEVINE, TX 98-05 COMMUNITY COMMERCIAL C.C. PARKING REQUIRED: 144 SPACES PARKING PROVIDED: 146 SPACES BUILDING 406-92-1100 1994 2 Local Ambulance OCCUPANCY CLASS: A2.1 ASSEMBLY CONSTRUCTION TYPE: TYPE IV (10+ HOUR FIRE SPRINKLER SUBSTITUTION) 2-1 HR SPEC BUILDING AREA: 11,957 SQ. FT. SEATING CAPACITY: 400 PERSONS TOTAL EGRESS PROVIDED: 170' MECHANICAL UNIFORM MECH. CODE 2001 ELECTRICAL NATIONAL ELECTRIC CODE, CURRENT EDITION PLUMBING UNIFORM PLUMBING CODE 2001 HEALTH CITY OF GRAPEVINE, TX FIRE NFPA 72, 2000 ED. ACCESSIBILITY ADA, TEXAS ACCESSIBILITY STANDARDS (TAS)	OWNER CEC ENTERTAINMENT, INC. 4441 WEST AIRPORT FREEWAY P.O. BOX 152077 IRVING, TEXAS 75062 TEL. 972-258-8507 ARCHITECT C.T. CHANG C.T. CHANG & ASSOCIATES 1010 EULESS BOULEVARD (HIGHWAY 10) SUITE 110 EULESS, TEXAS 76040 TEL. 817-354-6010 FAX. 817-571-1919 PROJECT MANAGER DAVID DOTTER PARKWAY CONSTRUCTION CO. 1000 CIVIC ORACLE LEWISVILLE, TEXAS 75067 TEL. 927-221-1979 M.E.P. CONSULTANT JOSEPH V. SCHULTES, P.E. J. V. ENGINEERING CONSULTANTS 840 TIMBERTOP CRT. COLORADO SPRINGS, CO 80921-3563 TEL. 719-481-0192 STRUCTURAL ENGINEER MOWLES RAMARAPU, MS, P.E. INTEC SERVICES, INC. 3113 S. UNIVERSITY DRIVE SUITE 301 FORT WORTH, TX 76109 TEL. 817-927-3049

FLAME SPREAD SCHEDULE	
MATERIAL	FLAME SPREAD
F.R.P. PANELS	175
PLASTIC LAMINATE	190
CARPET	30
AWNING FABRIC	25
LT-1 CEILING TILE	25
LT-2 CEILING TILE	10
SHEET VINYL	0.45 WATTS/CM
V.C.T.	0.45 WATTS/CM
VINYL BASE	75 OR LESS
PAINT	8.5 OR LESS

NO SUBSTITUTION OF PRODUCTS, MATERIALS OR EQUIPMENT SPECIFIED HEREIN WILL BE ALLOWED UNLESS SUBMITTED WITH SUBSTANTIATING DATA PRIOR TO INSTALLATION, AND APPROVED IN WRITING BY C.E.C. ENTERTAINMENT, INC.

KNOX Box required. Application can be picked up at the Fire Marshal's office.

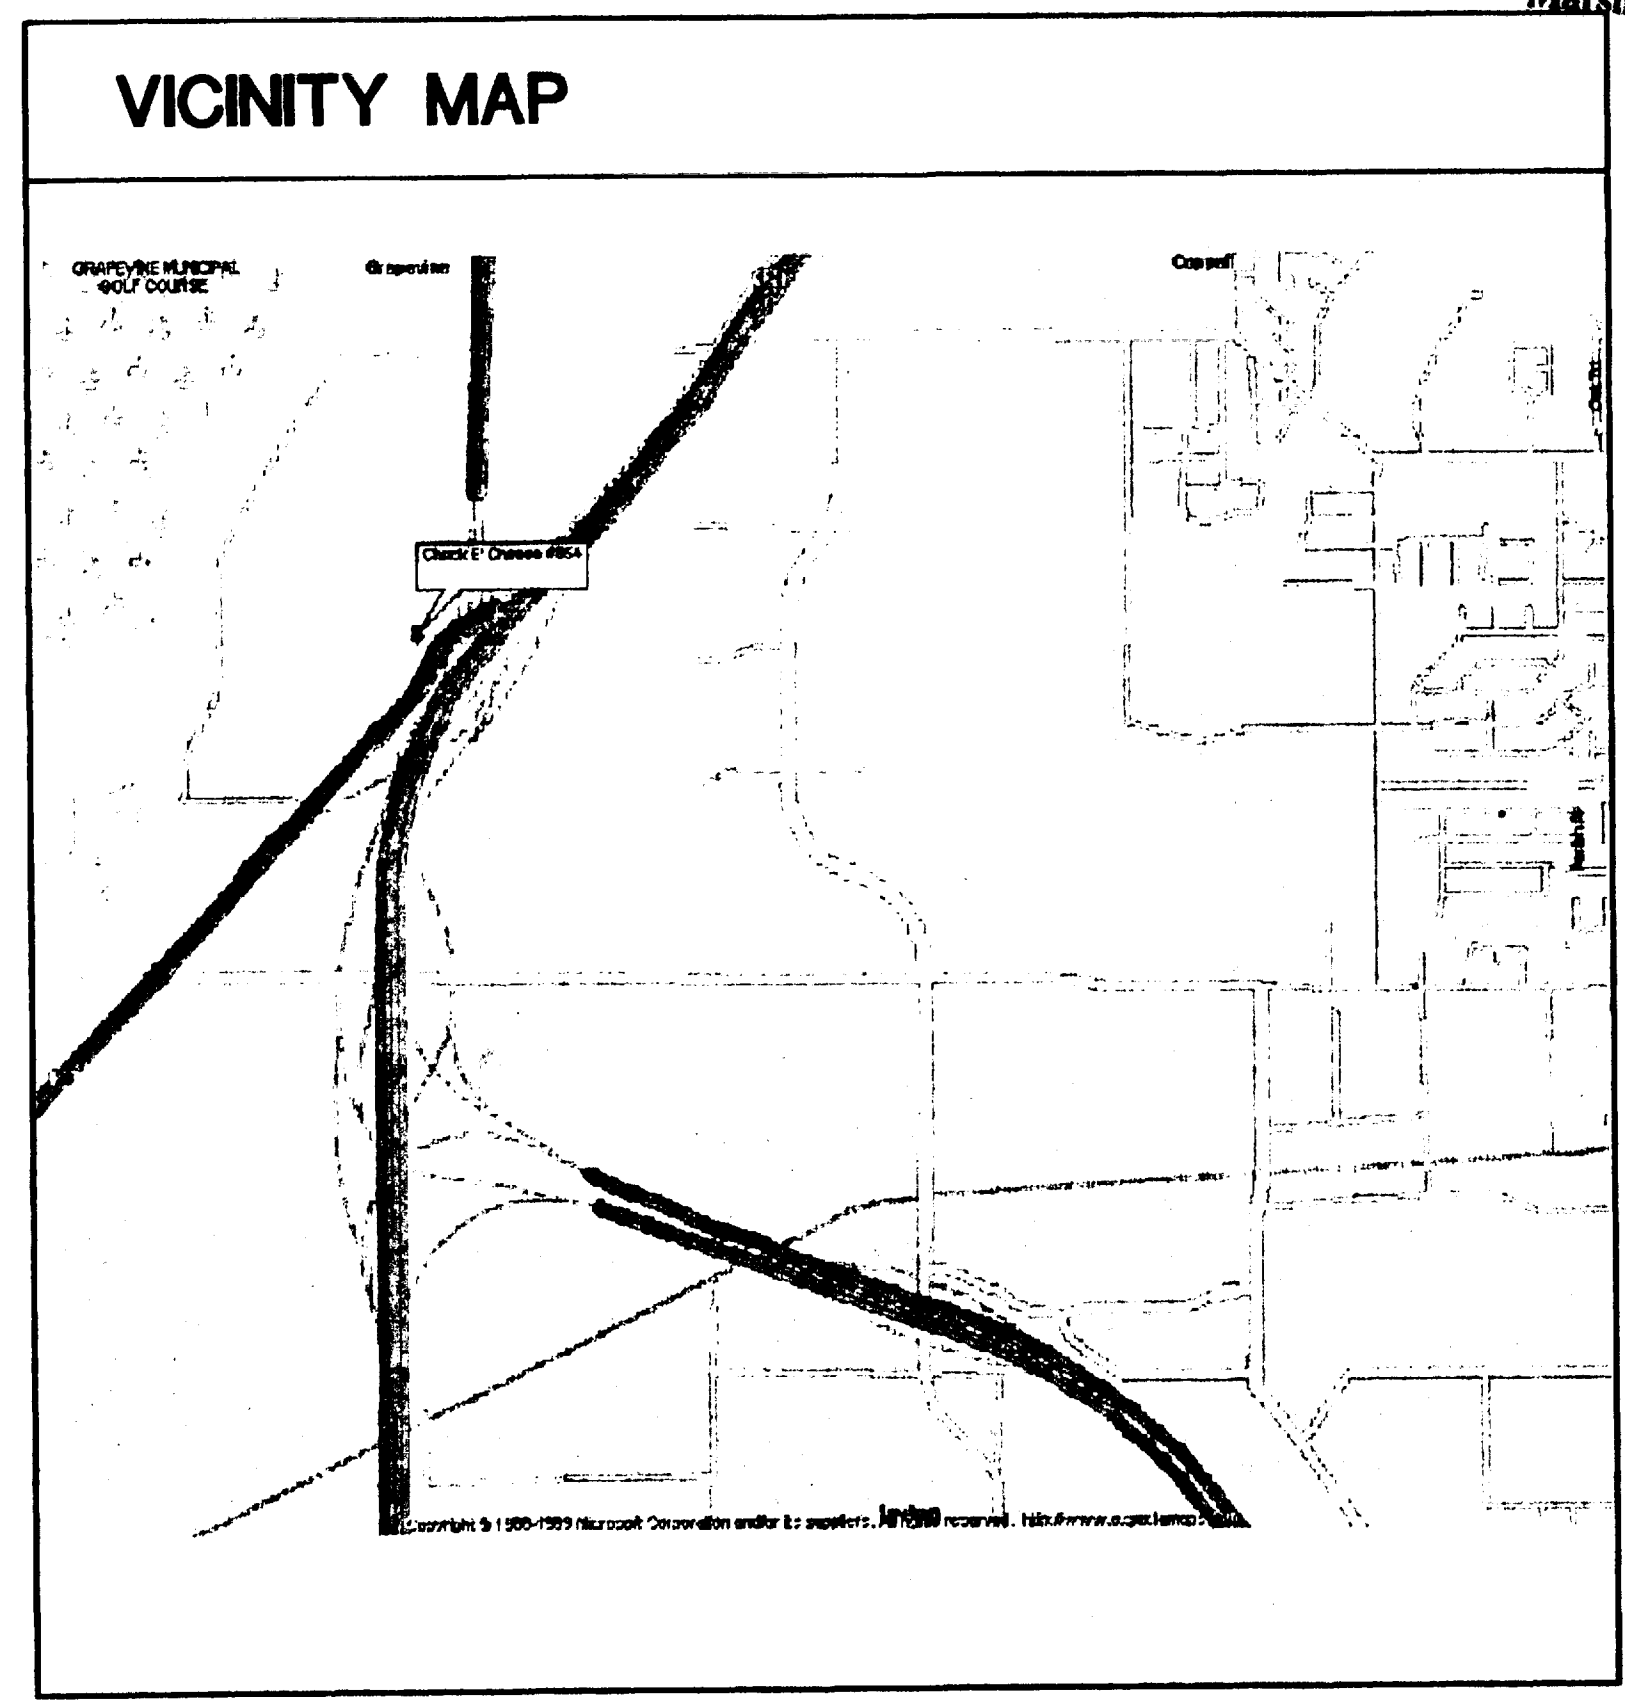

CHUCK E CHEESE'S




KNOX Box required. Application can be picked up at the Fire Marshal's office.

SHEET INDEX	
CS COVER SHEET	A6.2 DETAILS
CIVIL INDEX SHEET	A7.0 EXTERIOR WALL SECTIONS
C1 SITE SPECIFICATIONS	A7.1 SECTIONS AND DETAILS
C2 SITE PLAN	A8.0 SCHEDULES
C3 GRADING PLAN	A9.0 GAMES, DECOR AND SEATING PLAN
C4 UTILITY PLAN	ST1 ENLARGED STUDIO 'C' ANIMATION PLAN
C5 PAVING PLAN	S1 FOUNDATION PLAN
C6 EROSION CONTROL PLAN	S2 ROOF FRAMING PLAN
CITY OF GRAPEVINE SANITARY SEWER DETAILS	S3 SECTIONS
CITY OF GRAPEVINE SANITARY SEWER DETAILS	S4 SECTIONS
CITY OF GRAPEVINE STORM SEWER DETAILS	S5 GENERAL NOTES
CITY OF GRAPEVINE WATER DETAILS	S6 SUPER STRUCTURE ATTACHMENT PLAN
CITY OF GRAPEVINE EMBEDMENT DETAILS	S7 DETAILS
CITY OF GRAPEVINE PAVING DETAILS	P1 PLUMBING PLAN
L1 LANDSCAPE PLAN	P2 ENLARGED PLUMBING PLAN
A0.1 SITE DETAILS	P3 PLUMBING-SCHEDULES AND DETAILS
A1.0 FLOOR PLAN	P4 PLUMBING DIAGRAMS
A2.0 ENLARGED KITCHEN PLAN	M1 MECHANICAL PLAN
A2.1 ENLARGED RESTROOMS AND DETAILS	M2 COMPLIANCE NOTES & DETAILS
A3.0 REFLECTED CEILING PLAN AND DETAILS	M3 MECHANICAL ROOF PLAN & DETAILS
A4.0 EXTERIOR ELEVATIONS & DETAILS	E0 PHOTOMETRIC PLAN
A4.1 EXTERIOR ELEVATIONS	E1 LIGHTING PLAN AND SCHEDULE
A5.0 INTERIOR ELEVATIONS	E2 POWER PLAN
A5.1 INTERIOR ELEVATIONS	E3 ANIMATION PLATFORM-ELECTRICAL
A5.2 INTERIOR ELEVATIONS	E4 ELECTRICAL PANEL SCHEDULE
A6.0 DETAILS	E5 ENLARGED KITCHEN POWER
A6.1 DETAILS	E6 SPECIFICATIONS


CONTRACTOR SHALL CALL FOR INSPECTIONS. 817-410-1801
CONTRACTOR REGISTRATION WILL BE REVOKED UPON PERMIT EXPIRATION.

CITY OF GRAPEVINE
RELEASED FOR CONSTRUCTION
THIS PLAN TO BE KEPT ON THE JOB AT ALL TIMES

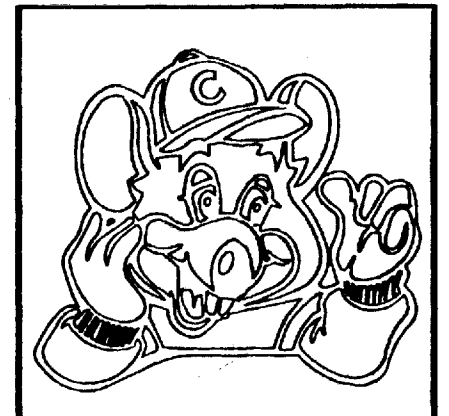


ARCHITECTURE - PLANNING - DESIGN
C.T. CHANG & ASSOC. INC.
1010 W. EULESS BLVD., SUITE 110
EULESS, TX 76040

CHUCK E. CHEESE'S PIZZA. #854
GRAPEVINE MILLS MALL
GRAPEVINE, TX
C. E. C. ENTERTAINMENT, INC.
4441 WEST AIRPORT FREEWAY
IRVING, TEXAS 75062
COVER SHEET

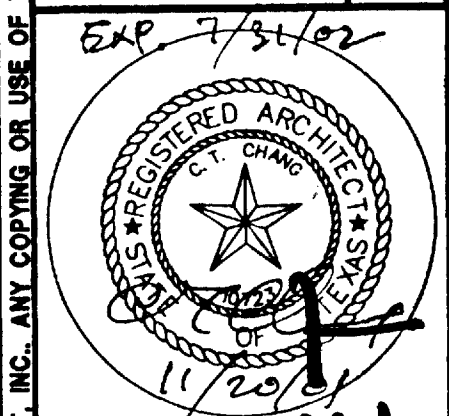


Date 11/21/2001
Revisions
Project Number 58-854
Sheet Number 1 OF 1
11/24/01


01-3259 2755 E Grapevine Mills Cr. "CHUCK E CHEESE'S PIZZA"

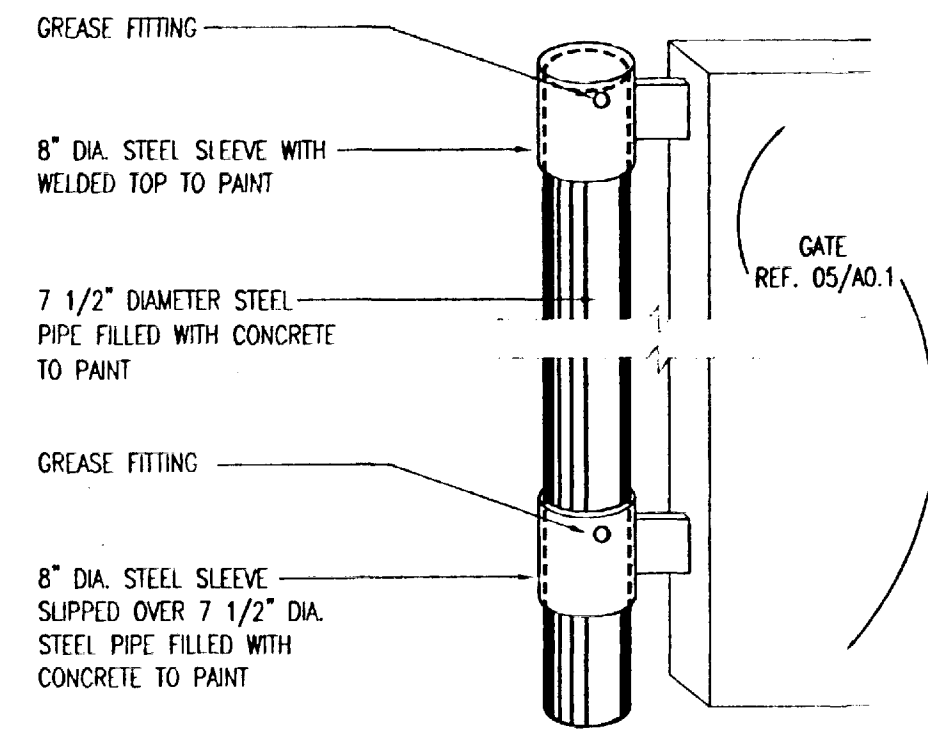


01 GATE HINGE DETAIL
SCALE: 1 1/2"=1'-0"

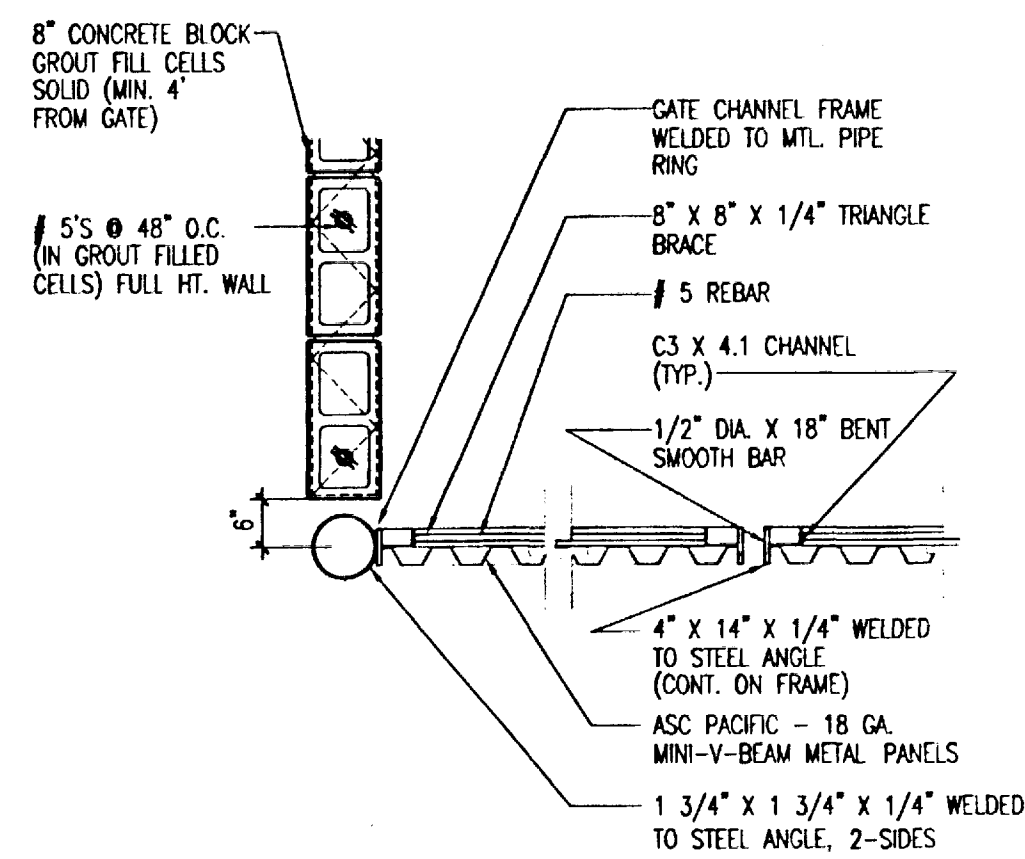


02 GATE HINGE PLAN
NOT TO SCALE

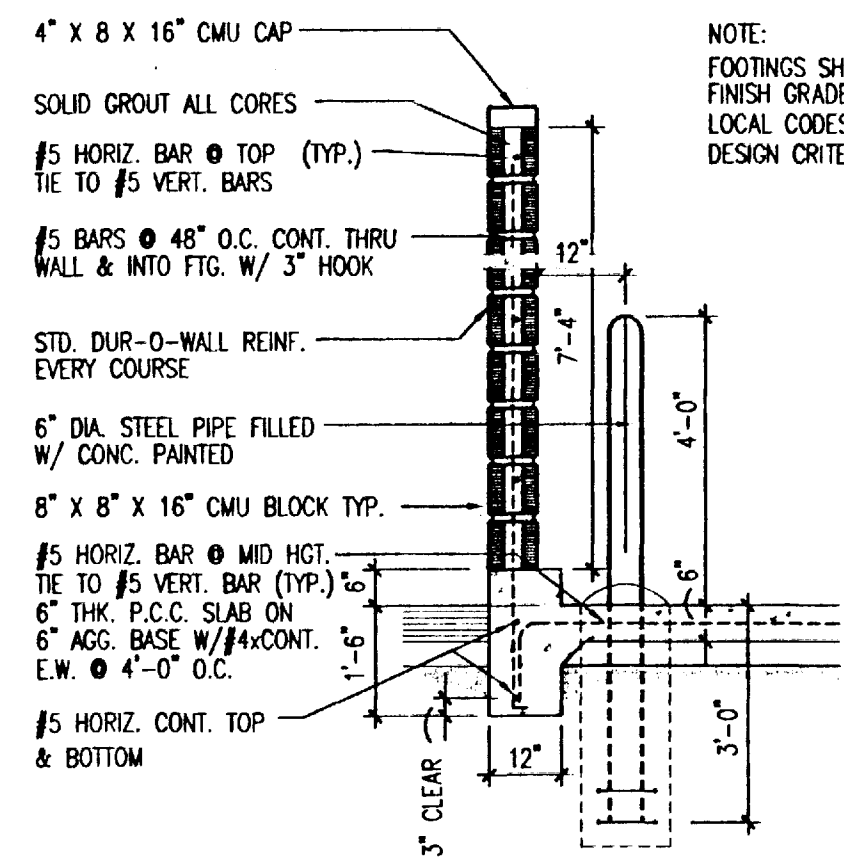


03 SCREEN
WALL SECTION
NOT TO SCALE

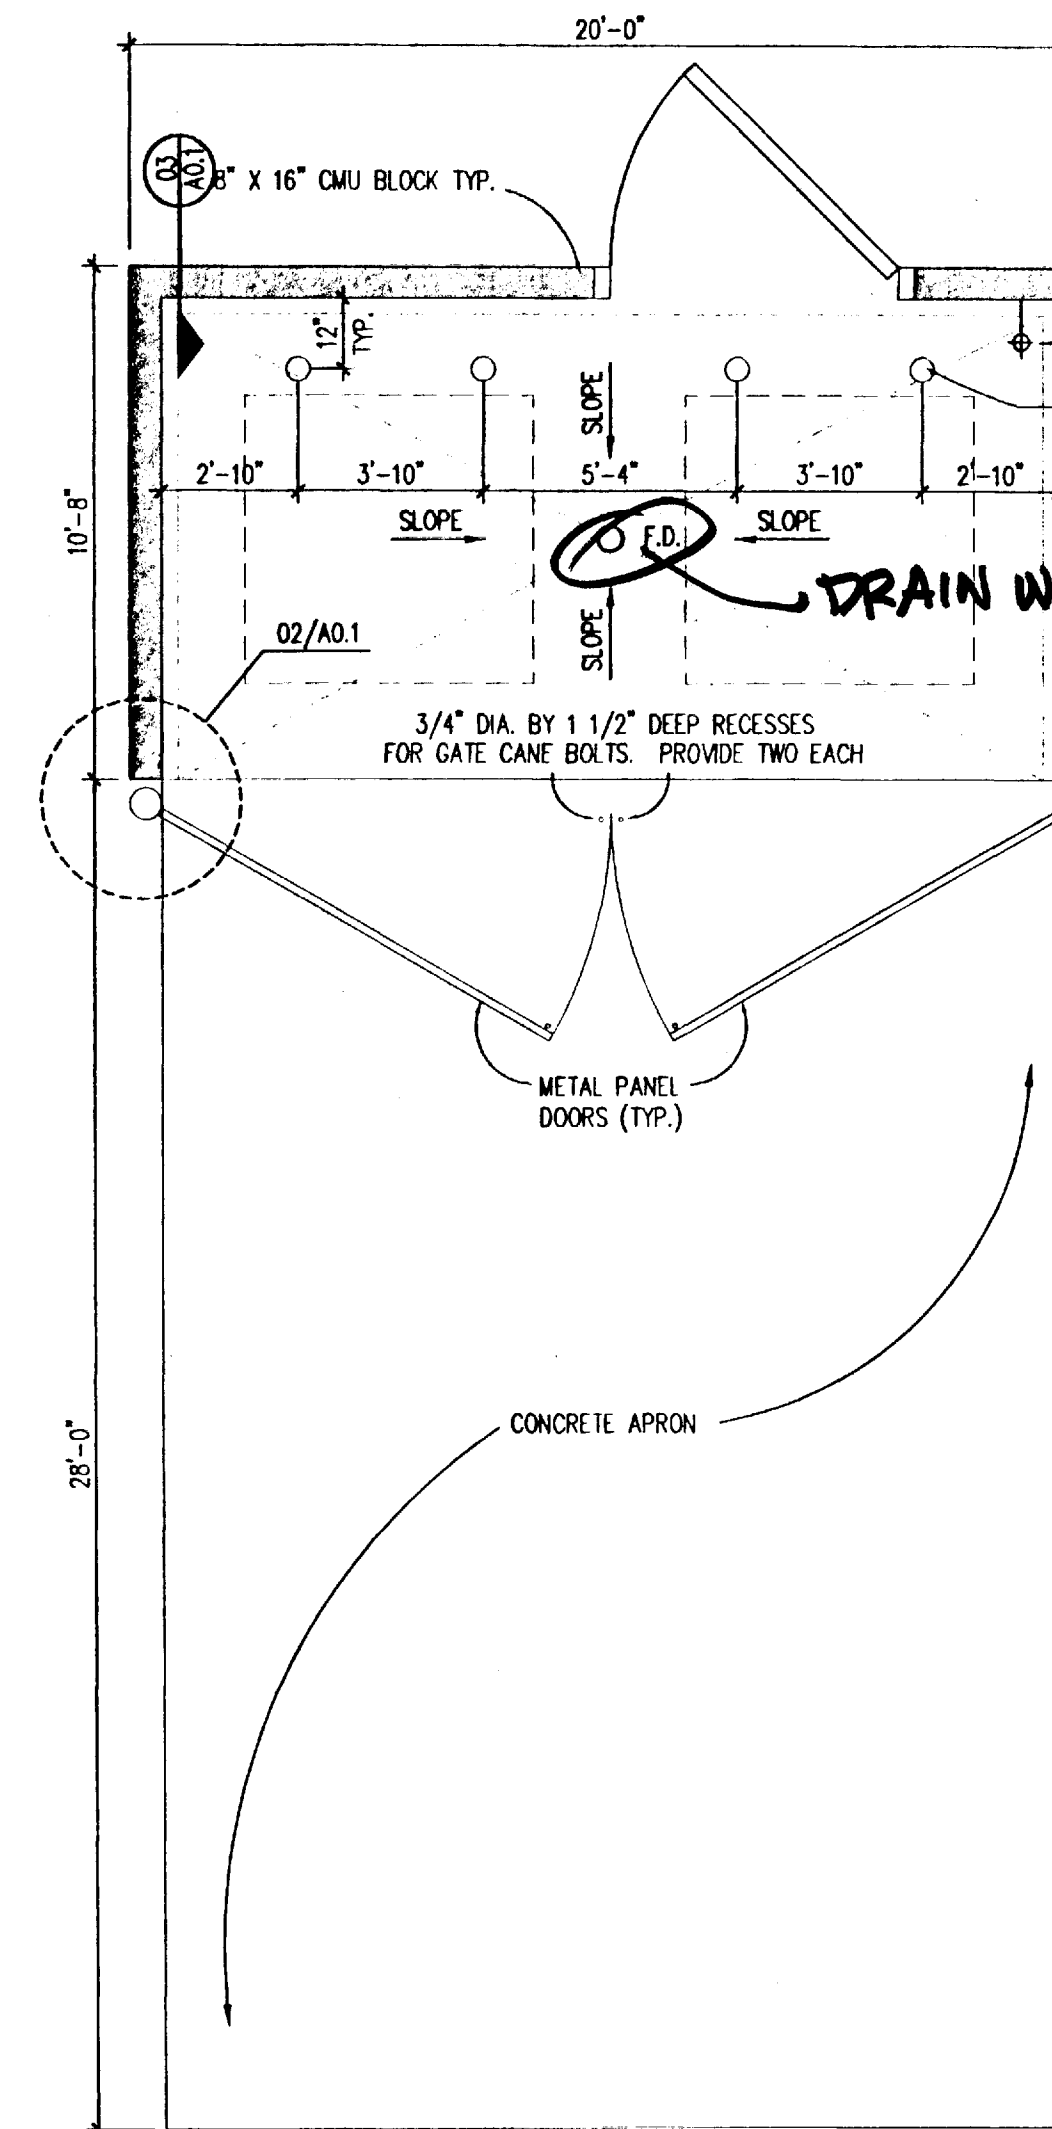


04 TRASH ENCLOSURE PLAN
SCALE: 1/4"=1'-0"

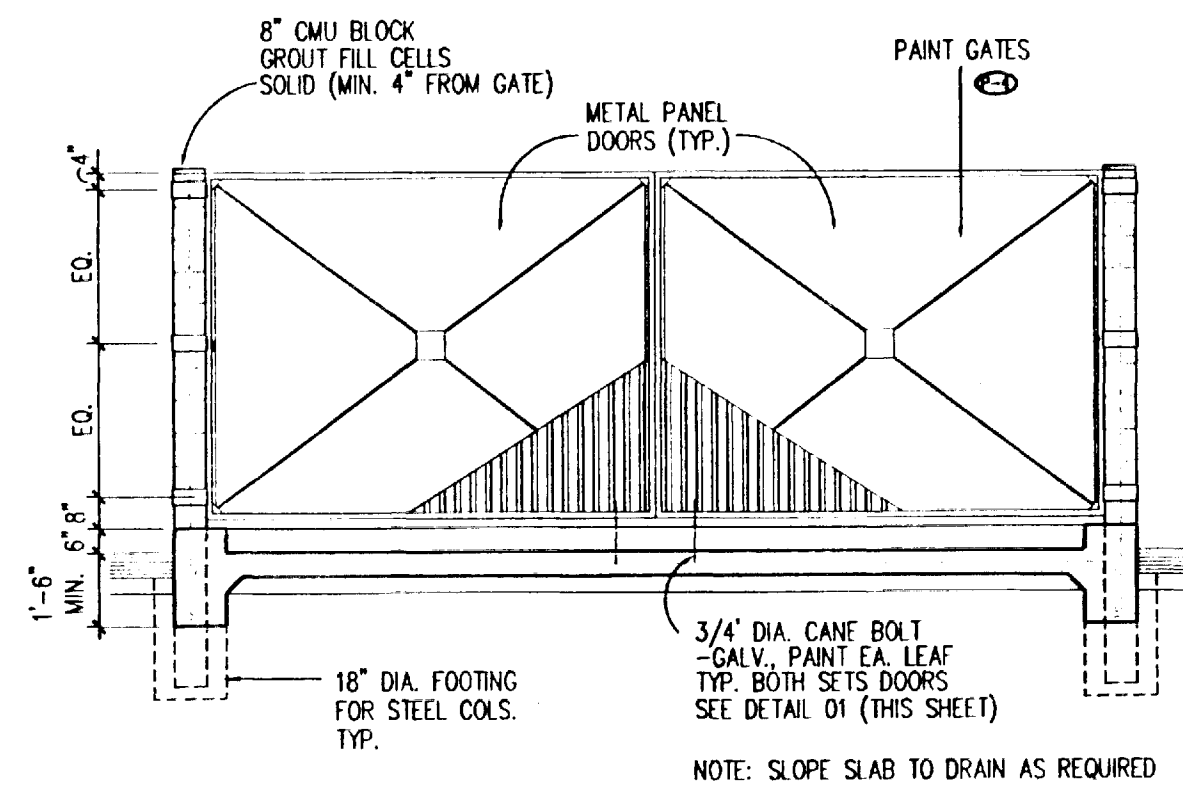


05 ELEVATION @ TRASH ENCLOSURE
SCALE: 1/4"=1'-0"

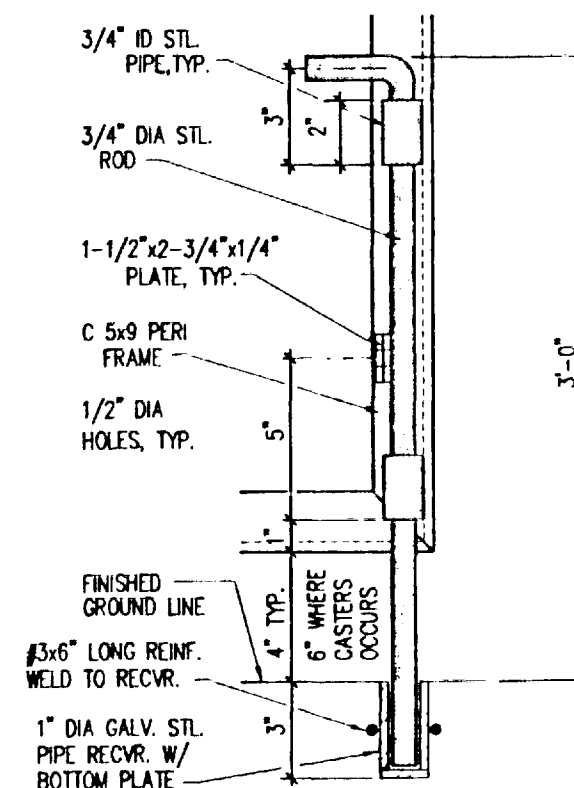


06 CANE BOLT DETAIL
N.T.S.

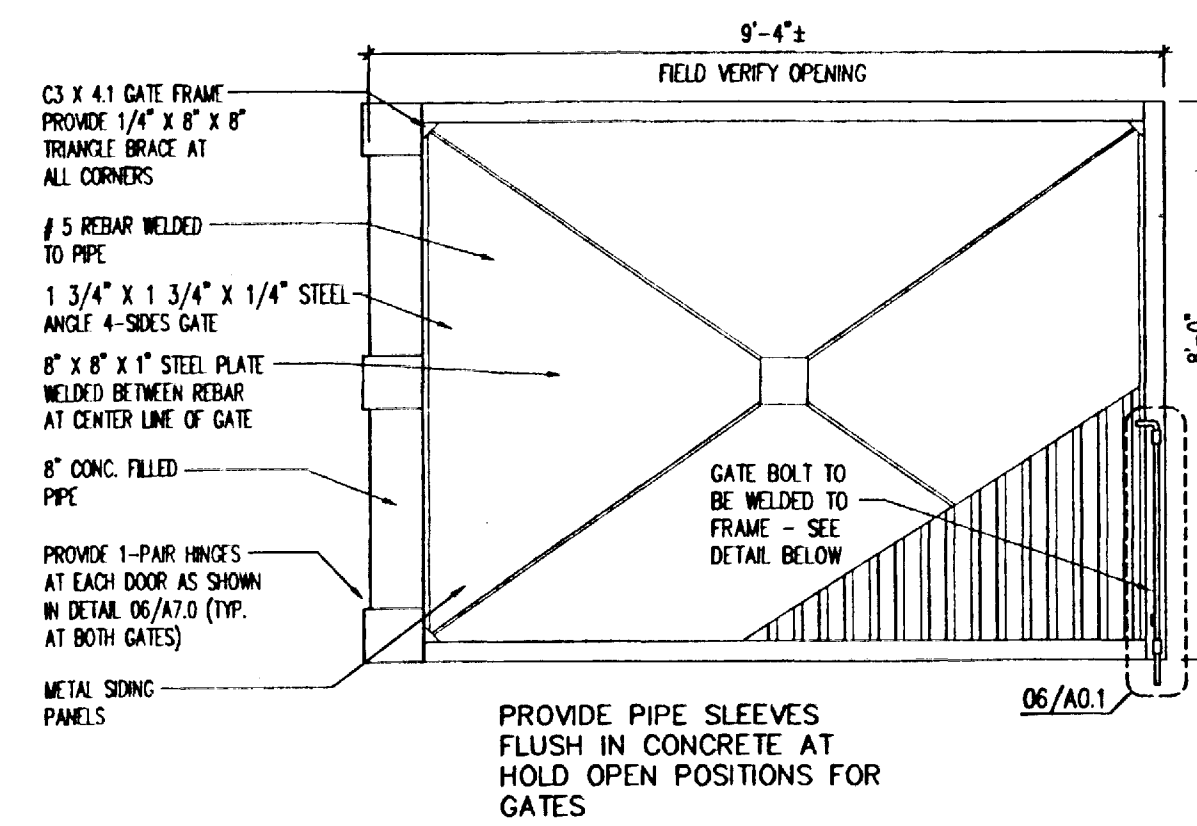

07 GATE DETAIL
NOT TO SCALE

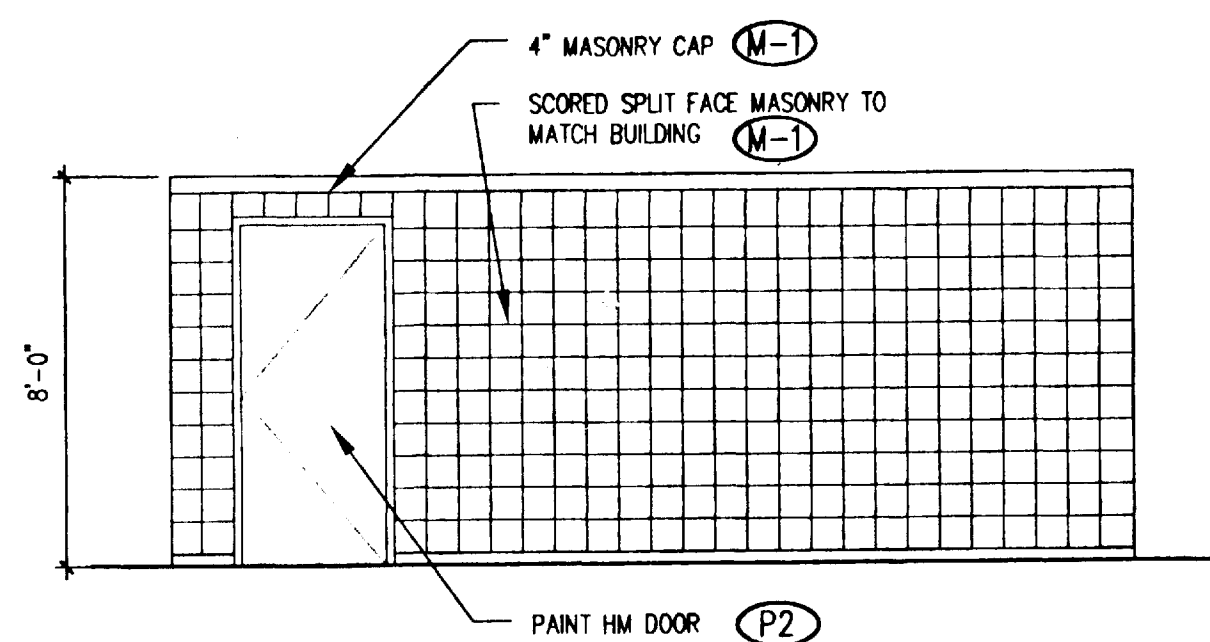

08 ELEVATIONS @ TRASH ENCLOSURE
SCALE: 1/4"=1'-0"

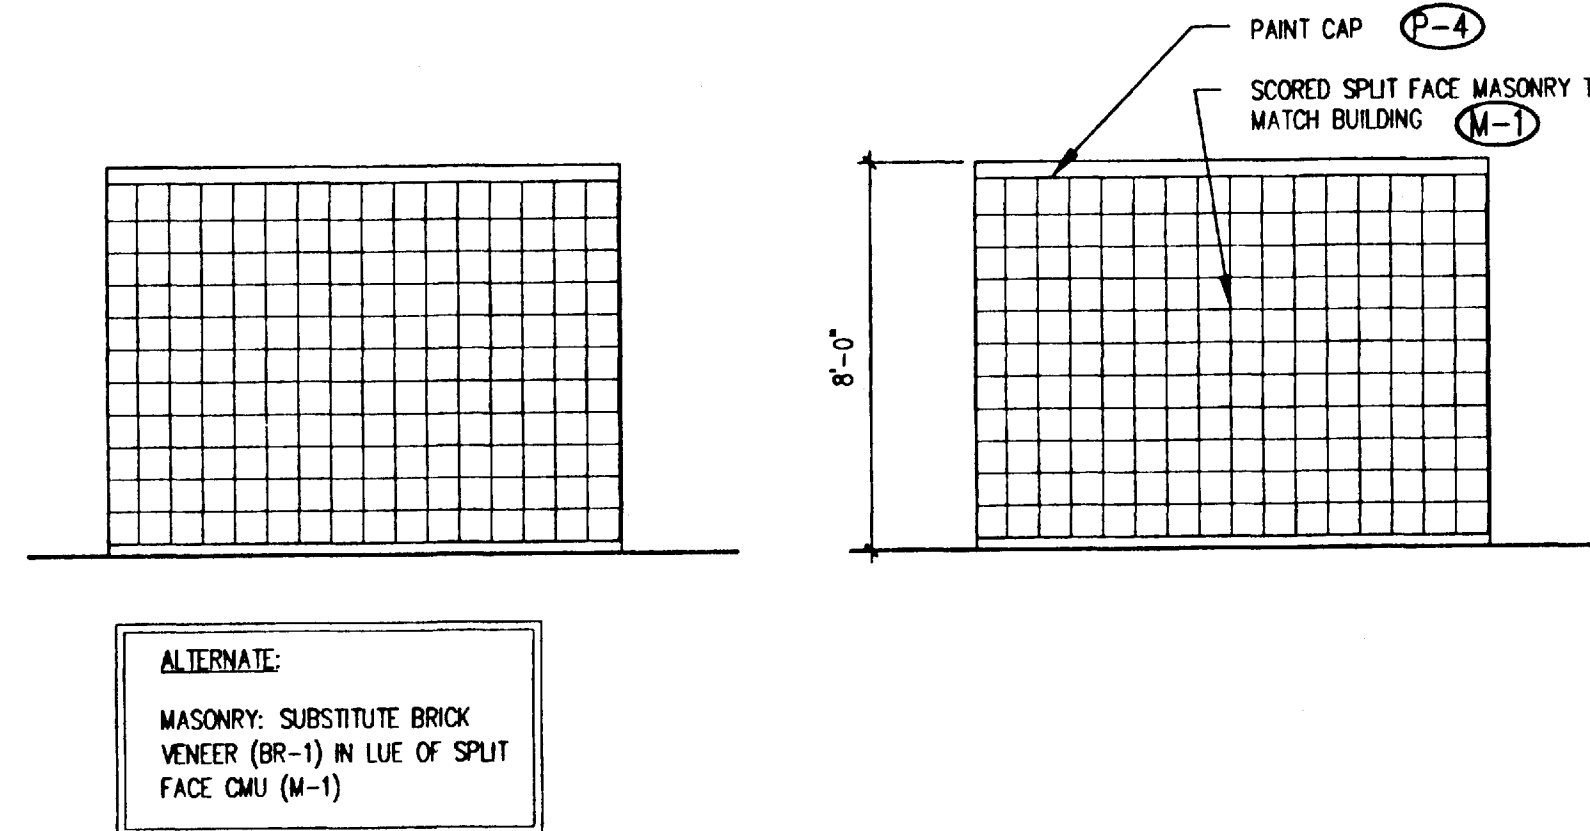


ALTERNATE:
MASONRY: SUBSTITUTE BRICK
VENEER (BR-1) IN LUE OF SPLIT
FACE CMU (M-1)

CITY OF GRAPEVINE
RELEASED FOR
CONSTRUCTION
SHEET _____ OF _____
RELEASE DOES NOT AUTHORIZE ANY WORK IN CONFLI
WITH THE BUILDING CODE OR ZONING ORDINANCE
THIS PLAN TO BE KEPT ON
THE JOB AT ALL TIMES
DATE _____ BY _____
BUILDING INSPECTION DIVISION
RELEASE DOES NOT APPLY TO CONSTRUCTION IN
EASEMENTS OR ON PUBLIC RIGHT-OF-WAY
ALL CHANGES MUST BE APPROVED

ARCHITECTURE - PLANNING - DESIGN
C.T. CHANG & ASSOC. INC.
1010 W. FULBRIGHT BLVD., SUITE 110
EULESS, TX 76040

CHUCK E. CHEESE'S PIZZA. #854
GRAPEVINE MILLS WALL
GRAPEVINE, TX
C. E. C. ENTERTAINMENT, INC.
4441 WEST AIRPORT FREEWAY
IRVING, TEXAS 75062
SITE DETAILS

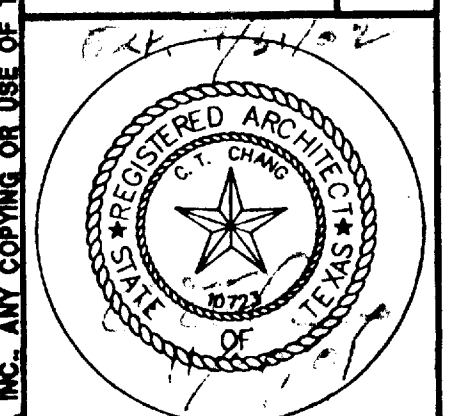

Date
11/21/2001
Revisions
Project Number
SB-854
Sheet Number
A0.1
of 17

GENERAL NOTES

1. DRAWINGS AND SPECIFICATIONS INCLUDED IN THESE CONSTRUCTION DOCUMENTS ARE INTENDED TO SHOW DESIGN INTENT. IT SHALL BE THE RESPONSIBILITY OF THE CONTRACTOR TO DETERMINE METHODS OF CONSTRUCTION, AND TO COORDINATE WITH WORK DONE BY OTHERS.
2. CONTRACTOR SHALL NOTIFY THE ARCHITECT OF ANY CONFLICT BETWEEN EXISTING CONDITIONS AND THE CONSTRUCTION DOCUMENTS.
3. MONUMENT AND Pylon SIGN FACES TO BE PROVIDED AND INSTALLED BY OTHERS ON SHARED SIGNS. (EXISTING BY LANDLORD)
4. LICENSED FIRE PROTECTION CONTRACTOR SHALL PROVIDE AND INSTALL AUTOMATIC FIRE SPRINKLER SYSTEM, ALARM SYSTEMS, STROBE LIGHTS AS REQUIRED BY CITY OF GRAPEVINE FIRE MARSHAL AND STATE OF TEXAS.
5. MODIFICATIONS TO PLANS AND SPECIFICATIONS WILL NOT BE PERMITTED WITHOUT WRITTEN APPROVAL OF ARCHITECT OR ENGINEER.

A1 PLAN NOTES

1. EXTERIOR DIMENSIONS SHOWN TO EDGE OF SLAB, ALL OTHER DIMENSIONS TO FACE OF STUD.
2. INTERIOR "HOLD" OR "CLEAR" DIMENSIONS ARE FINISH DIMENSIONS.
4. COORDINATE PLACEMENT OF SKYDOME AND BASE EQUIPMENT WITH SHOP DRAWINGS PROVIDED BY OTHERS.
5. FIRE EXTINGUISHER CABINETS ARE PROVIDED AND INSTALLED BY GENERAL CONTRACTOR IN COMPLIANCE WITH CITY AND APPLICABLE CODES.
6. SECURITY SYSTEMS ARE TO BE PROVIDED AND INSTALLED BY OTHERS. GENERAL CONTRACTOR SHALL BE RESPONSIBLE FOR COORDINATION WITH OWNER'S SECURITY SYSTEMS CONTRACTOR.
7. REFERENCE SHEET E2 FOR FLOOR OUTLET DIMENSIONS

WALL KEY

- NEW CEILING HEIGHT PARTITIONS
- FULL HEIGHT PARTITIONS TO UNDERSIDE OF ROOF DECK WITH BATT INSULATION
- NEW HALF-WALLS HEIGHT PER PLANS & INTERIOR ELEVATIONS
- NEW HEADER
- F.E. FIRE EXTINGUISHER

KID CHECK NOTES:

1. CONTRACTOR TO PROVIDE HARDWARE AND ROPE FOR KID CHECK AREA AS SHOWN.
2. CORE DRILL 2-1/4" DIAMETER HOLES 4-3/4" DEEP FOR POST SOCKETS.
3. CONTRACTOR IS RESPONSIBLE FOR VERIFYING ALL ROPE SIZES AND DIMENSIONS BEFORE ORDERING OR DRILLING.

06 ENLARGED ENTRY PLAN

SCALE: 1/4" = 1'-0"

02 ROOF PLAN

SCALE: 1/16" = 1'-0"

ROOF NOTES:

1. EQUIPMENT SHOWN FOR REFERENCE ONLY. REFER TO MECHANICAL PLAN FOR UNIT SPECIFICATIONS & NOTES.
2. G.C. TO PROVIDE AND INSTALL 5" CANT STRIP AT ALL PARAPETS AND MECHANICAL EQUIPMENT.
3. G.C. TO PROVIDE AND INSTALL ROOFING AS SPECIFIED ON SHT. SP1, ON 3 1/2" RIGID INSULATION OVER METAL DECK.
4. PROVIDE AND INSTALL ROOF SCUPPER DETAIL 01/A7.1 FINISH PER A4.0
5. ROOF EQUIPMENT PAD, SEE DETAIL 14/A7.1
6. MECHANICAL CURB DETAIL REF 05/M2
7. REFER TO MECHANICAL FOR HVAC UNITS

03 CORNER PILASTER

SCALE: 1" = 1'-0"

04 INTERMEDIATE PILASTER

SCALE: 1" = 1'-0"

05 INTERMEDIATE PILASTER BASE

SCALE: 1" = 1'-0"




ARCHITECTURE - PLANNING - DESIGN
C.T. CHANG & ASSOC. INC.
1010 W. EULESS BLVD., SUITE 110
EULESS, TX 76040
817/571-1979

GRAPEVINE, TX

CHUCK E. CHEESE'S PIZZA.

GRAPEVINE MILLS MALL
GRAPEVINE, TX
C. E. C. ENTERTAINMENT, INC.
4441 WEST AIRPORT FREEWAY
IRVING, TEXAS 75062

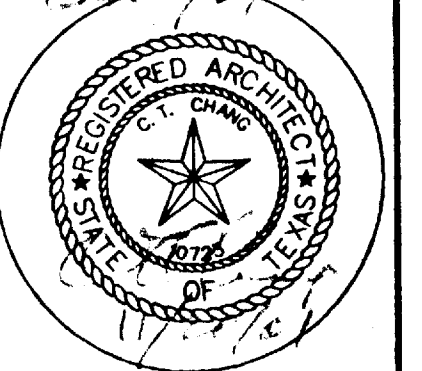

Date 11/21/2001

Revisions

Project Number
#854

THIS PLAN TO BE KEPT ON THE JOB AT ALL TIMES

DATE BY
BUILDING INSPECTION DIVISION
RELEASE DOES NOT APPLY TO CONSTRUCTION
EASEMENTS OR ON PUBLIC RIGHT-OF-WAY.
ALL CHANGES MUST BE APPROVED.

17


ITEM	DESCRIPTION	QUANTITY	MANUFACTURER MODEL	COMMENTS	FURNISH	INSTALL	HOOK UP	START	BLK'G
K1	STAINLESS SALAD PAN	1	CUSTOM LENGTH W/ INSERTS	SUPPLY PUC & CONNECTS TO DRAIN	OK	G	GP	N/A	
K2	REACH-IN SALAD REFRIGERATOR	1	HOBART #NQA1		OK	G	G	G	
K3	COFFEE MAKER	1	WILBUR CURTIS #280AP	WITH 2 AIRPOTS #QF-1	OK	G	G	N/A	
K4	PREP WORK RACK	1	METRO SUPER ERECTA	WITH CASTERS	OK	G	N/A	N/A	
K5	SS WALL PANELING & DUMPER	1	CUSTOM	SS TRIM INSTALLED UP TO BOTTOM OF HOOD & MAKE TABLE	OK	G	N/A	N/A	
K10	REFRIGERATED PIZZA MAKE TABLE	1	CUSTOM	2 SIDED WITH TIGHT RAILS ONE EACH SIDE	OK	G	G	G	
K13	DOUBLE STACK PIZZA OVEN	1	MIDWEST MARSHAL #3200	CABLE ELECTRIC CONNECTIONS	OK	V	VE/P	V	
K14	EXHAUST HOOD SYSTEM	1	CAPTIVE AIRE MODEL #9300	WITH HANG UP AIR & FAN INCLUDES CURB OUTWORK & G	OK	G	G	N/A	
K16	STAINLESS STEEL CUT TABLE	1	CUSTOM FABRICATED 36 X 72"	WITH PASS THRU CASTERS AND TIGHT RAIL OUTLET @ 72" AFF	OK	G	N/A	N/A	
K19	STAINLESS CORNER GUARDS	1 SET	CUSTOM	INSTALL AT ALL NON PUBLIC KITCHEN CORNERS & INSIDE OF HEADERS @ KITCHEN & RESTROOMS ONLY	OK	G	N/A	N/A	
K20	REFRIGERATED SANDWICH TABLE	1	DELFIELD #4048	WORK TABLE WITH CASTERS, 48 X 28	OK	G	G	G	
K21	DISH RACK	1	AMCO #PAM368	AT OVEN	OK	G	N/A	N/A	
K22	DISH RACK	1	AMCO #PAM462	IN COOLER UNDER KEGS	OK	G	N/A	N/A	
K23	DOUGH MIXER	1	HOBART #B3	VERIFY CLOCKWISE ROTATION & DISCONNECT @ 42" AFF	OK	G	GE	N/A	
K24	STAINLESS STEEL DUMPER TABLE	1	CUSTOM FABRICATED 30" X 60"	INCLUDES CASTERS	OK	G	N/A	N/A	
K26	STAINLESS STEEL DOUGH ROLL OUT TABLE	1	30" X 96"	INCLUDES CASTERS	OK	G	N/A	N/A	
K29	DOUGH TROLLEY	1	SOMERSET #CGR 2000	OUTLET AT 50" AFF	OK	G	G	N/A	
K31	STAINLESS STEEL V.G. TANK PREP SINK TABLE	1	CUSTOM FABRICATED (72" LENGTH)	WITH SPRAY HEAD FAUCET ASSEMBLY, & STANDOFF	OK	G	GP	GP	
K34	REACH-IN FREEZER	1	HOBART #DAF2	CASTERS AND 6 SHELVES	OK	G	G	G	
K36	WALK-IN COOLER	1	KOLPAK #12 10' X 17' 4" X 9' 4" HIGH	CONTRACTOR INSTALLS CURB WITH METAL CAP & ELECT. CONNECT	OK	O	OK	K/E	
K37	FRITZEN MERCHANTISER	1	FAST CORP #F531	72" H X 36" W X 34" D	O	G	G	N/A	
K38	CHESTER FREEZER	1	ARTICAR #CF-18	36" H X 56 1/2" W X 27 1/2" D	O	G	G	N/A	
K39	COOLER SHELVING	5	METROSEAL II	WITH CASTERS, @ SHELVES (DUMPER ON BOTTOM)	OK	G	N/A	N/A	
K43	BRINARD'S 12 SHELVES	4	INFORMANDE #B01AE	INCLUDES CASTERS	OK	G	N/A	N/A	
K44	BRINARD'S 20 SHELVES	1	INFORMANDE #B03AE	INCLUDES CASTERS	OK	G	N/A	N/A	
K46	ICE MACHINE	1	MANITOWOC #JY-1884N	BN TO BE FOLLETT #D189085	OK	GM	K/E/P	K	X
K48	10 SOULED DISH TABLE W/3 QUARTERMENT SINK	1	CUSTOM FABRICATED	INCLUDES SOAP SINK, FAUCETS, SPRAYER, & STANDOFF	OK	GP	P	N/A	
K49	DISH WASHER (SANITIZER)	1	HOBART #LT-1	CONTRACTOR TO CONNECT ELECTRICAL & DRAIN	OK	GP	PE	V	
K50	10" MPMHIE FILTER PRESS M52	1	MANITOWOC TRIL-25N	LOCATE TIGHT TO CHIMNEY ABOVE CO2	OK	GP	P	N/A	X
K51	STAINLESS STEEL CHANDLER TABLE	1	CUSTOM FABRICATED	REFER TO PLAN FOR LENGTH 42" OR 4'	OK	GP	P	N/A	
K54	4" DRY STORAGE SHELVING	10	METRO SUPER ERECTA	REFER TO INSTALLATION INSTRUCTION (INCLUDES CASTERS)	OK	G	N/A	N/A	

ITEM	DESCRIPTION	QUANTITY	MANUFACTURER MODEL	COMMENTS	FURNISH	INSTALL	HOOK UP	START	BLK'G
K56	4" DRY STORAGE SHELF	1	CUSTOM FABRICATED	MOUNT @ 5'-0" AFF. PROVIDE BLOCKING. SEE ELEVATION	OK	G	N/A	G	X
K59	5'-0" STAINLESS STEEL WALL SHELF	1	CUSTOM FABRICATED	MOUNT @ 5'-2", PROVIDE BLOCKING	OK	G	N/A	G	X
K62	MOP SINK	1	FIAT #75B-800	REFER TO PLUMBING SCHEDULE	P	P	P	N/A	
K63	HAND SINK W/ FAUCET	2	ADVANCE #7PS-70 W K-316 FAUCET	WITH WRIST BLADES, SOAP, AND TOWEL DISPENSERS	OK	GP	P	N/A	
K64	COTTON CANDY MACHINE	1	GOLD METAL #3005-SS	INCLUDE CABINET & CASTER	OK	G		N/A	
K67	JANITOR CABINET	1	CUSTOM ALUMINUM NSF	MOUNT ON WALL NEXT TO MOP SINK 5'-4" AFF. HOLD EGGLAB TIGHT BELOW	OK	G	N/A	N/A	X
K70	BIRTHDAY STORAGE RACK	1	4' X 18" METRO SUPER ERECTA		OK	G			
K80	ROLLING CAKE CUT TABLE	1	METRO BL2636-34		OK	G	G	N/A	
K82	2'-0" STAINLESS STEEL SHELF	1	CUSTOM FABRICATED 24" X 24"	FOR COFFEE - MOUNT @ 32" AFF - PROVIDE OUTLET @ 38" AFF. FLOOR SINK BELOW FOR COFFEE BEER PAN	OK	G	G	N/A	

ITEM	DESCRIPTION	QUANTITY	MANUFACTURER MODEL	COMMENTS	FURNISH	INSTALL	HOOK UP	START	BLK'G
M1	FRONT COUNTER ASSEMBLY	1	MIDWEST CUSTOM	INCLUDES ORDER, SALAD, & GIFT COUNTERS. SHEET A6.2	OK	GE		N/A	
M2	PRIZE CADDY & SHELVING	1	MIDWEST CUSTOM	INCLUDES SLAT WALL HANGERS	OK	G	N/A	N/A	
M3	SNEEZE GUARD	1	MIDWEST CUSTOM	OVERHANGS RECESSED CROCKS. SEE DETAIL	OK	G	N/A	N/A	
M4	BEVERAGE COUNTER	1	MIDWEST CUSTOM	STAINLESS STEEL TOP. SEE DETAIL A6B	OK	G	P/G	N/A	
M5									
M6	KIDCH OK HANGING SECURITY FIXTURE	1	MIDWEST CUSTOM	INCLUDES BALCKLIGHT, CAMERA & MONITORS. SEE DETAIL A6B	OK	GE	O	O	
M9	KIDCH OK STAND	1		SEE DETAIL A6B	OK	G	N/A	N/A	
M10	MANAGER'S DESK								
M11	UPPER LOWER CABINETS & SHELF	1 SET	MIDWEST CUSTOM	SEE ELEVATIONS	OK	G	N/A	N/A	X
M12									
M13	TECHNICALS WORK BENCH CABINETS & SHELVES	1 SET	MIDWEST CUSTOM	SEE ELEVATIONS	OK	G	N/A	N/A	X
M14									
M15	EMPLOYEE BREAK COUNTER & UPPER CABINET	1 SET	MIDWEST CUSTOM	SEE ELEVATIONS	OK	G	N/A	N/A	X
M16	COSTUME HANGERS	2	MIDWEST CUSTOM	SEE ELEVATIONS	OK	G	N/A	N/A	X
M18	THANK YOU BOX (LARGE W/ STORAGE)	2	MIDWEST CUSTOM		OK	G	N/A	N/A	
M19	THANK YOU BOX (NO STORAGE)	1	MIDWEST CUSTOM		OK	G	N/A	N/A	
M20	EMPLOYEE COAT RACK/STORAGE UNIT	5	MIDWEST CUSTOM		OK	G	N/A	N/A	
M22	2' COAT RACK	1	MIDWEST CUSTOM	INSTALLS W/ FINAL DECOR BY OWNER	OK	O	N/A	N/A	
M23	3' COAT RACK	1	MIDWEST CUSTOM	INSTALLS W/ FINAL DECOR BY OWNER	OK	O	N/A	N/A	
M24	4' COAT RACK	2	MIDWEST CUSTOM	INSTALLS W/ FINAL DECOR BY OWNER	OK	O	N/A	N/A	
M25	5' COAT RACK	1	MIDWEST CUSTOM	INSTALLS W/ FINAL DECOR BY OWNER	OK	O	N/A	N/A	
M26	6' COAT RACK	1	MIDWEST CUSTOM	INSTALLS W/ FINAL DECOR BY OWNER	OK	O	N/A	N/A	
M27	7' COAT RACK	1	MIDWEST CUSTOM	INSTALLS W/ FINAL DECOR BY OWNER	OK	O	N/A	N/A	
M28	8' COAT RACK	1	MIDWEST CUSTOM	OVERHANGS RECESSED CROCKS. SEE DETAIL	OK	O	N/A	N/A	
M29	9' COAT RACK	1	MIDWEST CUSTOM	INSTALLS W/ FINAL DECOR BY OWNER	OK	O	N/A	N/A	

ITEM	DESCRIPTION	QUANTITY	MANUFACTURER MODEL	COMMENTS	FURNISH	INSTALL	HOOK UP	START	BLK'G
MSC									
X01	SODA/CO2 DISPENSER	2	COKE VENDOR	SUPPLY POWER	V	V	V	V	
X02	CARBONATOR W/ STAINLESS STEEL SHELF	2	COKE VENDOR	SUPPLY POWER & WATER (BLOCKING)	V	V	V	V	X
X03	BAG & BOX RACK	2	COKE VENDOR	SETS UNDER CARBONATOR	V	V/S	V	V	
X04	TEA DISPENSER	1	COKE VENDOR	BLACK BOX FILTER MOUNTED NEXT TO CARBONATOR	V	V	V	V	
X05	BULK CO2 TANK (USUALLY INCLUDES SMALL BACKUP TANK)	1	LOCAL SUPPLIER/VENDOR	PROVIDE BLOCKING & CHAIN FOR BACKUP TANK	V	V/S	V	V	X
X07	HELIUM TANK	1	LOCAL SUPPLIER/VENDOR	PROVIDE BLOCKING & CHAIN FOR BACKUP TANK	V	V/S	V	V	X
X09	SAFE	1	MCGUNN GD 1021	REQUIRE 5 OUTLET @ 18"	O	G	E	N/A	
X10	FILE CABINET	1		TWO DRAWER LEGAL IN BOTH MANAGERS & TECH OFFICES	O	G	N/A	N/A	
X11	CASH REGISTER SYSTEM	1 SET	IBM	PROVIDE DEDICATED POWER & PHONE OUTLETS (INCLUDING KITCHEN PANTRY)	O	O	O	O	
X12	TOKEN DISPENSERS	1 SET	SPL	PROVIDE POWER	O	O	O	O	
X13	AIR COMPRESSOR & DRYER	1 SET	INGERSOLL RAND #EN & SER-15	SEE DETAIL	O	GP	GP	GP	
X14	EMPLOYEE WALL MOUNTED MONITOR/HANGER	13	PANASONIC	MOUNT AT BOTTOM OF HANGER @ 72" IN EMPLOYEE BREAK AREA (BLOCKING)	O	G	O	O	
X16	27" MONITOR/HANGER	3	LUCASEY/VC	MOUNT PER DETAIL (SEE ST-1 & A-3)	O	G	OK	O	
X17	36" MONITOR/HANGER	1	LUCASEY/VC	MOUNT PER DETAIL (SEE ST-1 & A-3)	O	G	OK	O	
X18	CONTAINER STANDS	1 SET	PROGRESSIVE/STOM		G	G	N/A	N/A	
X21	BALLOON HANGER				G	O	O	N/A	
X22	MOP & BROOM HANGERS	6	EDON #26	SEE DETAIL (PROVIDE BLOCKING)	O	G	N/A	N/A	X
X23	WINDOW BLINDS		VIMCO	FIELD VERIFY IF NEEDED. SEE FLOOR PLAN	O	G	NN		
X24	EGG LAB SYSTEM	1	EGG LAB	MOUNTS @ DISHWASHER & MOP SINK. CONTRACTOR COORDINATES	V	V	V	V	X
X25	SECURITY SYSTEM	1		CONTRACTOR TO COORDINATE INSTALLATION	V	V	V	V	
X28	CAN OPENER	1	EDON	WORK WITH TRAINING MANAGER TO LOCATE	O	G	N/A	N/A	
X29	KNIFE SHARPENER	1	EDON	WORK WITH TRAINING MANAGER TO LOCATE	O	G	N/A	N/A	
X30	TRAINING AIDS (KITCHEN SIGNAGE)	1 SET		WORK WITH TRAINING MANAGER TO LOCATE	O	G	N/A	N/A	
X31	TODDLER ZONE SIGN	1	PROGRESSIVE	HANG W/AL THREAD SUPPLIER/VERIFY LOCATION WEEK OF INSTALLER	O	O	N/A	N/A	
X32	COTTON CANDY HANGER	2	PROGRESSIVE/STOM		O	O	O	O	X

OWNER	GENERAL CONTRACTOR	KITCHEN EQUIPMENT SUPPLIER	MILLWORK SUPPLIER	ELECTRICAL	VENDOR SUPPLIER
-------	--------------------	----------------------------	-------------------	------------	-----------------

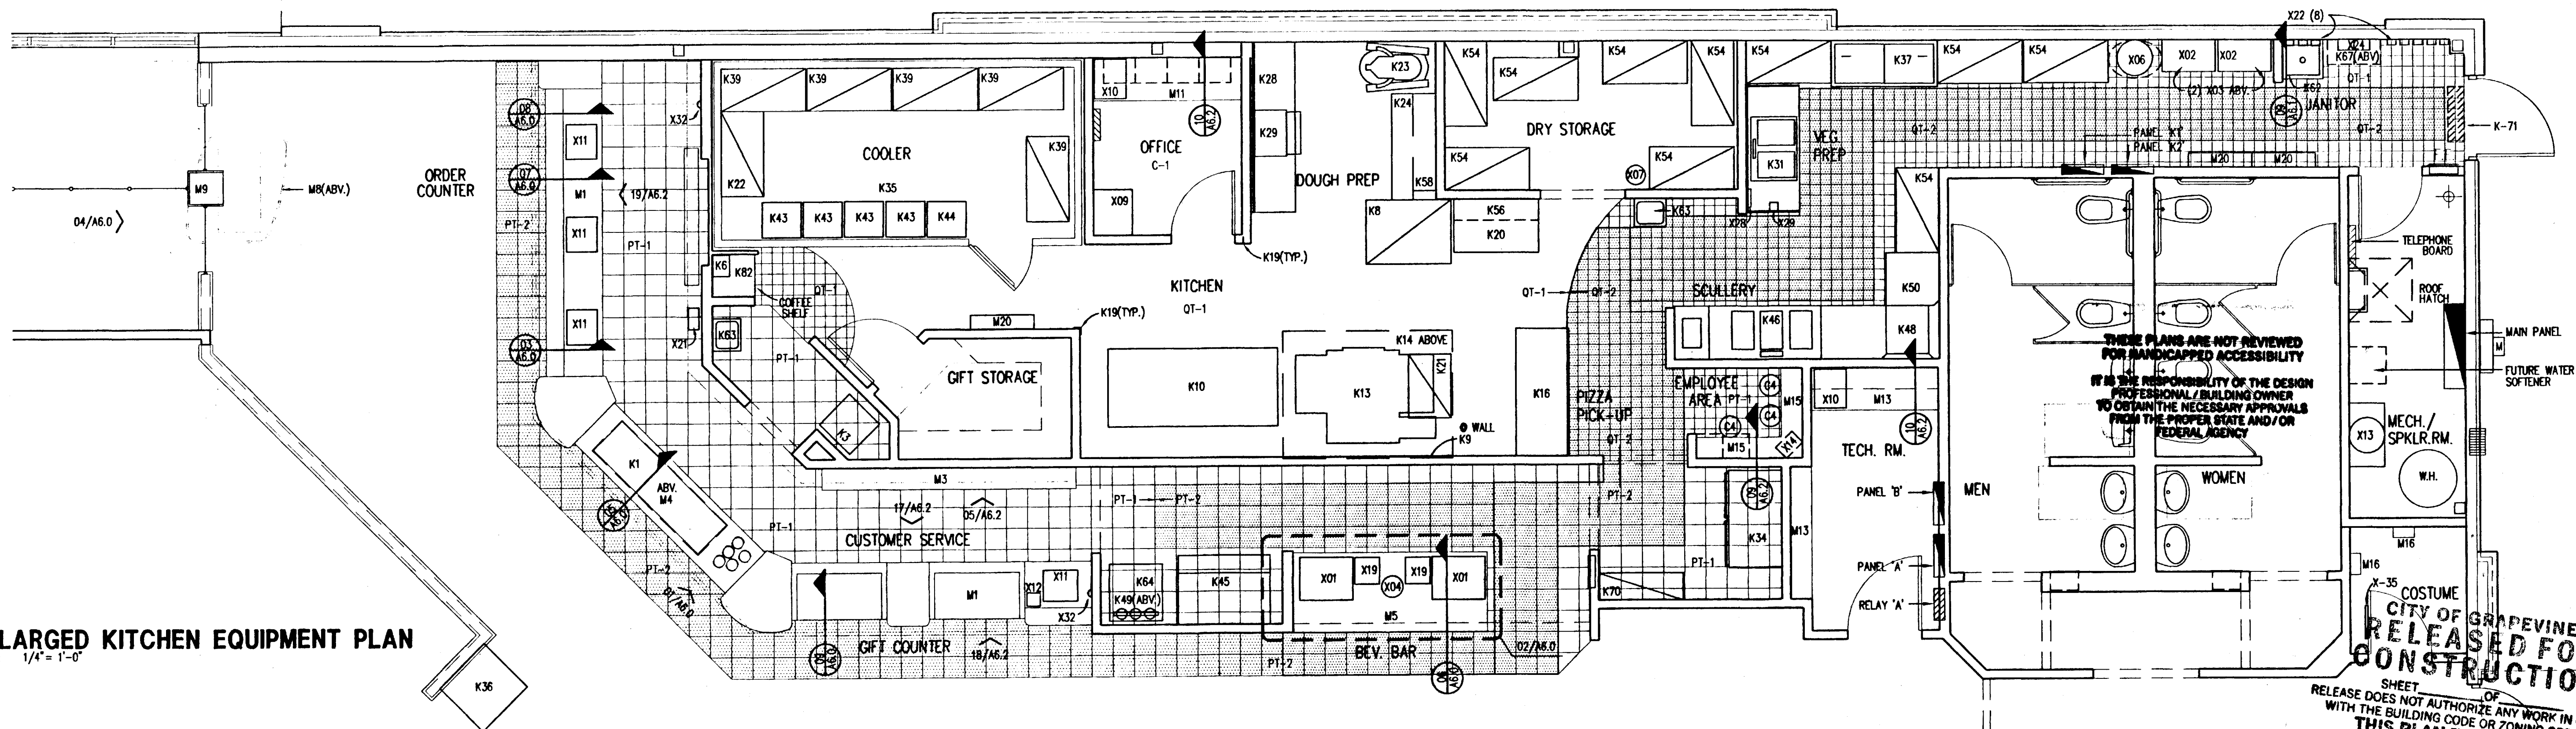


01 ENLARGED KITCHEN EQUIPMENT PLAN
SCALE: 1/4" = 1'-0"



ARCHITECTURE - PLANNING - DESIGN
C.T. CHANG & ASSOC., INC.
1010 W. EULESS BLVD., SUITE 110
EULESS, TX 76040

CHUCK E. CHEESE'S PIZZA.
#854
GRAPEVINE HILLS MALL
GRAPEVINE, TX
C. E. C. ENTERTAINMENT, INC.
4441 WEST AIRPORT FREEWAY
IRVING, TEXAS 75062


ENLARGED KITCHEN EQUIPMENT PLAN

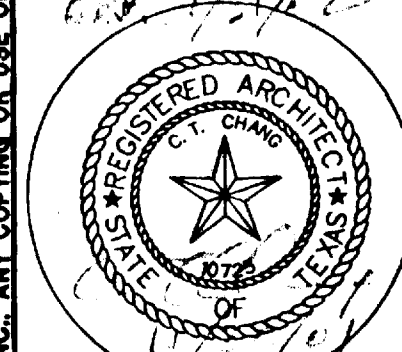


Date 11/21/2001
Revisions
Project Number SB-854
Sheet Number A2.0 of 17

THIS PLAN IS NOT REVIEWED FOR HANDICAPPED ACCESSIBILITY. IT IS THE RESPONSIBILITY OF THE DESIGN PROFESSIONAL/BUILDING OWNER TO OBTAIN THE NECESSARY APPROVALS FROM THE PROPER STATE AND/OR FEDERAL AGENCY.

RELEASE DOES NOT AUTHORIZE ANY WORK IN CONFORMANCE WITH THE BUILDING CODE OR ZONING ORDINANCE. THIS PLAN TO BE KEPT ON THE JOB AT ALL TIMES.

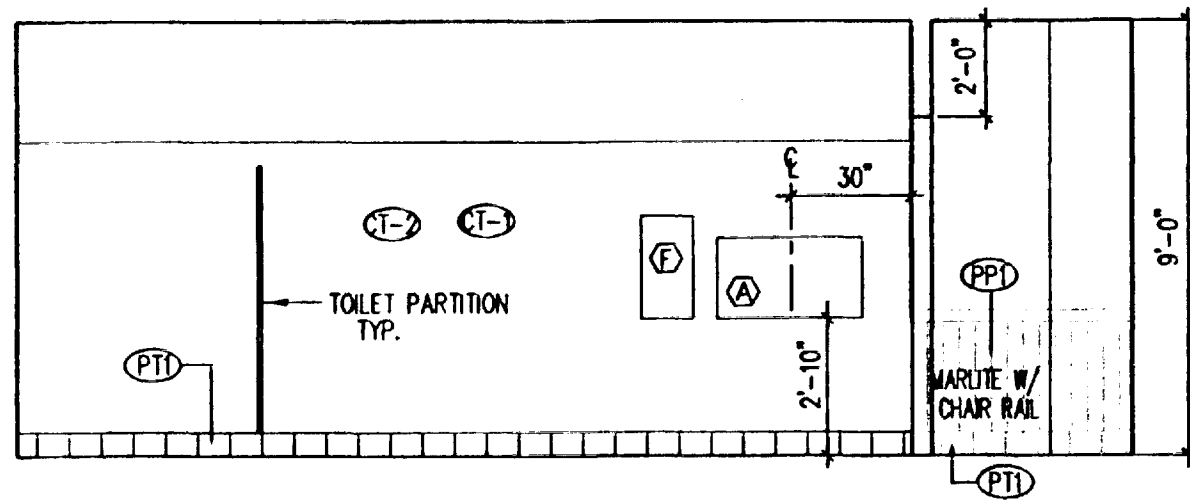


01 WOMEN
SCALE: 1/4" = 1'-0"

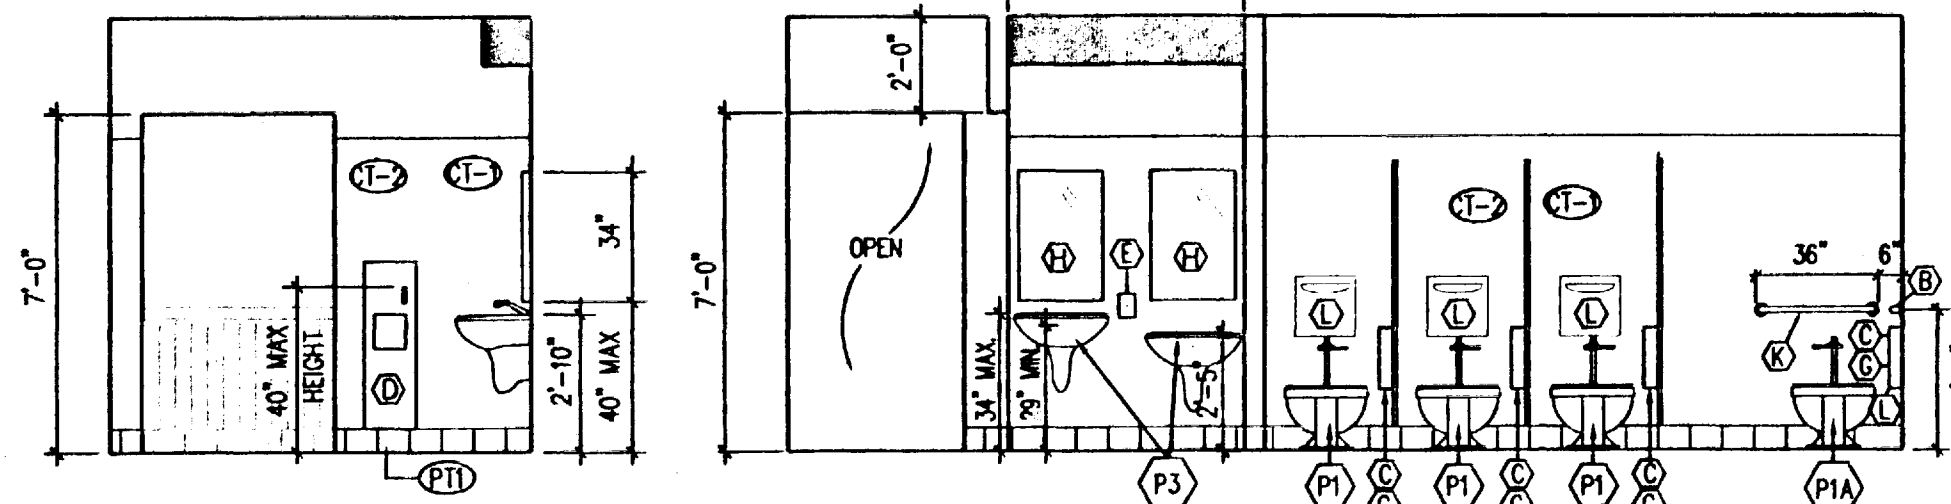


02 WOMEN
SCALE: 1/4" = 1'-0"


03 WOMEN
SCALE: 1/4" = 1'-0"

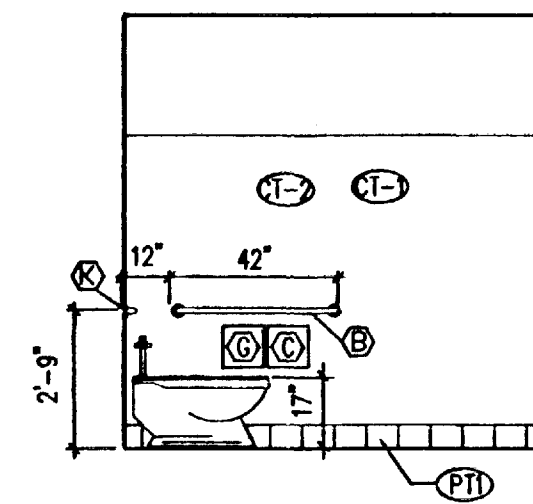


04 WOMEN
SCALE: 1/4" = 1'-0"

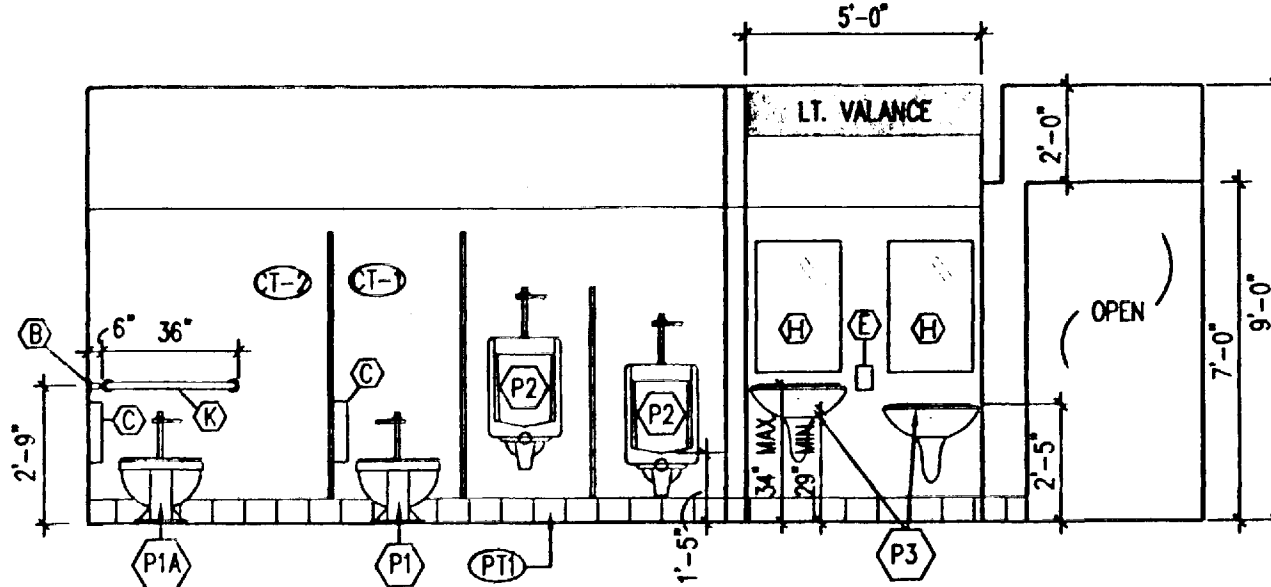


05 MEN
SCALE: 1/4" = 1'-0"

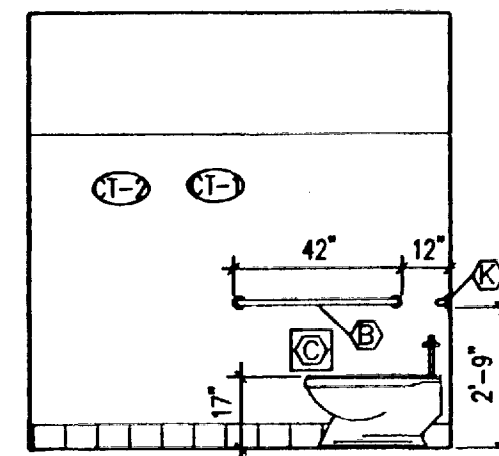

06 MEN
SCALE: 1/4" = 1'-0"

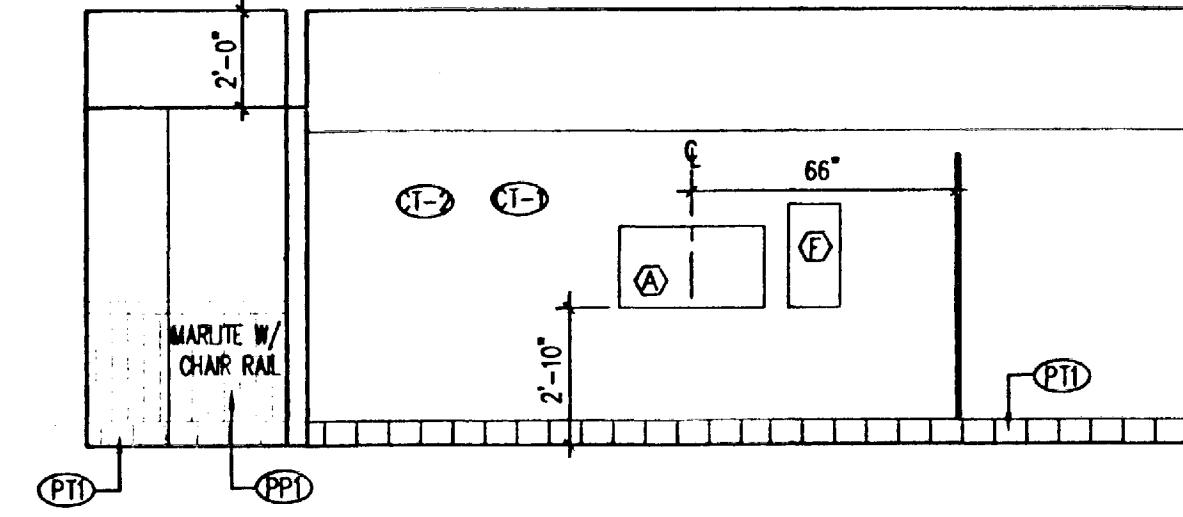


07 MEN
SCALE: 1/4" = 1'-0"

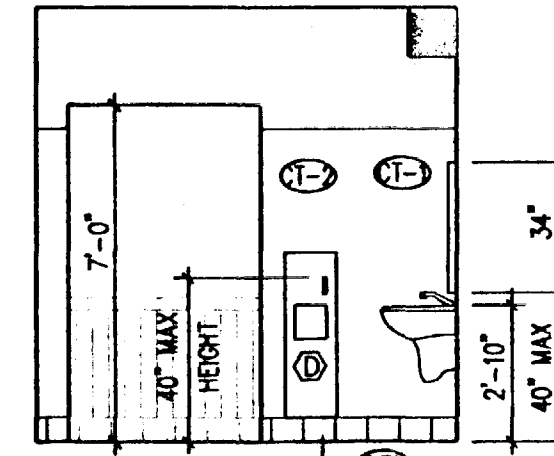


08 MEN
SCALE: 1/4" = 1'-0"

MARK	MANUFACTURER	DESCRIPTION	FURNISHED BY	INSTALLED BY	BLOCKING REQUIRED	REMARKS
A	JBY INDUSTRIES	WALL MOUNTED BABY CHANGE TABLE	G.C.	G.C.	X	
B	BRADLEY B120-001420	42" HANDICAP GRAB BARS	G.C.	G.C.	X	
C	JAMES RIVER	TISSUE DISPENSER SINGLE STALL	OWNER	G.C.		
D	BRADLEY #2277	WASTE RECEPTACLE/ROLL TOWEL DISPENSER	G.C.	G.C.		
E	ECOLAB	SOAP DISPENSER	OWNER	G.C.		MOUNTED BETWEEN MIRRORS
F	BRADLEY #344	WASTE RECEPTACLE FOR BABY CHANGE	G.C.	G.C.	X	
G	BRADLEY #1781-15	NAPKIN DISPOSAL BOXES	G.C.	G.C.		CONTRACTOR SHALL INSTALL ONE NAPKIN DISPOSAL BOX IN EACH STALL OF THE WOMEN'S RESTROOM
H	BRADLEY #740-1834	(18" X34") STAINLESS STEEL	G.C.	G.C.	X	
K	BRADLEY B120-00136	36" HANDICAP GRAB BARS	G.C.	G.C.	X	
L	TO BE DETERMINED	SEAT COVER	G.C.	G.C.		CONTRACTOR SHALL INSTALL ONE SEAT COVER DISPENSER IN EACH STALL OF THE WOMEN'S RESTROOM

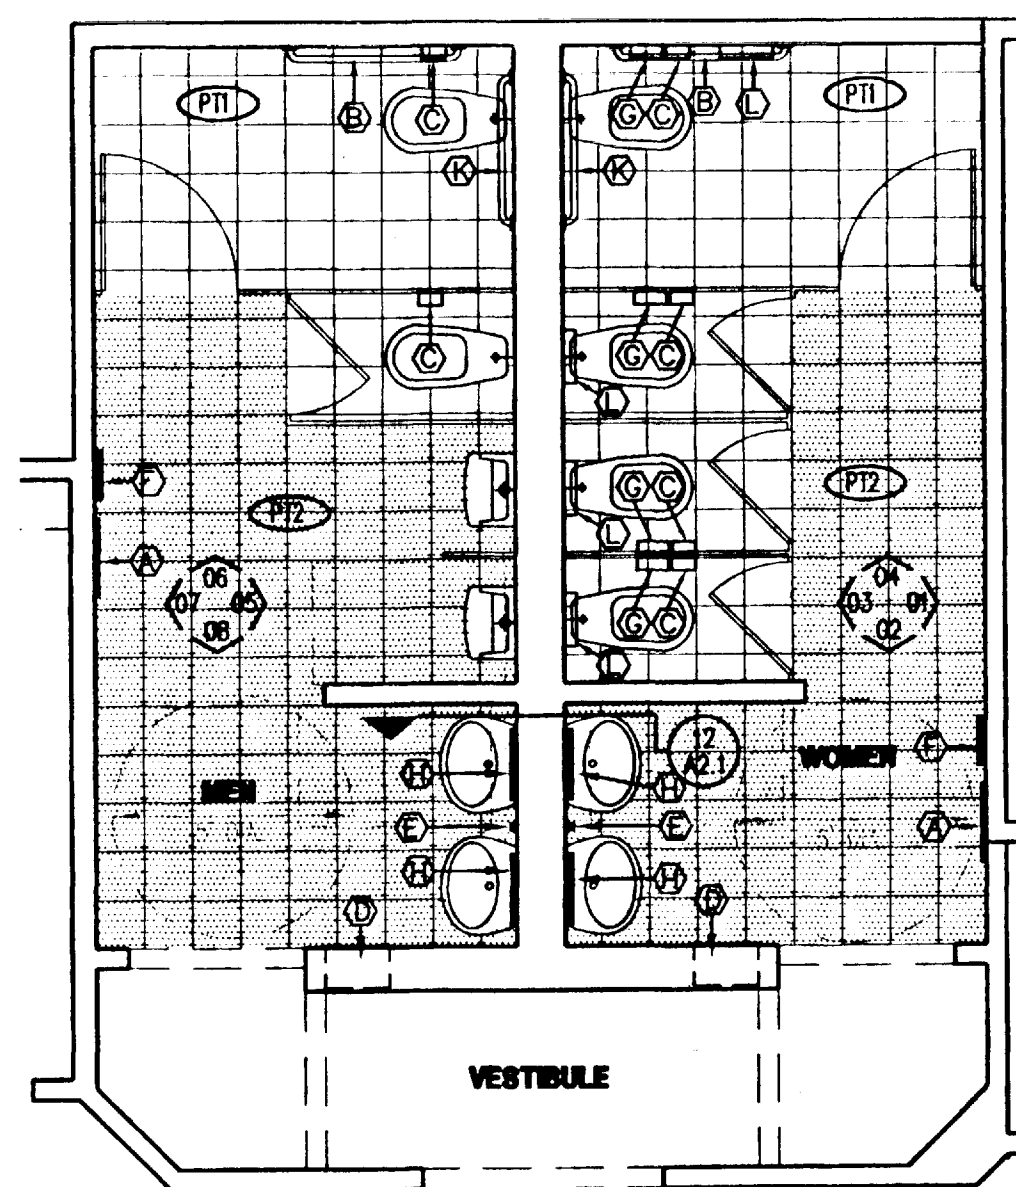

09 TOILET FIXTURE PLAN
SCALE: 1/4" = 1'-0"

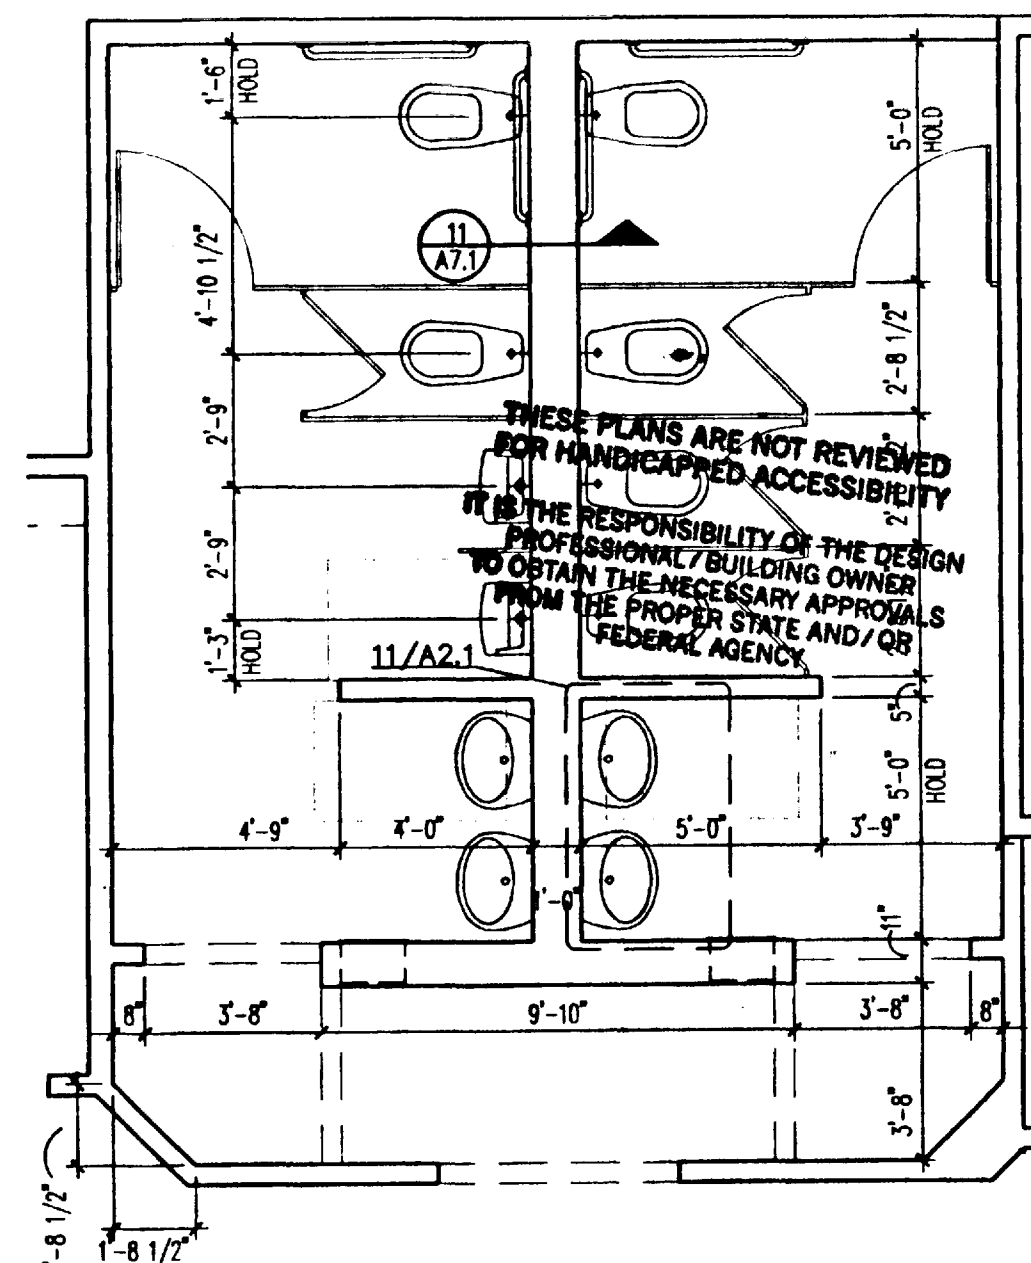

10 TOILET DIMENSION PLAN
SCALE: 1/4" = 1'-0"

ACCESSIBILITY NOTES:

A CLEAR FLOOR SPACE 30" WIDE BY 48" LONG SHALL BE PROVIDED IN FRONT OF THE LAVATORY TO ALLOW A FORWARD APPROACH. SUCH CLEAR FLOOR SPACE SHALL ADJOIN OR OVERLAP AN ACCESSIBLE ROUTE AND SHALL EXTEND INTO KNEE AND TOE SPACE UNDERNEATH THE LAVATORY.

HOT WATER AND DRAIN PIPES UNDER LAVATORIES SHALL BE INSULATED OR OTHERWISE COVERED. THERE SHALL BE NO SHARP OR ABRASIVE SURFACES UNDER LAVATORIES.

MIRRORS SHALL BE MOUNTED WITH THE BOTTOM EDGE NOT MORE THAN 40" FROM THE FLOOR.

LOCATE TOILET TISSUE DISPENSERS ON THE WALL WITHIN 12" OF THE FRONT EDGE OF THE TOILET SEAT.

GRAB BARS, FASTENERS AND MOUNTING DEVICES SHALL BE DESIGNED FOR 250 LB/LINEAR FT. LOAD.

G.C. TO MEET ADA, ANS 117.1 AND OTHER LOCAL CODES.


FLUSH CONTROLS TO BE MOUNTED ON WIDE SIDE OF TOILET.

TOILET PARTITIONS


HIGH PRESSURE LAMINATED PLASTIC ON 45# MEDIUM DENSITY PARTICLE BOARD, WITH 7/8" DOORS & PANELS, 1 1/4" THK PLASTERS, FLOOR MOUNTED & OVERHEAD BRACED, WITH STAINLESS STEEL BASES, BRACKETS, & CHROME PLATED ZAMAC HARDWARE, AS PROVIDED BY AMPO PRODUCTS, INC. OF HALEA, FLA (OR APPROVED EQUAL). COLOR: WILSONART HOLLYBERRY RED D307-76 MATTE FINISH.

TOILET FIXTURES

SEE SHEET 'P3' FOR PLUMBING FIXTURE SCHEDULE.

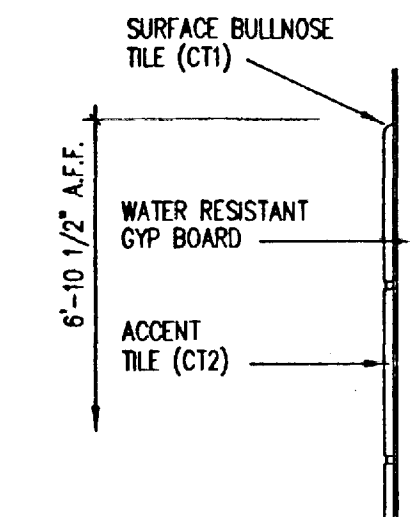


'A' BULLNOSE

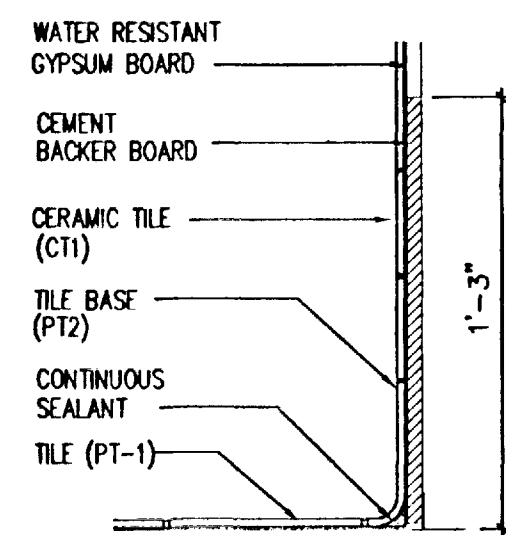


'B' BASE

11 LAVATORY PLAN
SCALE: 3/4" = 1'-0"

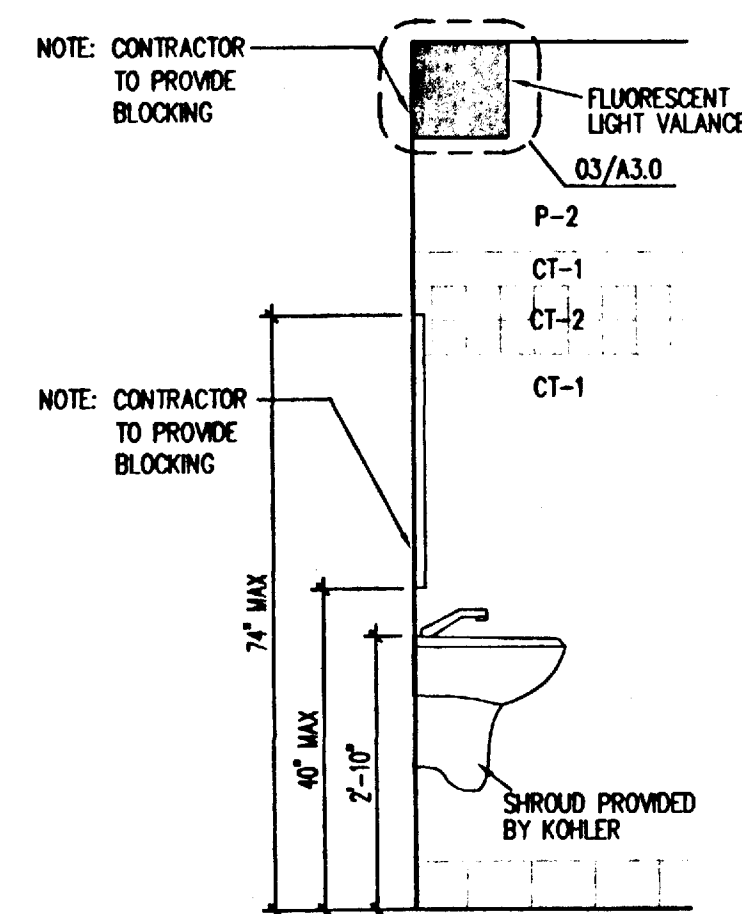


12 LAVATORY SECTION
SCALE: 3/4" = 1'-0"

13 TILE DETAILS
SCALE: 1 1/2" = 1'-0"

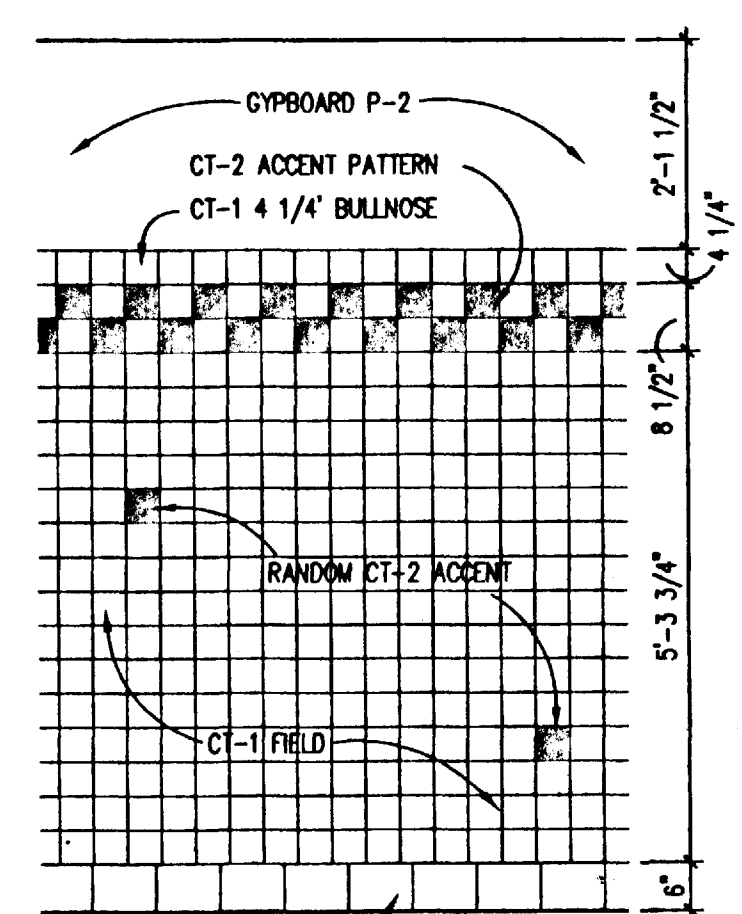


14 TILE MANSCOT
SCALE: 1 1/2" = 1'-0"

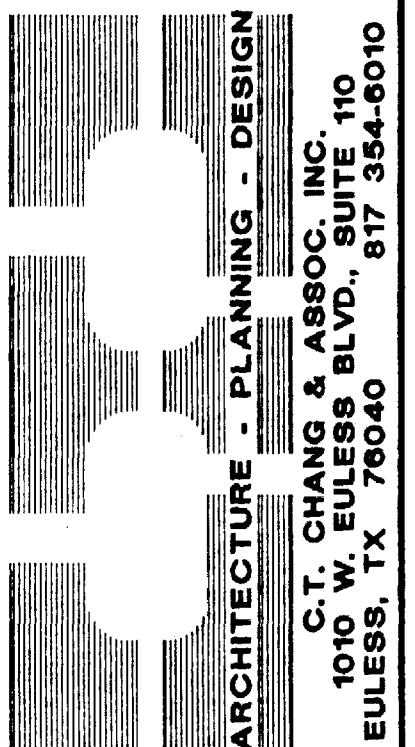

CHUCK E. CHEESE'S PIZZA. #854
GRAPEVINE MILLS WALL
GRAPEVINE, TX
C. E. C. ENTERTAINMENT, INC.
4441 WEST AIRPORT FREEWAY
IRVING, TEXAS 75062

GRAPEVINE, TX

ENLARGED RESTROOMS AND DETAILS

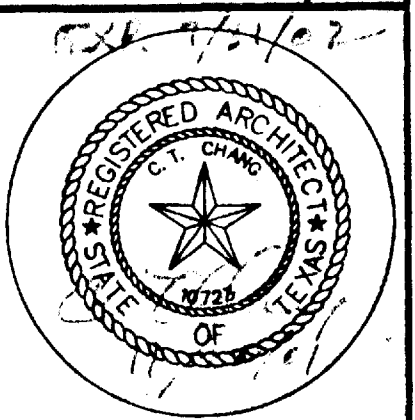

Date: 11/21/2001

Revisions:

Project Number: SB-854

Sheet Number: A2.1 of 17

CITY OF GRAPEVINE RELEASED FOR CONSTRUCTION

THIS PLAN TO BE KEPT ON THE JOB AT ALL TIMES

DATE: BY: BUILDING INSPECTION DIVISION
RELEASE DOES NOT APPLY TO CONSTRUCTION IN EASEMENTS OR ON PUBLIC RIGHT-OF-WAY.
ALL CHANGES MUST BE APPROVED.

GENERAL NOTES

- 1) NO FIXTURES, GRILLES, SPEAKERS, SPRINKLER HEADS, ETC. SHALL TOUCH THE CEILING T'S OR SHADOW LINE. CENTER IN PANEL.
- 2) SPEAKERS AND WIRE PROVIDED BY OWNER INSTALLED BY G.C.
- 3) ALL SPEAKER WIRE SHALL HAVE RUN TO PLATFORM FROM 3 ZONES.
- 4) PAINT ALL GRILLES AND SPEAKERS TO MATCH CEILING GRID.


FIXTURE SCHEDULE

- A Recessed Fluorescent Lay-in
B Recessed Fluorescent Emergency
C Outdoor Wall Sconce
D Recessed Downlight
E Wallpack
F Fluorescent Strip Light
G Booth Light
H Building Uplight
J Building Mounted Flood Light
K Track Light
L 20' Pole Light
M 25' Pole Light
N 30' Pole Light
P Indoor Wall Sconce
R Existing Fixture to be relocated
X Emergency Light

Refer to Fixture schedule on Sheet E1.0 for exact fixture specification. All fixtures are as provided by Dealers Electrical Supply 3831 Conlans Road, Irving, TX 75061


CEILING LEGEND

- | | |
|------------------------------------|---|
| PA CLG MOUNT BOSE SPEAKER BY OWNER | A1 2x4 LAY-IN FLUORESCENT FIXTURE W/ ACRYLIC LENSE |
| PA HANGING BOX SPEAKER BY OWNER | B1 FIXTURE W/ BATTERY BACK-UP AND ACRYLIC LENSE |
| PA 8" ROUND SPEAKER BY OWNER | A2 2x4 LAY-IN FLUORESCENT FIXTURE W/ SILVER LENSE |
| SA SUPPLY AIR GRILLE | A3 2x4 LAY-IN FLUORESCENT FIXTURE W/ BLACK LIGHT LAMPS REF. AS/LS |
| RA RETURN AIR GRILLE | R1 RELOCATED 2x4 LAY-IN FLUORESCENT FIXTURE W/ ACRYLIC LENSE |
| EL EMERGENCY LIGHTING UNIT | R2 RELOCATED 2x4 LAY-IN FLUORESCENT FIXTURE W/ SILVER LENSE |
| EU EXIT UNIT | WP WALL PACK |
| RL RECESSED DOWN LIGHT | OS OUTDOOR SCONCE |
| HL HANGING LIGHT AT BOOTHS | CO CEILING OUTLET |
| FS 36" FLUORESCENT STRIP (2 BULBS) | |
| FS 48" FLUORESCENT STRIP (1 BULB) | |
| FS 24" FLUORESCENT STRIP (1 BULB) | |
| SL SPOT LIGHT W/MONOPONT MOUNT | |
| WW WALL WASHER W/MONOPONT MOUNT | |
| ST SPOT TRACK LIGHT | |
| LT LIGHT TRACK (LENGTH AS SHOWN) | |
| AW ARTUP WALLSCONCE | |

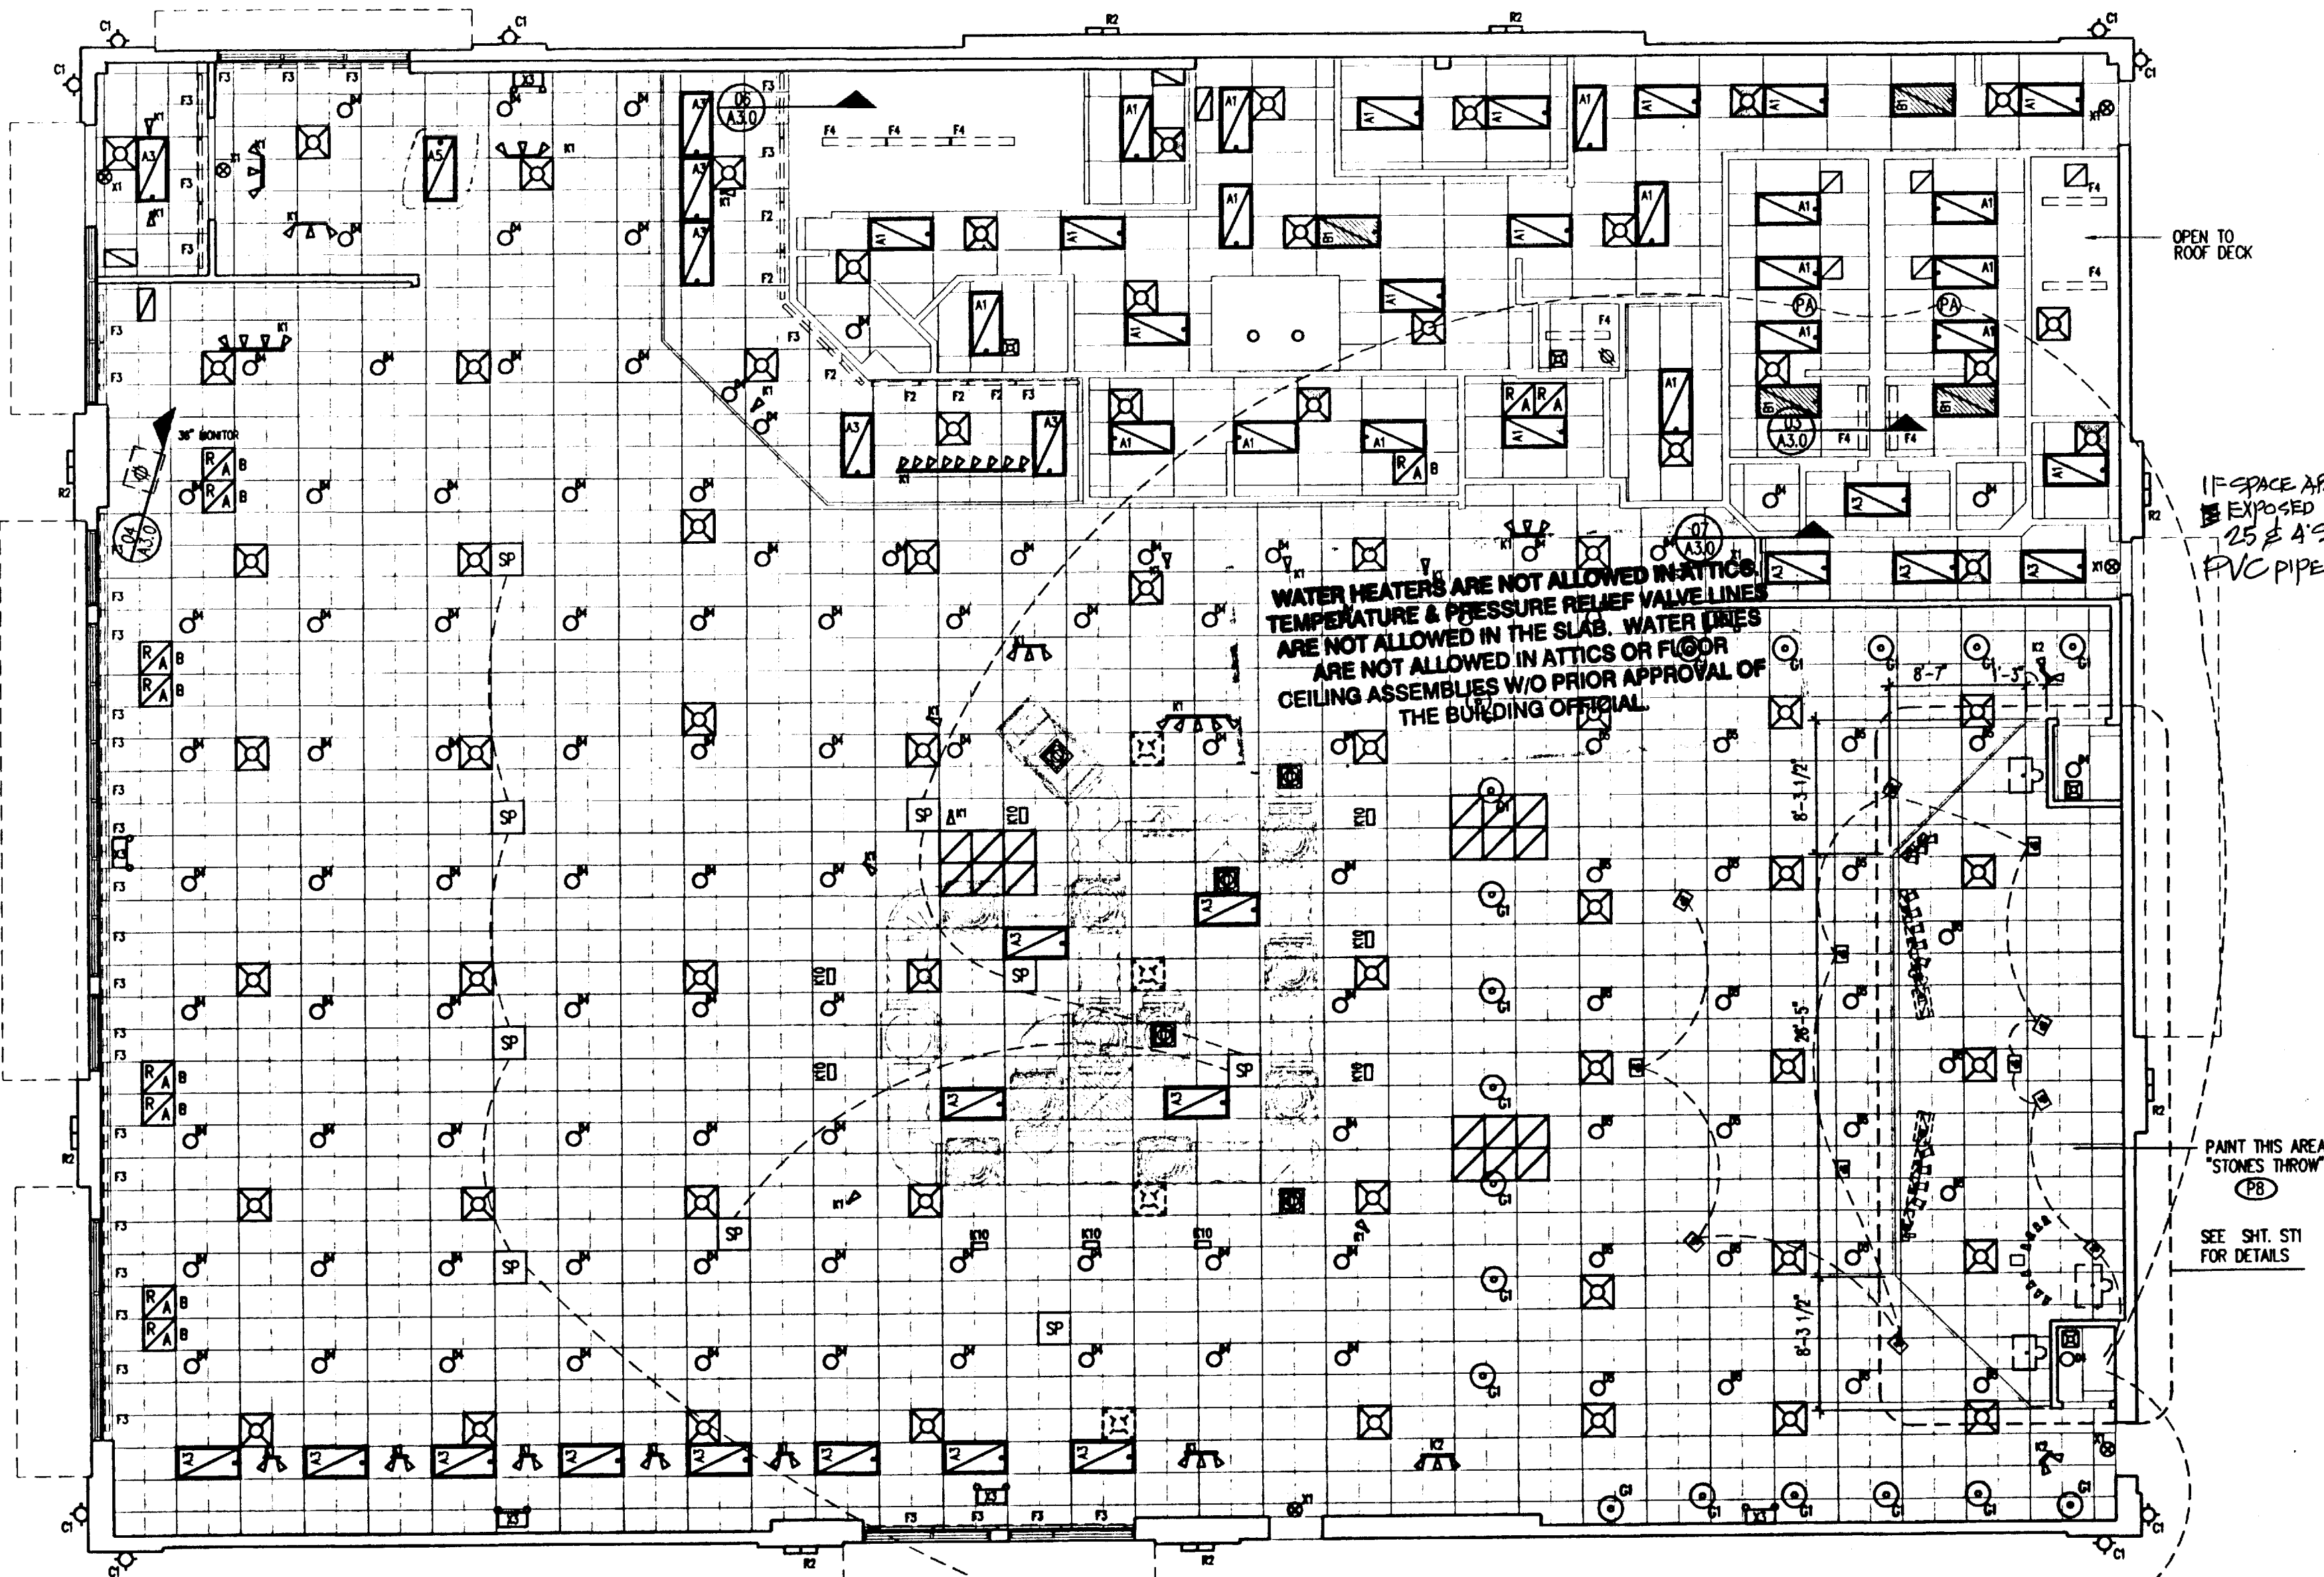

01 REFLECTED CEILING PLAN


SCALE: 1/8" = 1'-0"

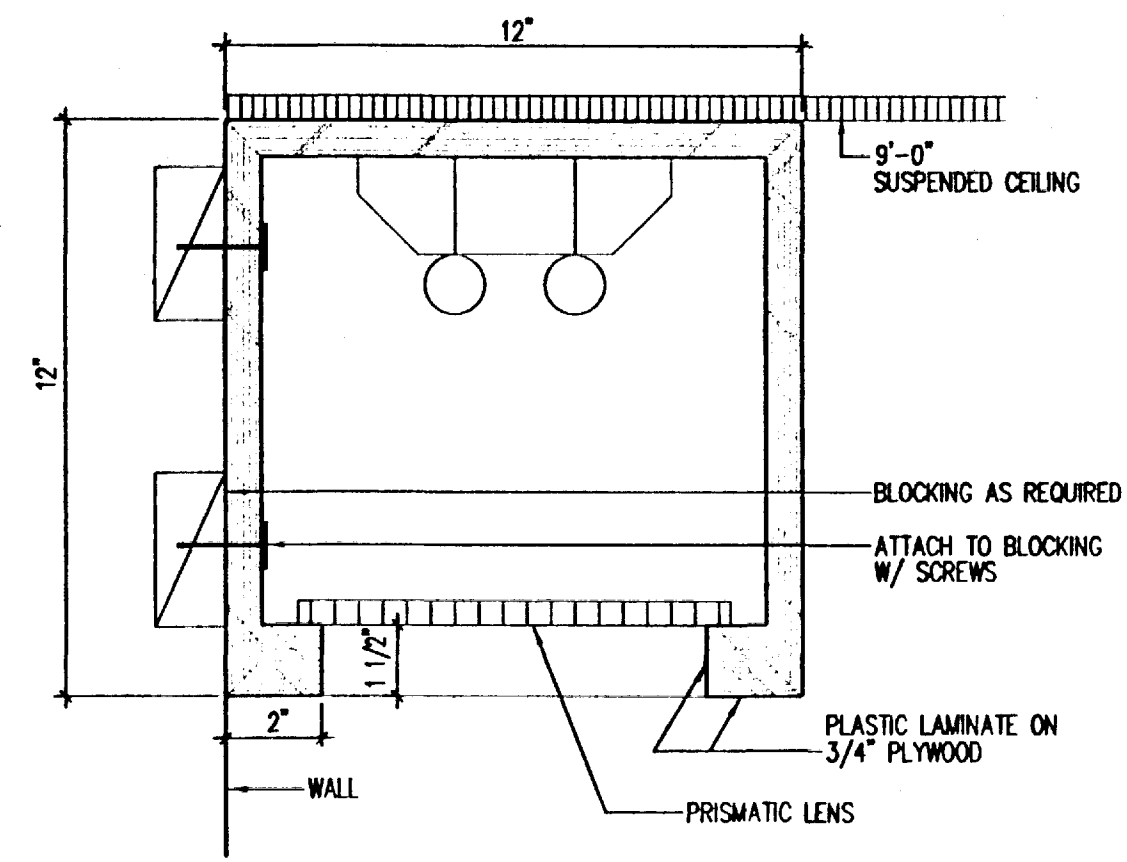

03 LIGHT VALANCE

SCALE: 3/8" = 1'-0"

NOTE: FURNISHED IN OWNER'S MILLWORK PACKAGE, INSTALLED BY GENERAL CONTRACTOR.

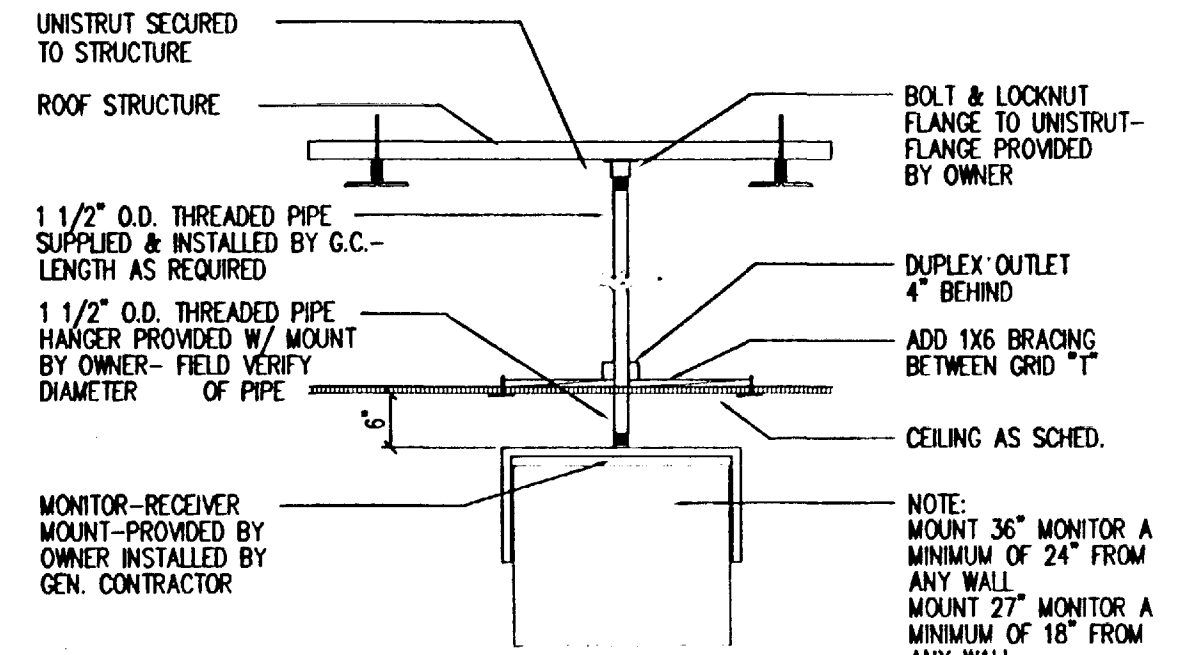


04 MONITOR MOUNT DETAIL

NOT TO SCALE


05 KIDDIE/STUDIO 'C' HEADER

SCALE: 1/2" = 1'-0"

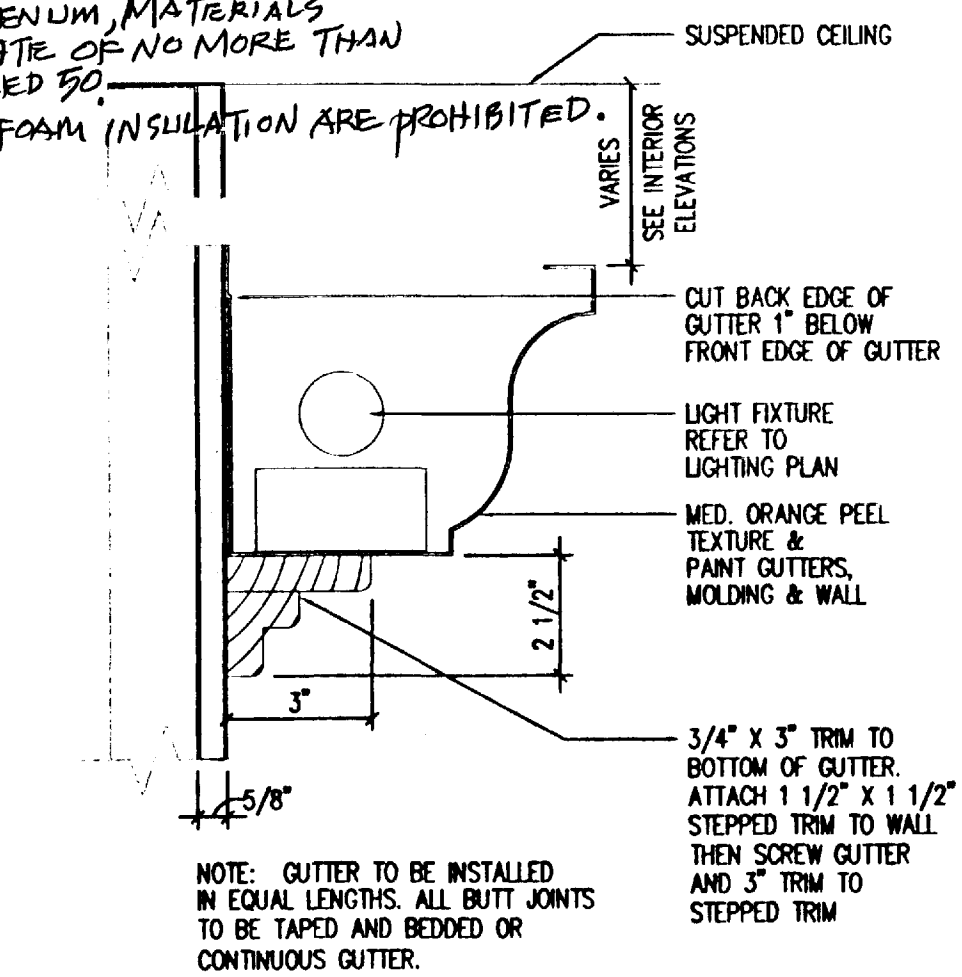

06 GUTTER LIGHT DETAIL


SCALE: 3/8" = 1'-0"

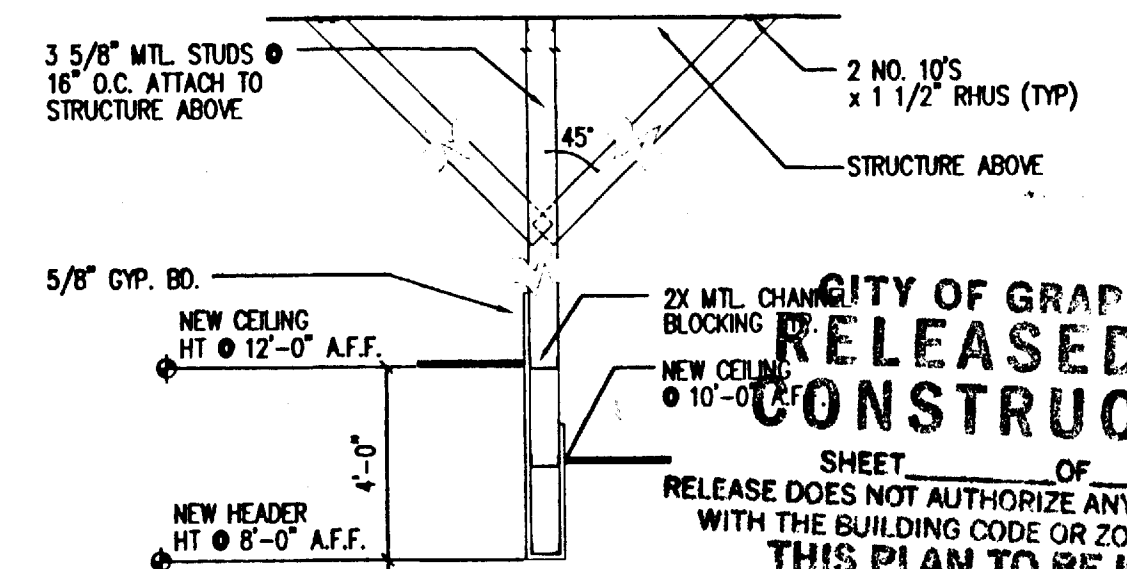

07 CORRIDOR HEADER

SCALE: 1/2" = 1'-0"


DATE: 11/21/2001
BY: BUILDING INSPECTION DIVISION
RELEASE DOES NOT APPLY TO CONSTRUCTION IN BASEMENTS OR ON PUBLIC RIGHT-OF-WAY. ALL CHANGES MUST BE APPROVED.

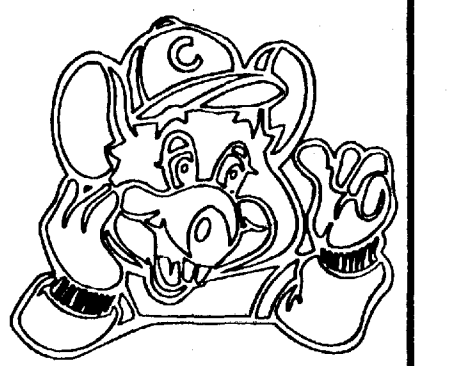

ARCHITECTURE - PLANNING - DESIGN
C.T. CHANG & ASSOC. INC.
1010 W. CHULS BLVD. SUITE 110
EULESS, TX 76040

#854

CHUCK E. CHEESE'S PIZZA.
GRAPEVINE MILLS WALL
GRAPEVINE, TX
C. E. C. ENTERTAINMENT, INC.
4441 WEST AIRPORT FREEWAY
IRVING, TEXAS 75062

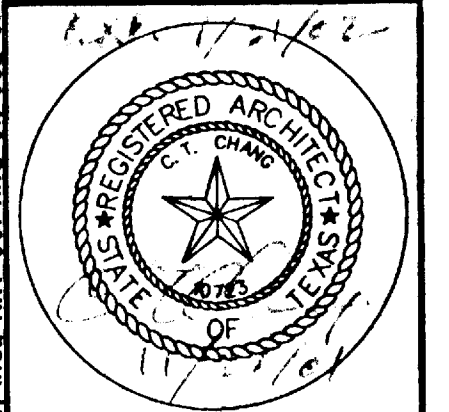

Date: 11/21/2001

Revisions

Project Number
88-854

Sheet Number


A3.0
of 17

THESE DOCUMENTS ARE THE SOLE PROPERTY OF CEC ENTERTAINMENT, INC. ANY COPYING OR USE OF THESE DOCUMENTS FOR ANY PURPOSE OTHER THAN CONSTRUCTION OF THIS PROJECT WITHOUT EXPRESSED WRITTEN PERMISSION OF THE ARCHITECT AND CEC ENTERTAINMENT, INC. IS PROHIBITED.

GRAPEVINE, TX

REFLECTED CEILING PLAN


CITY OF GRAPEVINE
RELEASED FOR
CONSTRUCTION
SHEET OF
RELEASE DOES NOT AUTHORIZE ANY WORK IN CONFL
WITH THE BUILDING CODE OR ZONING ORDINANCE
THIS PLAN TO BE KEPT ON
THE JOB AT ALL TIMES

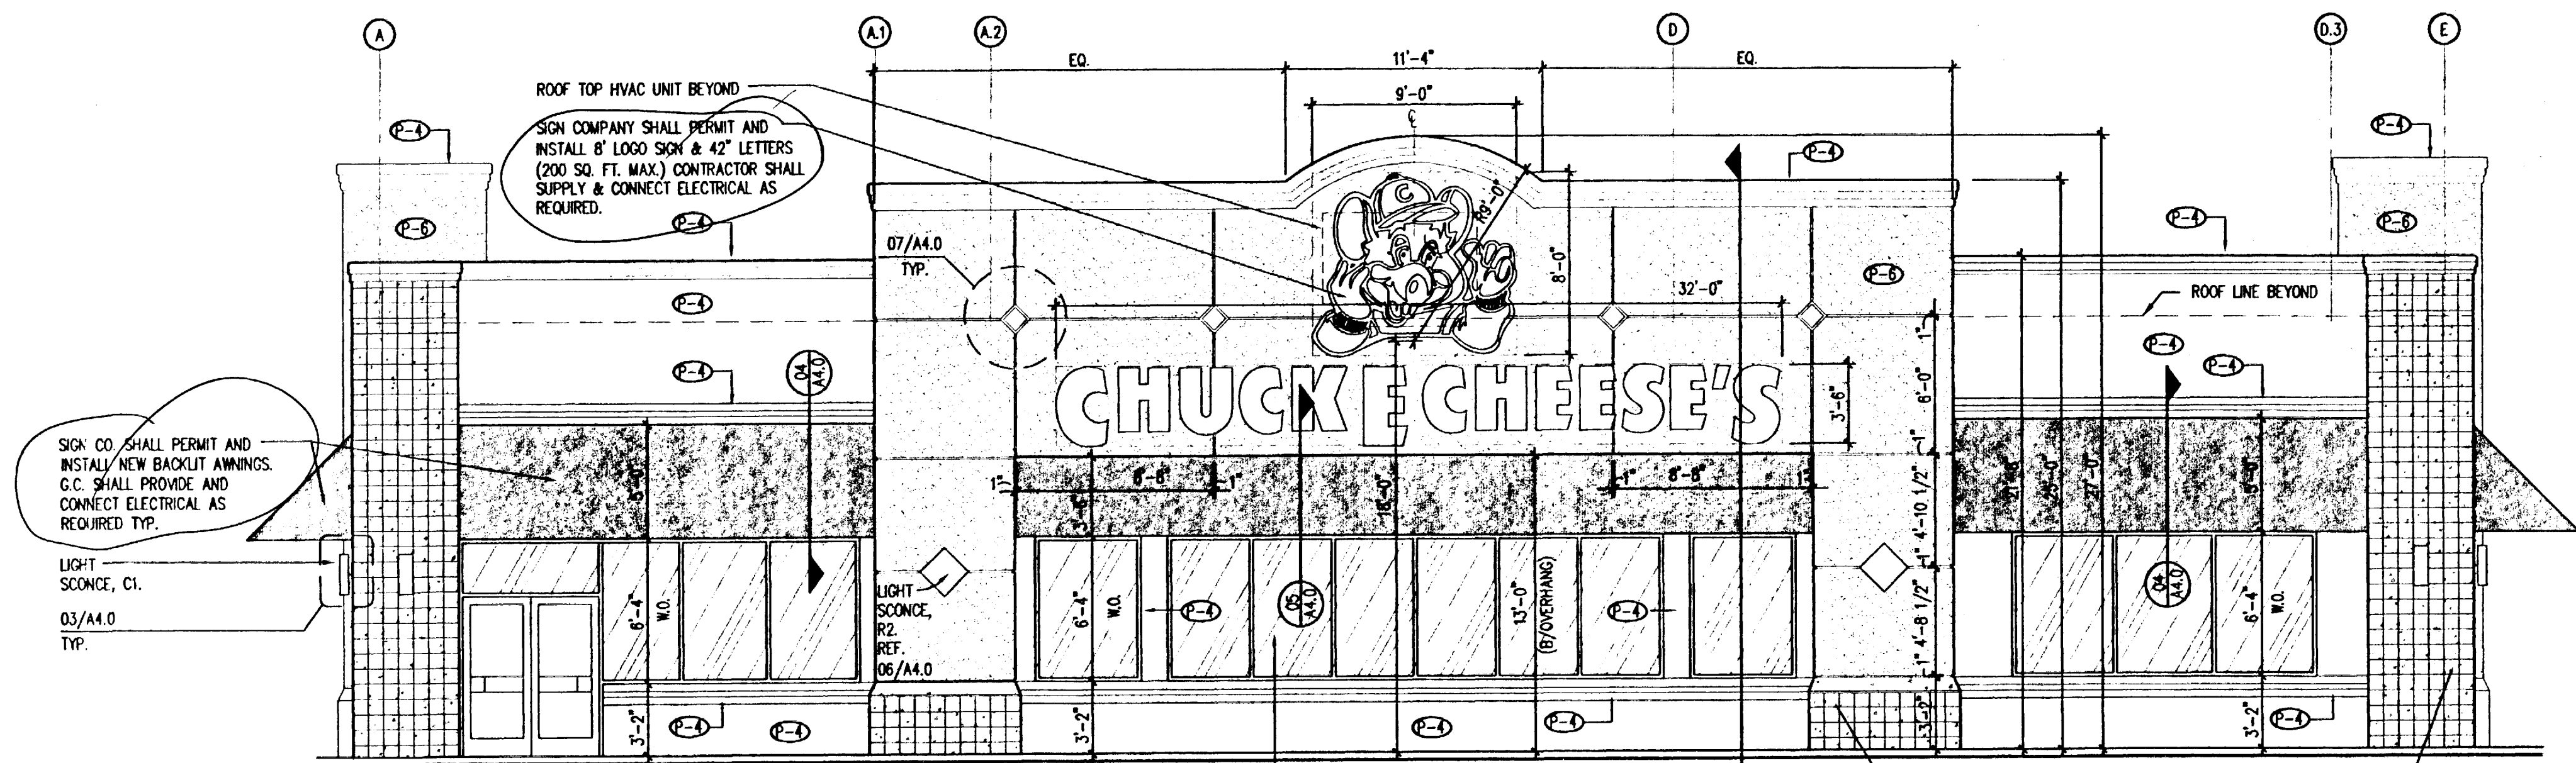

01 FRONT ELEVATION

SCALE: 3/16" = 1'-0"


SIGNAGE REQ'D SEPARATE PERMIT

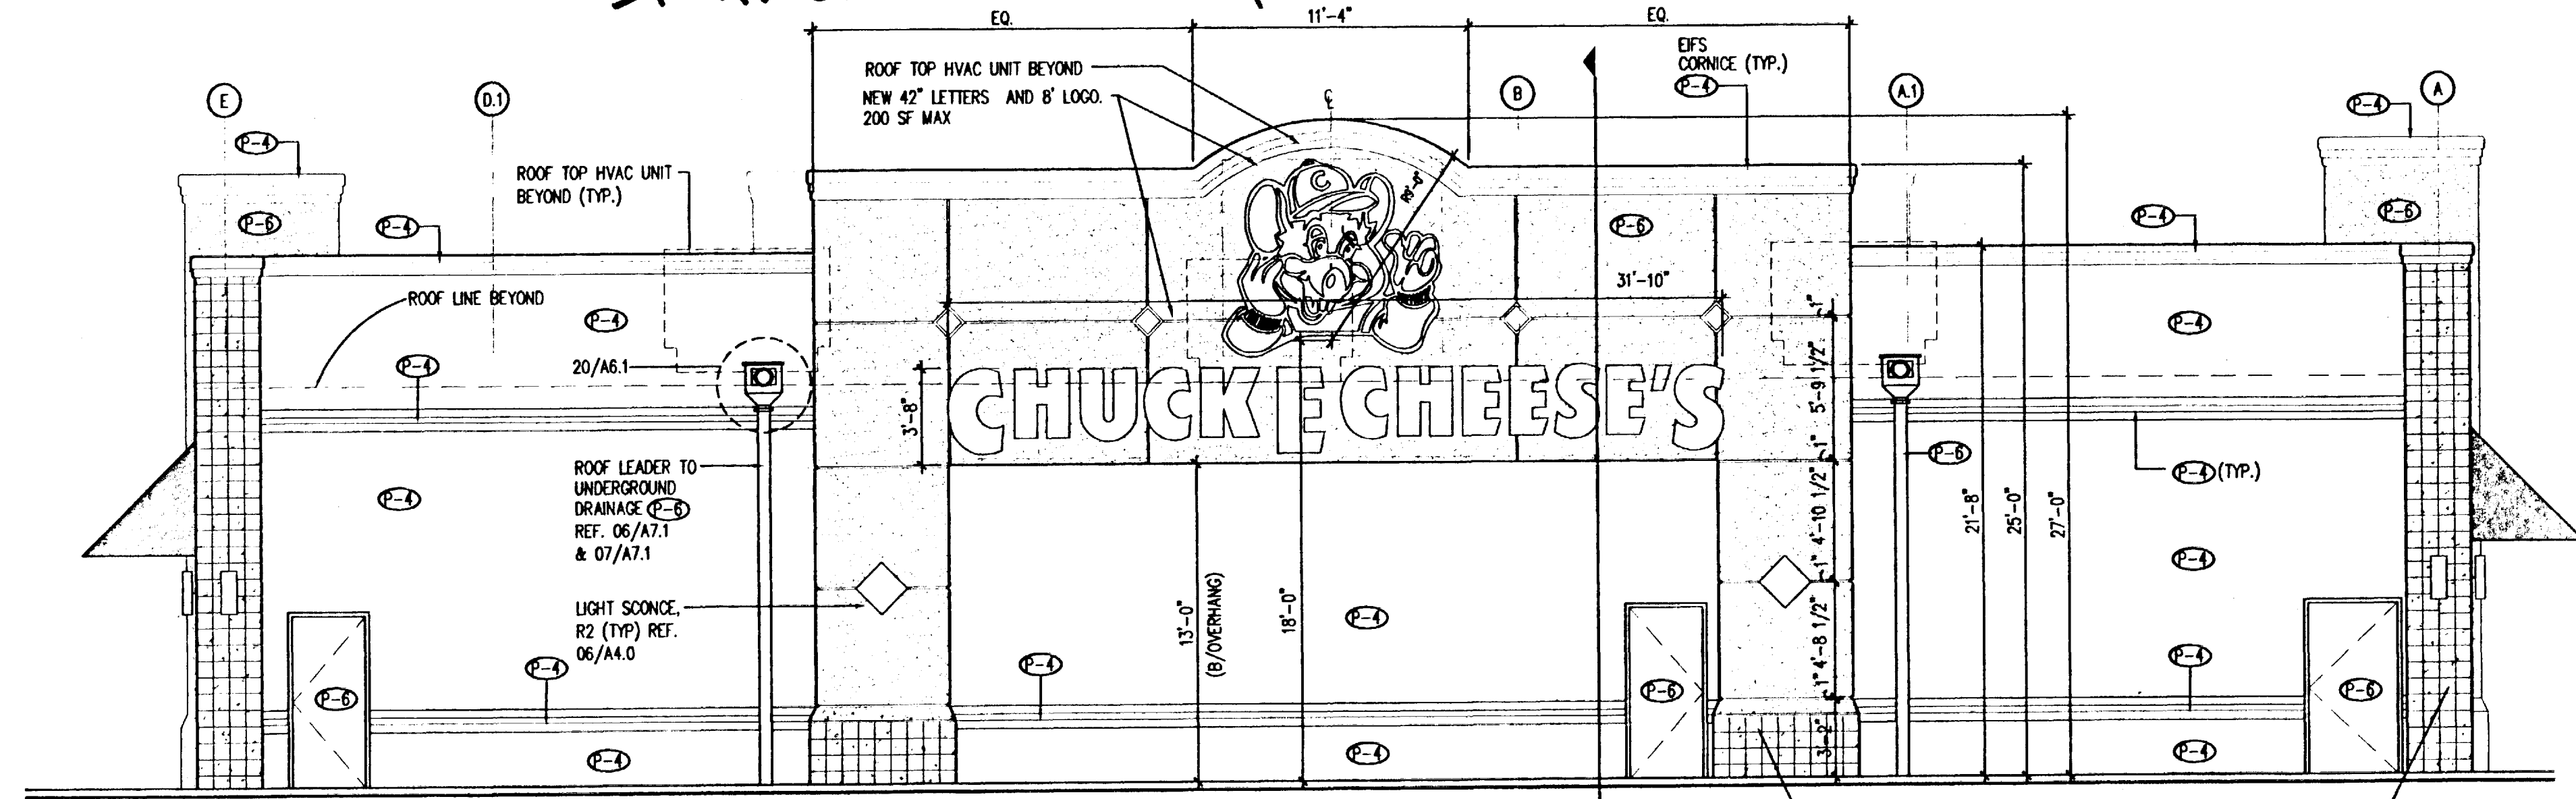

02 REAR ELEVATION


SCALE: 3/16" = 1'-0"

NOTE: REFERENCE SHEET A4.1 FOR ALTERNATE EXTERIOR FINISHES

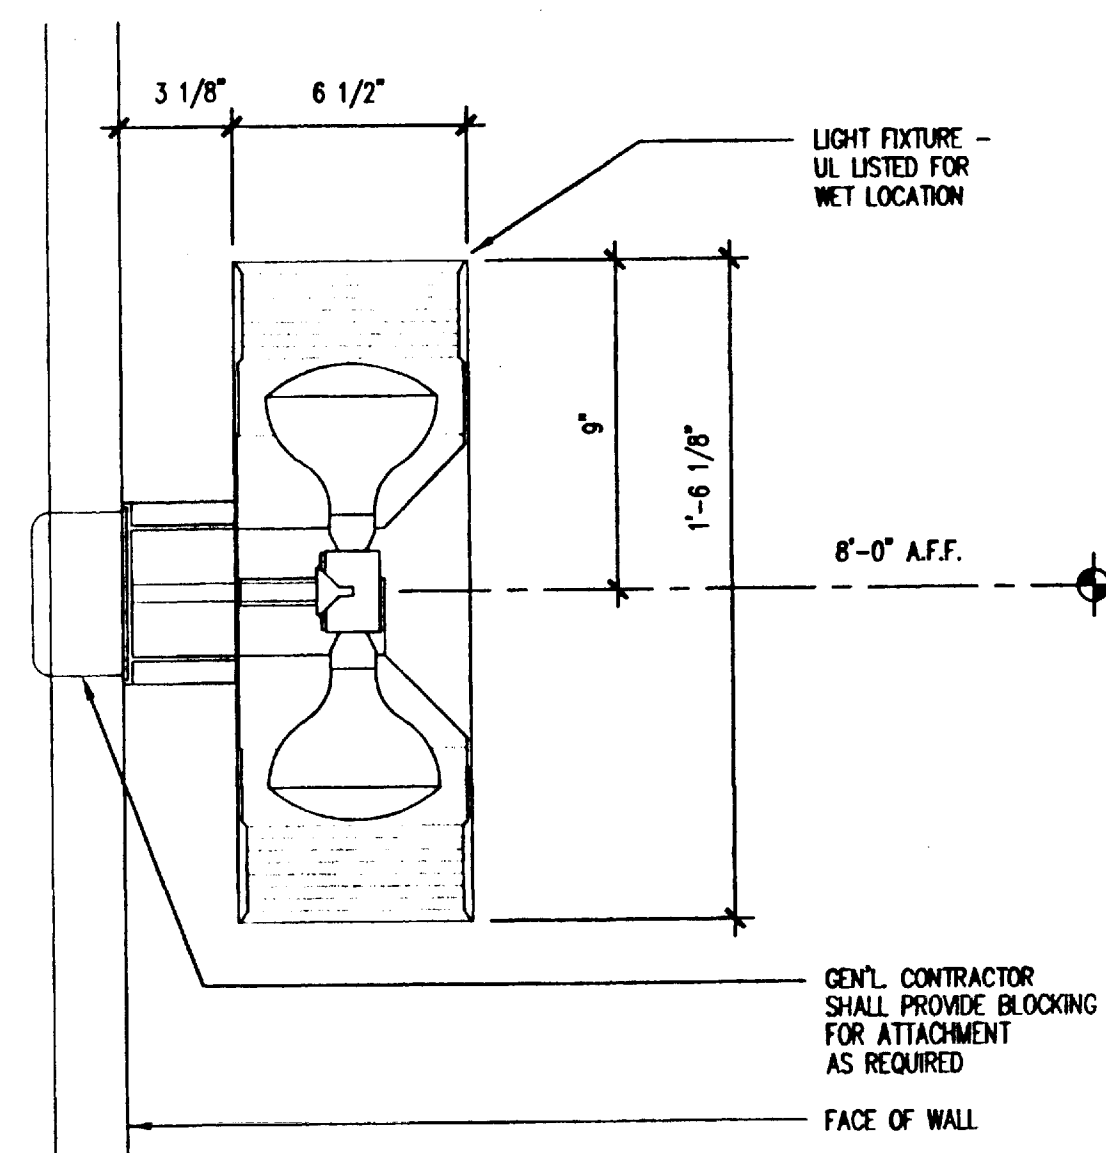


03 WALL MOUNT LIGHT FIXTURE

NOT TO SCALE

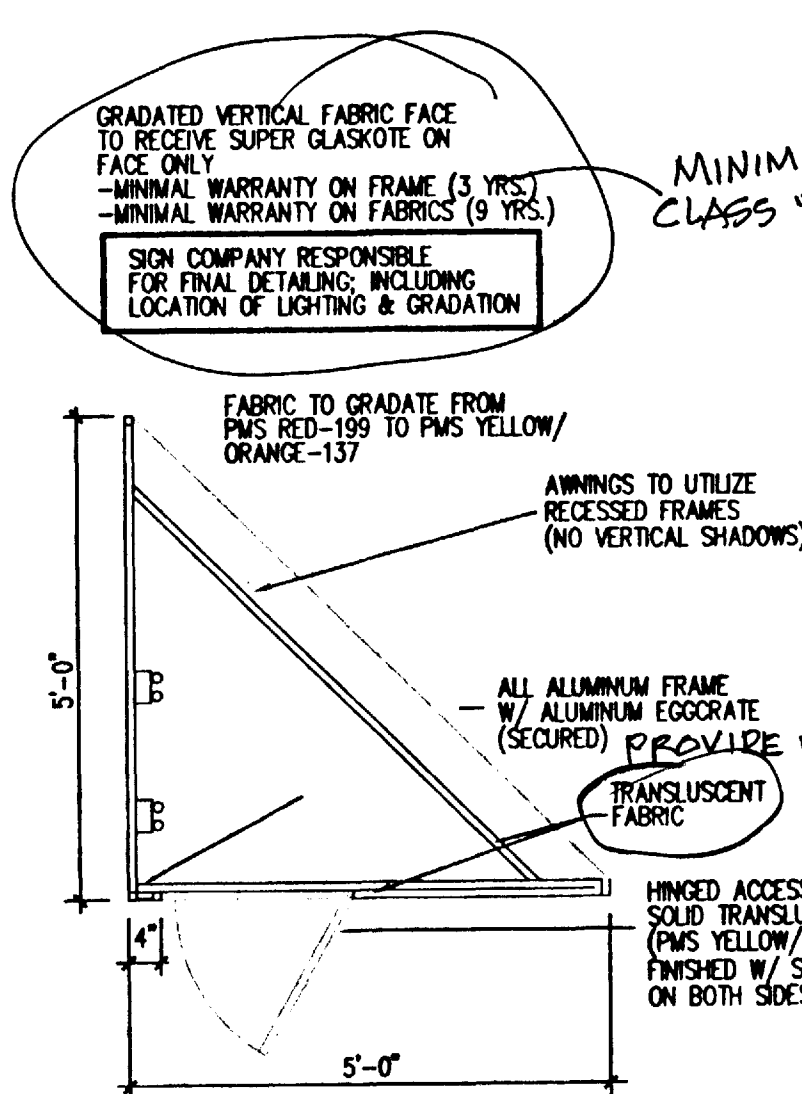


04 AWNING DETAIL @ ENTRY & SIDE WINDOWS

SCALE: 1/2" = 1'-0"

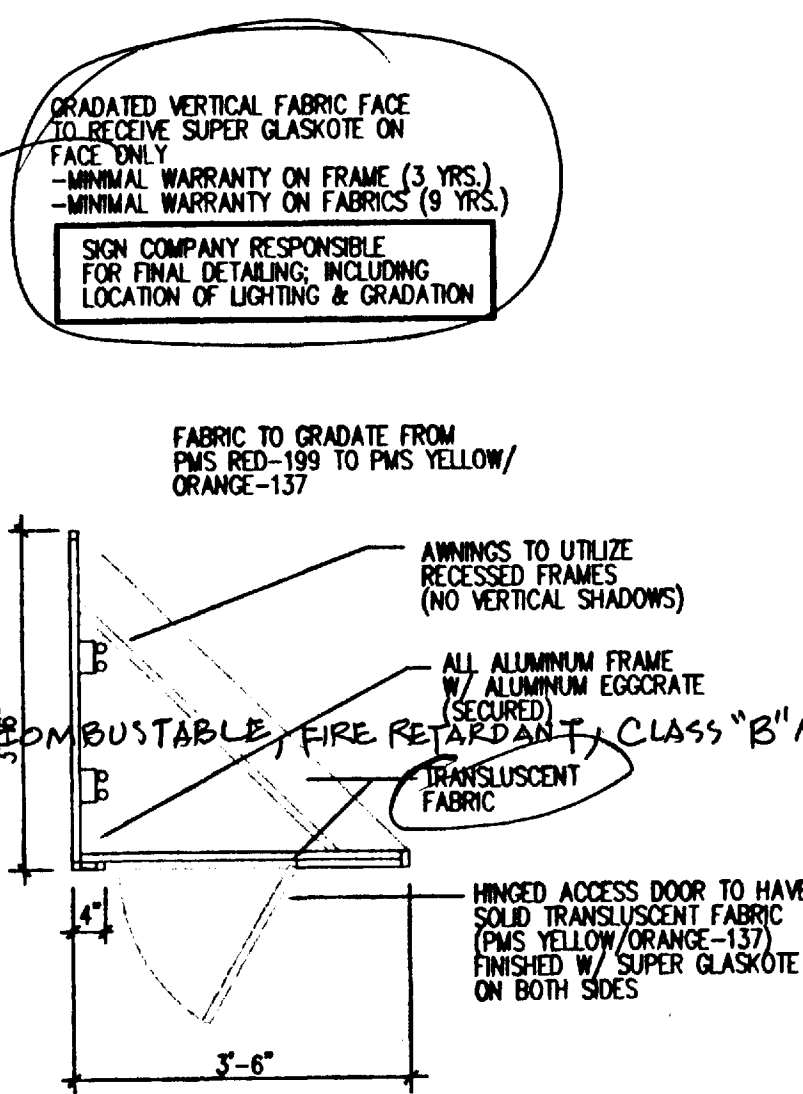


05 AWNING DETAIL @ ENTRY & SIDE WINDOWS

SCALE: 1/2" = 1'-0"

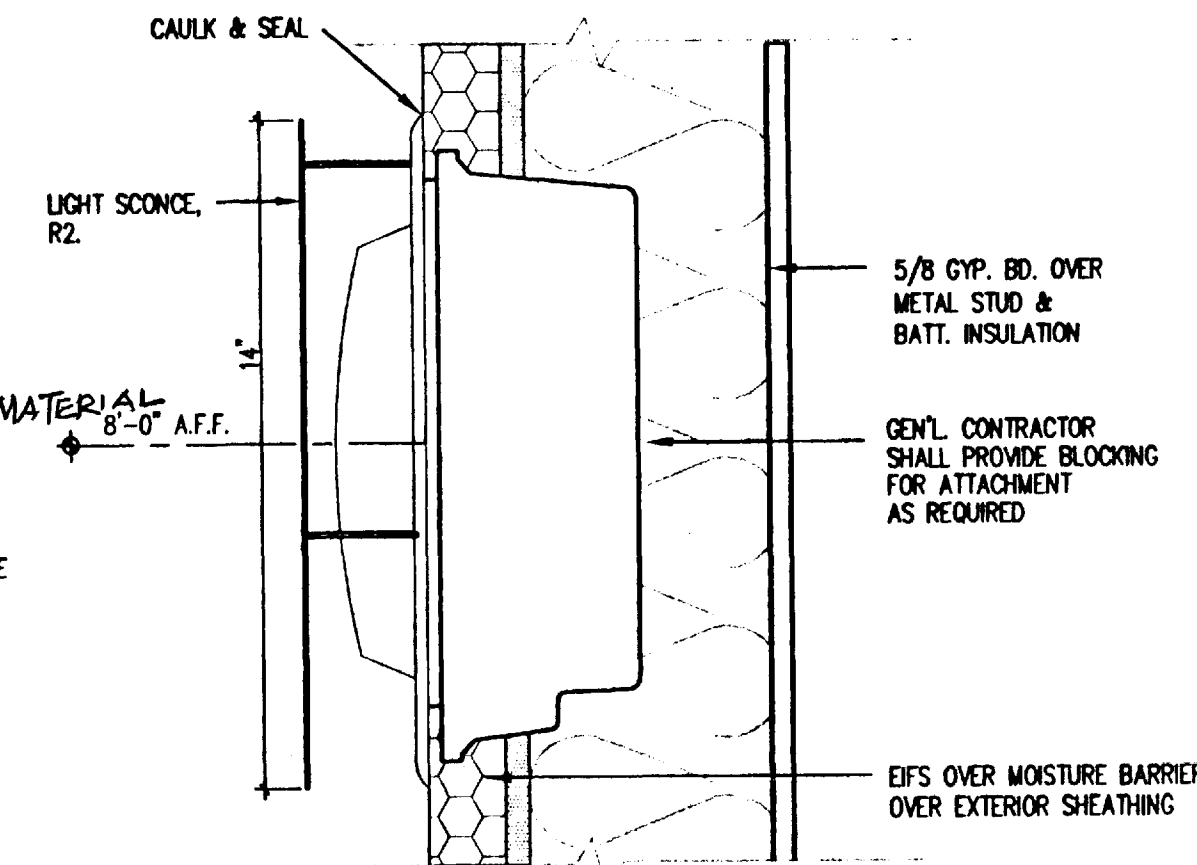


06 RECESSED DIAMOND LIGHT FIXTURE

NOT TO SCALE

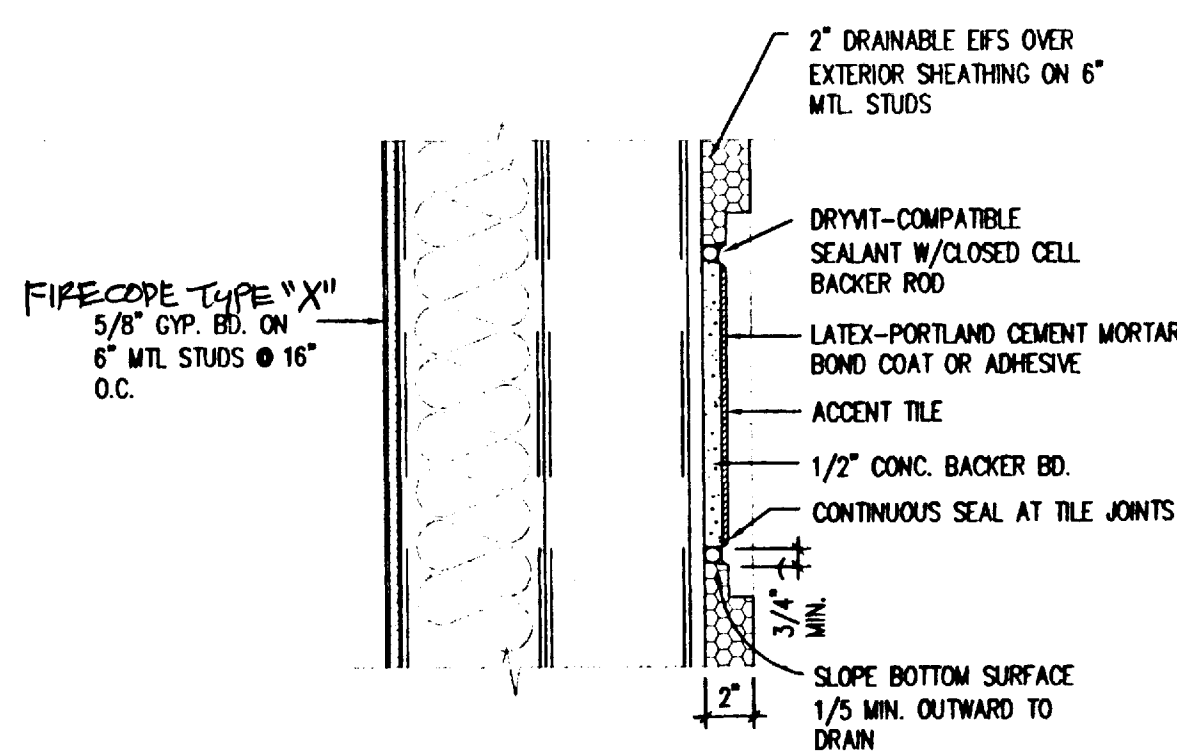

'A' SECTION

SCALE: 1-1/2" = 1'-0"

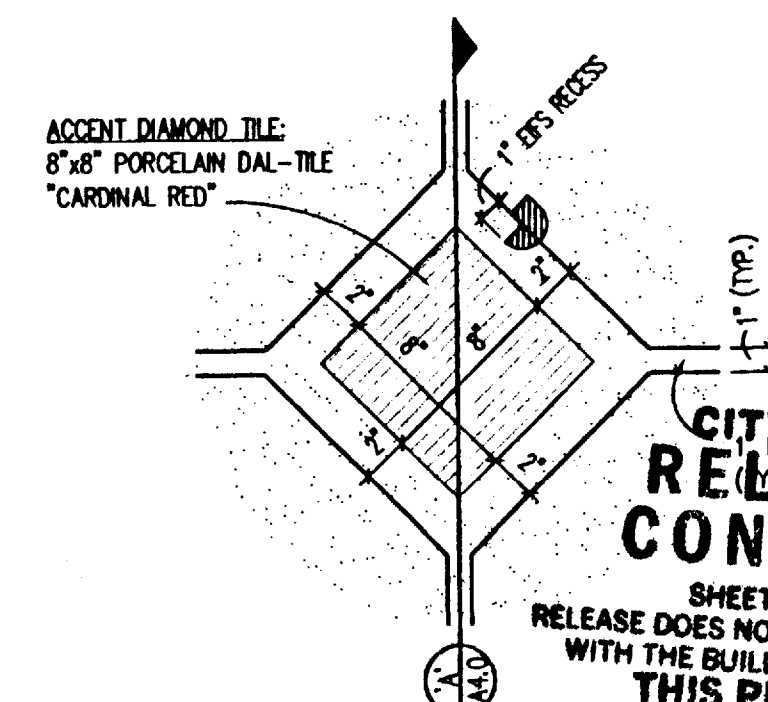


07 ACCENT TILE

SCALE: 1-1/2" = 1'-0"


EXTERIOR FINISHES		REFER TO SHEET A4.0 FOR COMPLETE SPECIFICATION
P-1	EIFS-"DRYVIT" OYSTER SHELL	
P-2	EIFS-"DRYVIT" PANCAKE	
P-3	SPLIT-FACE CONCRETE BLOCK WITH 8" SCORE	
	"FEATHERLITE"-WHITE, WITH TYPE S WHITE MORTAR	
EXTERIOR FINISH ALTERNATE:		
P-10	EIFS-"DRYVIT" CARAMEL APPLE #384	
P-2	BRICK VENEER, ACME "29120017 BLEND 120 MARK IV"	
ENTRY: CUSTOM COLOR "CEC-RED" STOREFRONT DOOR		
AWNING: BACKLIT AWNING PMS RED-199 WITH GRADATION TO PMS YELLOW/ORANGE-137		
DIAMOND: 8" PORCELAIN DAL-TILE "CARDINAL RED"		
R2: 14" SOLID DIAMOND FACE (RED) WITH RECESSED FLUORESCENT FIXTURE, 360° WALL THROW		
C1: UP/DOWN WALL SCONCE WITH DARK BRONZE ANODIZED ALUMINUM FINISH		
ALTERNATE: CUSTOM COLOR "CEC-RED" STOREFRONT DOOR		

BUILDING IS 100% MASONRY PER CITY OF GRAPEVINE STANDARDS (INCLUDING EXTERIOR INSULATION FINISH SYSTEM "EIFS", AND SPLIT FACE MASONRY VENEER (OR BRICK VENEER ALTERNATE))

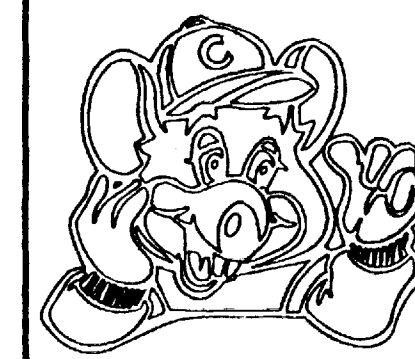

ARCHITECTURE - PLANNING - DESIGN
C.T. CHANG & ASSOC. INC.
1010 W. EULESS BLVD., SUITE 110
EULESS, TX 76040 817 554-8010


CHUCK E. CHEESE'S PIZZA. #854
GRAPEVINE, TX
C. E. C. ENTERTAINMENT, INC.
4441 WEST AIRPORT FREEWAY
IRVING, TEXAS 75062

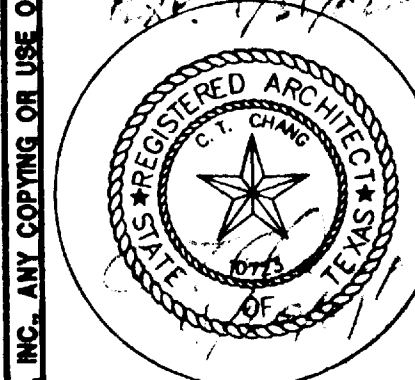


Date 11/21/2001
Revisions
Project Number SB-854
Sheet Number A4.0 of 17

CITY OF GRAPEVINE
RELEASED FOR CONSTRUCTION


RELEASE DOES NOT AUTHORIZE ANY WORK IN CONFLICT WITH THE BUILDING CODE OR ZONING ORDINANCE. THIS PLAN TO BE KEPT ON THE JOB AT ALL TIMES.
BUILDING INSPECTION DIVISION
RELEASE DOES NOT APPLY TO CONSTRUCTION EASEMENTS OR PUBLIC RIGHT-OF-WAY.
ALL CHANGES MUST BE APPROVED.

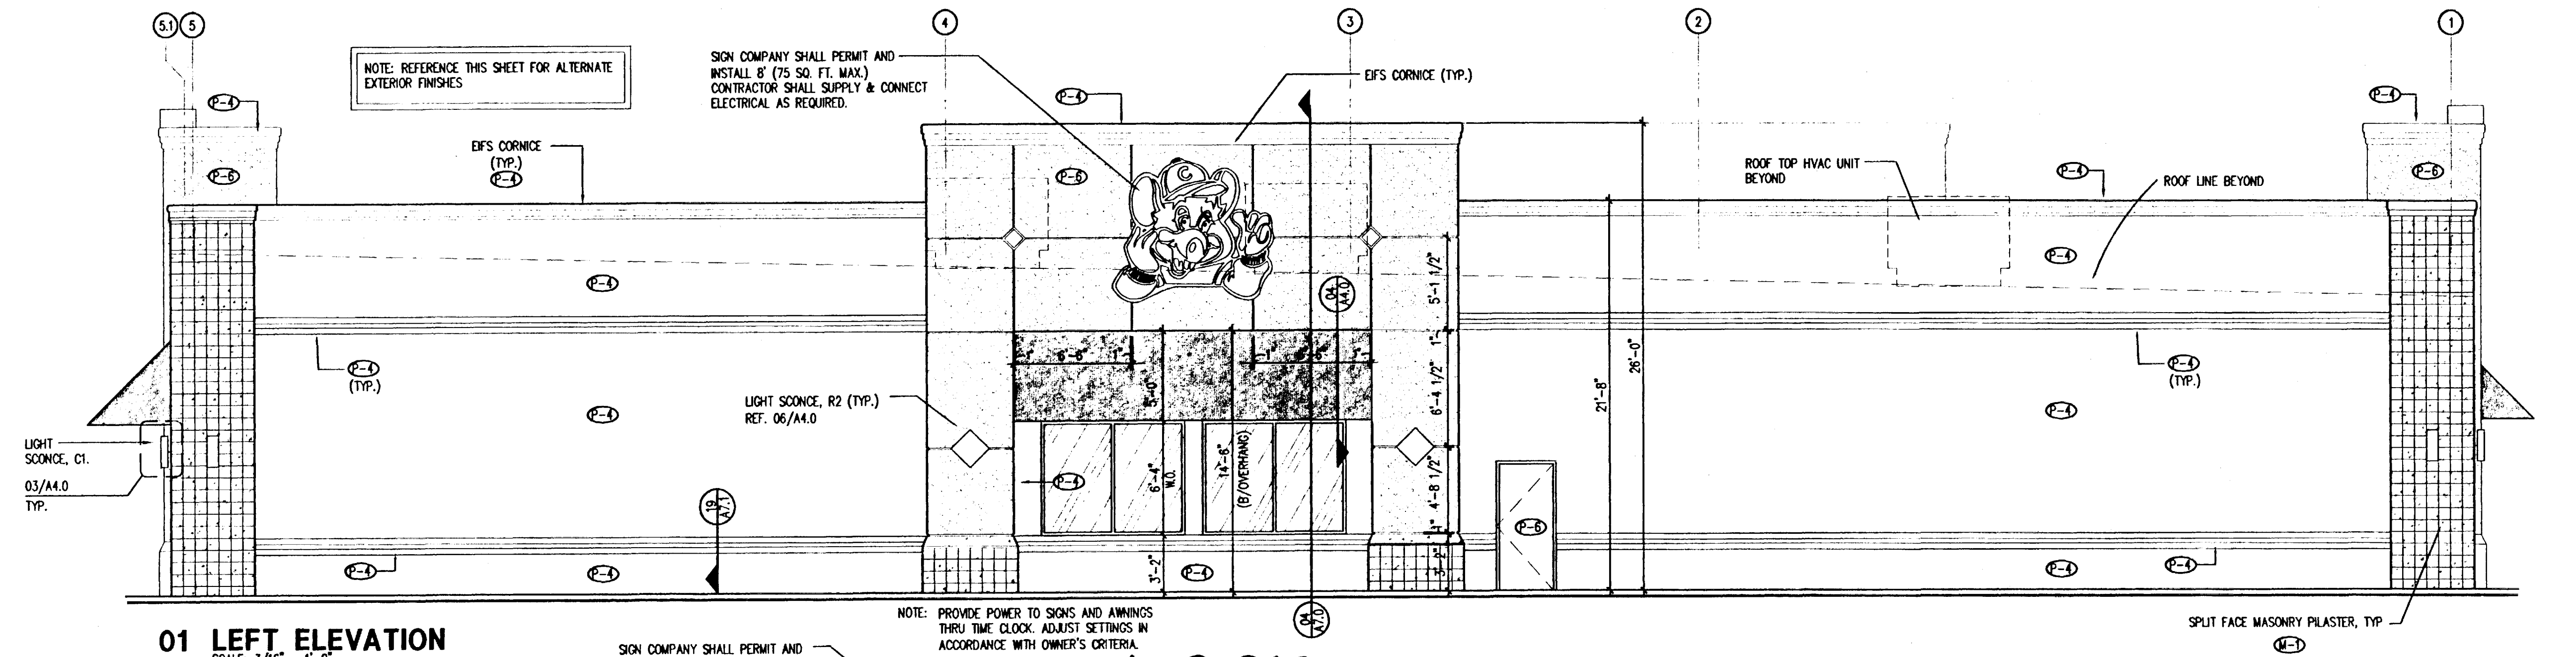

01 LEFT ELEVATION
SCALE: 3/16" = 1'-0"

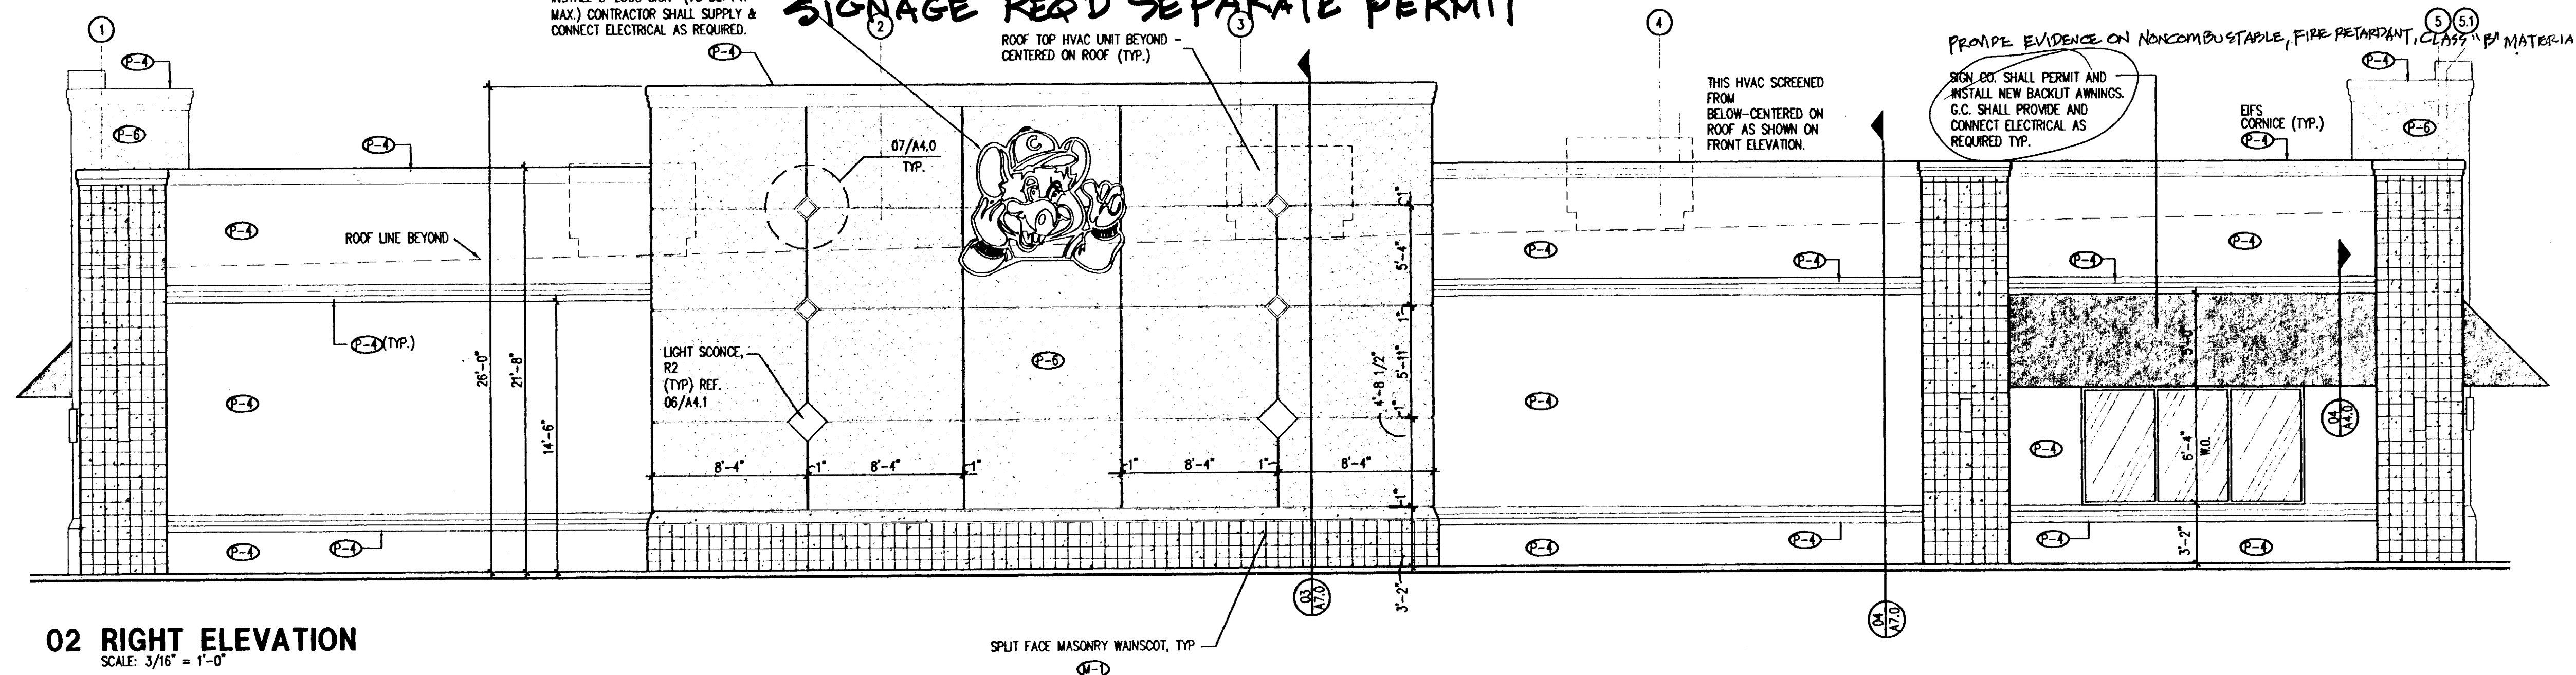

02 RIGHT ELEVATION
SCALE: 3/16" = 1'-0"

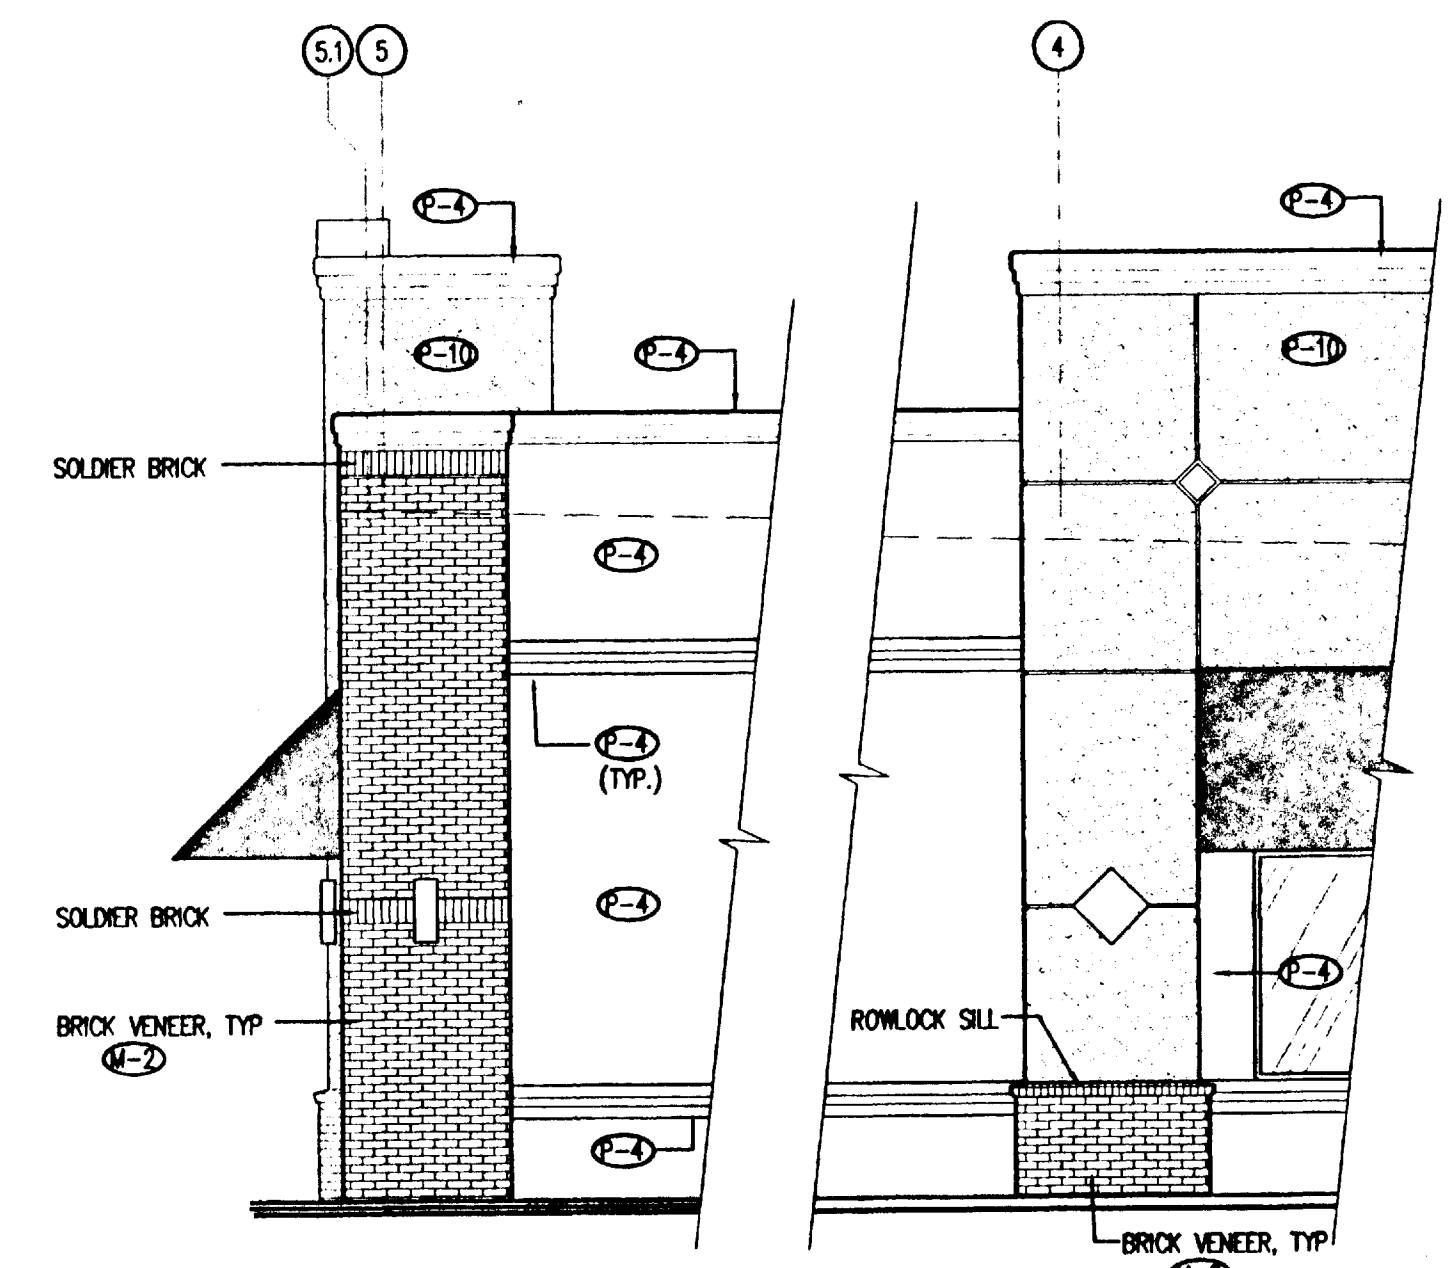


ALTERNATE EXTERIOR FINISHES
(TYP. FOR ALL FACADES)
03 SCALE: 3/16" = 1'-0"

ALTERNATE: ANY CHANGE REQ'D CITY COUNCIL APPROVAL
a) MASONRY: SUBSTITUTE BRICK VENEER (BR-1) IN LIE OF SPLIT FACE CMU (M-1)
b) EIFS: SUBSTITUTE "DRYVT" CARAMEL APPLE (P-10) IN LIE OF "DRYVT" PANCAKE (P-6)



ARCHITECTURE - PLANNING - DESIGN
C.T. CHANG & ASSOC., INC.
1010 W. EULESS BLVD., SUITE 110
EULESS, TX 76040

CHUCK E. CHEESE'S PIZZA. #854
GRAPEVINE MILLS WALL
GRAPEVINE, TX
C. E. C. ENTERTAINMENT, INC.
4441 WEST AIRPORT FREEWAY
IRVING, TEXAS 75062
GRAPEVINE, TX
EXTERIOR ELEVATIONS

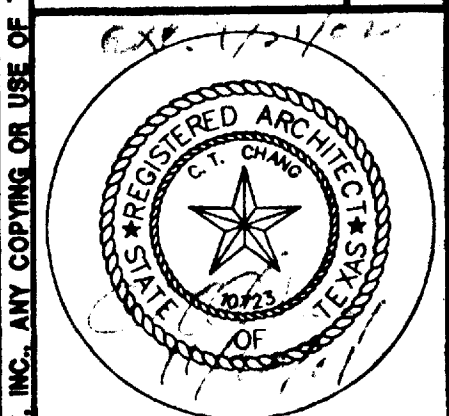


Date: 11/21/2001

Revisions

CITY OF GRAPEVINE
RELEASED FOR
CONSTRUCTION
SHEET OF
RELEASE DOES NOT AUTHORIZE ANY WORK IN CON-
WITH THE BUILDING CODE OR ZONING ORDINANCE
THIS PLAN TO BE KEPT ON
THE JOB AT ALL TIMES
DATE: BY:
BUILDING INSPECTION DIVISION
RELEASE DOES NOT APPLY TO CONSTRUCTION
EASEMENTS OR ON PUBLIC RIGHT-OF-WAY.
THESE DOCUMENTS MUST BE APPROVED.

Project Number: SB-854
Sheet Number: **A4.1**
of 17

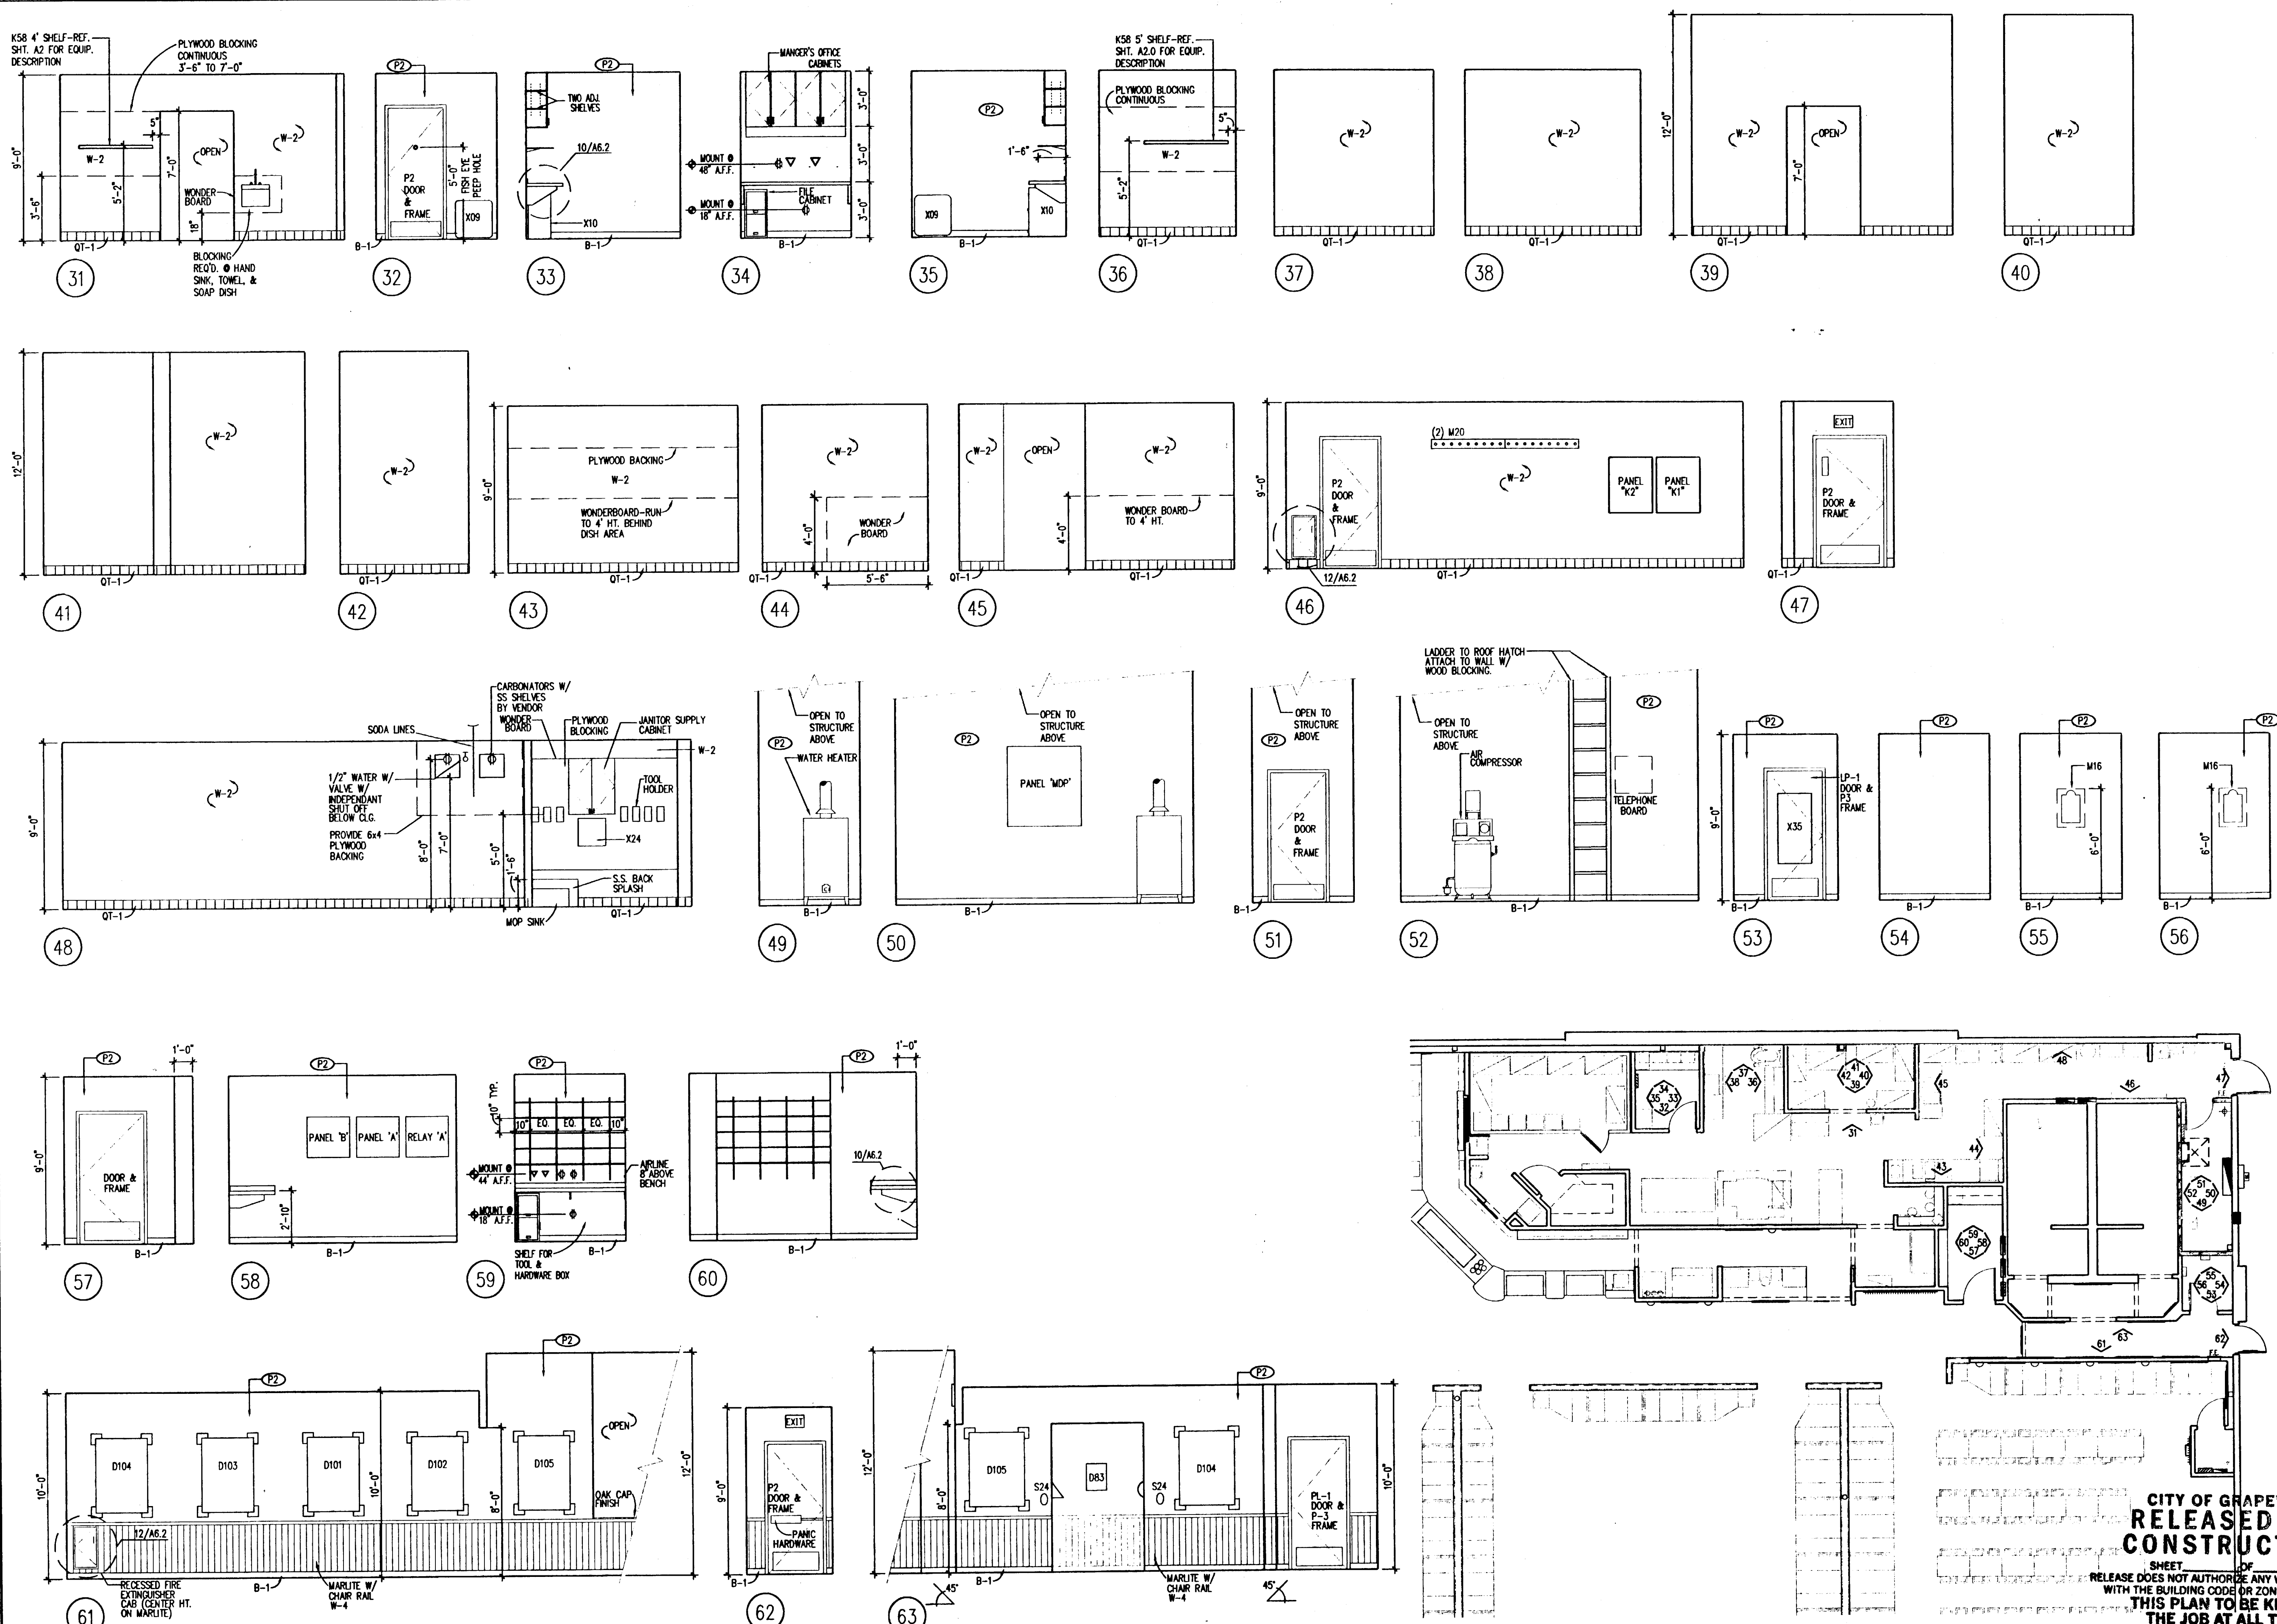

KEY PLAN
SCALE: 1/8" = 1'-0"


CITY OF GRAPEVINE
RELEASED FOR
CONSTRUCTION
SHEET OF
THIS PLAN TO BE KEPT ON
THE JOB AT ALL TIMES

DATE BY
BUILDING INSPECTION DIVISION
RELEASE DOES NOT APPLY TO CONSTRUCTION
EASEMENTS OR ON PUBLIC RIGHT-OF-WAY
ALL CHANGES MUST BE APPROVED




C.T. CHANG & ASSOC. INC.
1010 W. EULESS BLVD., SUITE 110
EULESS, TX 76040



CHUCK E. CHEESE'S PIZZA #854
GRAPEVINE MILLS MALL
GRAPEVINE, TX
C. E. C. ENTERTAINMENT, INC.
4441 WEST AIRPORT FREEWAY
IRVING, TEXAS 75062

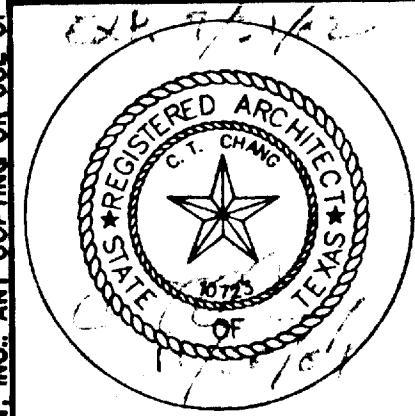

Project Number
SB-854
Date
11/21/2001
Revisions
A5.1
of 17

CHUCK E. CHESER
1/22/02

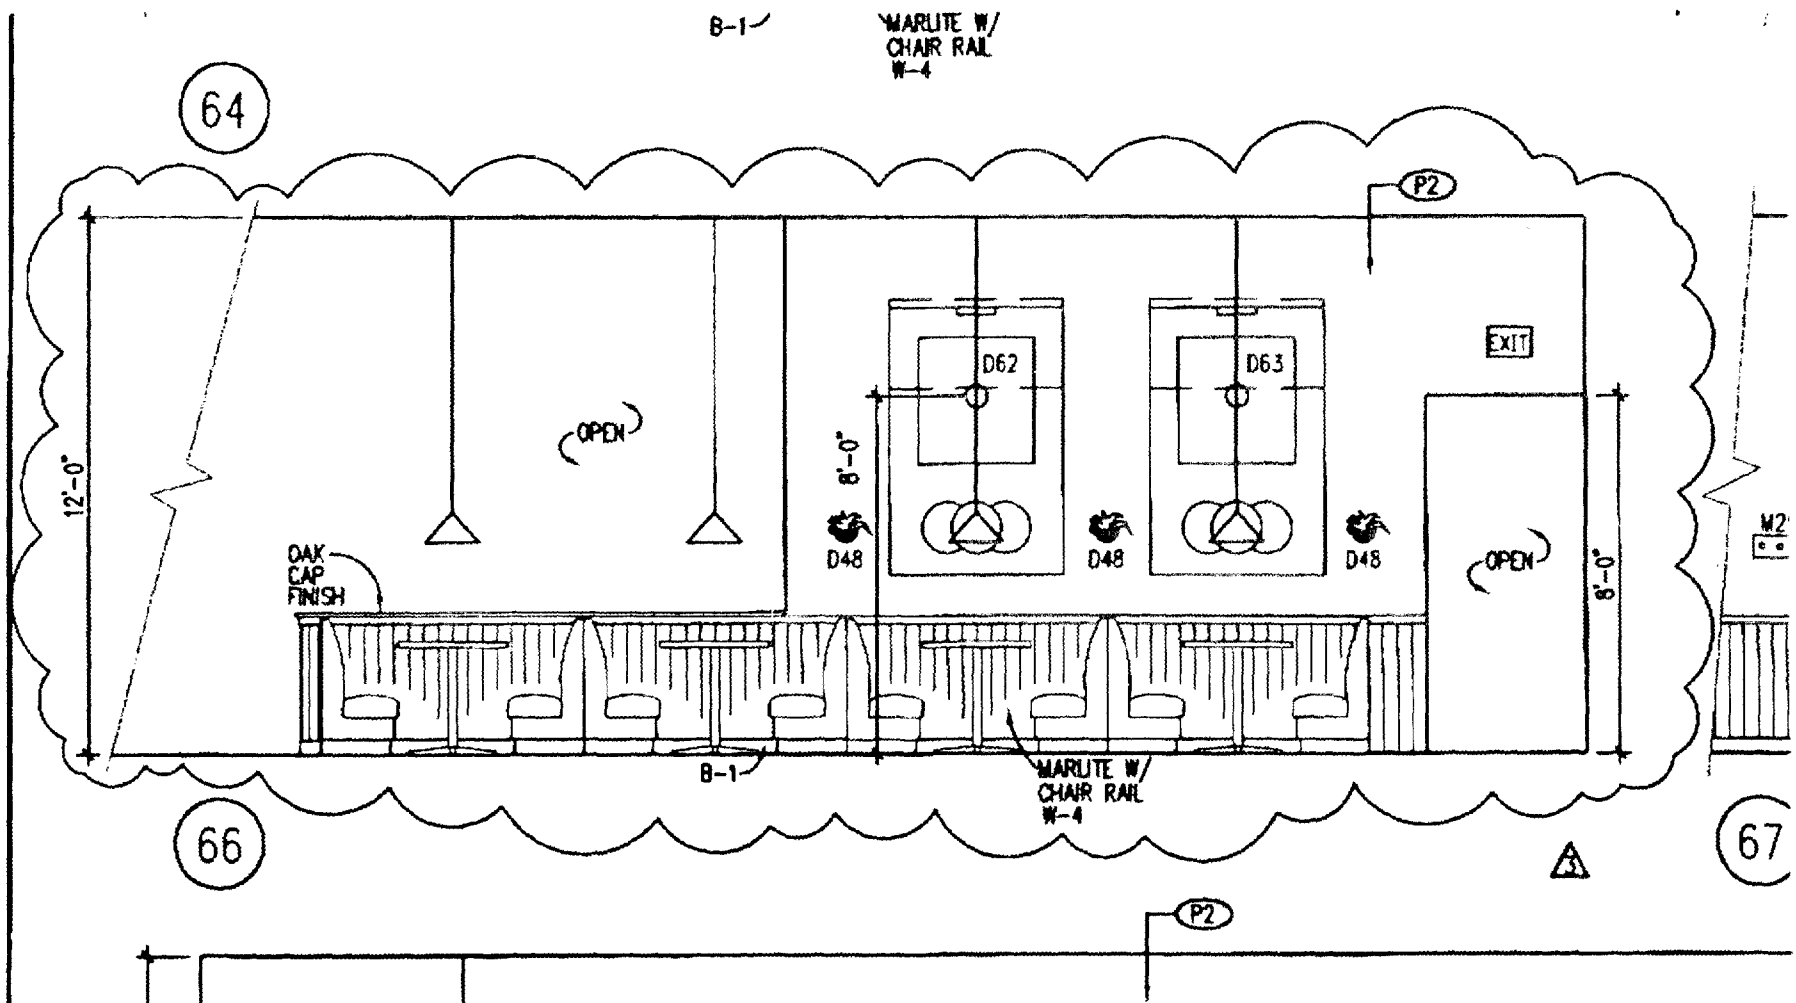

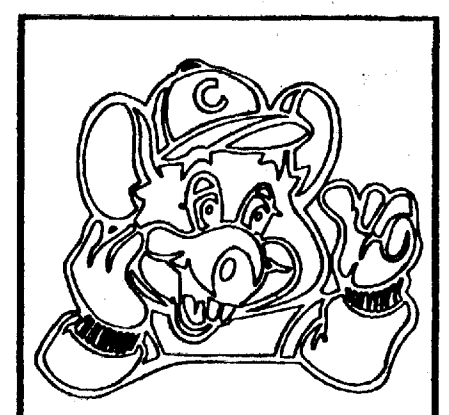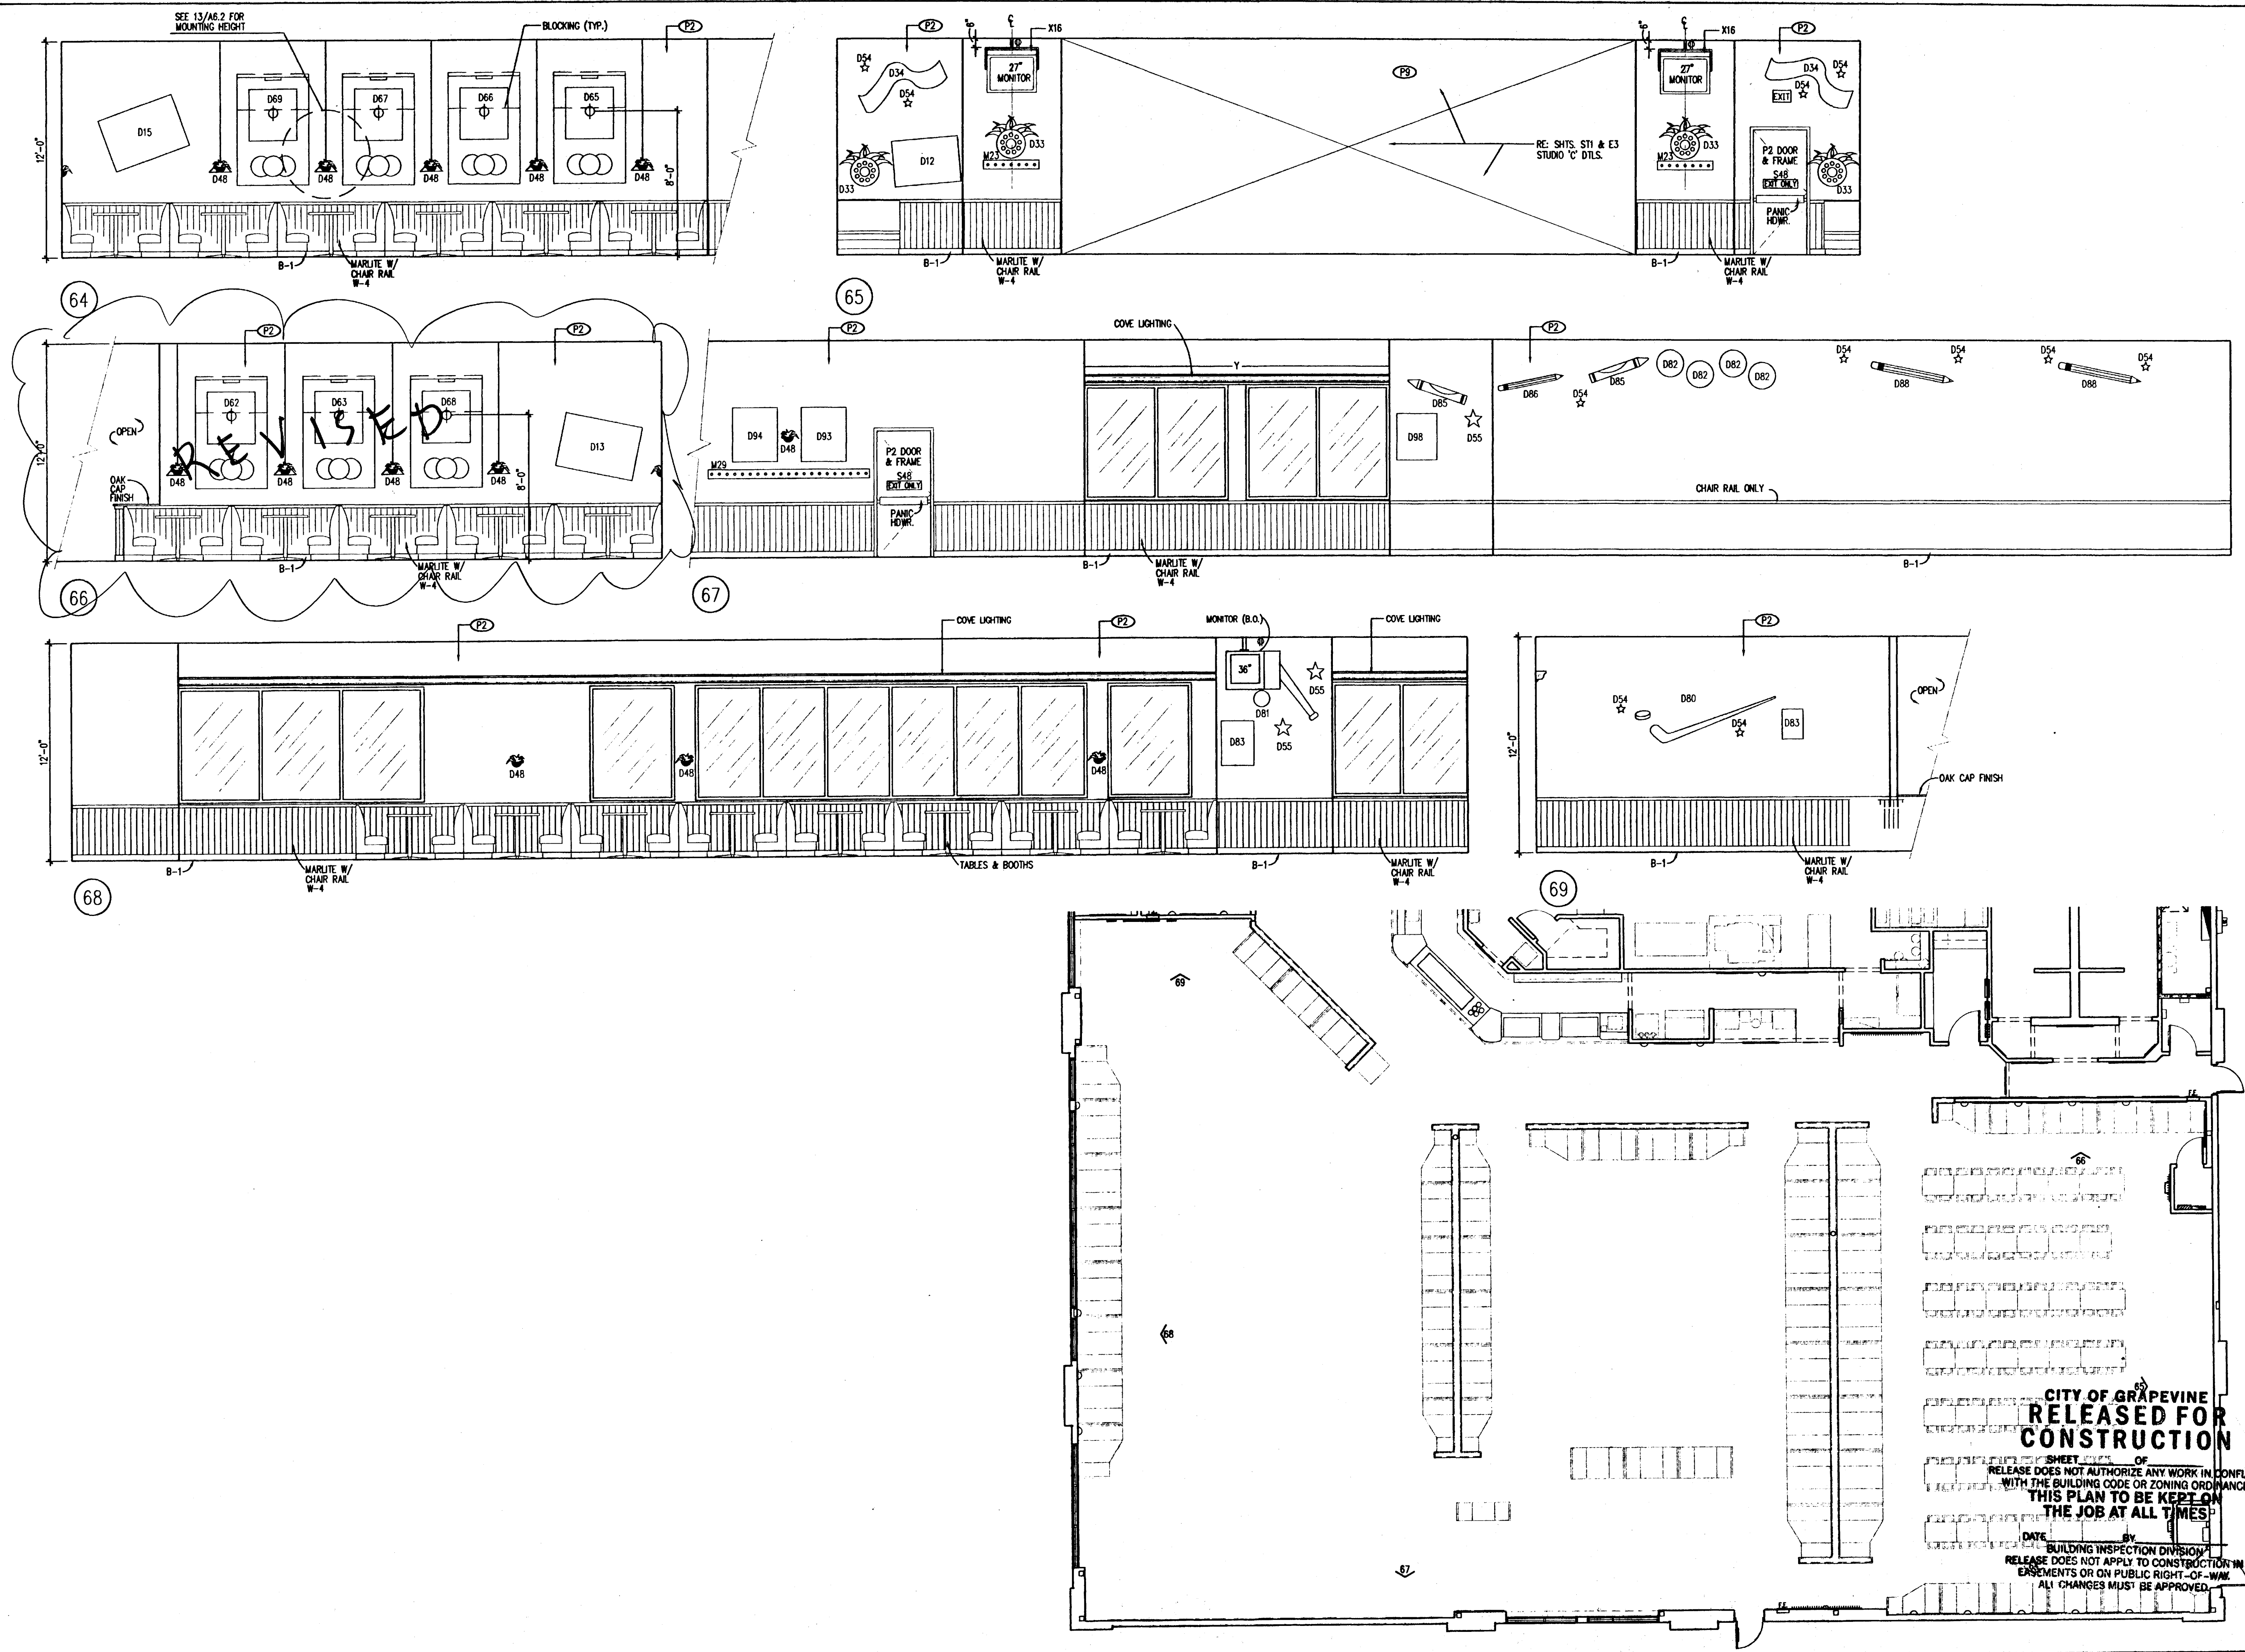


ARCHITECTURE - PLANNING - DESIGN
C.T. CHANG & ASSOC., INC.
1010 W. EULESS BLVD., SUITE 110
EULESS, TX 76040
817 364-6010

CHUCK E. CHEESE'S PIZZA. #854
GRAPEVINE MILLS MALL
GRAPEVINE, TX
C. E. C. ENTERTAINMENT, INC.
4441 WEST AIRPORT FREEWAY
IRVING, TEXAS 75062
INTERIOR ELEVATIONS




Date: 11/21/2001
Revisions:
Project Number: 88-854
Sheet Number: A5.2 of 17



CITY OF GRAPEVINE
RELEASED FOR
CONSTRUCTION
SHEET 5.2 OF 5.2
THIS PLAN TO BE KEPT ON
THE JOB AT ALL TIMES
DATE: 11/21/2001 BY: BUILDING INSPECTION DIVISION
RELEASE DOES NOT APPLY TO CONSTRUCTION IN
PERMITS OR ON PUBLIC RIGHT-OF-WAY
ALL CHANGES MUST BE APPROVED

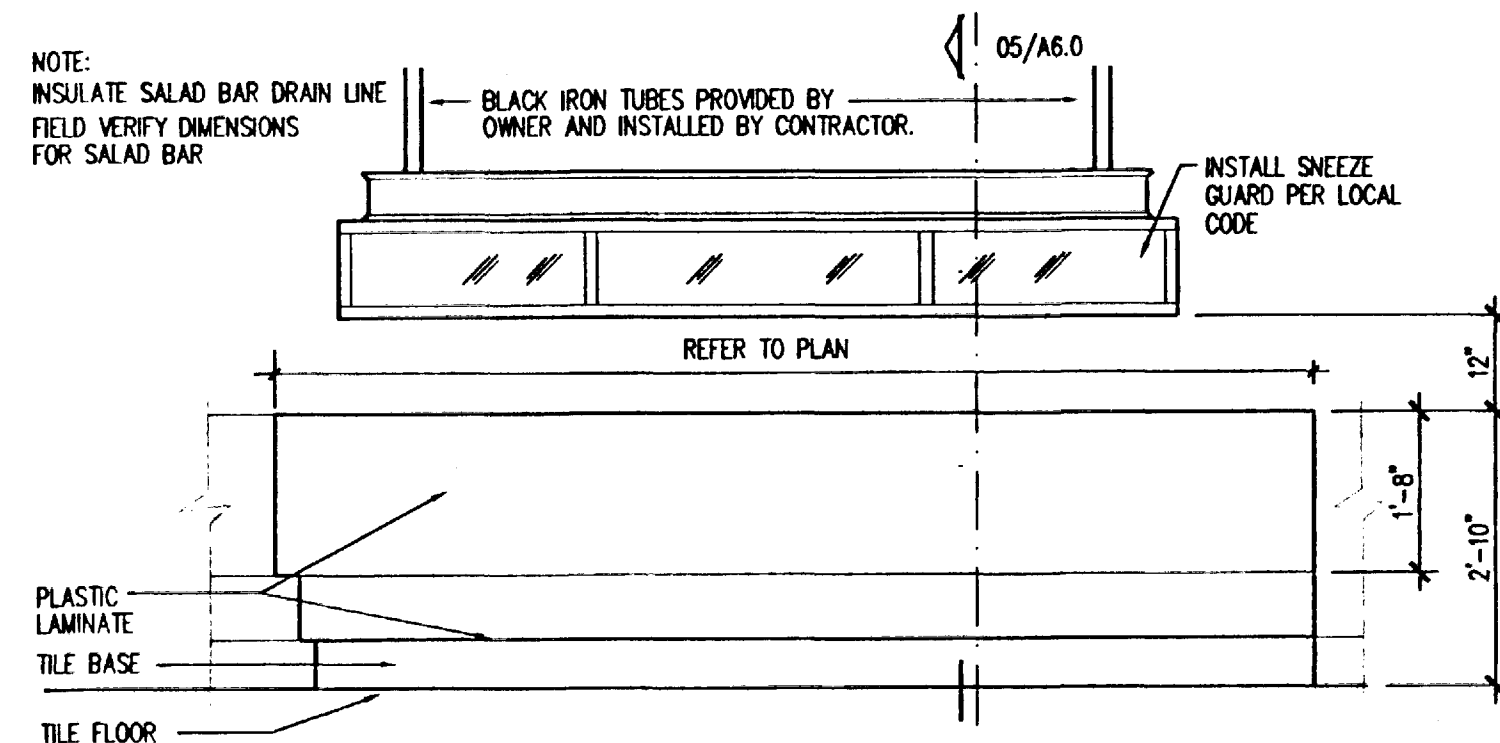



01 SALAD BAR ELEVATION
SCALE: 1/2" = 1'-0"

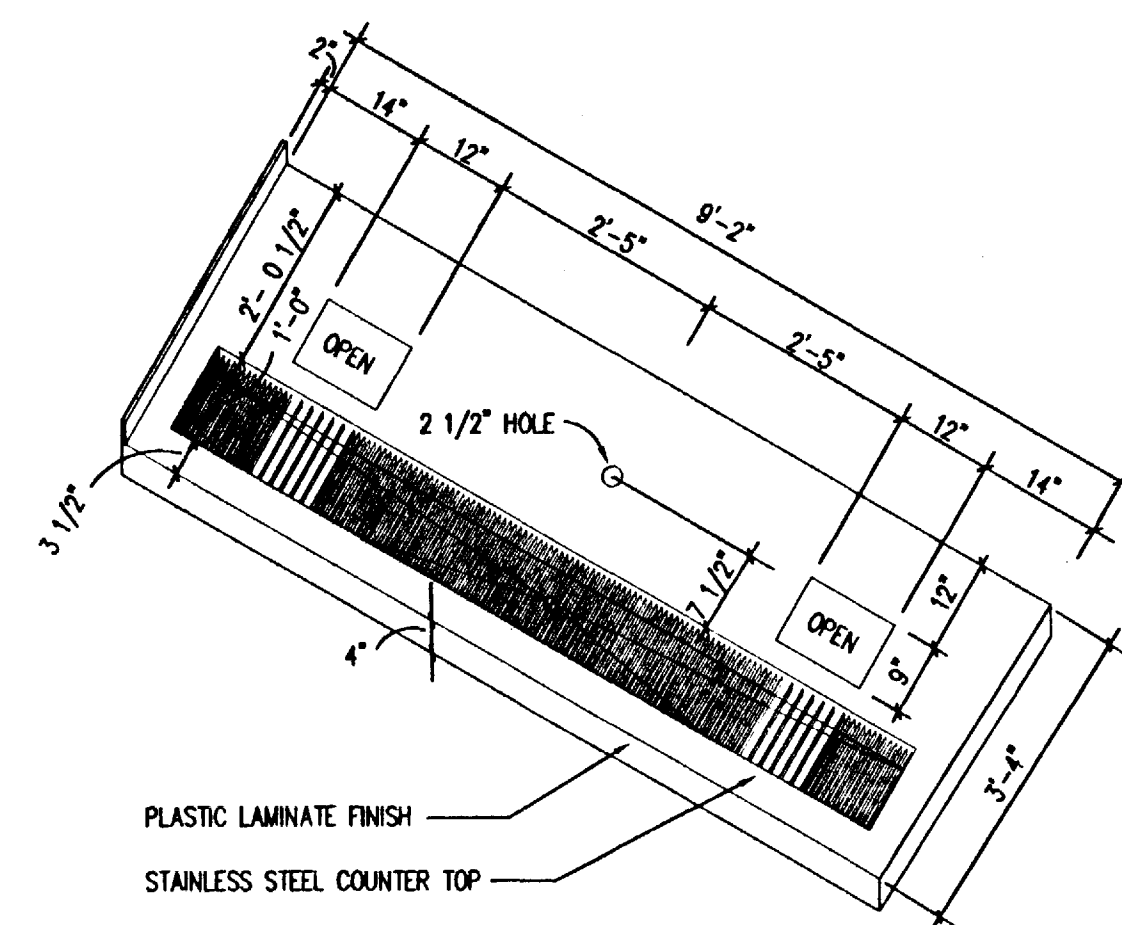

02 BEVERAGE BAR COUNTERTOP
SCALE: 1/2" = 1'-0"

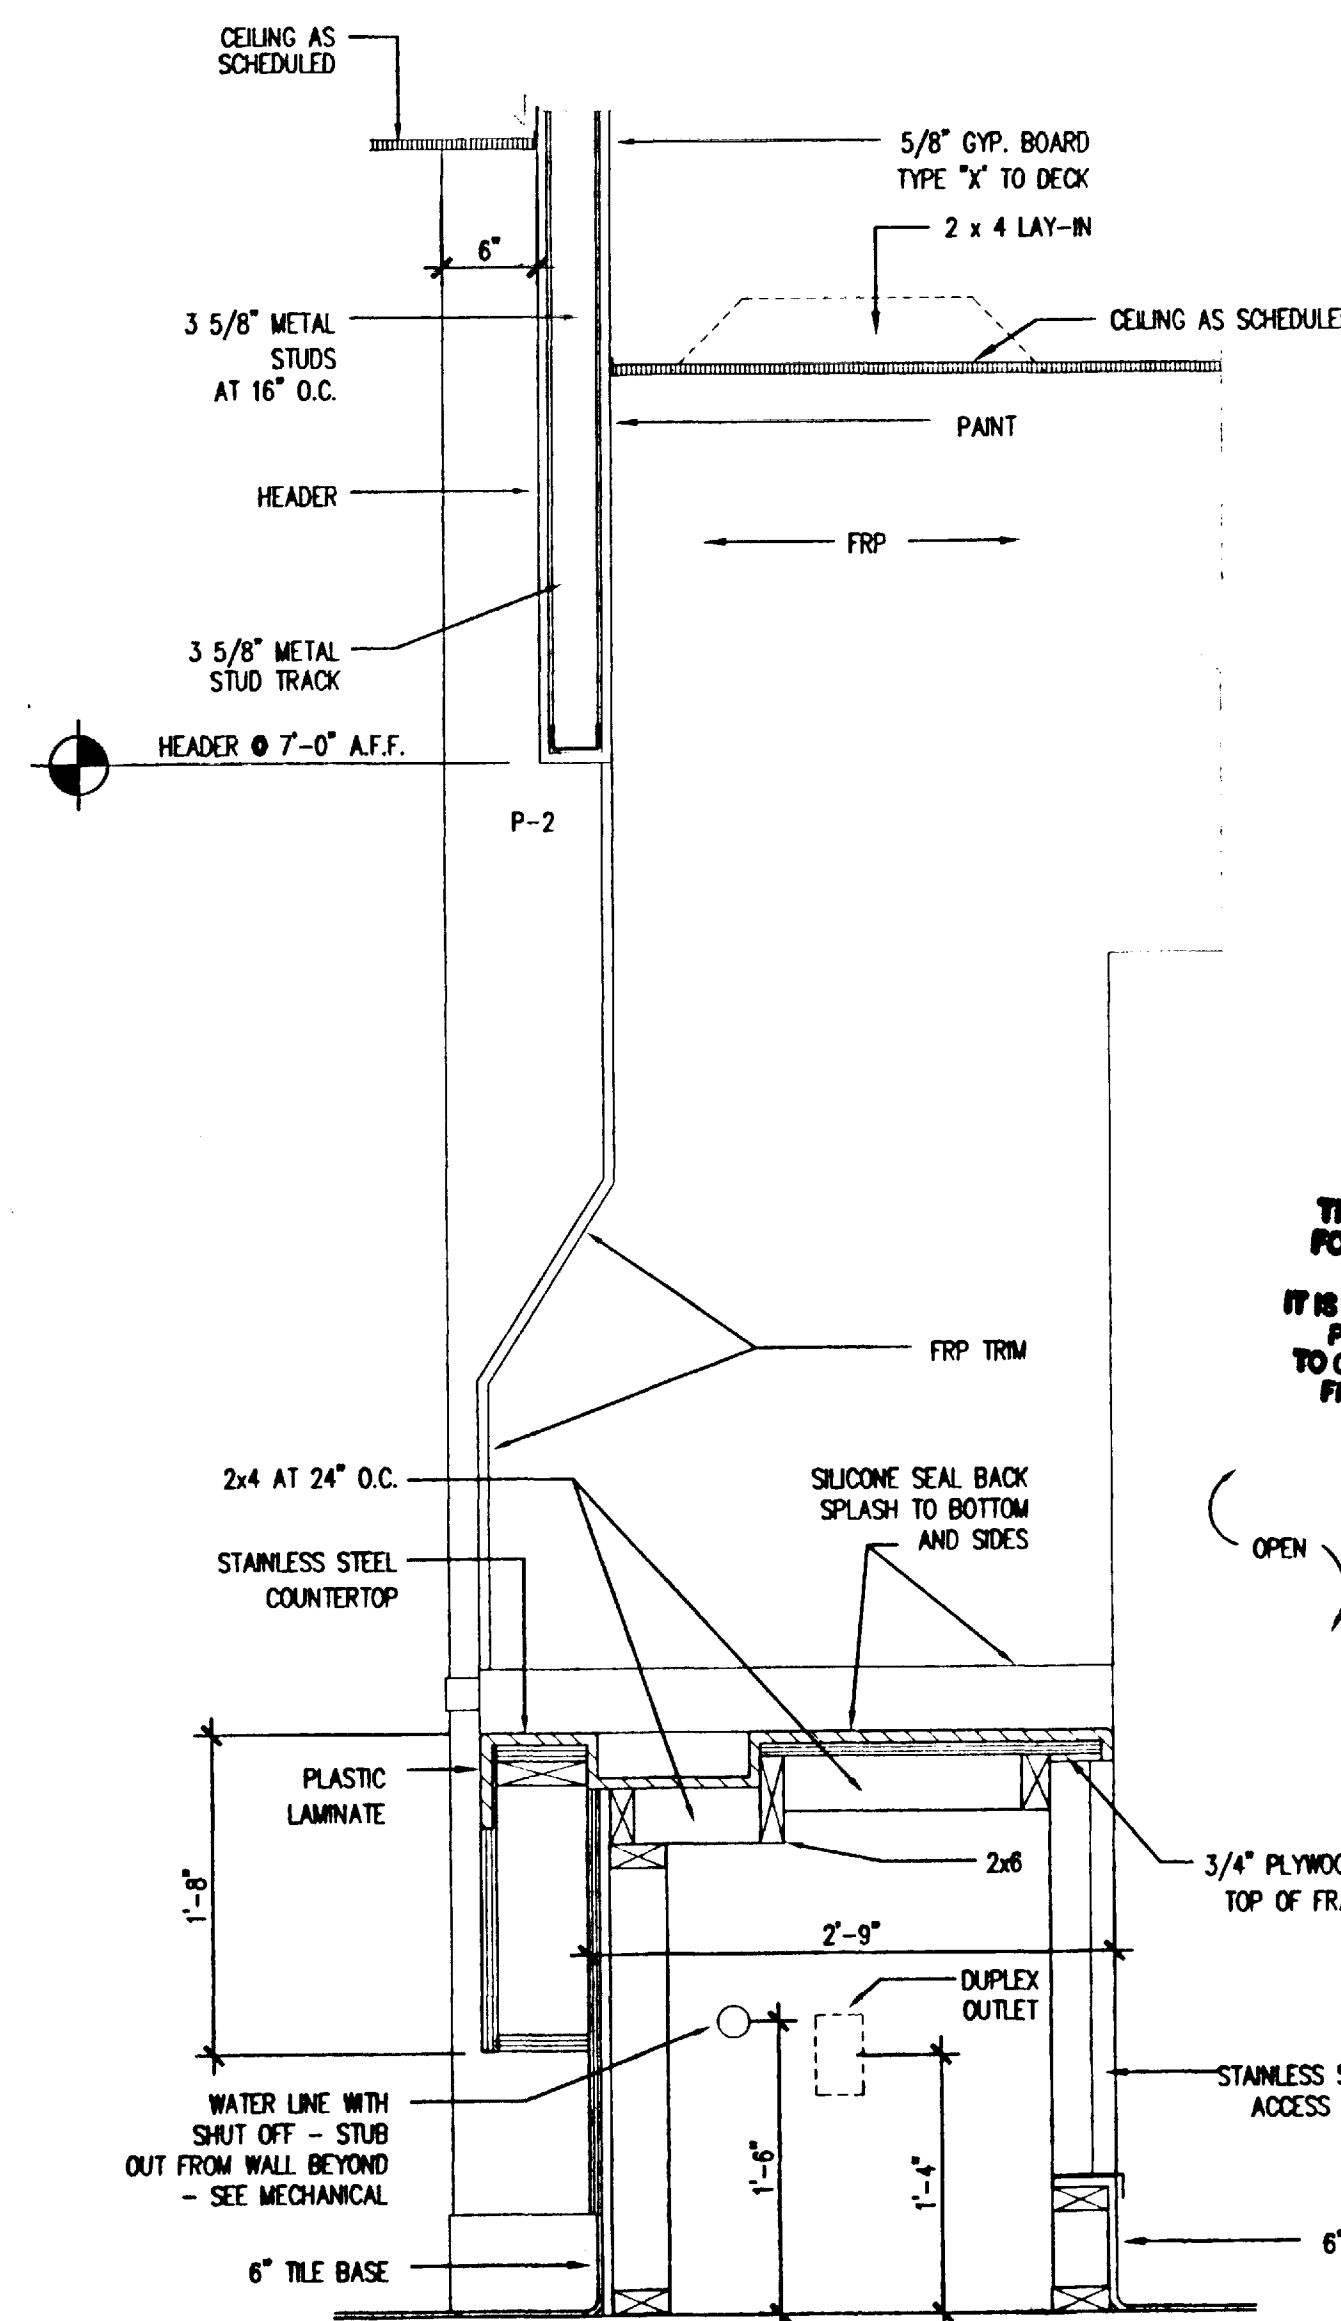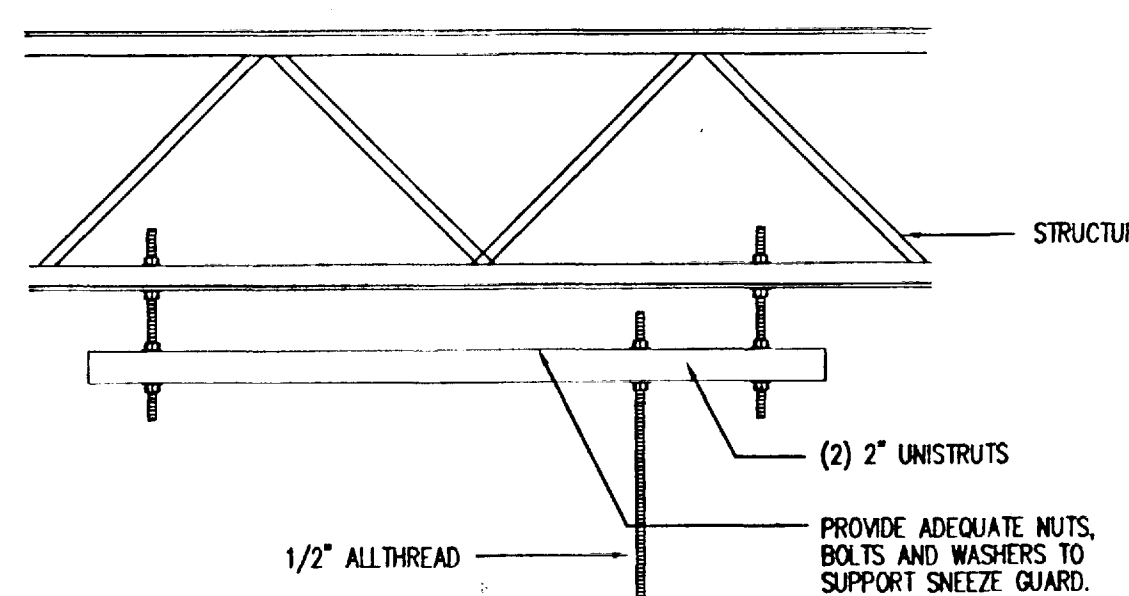


05 SECTION AT SALAD BAR
SCALE: 1" = 1'-0"

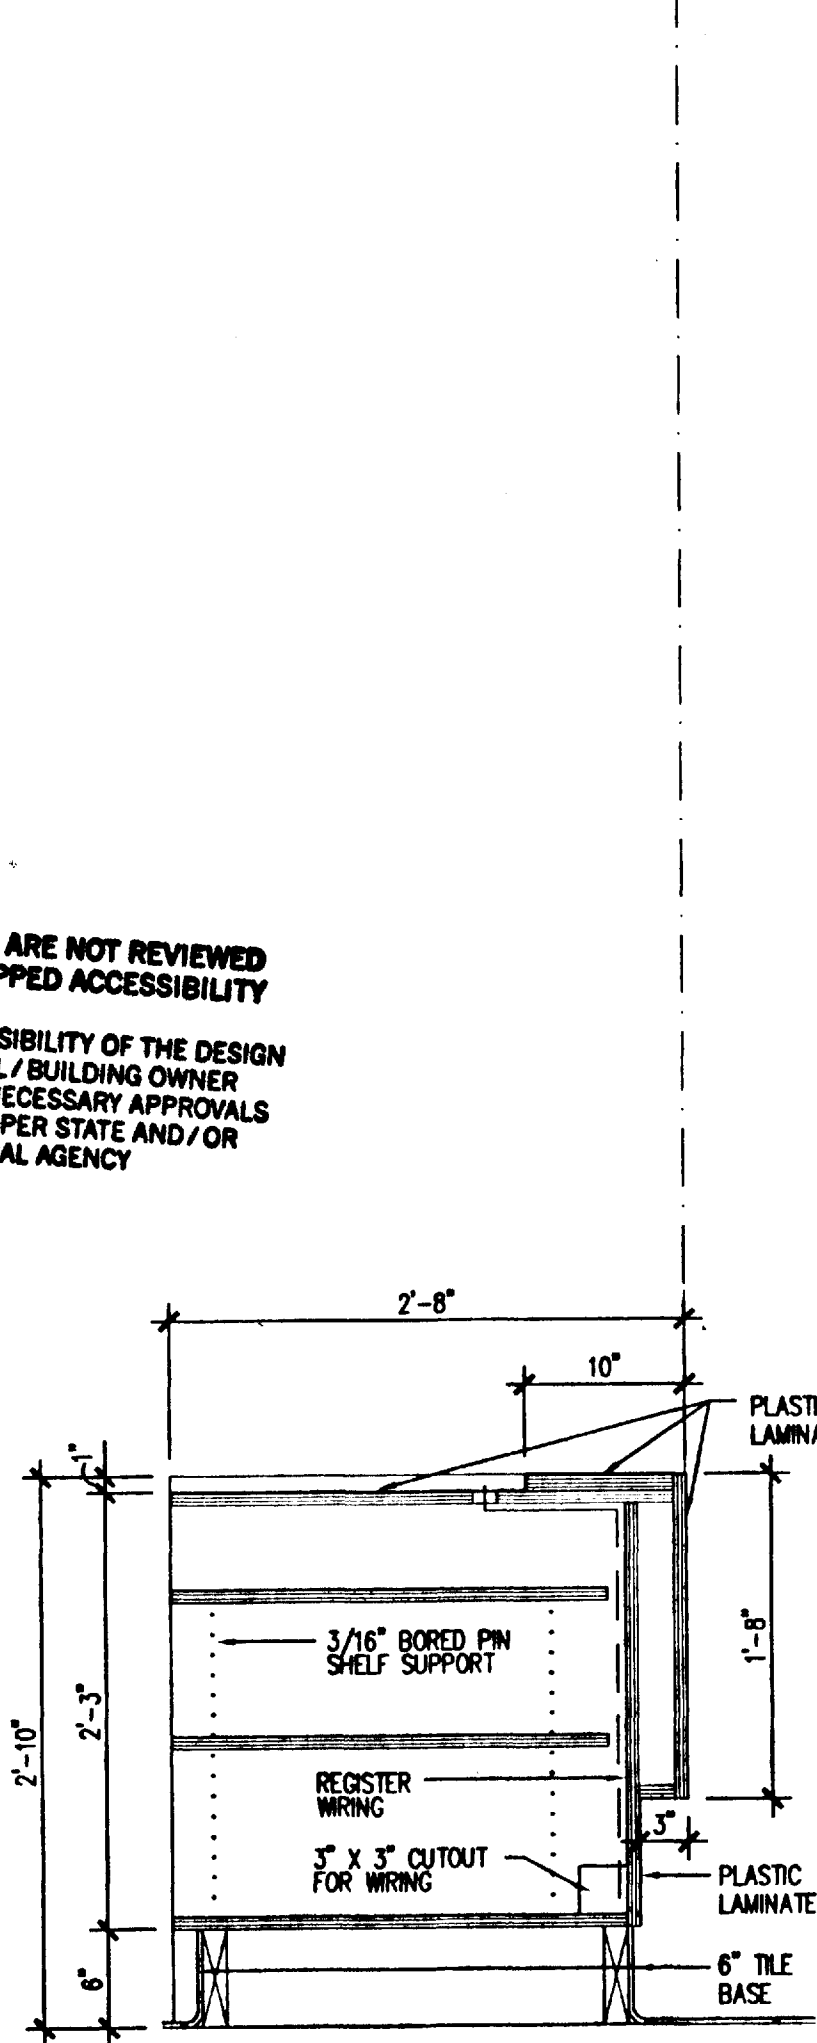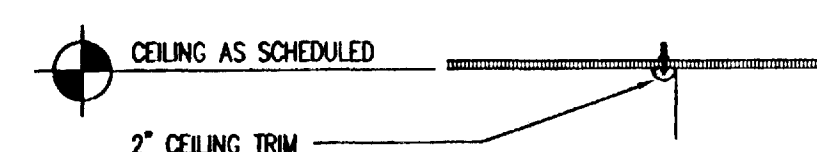


06 BEVERAGE BAR SECTION
SCALE: 1" = 1'-0"

THESE PLANS ARE NOT REVIEWED FOR HANDICAPPED ACCESSIBILITY
IT IS THE RESPONSIBILITY OF THE DESIGN PROFESSIONAL / BUILDING OWNER TO OBTAIN THE NECESSARY APPROVALS FROM THE PROPER STATE AND/OR FEDERAL AGENCY

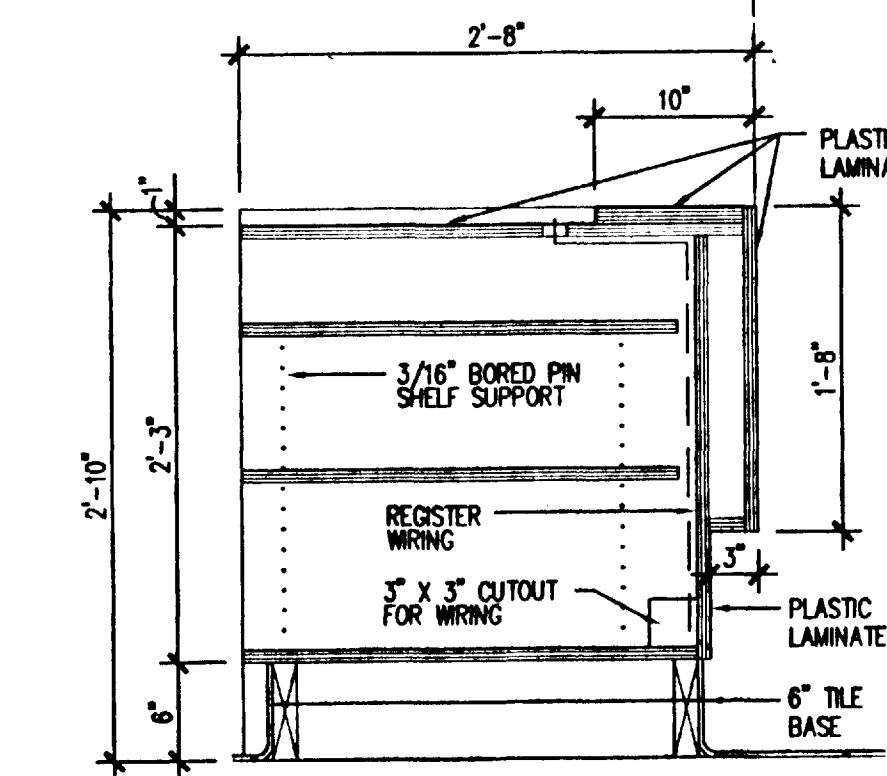


07 SECTION AT ORDER COUNTER
SCALE: 1" = 1'-0"

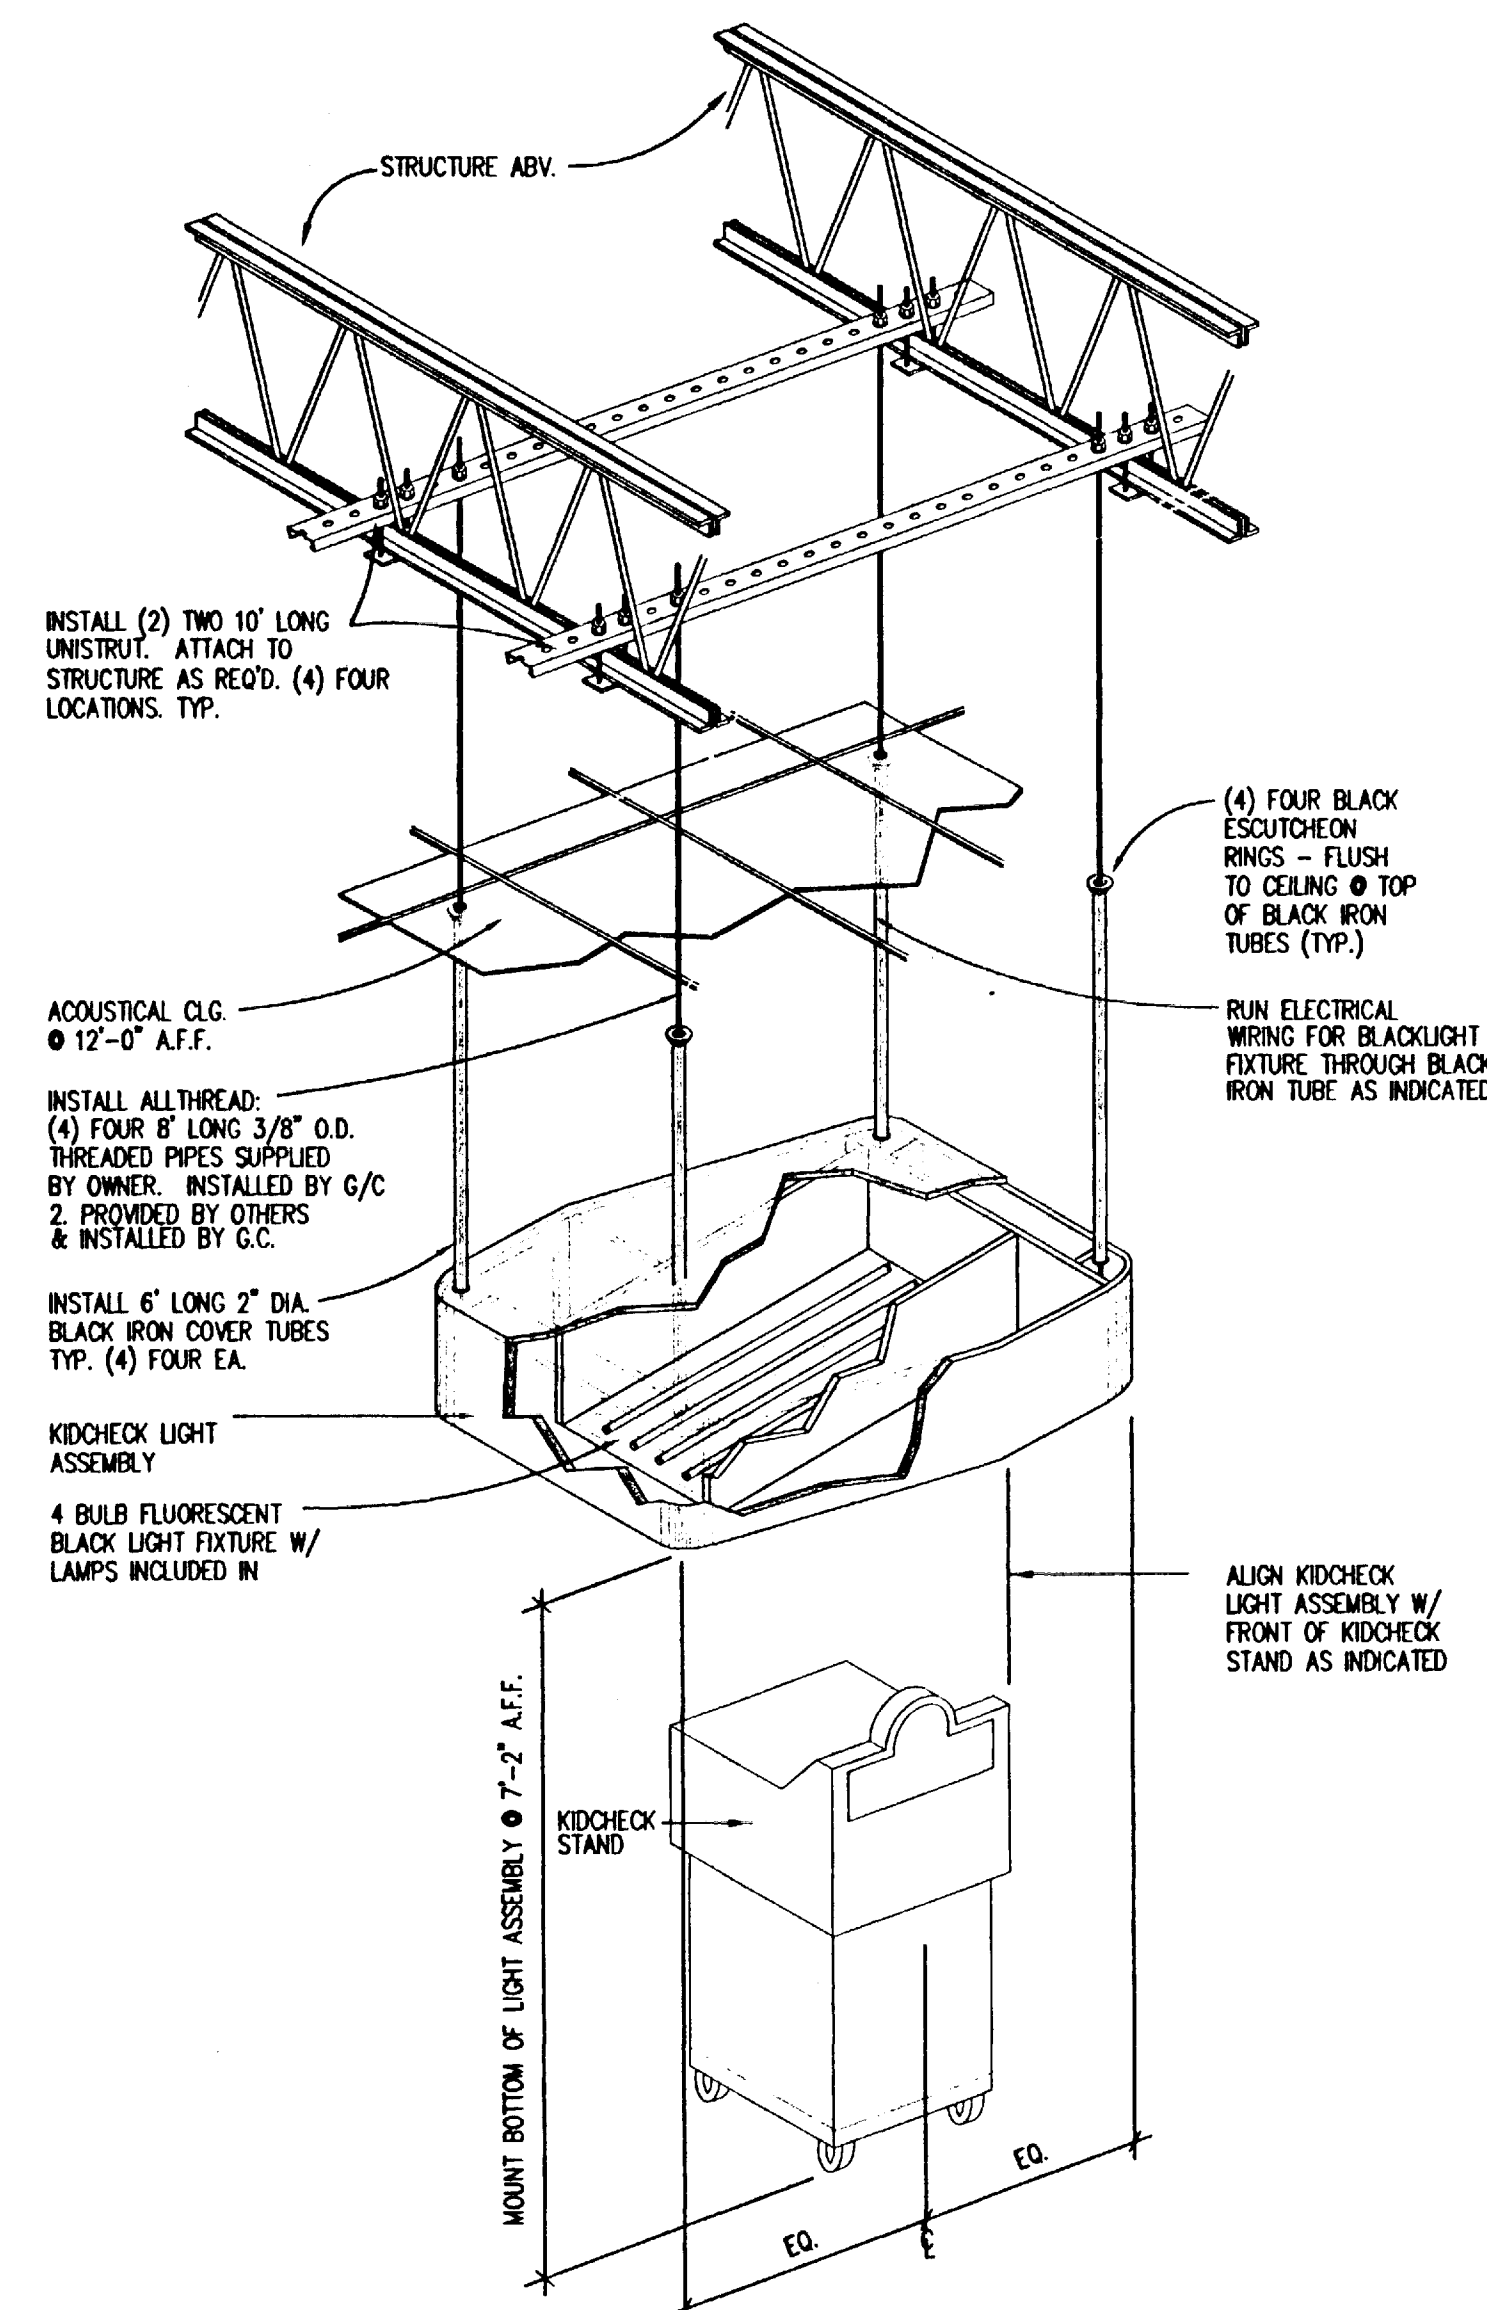


03 SECTION AT REGISTERS
SCALE: 1" = 1'-0"

NOTE: CONTRACTOR INSTALLS LIGHT BOX, POWERS CONNECTIONS AS SHOWN, AND RUNS COAXIAL CABLES. ALL MONITORS AND CAMERAS ARE INSTALLED BY OWNER.
OWNER PROVIDE
1. KIDCHECK LIGHT ASSEMBLY
2. 2" BLACK IRON COVER PIPES & BRASS ESCUTCHEONS
3. (4) FOUR EA. 8' LENGTH OF 3/8" O.D. ALLTHREAD & (2) TWO EA. 10' LENGTH UNISTRUT
4. COAXIAL CABLES
NOTE: G/C TO VERIFY W/ OWNER 'NO ELECTRONICS' LIGHT BOX VERSION.


04 KIDCHECK ISOMETRIC
NO SCALE

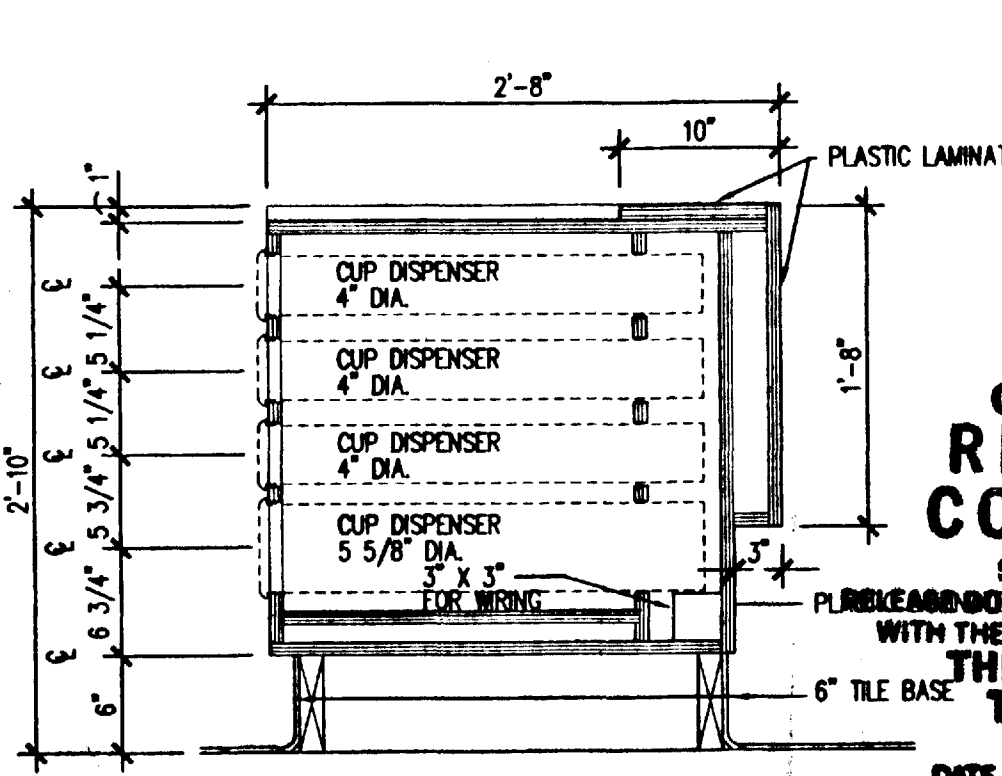

08 SECTION AT ORDER COUNTER
SCALE: 1" = 1'-0"

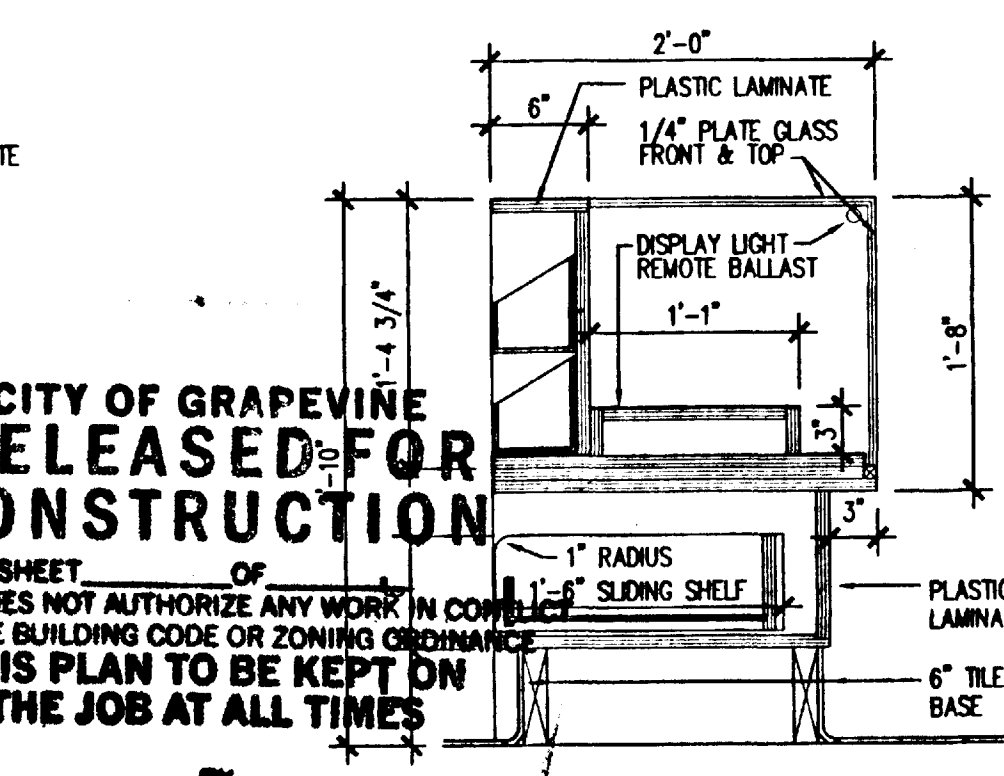

09 SECTION AT GIFT COUNTER
SCALE: 1" = 1'-0"

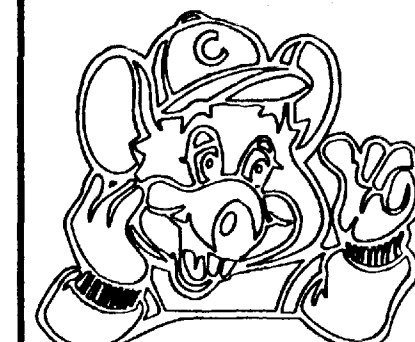


ARCHITECTURE - PLANNING - DESIGN
C.T. CHANG & ASSOC., INC.
1010 W. EULESS BLVD., SUITE 110
EULESS, TX 76040

CHUCK E. CHEESE'S PIZZA.
GRAPEVINE MILLS WALL
GRAPEVINE, TX
C. E. C. ENTERTAINMENT, INC.
4441 WEST AIRPORT FREEWAY
IRVING, TEXAS 75062





#854
GRAPEVINE, TX

DETAILS

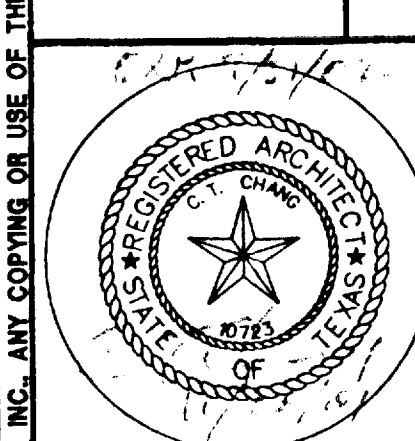


Date 11/21/2001
Revisions
Project Number 88-854
Sheet Number
A6.0
of 17


CITY OF GRAPEVINE
RELEASED FOR
CONSTRUCTION
SHEET OF
THIS PLAN TO BE KEPT ON
THE JOB AT ALL TIMES
DATE BY
BUILDING INSPECTION DIVISION
RELEASE DOES NOT APPLY TO CONSTRUCTION IN
MEASUREMENTS OR ON PUBLIC INFRASTRUCTURE
ALL CHANGES MUST BE APPROVED BY THE CITY

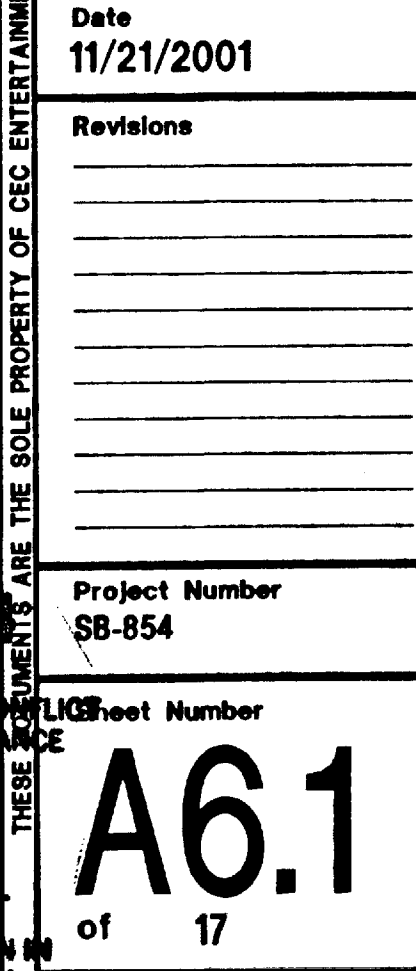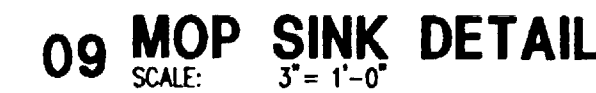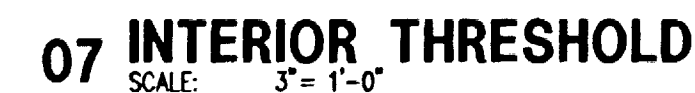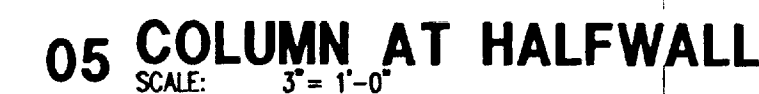


01 CORNER GUARD
SCALE: 3"=1'-0"

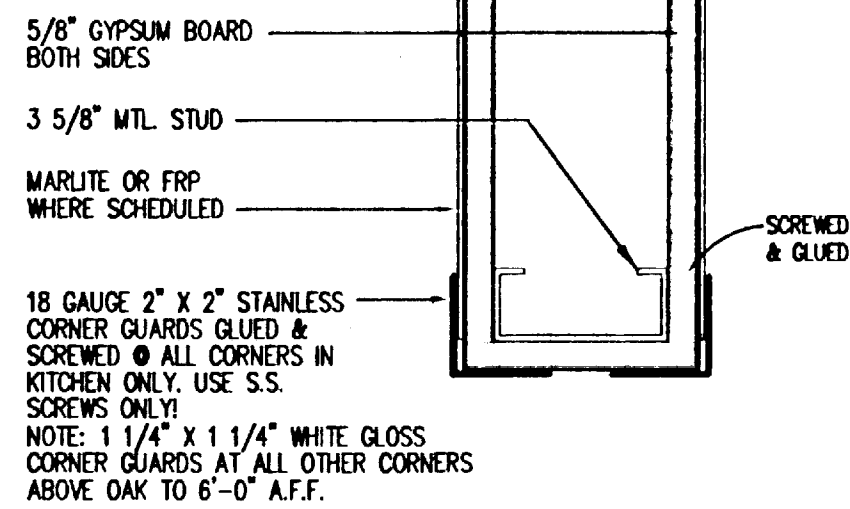


02 CORNER DETAIL
SCALE: 1 1/2"=1'-0"

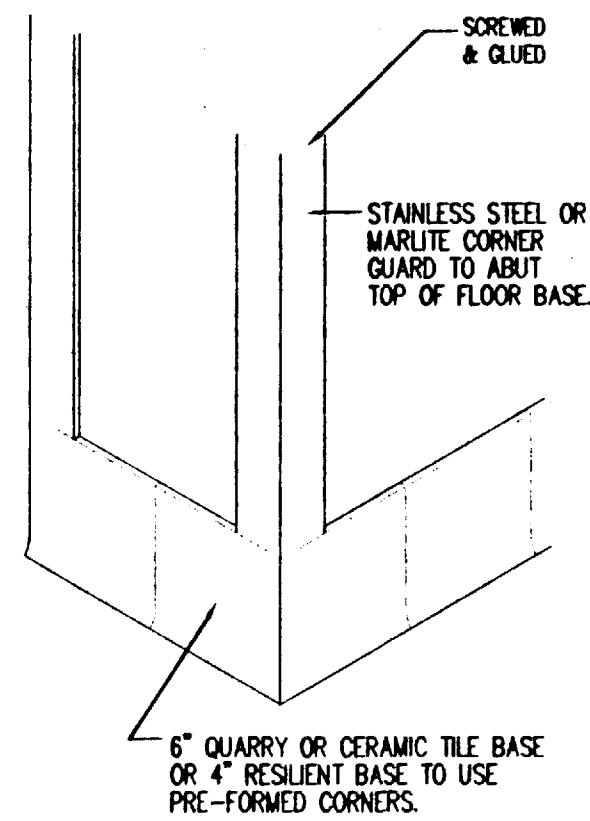

03 PLASTIC CORNER GUARD
SCALE: 1/4"=1'-0"

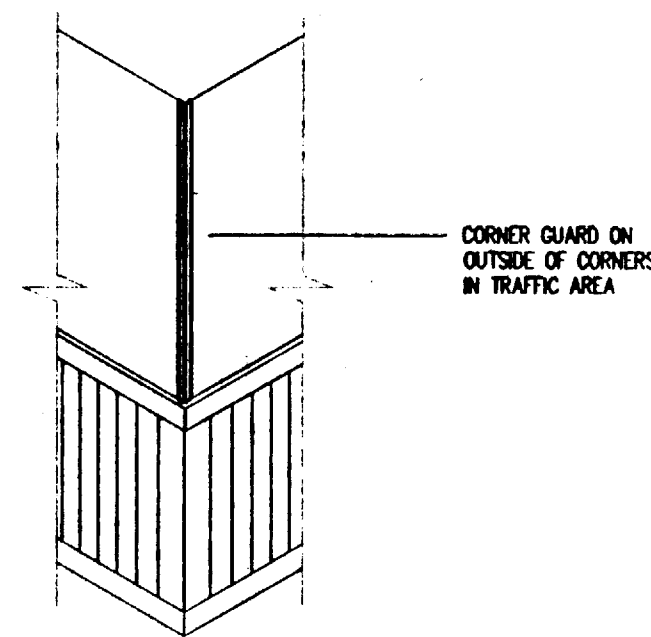


04 GIFT SHOP SHELF SECT.
SCALE: 3"=1'-0"

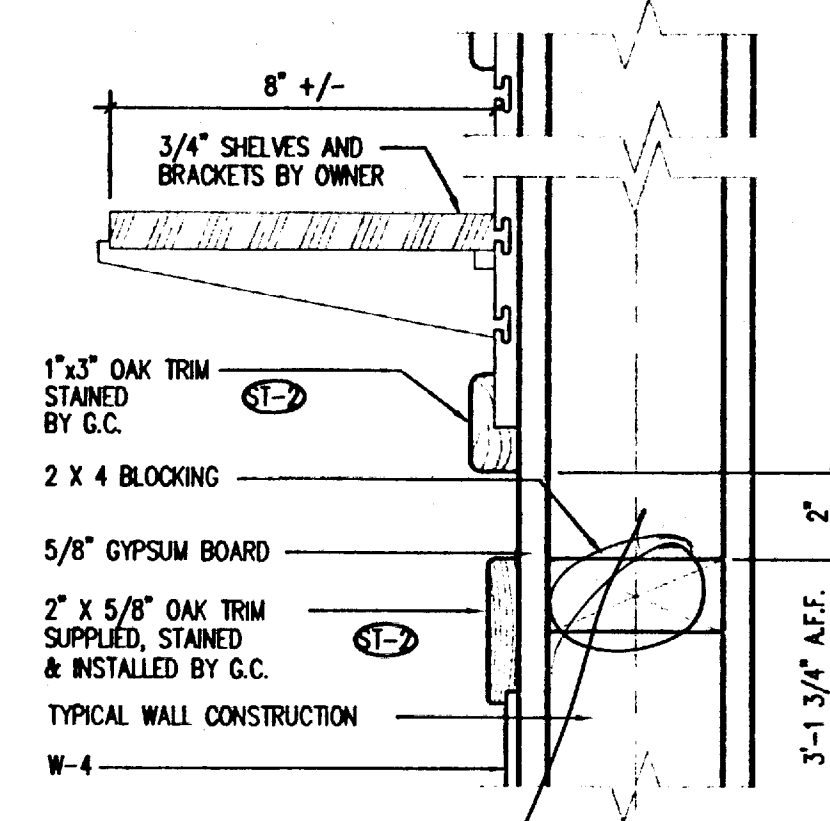


05 NOT USED
N.T.S.

06 TRANSITION STRIPS
NO SCALE

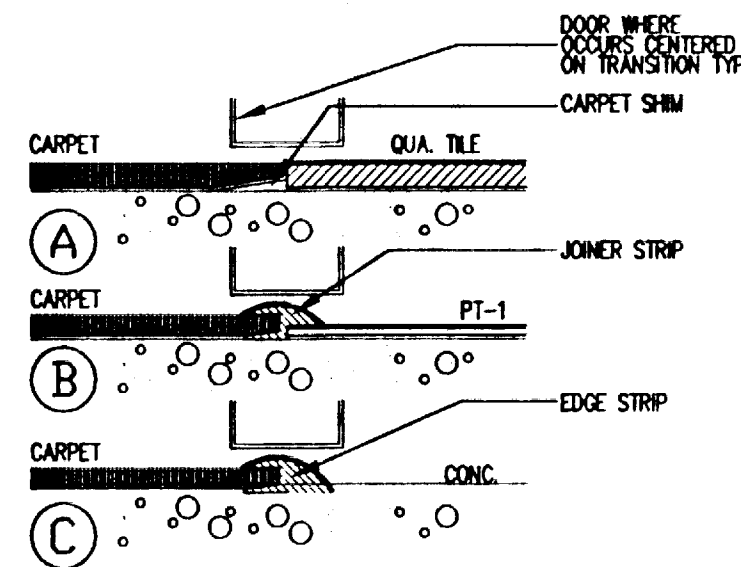


07 NOT USED
NO SCALE


08 TODDLER ZONE SIGN
SCALE: 1/2"=1'-0"

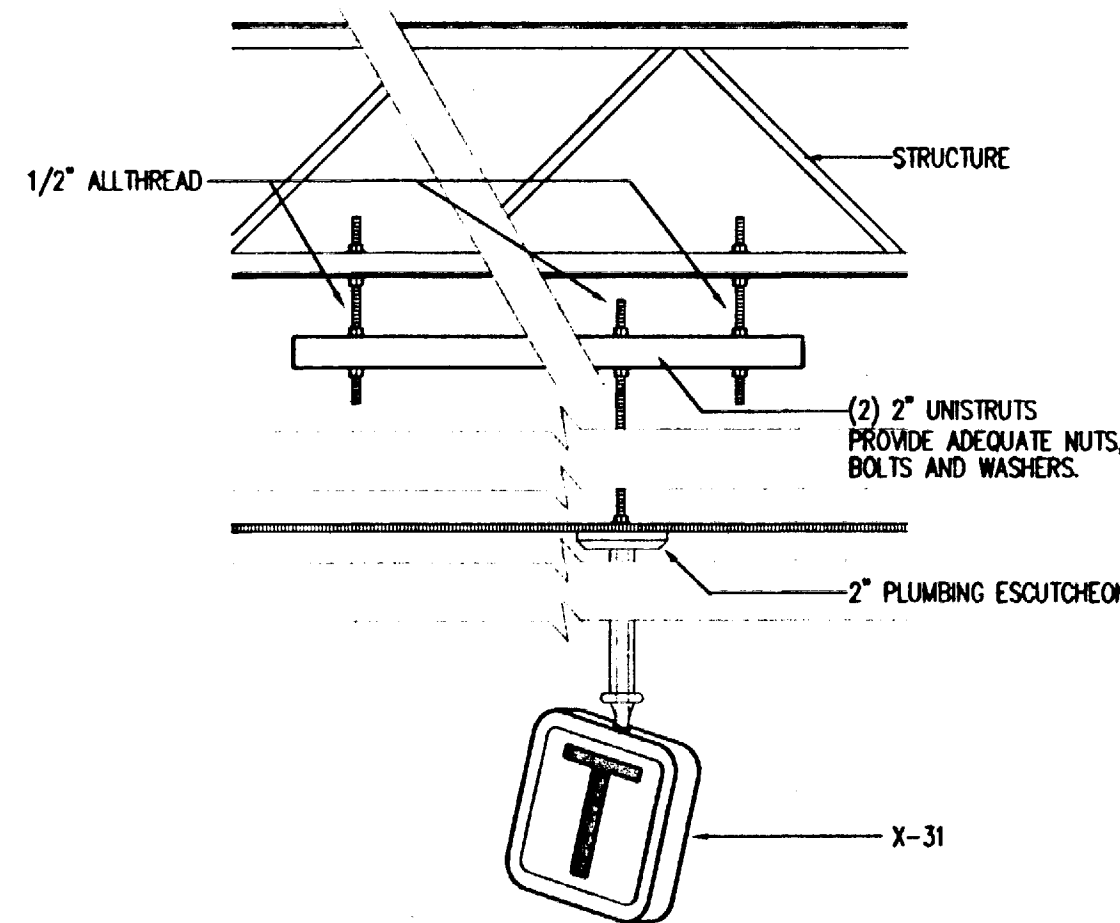


09 EMPLOYEE BREAK BAR TOP
N.T.S.

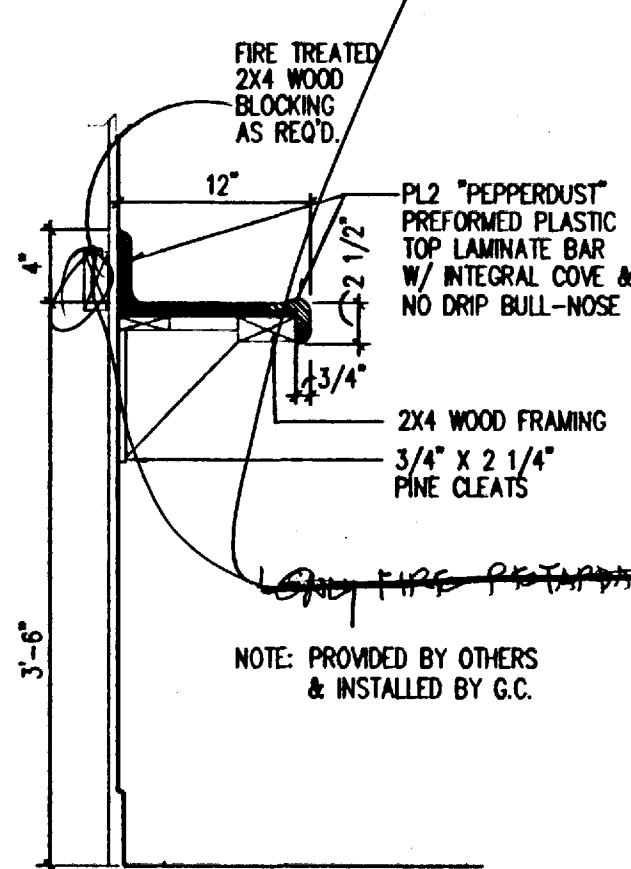


10 OFFICE OR TECH ROOM COUNTER
N.T.S.

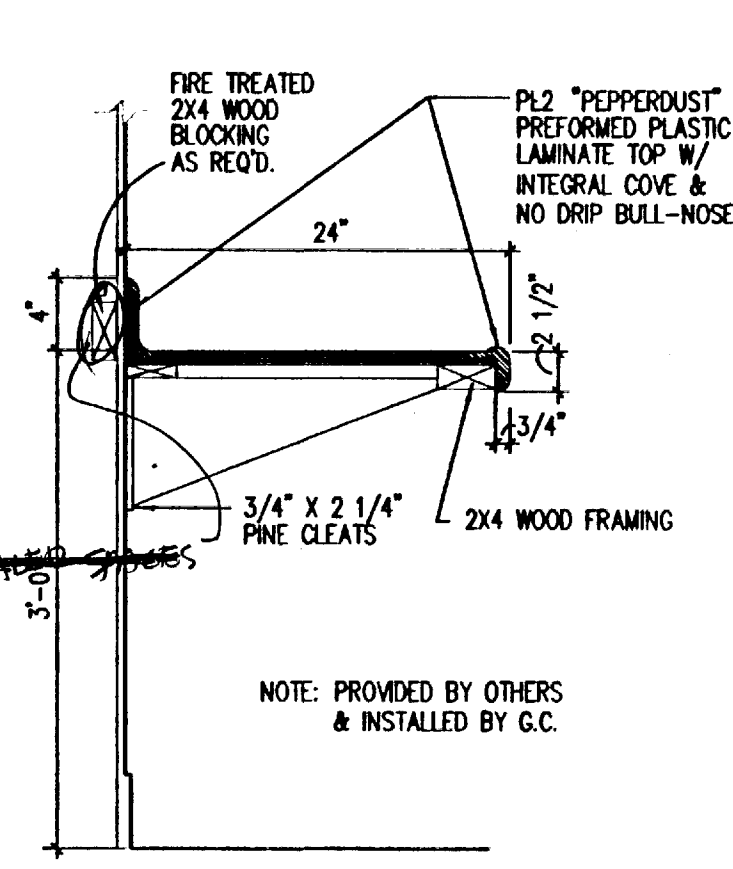


11 BASE DETAIL
SCALE: 3"=1'-0"

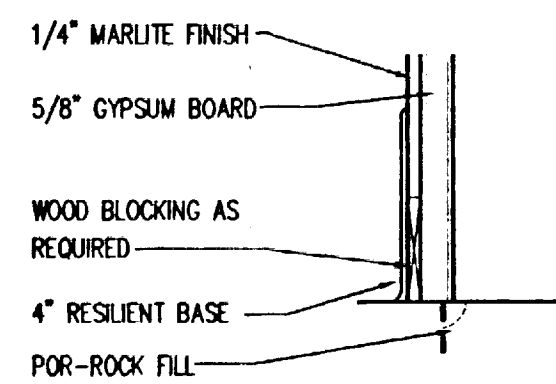


12 FIRE EXTINGUISHER CABT.
SCALE: 3"=1'-0"

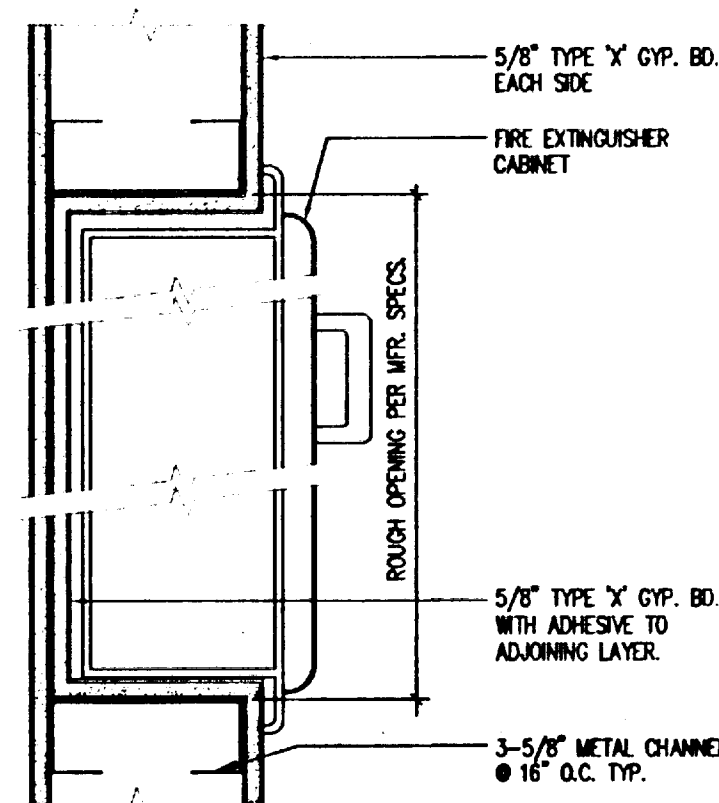

13 PENDANT DETAIL
N.T.S.

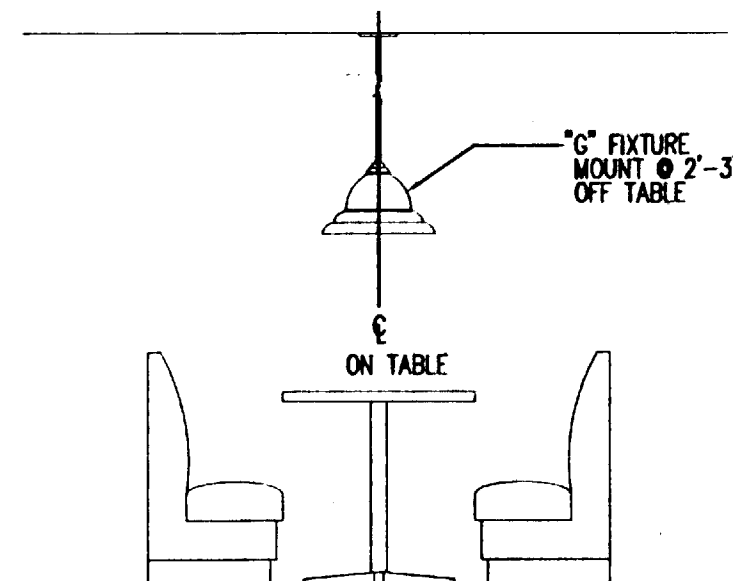


14 OAK CAP DETAIL AT WINDOW
SCALE: 3"=1'-0"

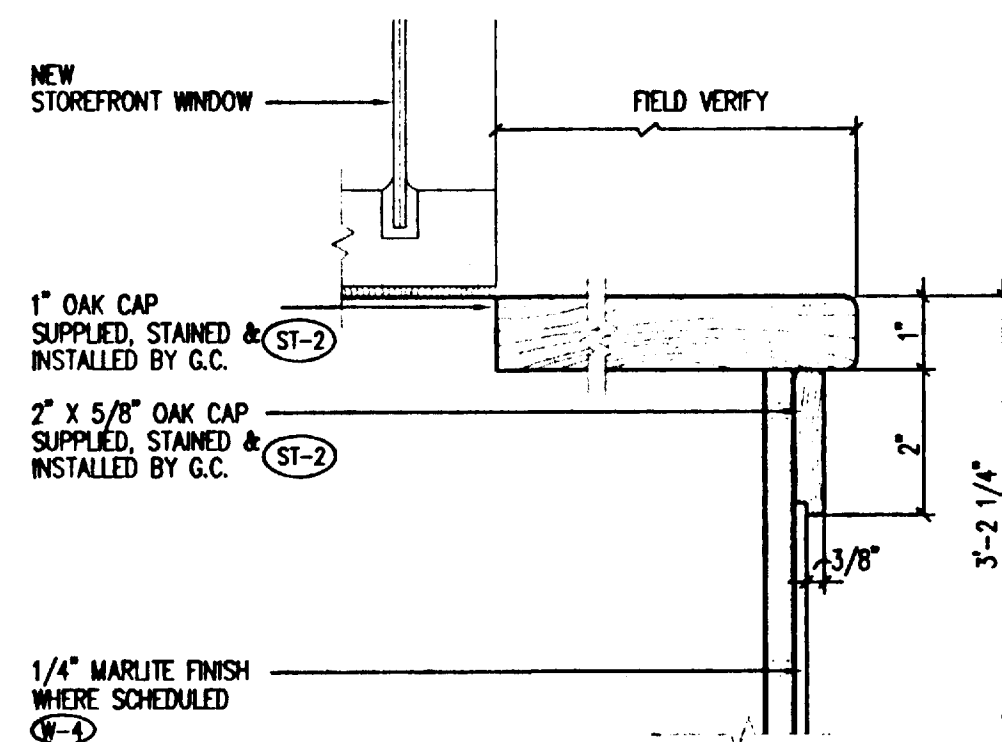


15 NOT USED
NO SCALE

16 NOT USED
SCALE: 1/2"=1'-0"


17 GIFT COUNTER-REAR
SCALE: 1/2"=1'-0"

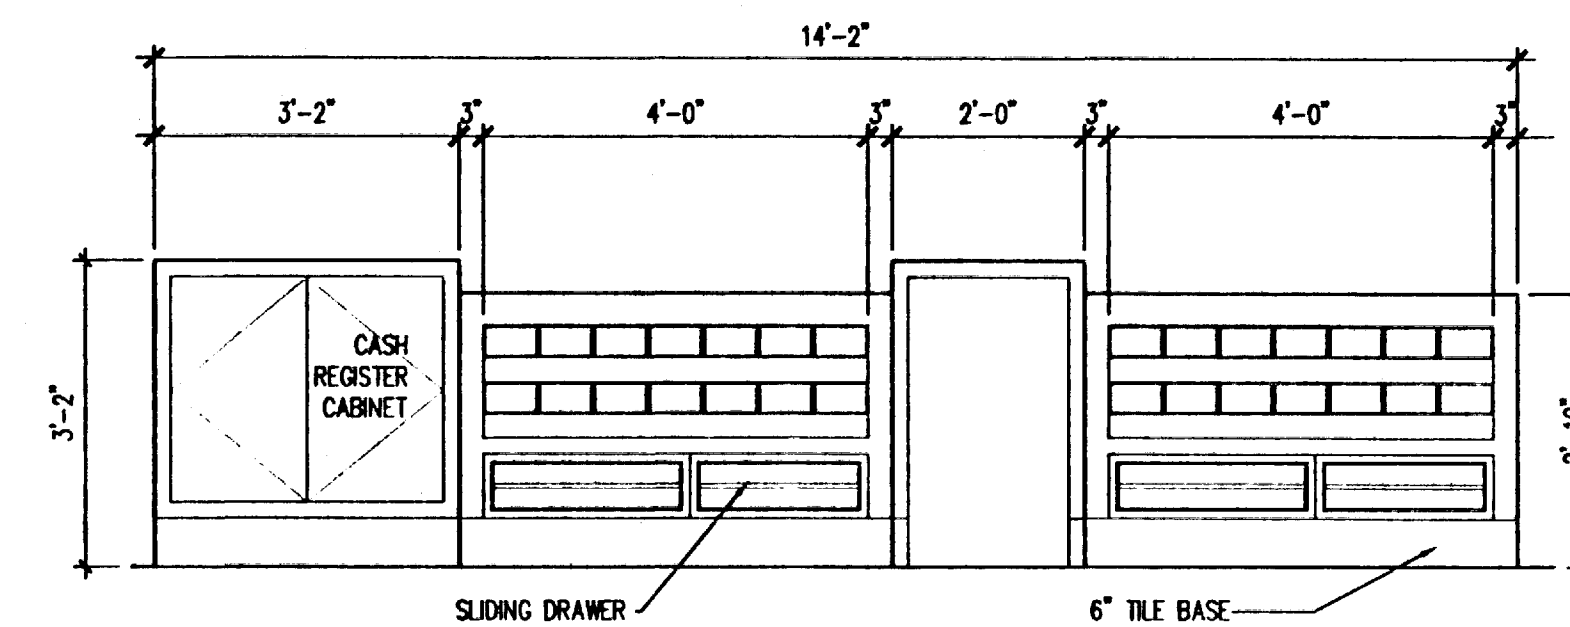

18 GIFT COUNTER-FRONT
SCALE: 1/2"=1'-0"

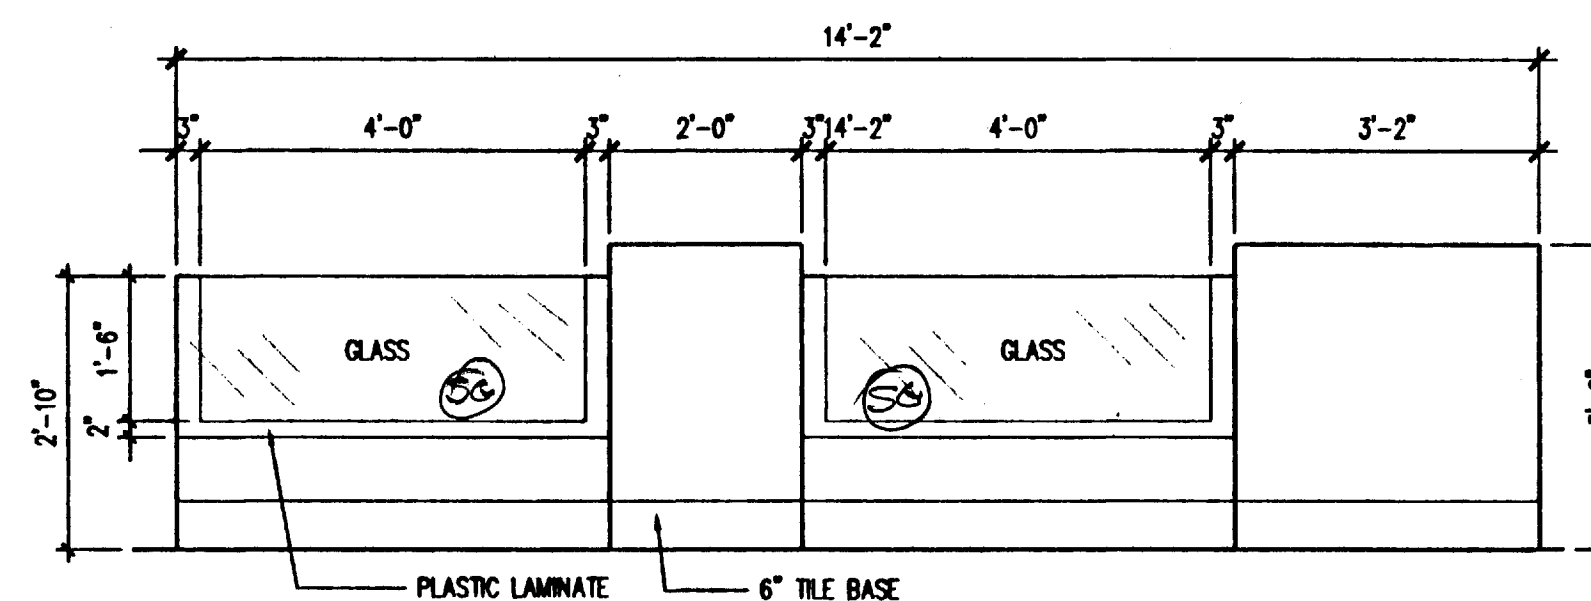


19 ORDER COUNTER-REAR
SCALE: 1/2"=1'-0"

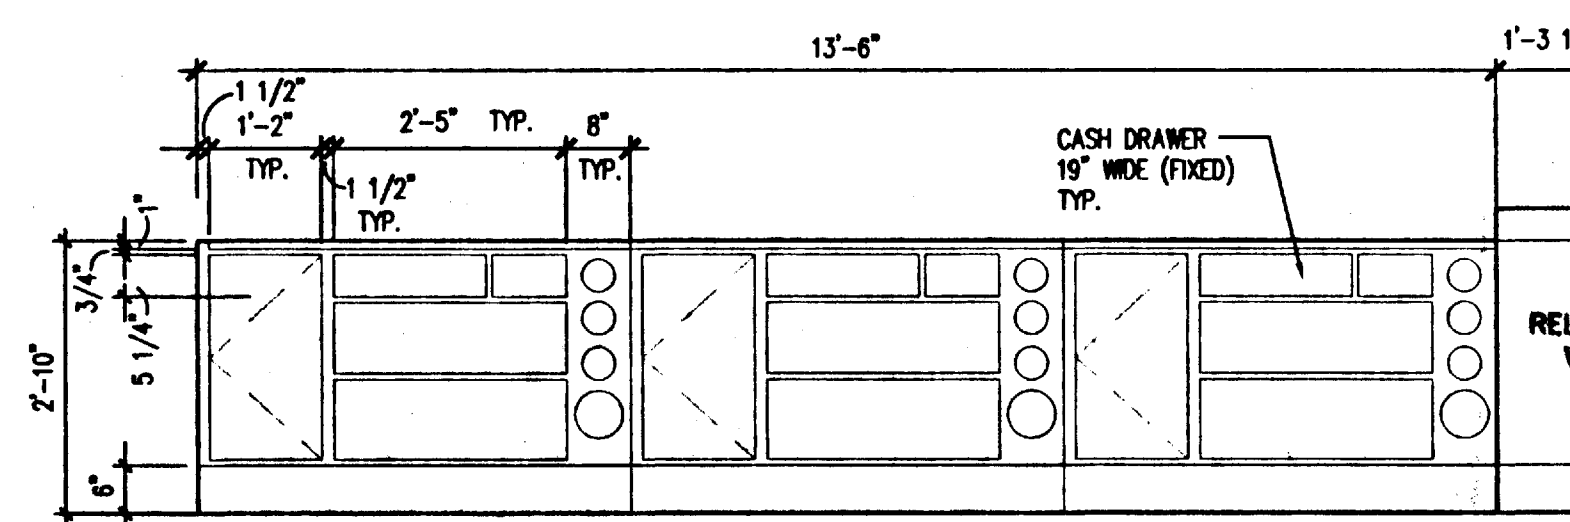

CITY OF GRAPEVINE
RELEASED FOR
CONSTRUCTION

SHEET OF
RELEASE DOES NOT AUTHORIZE ANY WORK IN CONFLICT
WITH THE BUILDING CODE OR ZONING ORDINANCES
THIS PLAN TO BE KEPT ON
THE JOB AT ALL TIMES


DATE BY
BUILDING INSPECTION DIVISION
RELEASE DOES NOT APPLY TO CONSTRUCTION
EASEMENTS OR ON PUBLIC RIGHT-OF-WAY
ALL CHANGES MUST BE APPROVED

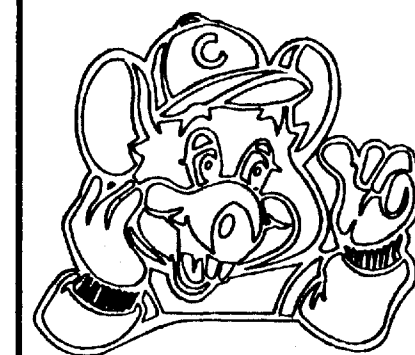

ARCHITECTURE - PLANNING - DESIGN
C.T. CHANG & ASSOC., INC.
1010 W. EULESS BLVD., SUITE 110
EULESS, TX 76040

CHUCK E. CHEESE'S PIZZA. #854
GRAPEVINE MILLS MALL
GRAPEVINE, TX

C. E. C. ENTERTAINMENT, INC.
4441 WEST AIRPORT FREEWAY
IRVING, TEXAS 75062

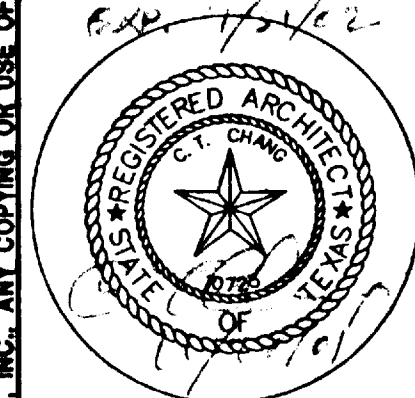


Date
11/21/2001

Revisions

Project Number
88-854


Sheet Number

A6.2
of 17

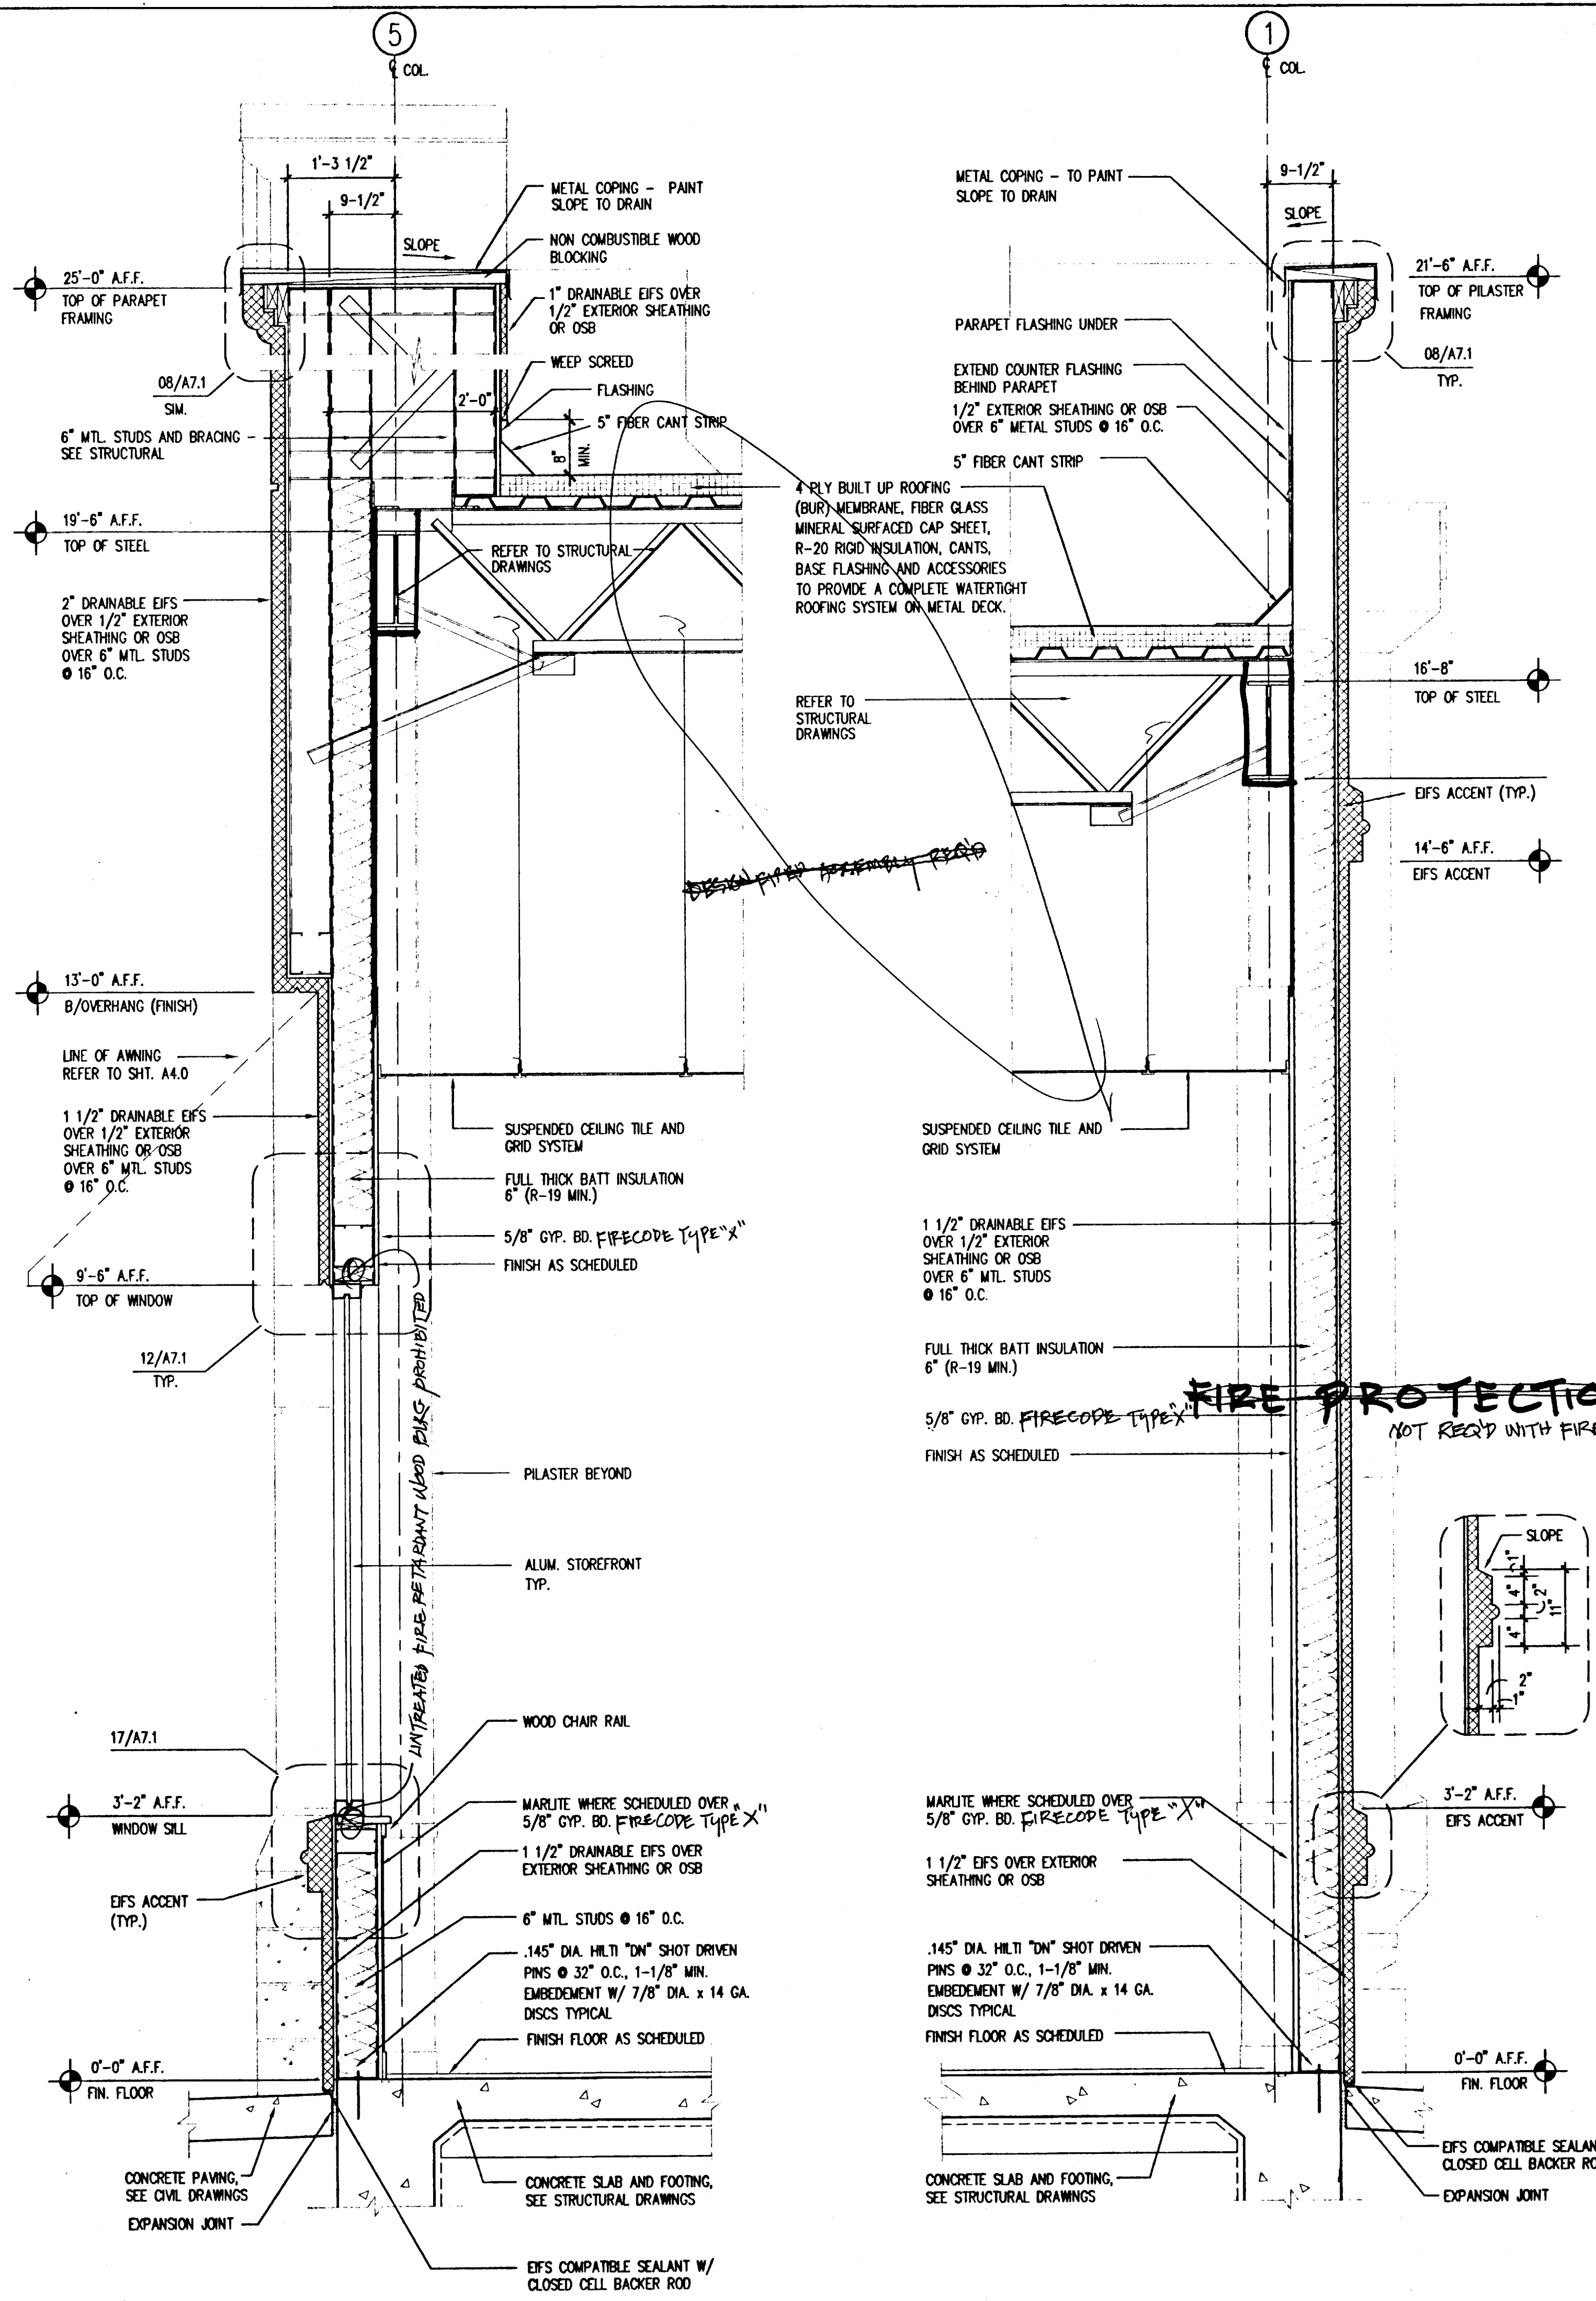


01 WALL SECTION @ OVERHANG
SCALE: 3/4"=1'-0"

02 EXTERIOR WALL SECTION @ REAR
SCALE: 3/4"=1'-0"

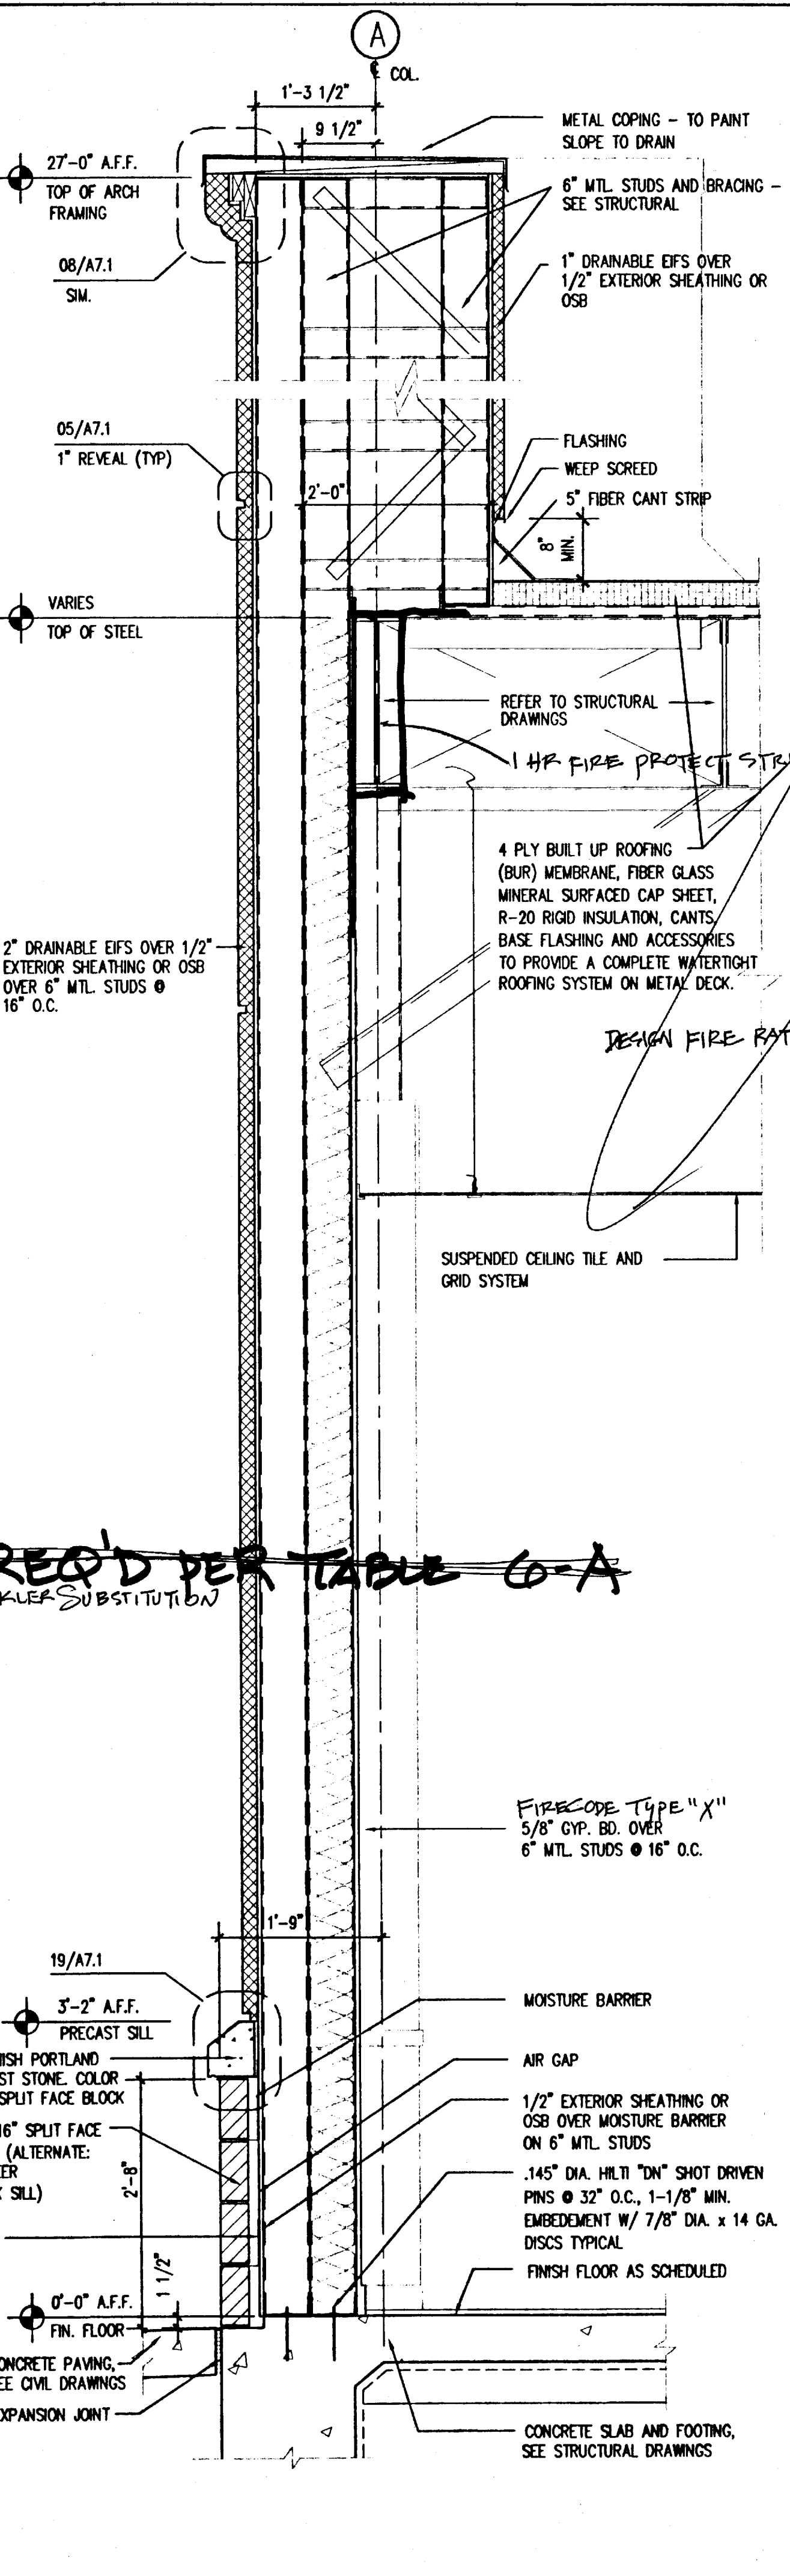

03 EXTERIOR SIDE WALL SECTION
SCALE: 3/4"=1'-0"

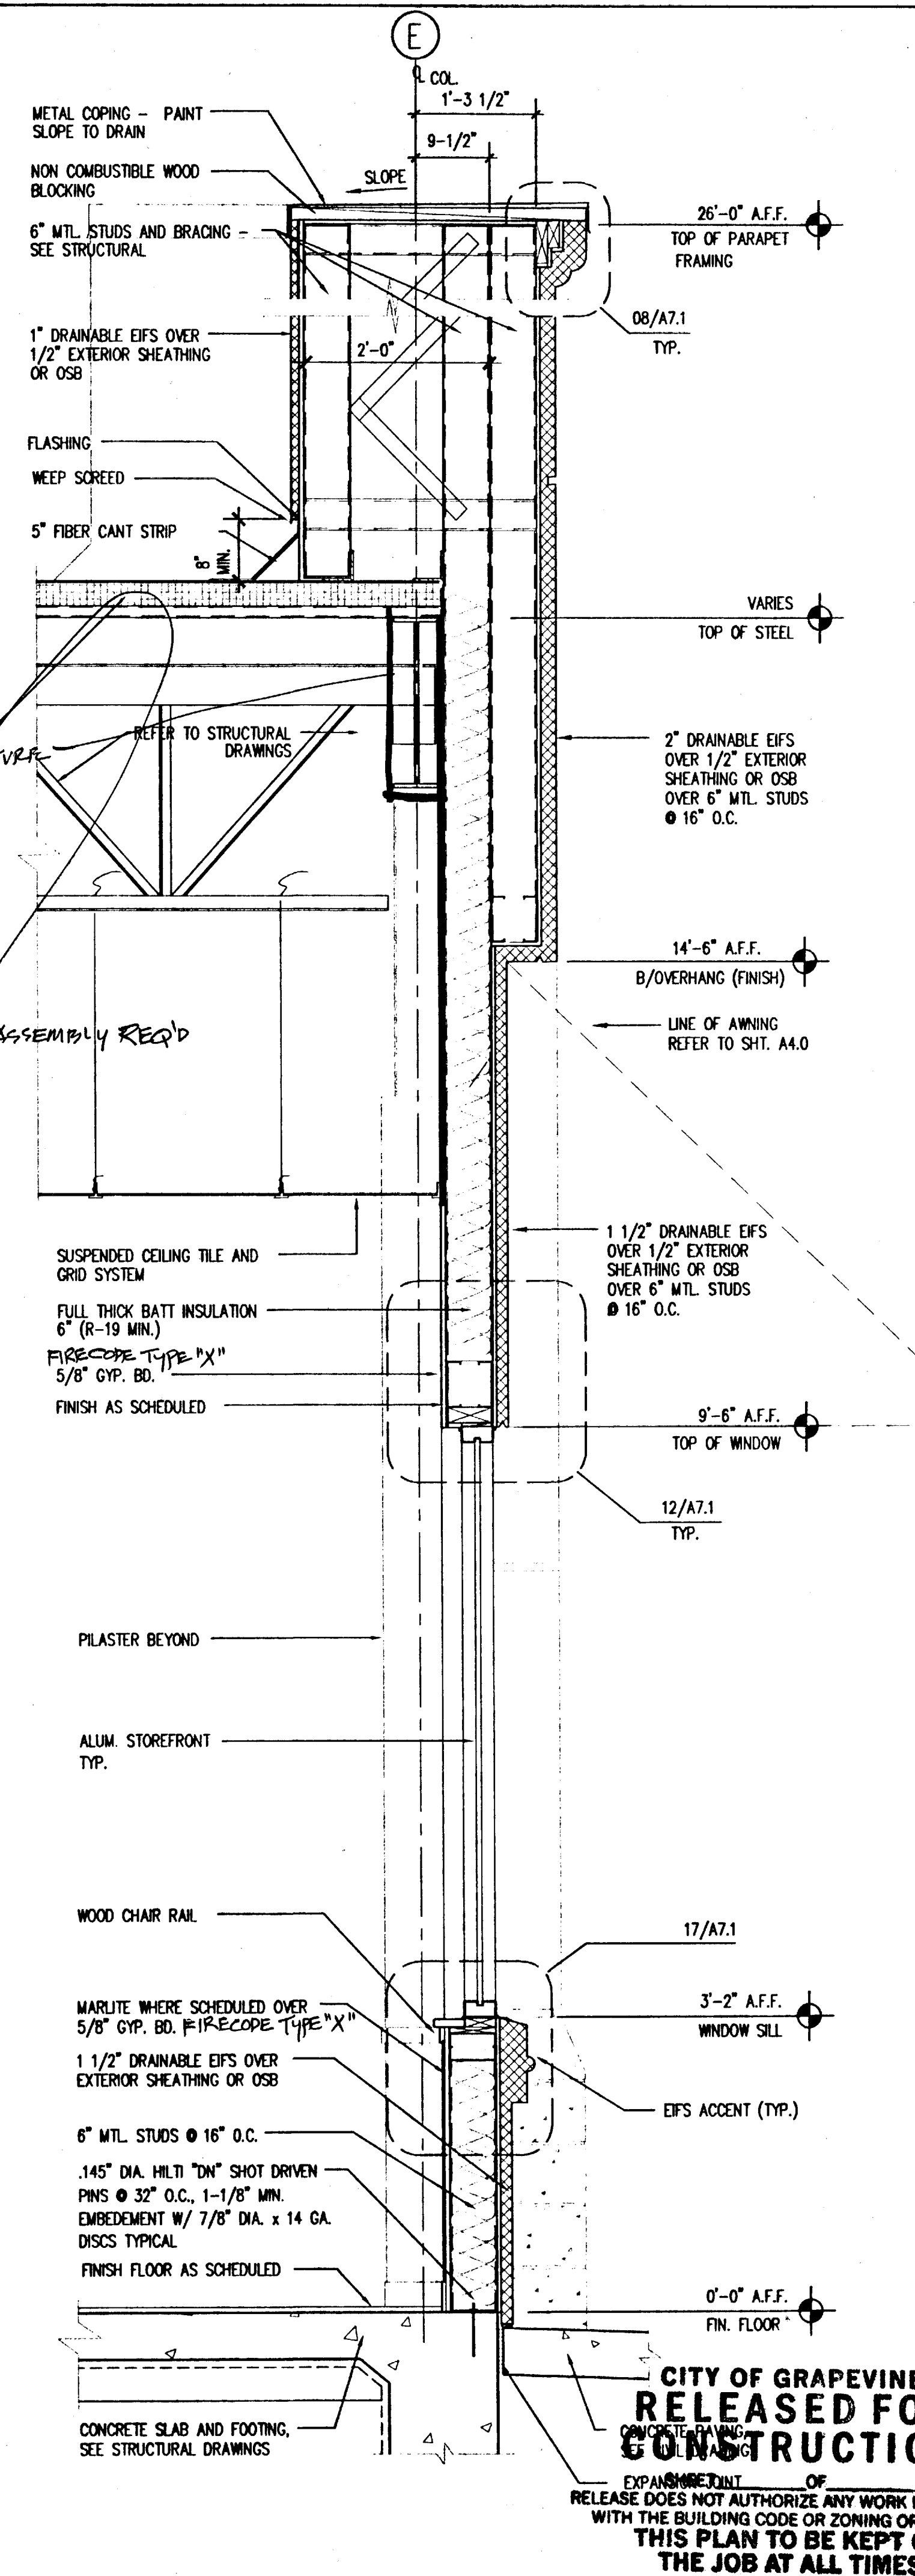

04 WALL SECTION @ OVERHANG
SCALE: 3/4"=1'-0"

CHUCK E. CHEESE'S PIZZA
#854
CHUCK E. CHEESE'S PIZZA
GRAPEVINE MILLS MALL
GRAPEVINE, TX
C. E. C. ENTERTAINMENT, INC.
4441 WEST AIRPORT FREEWAY
IRVING, TEXAS 75038

GRAPEVINE, TX

EXTERIOR WALL SECTIONS

Date: 11/21/2001

Revisions:

Project Number: SB-854


Sheet Number: A7.0

17


CITY OF GRAPEVINE RELEASED FOR CONSTRUCTION

RELEASE DOES NOT AUTHORIZE ANY WORK IN CONFLICT WITH THE BUILDING CODE OR ZONING ORDINANCE. THIS PLAN TO BE KEPT ON THE JOB AT ALL TIMES.


BY: BUILDING INSPECTION DIVISION
RELEASED FOR CONSTRUCTION
EASEMENTS OR CONFLICTS OF WORK
ALL CHANGES MUST BE APPROVED

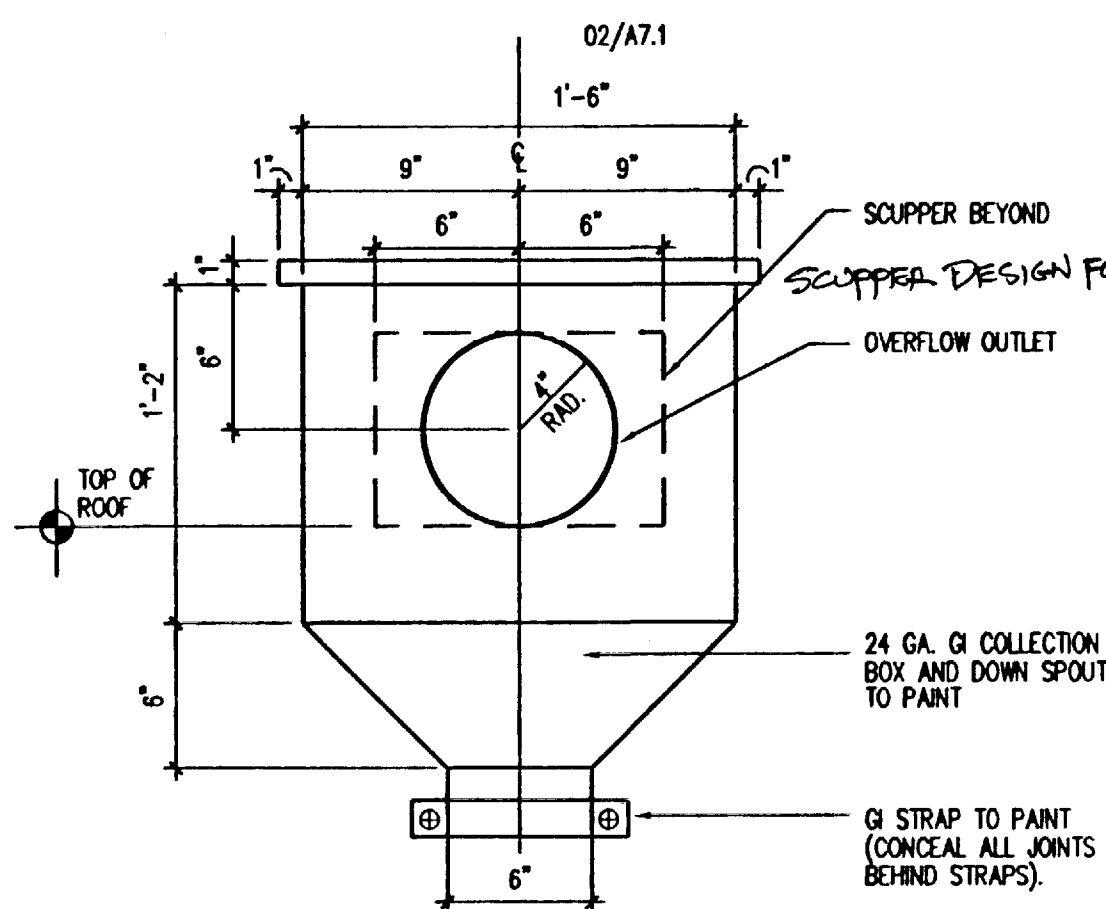


01 COLLECTION BOX DETAIL
SCALE: 1 1/2" = 1'-0"

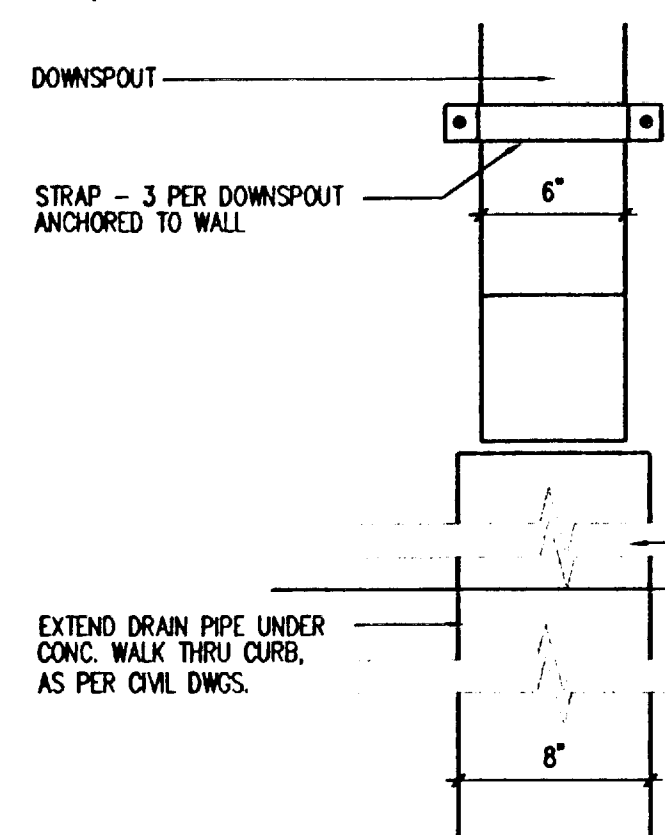


06 DOWNSPOUT DETAIL
SCALE: 1 1/2" = 1'-0"

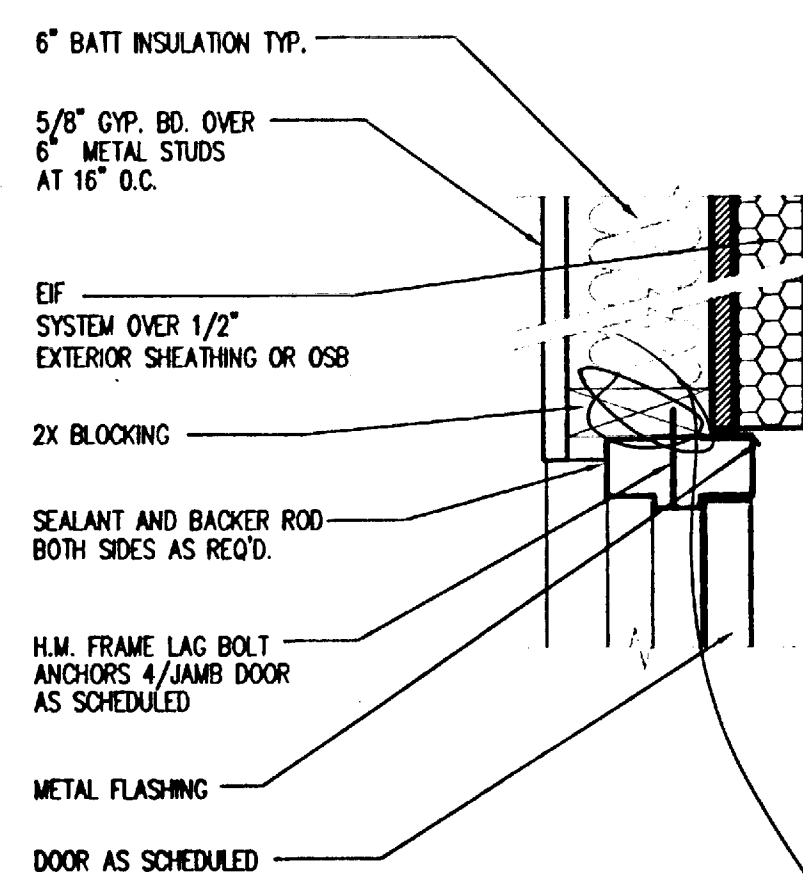


10 SECTION-EXT. DOOR JAMB/HEAD
SCALE: 1 1/2" = 1'-0"

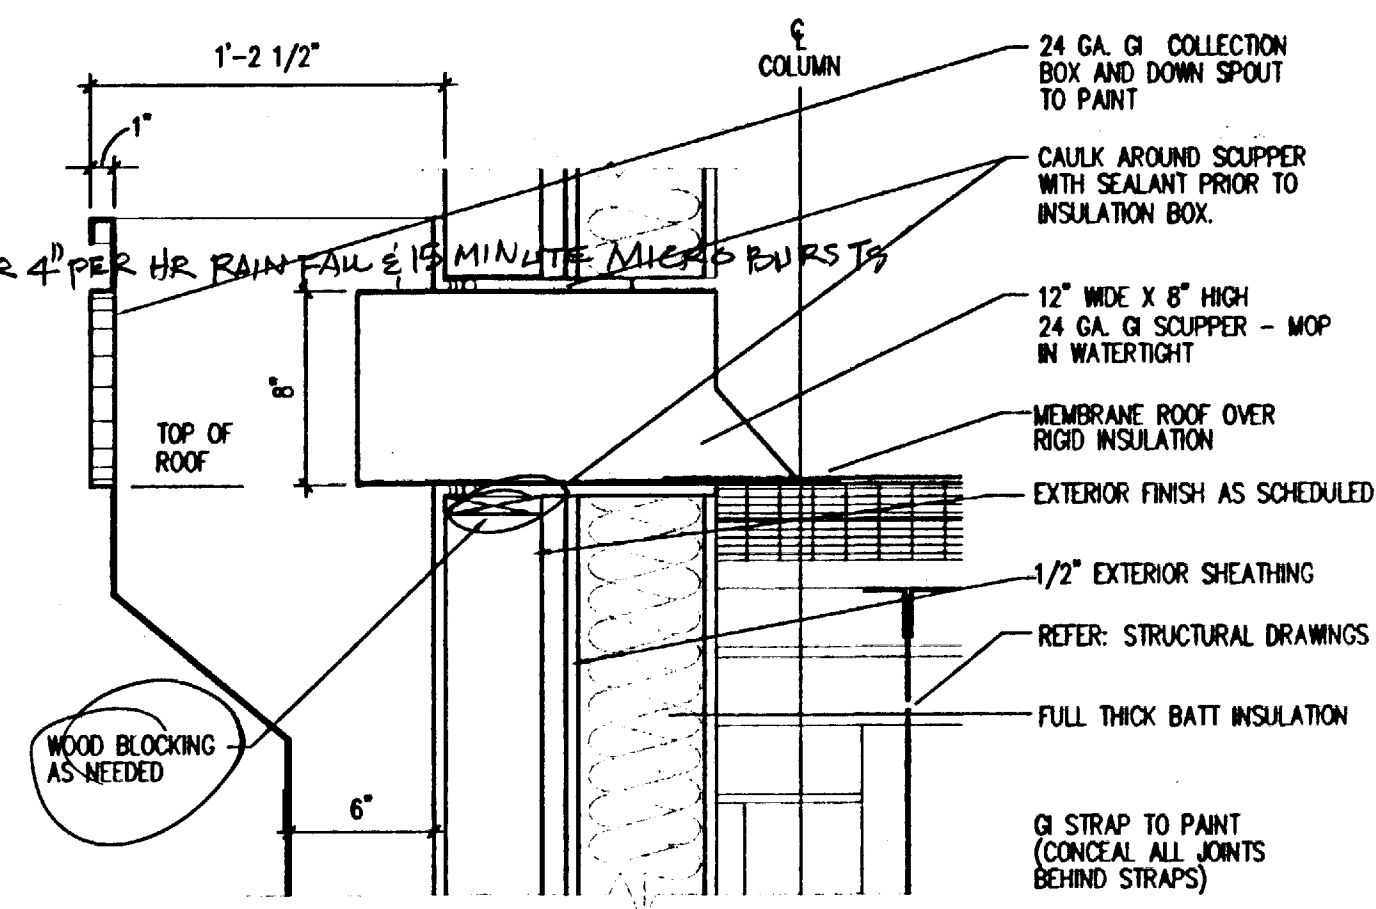


02 SCUPPER DETAIL
SCALE: 1 1/2" = 1'-0"

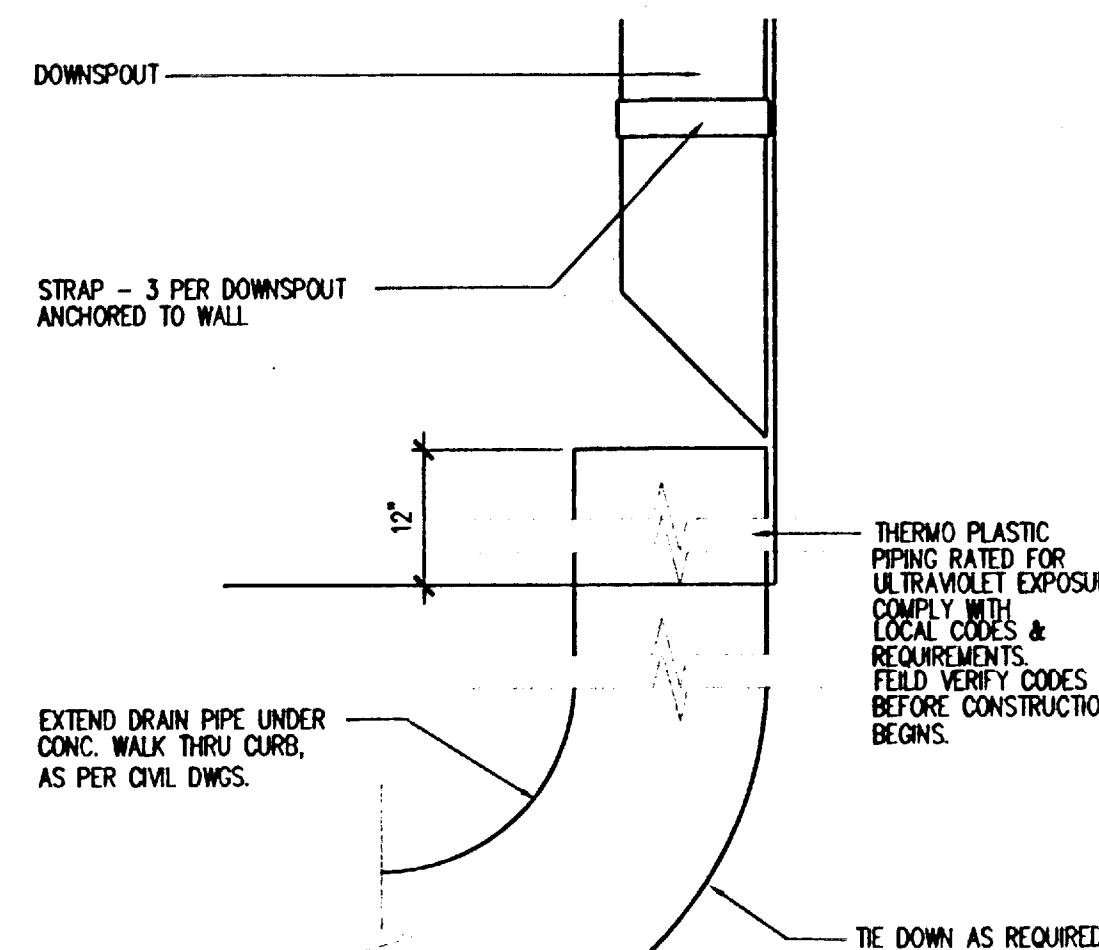


07 DETAIL
SCALE: 1 1/2" = 1'-0"

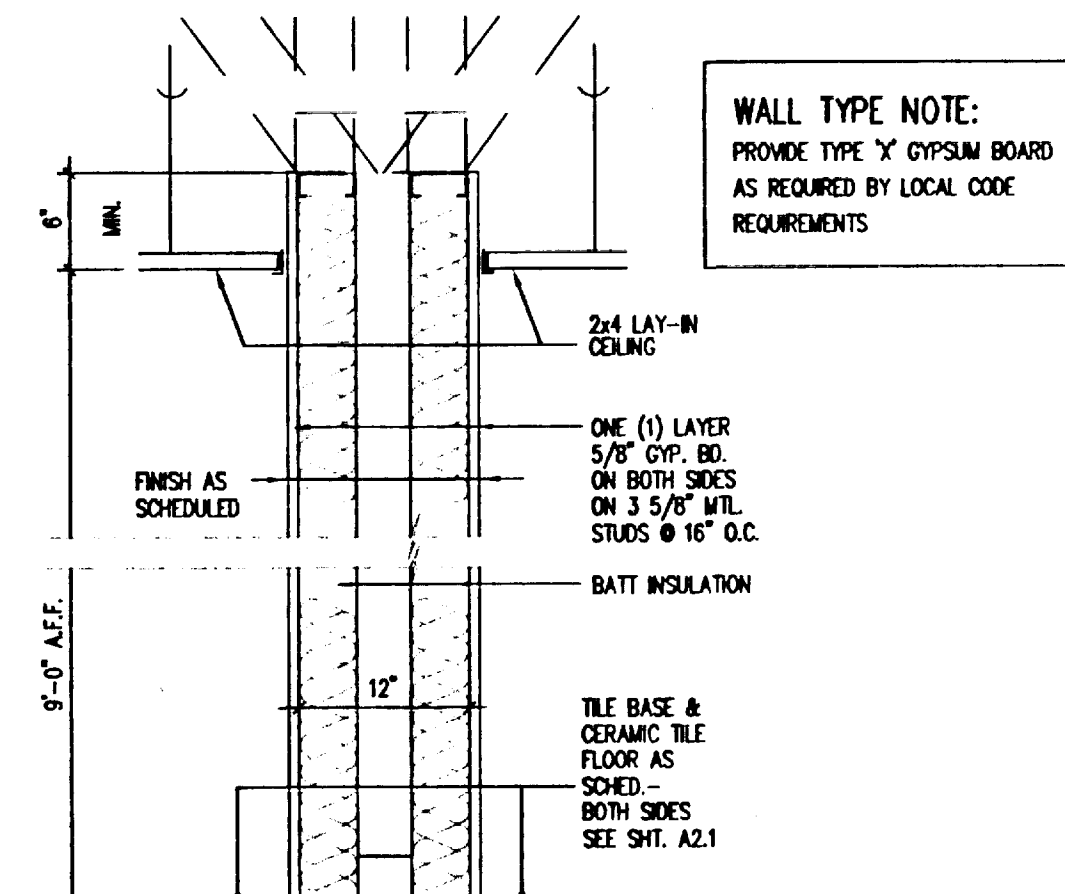


11 PLUMBING PARTITION SECTION
SCALE: 1 1/2" = 1'-0"

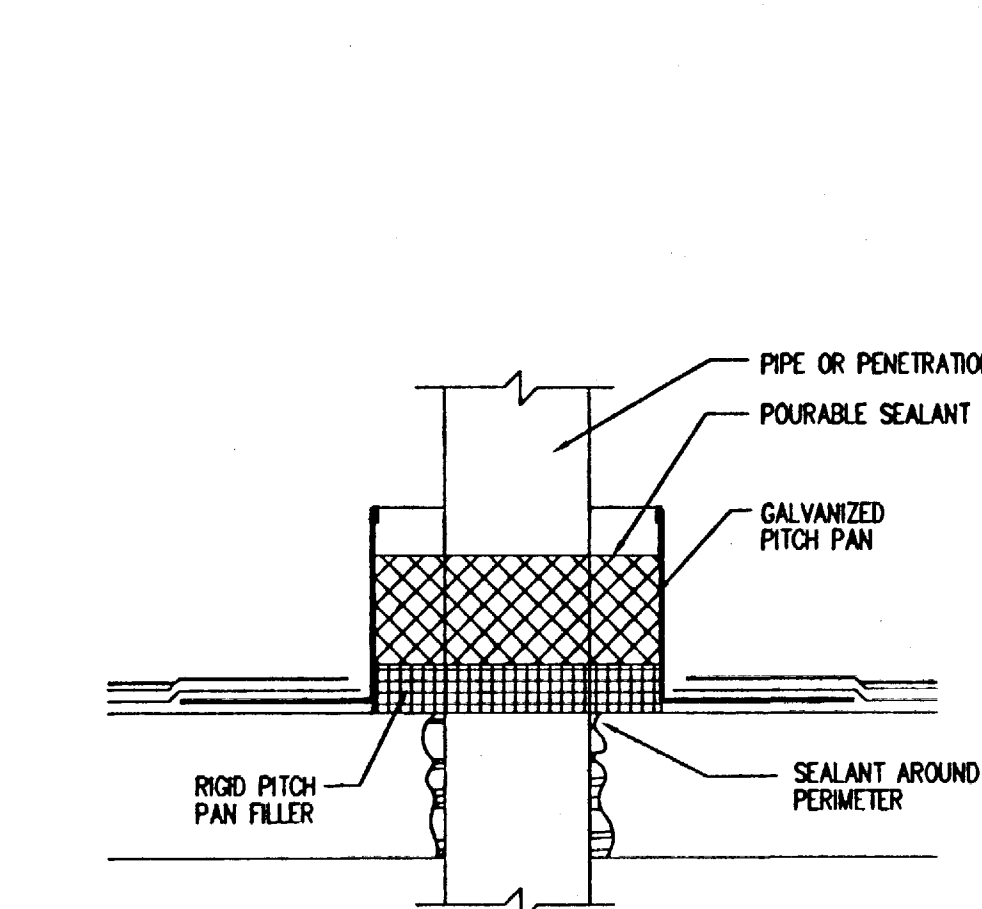


03 ROOF PENETRATION DETAIL
SCALE: 3" = 1'-0"

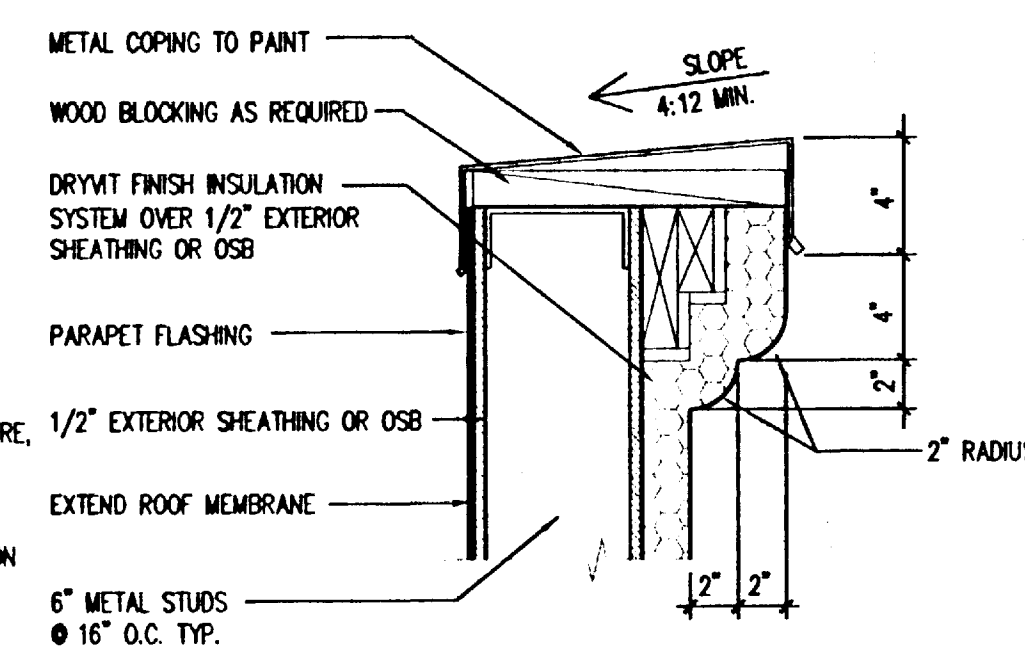


08 PARAPET CAP DETAIL
SCALE: 1 1/2" = 1'-0"

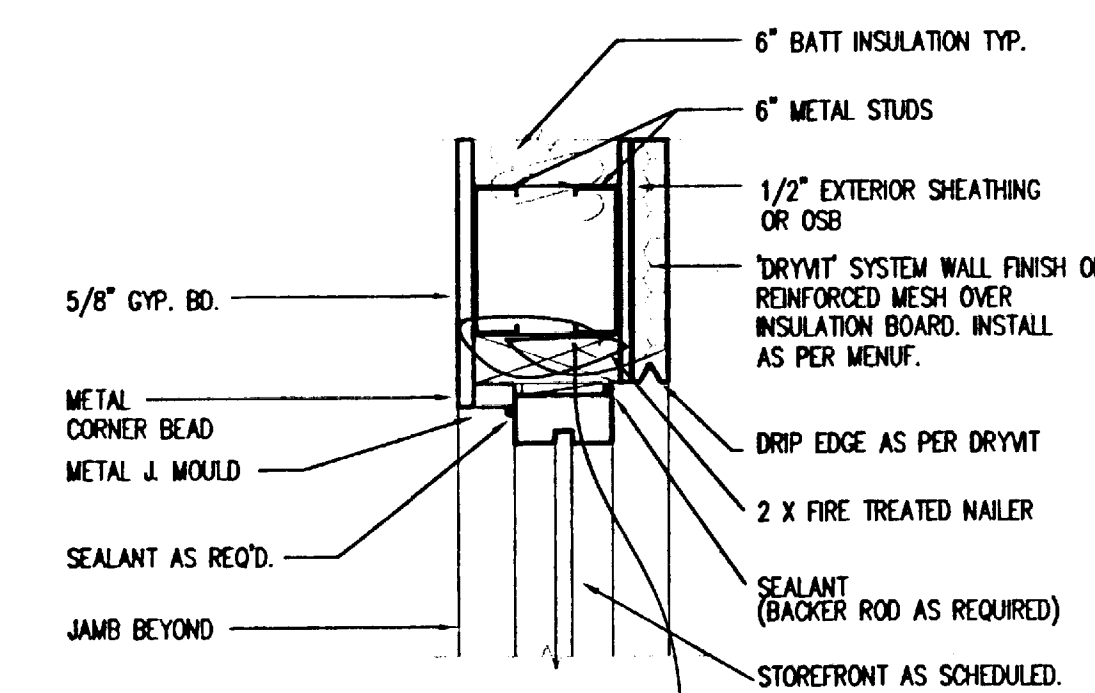


12 HEAD AT WINDOW
SCALE: 1 1/2" = 1'-0"

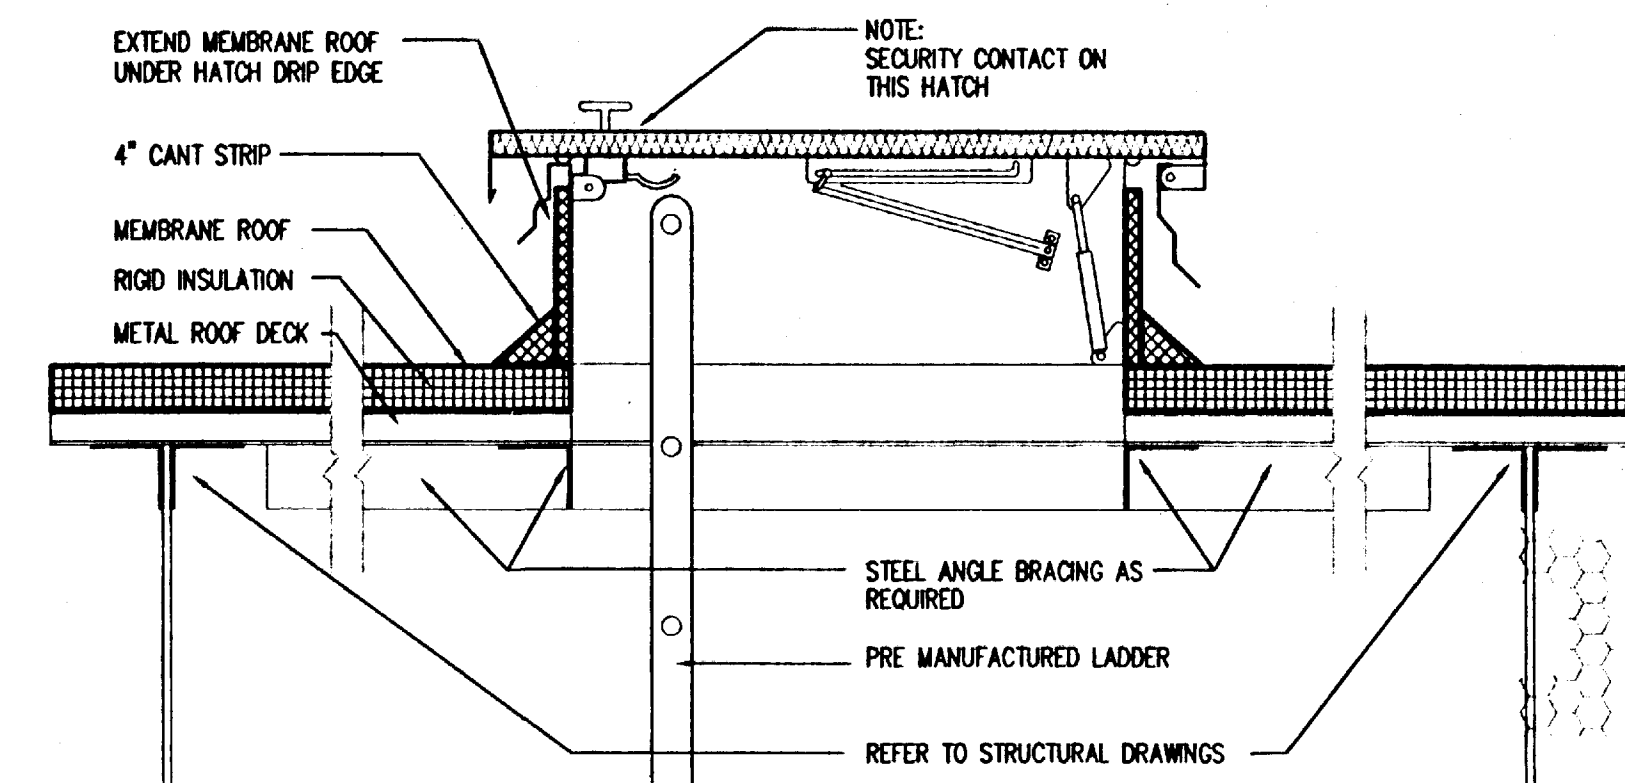


04 ROOF HATCH
SCALE: 3" = 1'-0"

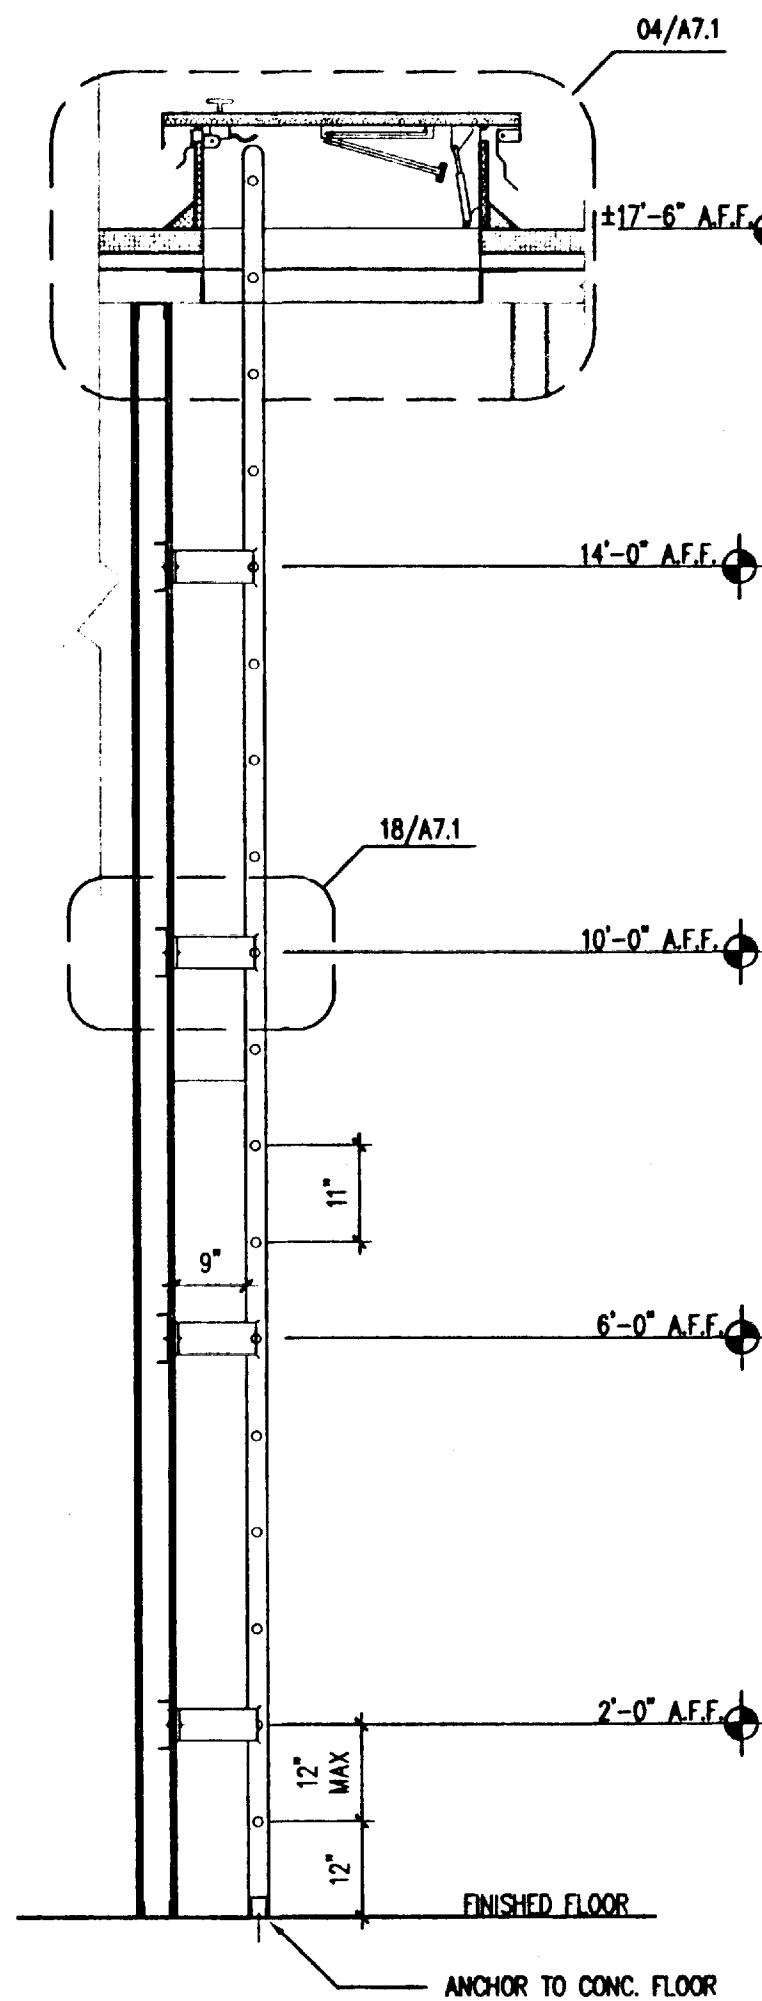


13 LADDER DETAIL
SCALE: 1 1/2" = 1'-0"

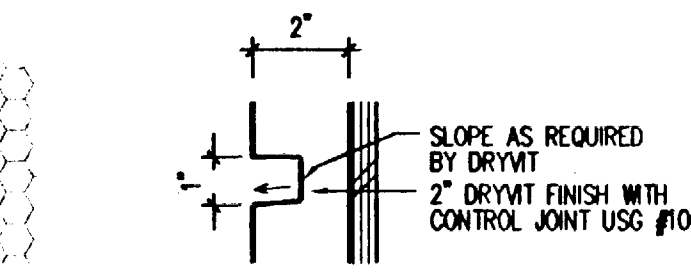


05 E.I.F.S. REVEAL
SCALE: 3" = 1'-0"

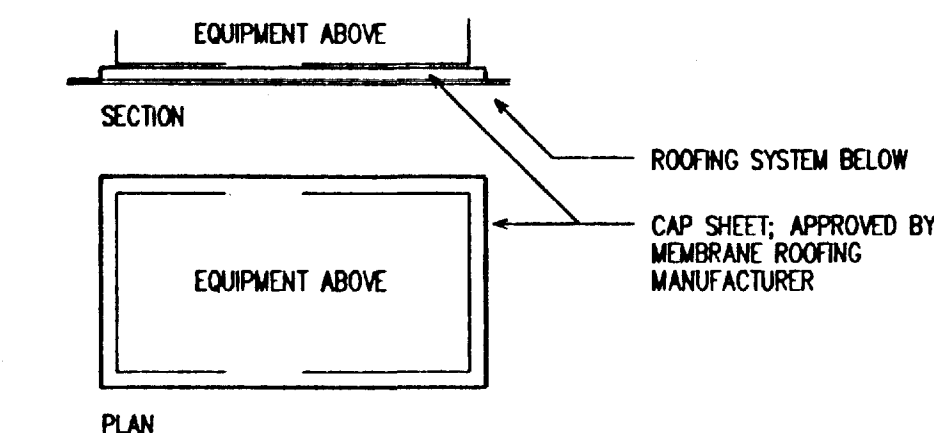

MEMBRANE ROOF SYSTEM

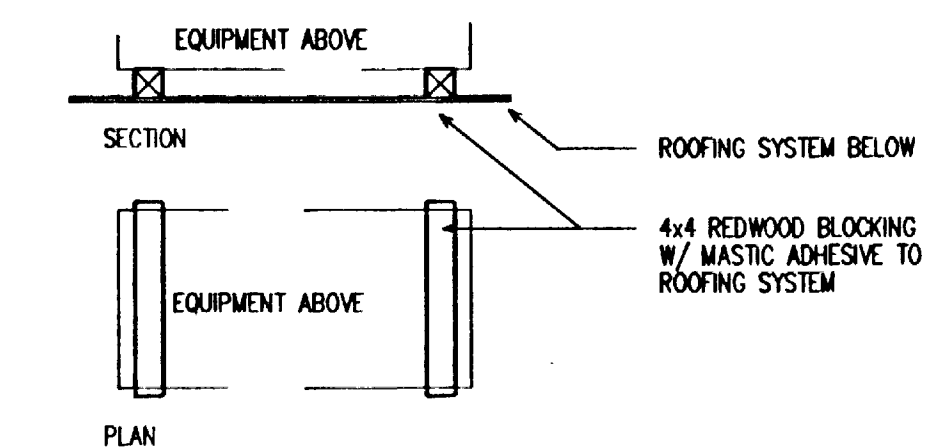


PLAN

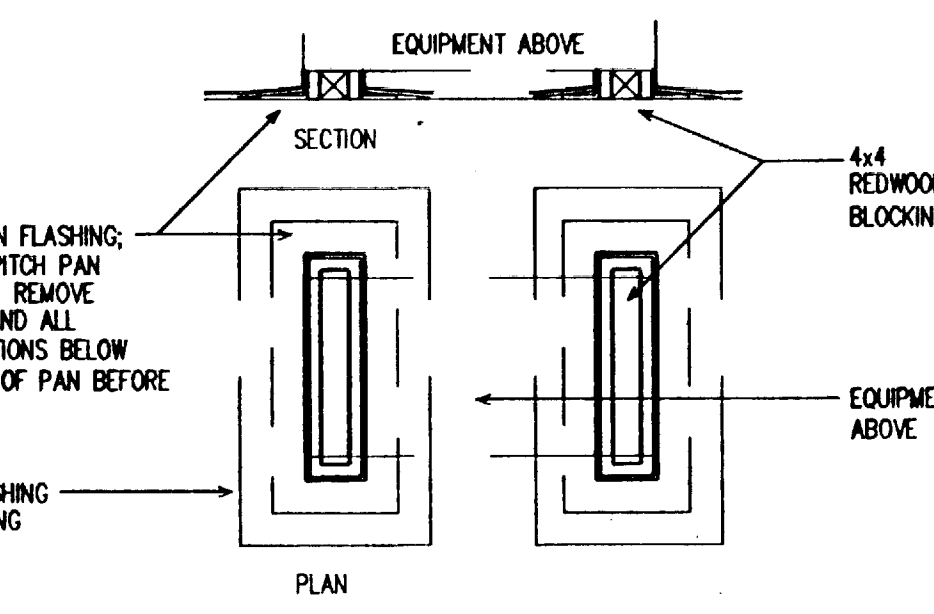


TAR, FELT, & GRAVEL ROOF SYSTEM


14 DETAIL-ROOF EQUIPMENT
SCALE: 1 1/2" = 1'-0"

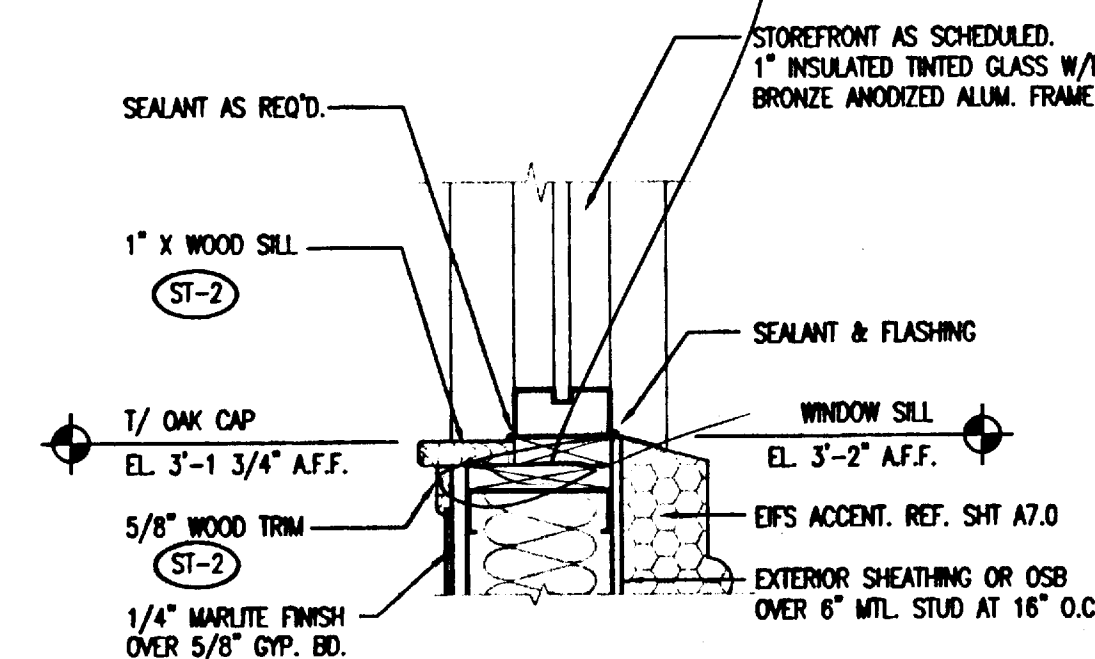


17 SECTION @ WINDOW SILL
SCALE: 1 1/2" = 1'-0"

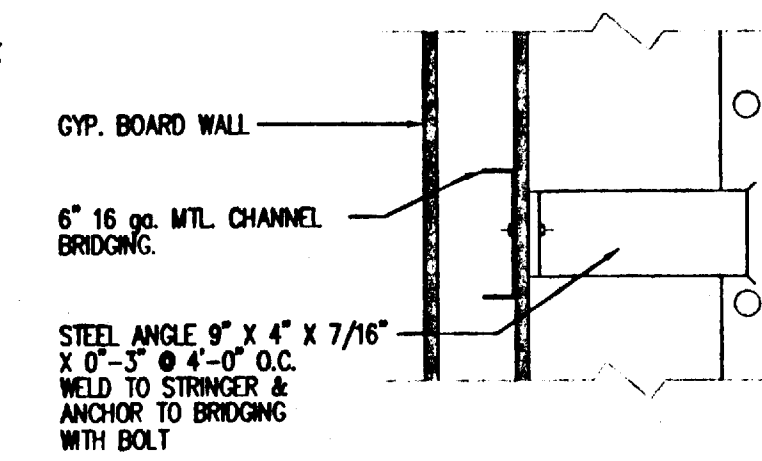

18 DETAIL
NO SCALE

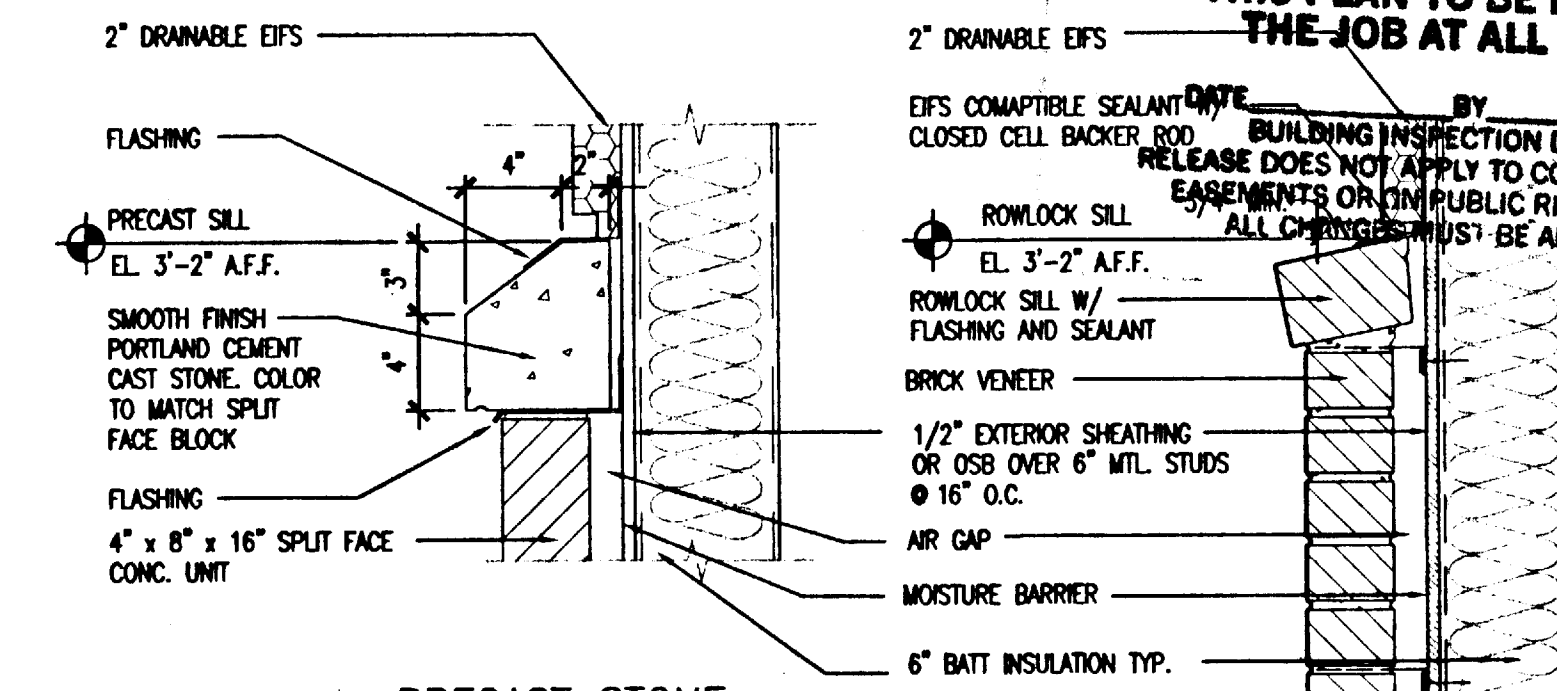


19 SECTION @ SILL
SCALE: 1 1/2" = 1'-0"

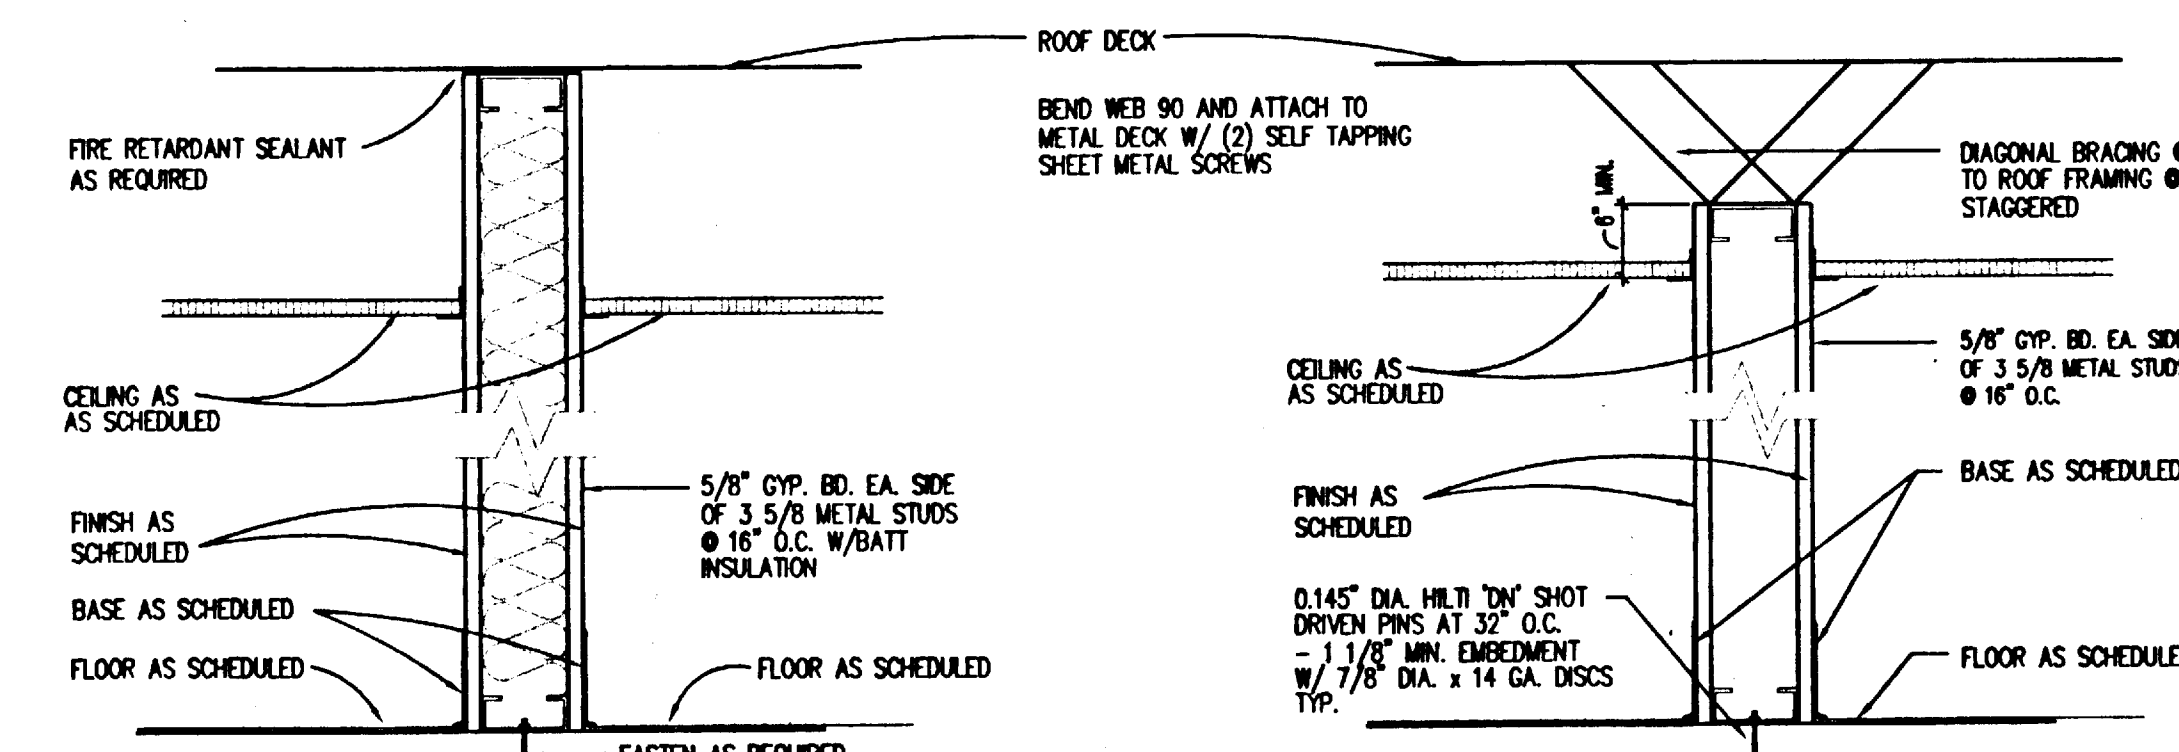

15 AT COMPRESSOR ROOM
SCALE: 3" = 1'-0"


16 TYP. INTERIOR PARTITION
SCALE: 1 1/2" = 1'-0"

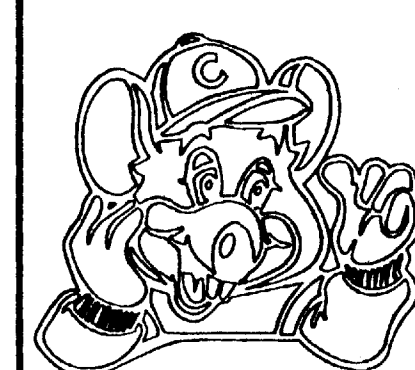

ARCHITECTURE - PLANNING - DESIGN
C.T. CHANG & ASSOC. INC.
1010 W. EULESS BLVD., SUITE 110
EULESS, TX 76040
817 364-8010

CHUCK E. CHEESE'S PIZZA.
#854
GRAPEVINE, TX

CHUCK E. CHEESE'S PIZZA.
#854
GRAPEVINE, TX
C. E. C. ENTERTAINMENT, INC.
4441 WEST AIRPORT FREEWAY
IRVING, TEXAS 75062
DETAILS

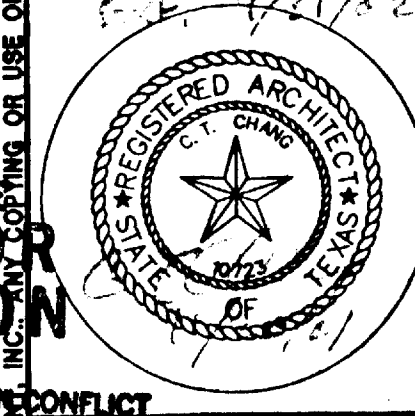

CITY OF GRAPEVINE, TEXAS
RELEASED FOR CONSTRUCTION
SHEET OF
RELEASE DOES NOT AUTHORIZE ANY WORK IN CONFLICT WITH THE BUILDING CODE OR ZONING ORDINANCES.
THIS PLAN TO BE KEPT ON THE JOB AT ALL TIMES
11/21/2001
Revisions
Project Number 88-854
Sheet Number A7.1 of 17

FINISH KEY

03300 CONCRETE

E EXPOSED CONCRETE - SEAL WITH EPOXY

04210 MASONRY

M-1 SPLIT FACE MASONRY UNIT BY FEATHERLITE. FACE: ROCKFACE W/ MIDDLE SCORE SIZE: 4" x 8" x 16". COLOR: WHITE.
GROUT: TYPE S, WHITE.

M-2 (ALTERNATE)
ACME "29120017 BLEND 120 MARK IV"

GROUT ACME "IVORY BUFF" TYPE S

05720 ORNAMENTAL METAL LAM INDUSTRIES, INC.

BR-1 FLUSH END POST, 2", CLEAR COAT BRASS
BR-2 FLUSH CENTER POST, 2", CLEAR COAT BRASS
BR-3 2" x 4" WALL FLANGE, CLEAR COAT BRASS
BR-4 2" DIAMETER TUBING, WRINKLE BLACK

06410 PLASTIC LAMINATE

PL-1 WILSONART "HOLLYBERRY" RED CRYSTAL D-307-90

PL-2 WILSONART "PEPPER DUST" D327-6

09260 GYPSUM DRYWALL

GP-1 TO PAINT (refer to Painting for texture)
GP-2 NOT USED

09310 PORCELEAN FLOOR TILE

PT-1 TYPE: FLOOR TILE
SIZE: 12" x 12"
TILES: CROSSVILLE #A850 GRAPHITE UPS - UNPOISHED SMOOTH IN DRY AREAS
BASE: 6" HIGH COVE - CROSSVILLE GRAPHITE
GROUT: MFG. CUSTOM BUILDING PRODUCTS "CHARCOAL"
PT-2 TYPE: FLOOR TILE
SIZE: 12" x 12"
TILES: CROSSVILLE #A850 GRAPHITE CP-1 - ABRASIVE USED IN WET LOCATIONS
GROUT: MFG. CUSTOM BUILDING PRODUCTS "PEWTER"

09311 CERAMIC WALL TILE

CT-1 TYPE: WALL TILE (FIELD)
SIZE: 4-1/4" x 4-1/4"
TILES: UNITED STATES CERAMICS TILE #4078 BONE
GROUT: MFG. CUSTOM BUILDING PRODUCTS "SAIL WHITE"
TYPE: WALL TILE (ACCENT)
SIZE: 4-1/4" x 4-1/4"
TILES: UNITED STATES CERAMICS TILE #U733 RED
GROUT: MFG. CUSTOM BUILDING PRODUCTS "SAIL WHITE"

09330 QUARRY TILE

QT-1 TYPE: SMOOTH FINISH FLOOR TILE (USED IN DRY AREAS)
SIZE: 6" x 6"

TILES: DALTILE TEXTURES "DIABLO RED" T-01
BASE: 6" HIGH COVE - DALTILE TEXTURES "DIABLO RED"

GROUT: MFG. CUSTOM BUILDING PRODUCTS "CHARCOAL"

QT-2 TYPE: ABRASIVE FINISH FLOOR TILE (USED IN WET AREAS)
SIZE: 6" x 6"

TILES: DALTILE TEXTURES "DIABLO RED" T-01 ABRASIVE
BASE: 6" HIGH COVE - DALTILE TEXTURES "DIABLO RED"

GROUT: MFG. CUSTOM BUILDING PRODUCTS "CHARCOAL"

09510 ACOUSTICAL LAY-IN CEILINGS

LT-1 ARMSTRONG #1761HA, FINE FISSED SECOND LOOK II 24" x 48" x 3/4"

WITH XL HA 15/16" EXPOSED TEE SYSTEM

LT-2 ARMSTRONG #670 WHN, FACED G.L.P. 24" x 48" x 1/2"

WITH PRELUDE XL WHITE GRID

LT-3 LT-2 PAINT TO MATCH LT-1

GRID TO MATCH CEILING TILE COLOR IN PUBLIC AREAS

LT-4 PAINT LT-1 CEILING & GRID P-8 "STONES THROW"

09678 RESILIENT BASE

B-1 4" HIGH COVE - BURKE 642P - "CHARCOAL"

09697 CARPET

C-1 HARBINGER CARPET "DEC PASSION" SUPPLIED BY OWNER

C-2 HUEGA SUPERFLOOR "S" 18" x 18" TILE BY J. ARNOLD

214-742-1745 COLOR: 1359 (IN VESTIBULE ONLY)

C-3 HARBINGER/DURKIN "TODDLER" CARPET SUPPLIED BY OWNER

At products listed are available thru Sherwin Williams

National Account Manager Marvin Buckland 214-657-9181

VERIFY ALL EXISTING COLORS PRIOR TO STARTING ANY WORK TO 214-821-9100.

ALL PRODUCTS LISTED SHALL COMPLY WITH STATE VOC GUIDELINES

P-1 Hollyberry Red custom formula: used on exposed metal columns and older non-prefinished front doors (not for new powder-coat finish entrance doors)

PRIMER KROMK metal primer

PAINT Base: Industrial Enamel Safety Red B54R38

B54R38-Hollyberry Red-Ind Enamel-Safety Red Base, Base Colorant, 0Y-40, 0R-32, 1W-16

Note: On older remodeled stores some interior doors also use this color in those cases, prep for re-paint with scuff sand (2 coats)

P-2 LightmoveSW-1053 used on upper walls, fire exit doors and frames

TEXTURE Drywall Texture medium orange peel (verify/approved)

PRIMER Drywall Primer Proklor 200 latex primer B30W200 (1 coat)

PAINT Drywall Paint Proklor 200 latex semi-gloss enamel B3W200 (2 coats)

Note: On fire exit doors and frames

Point DTM acrylic coating B86-2003

(only in cases of rot or slick surface scuff sand and use KROMK universal primer)

P-3 Windsor Gray SW1040 used on interior door frames

PAINT DTM acrylic coating B86-2002 (scuff sand and primer only as required)

P-4 Oyster Shell exterior custom color matching dryfit specification

PRIMER Loxon A24W300

PAINT formula base A-100 (with/2 coats minimum)

DTM B86 W201-Oyster Shell same for A-100, Y3-B101, R2+11, B1+1

on metals and flashing use KROMK primer & DTM paint

P-5 Morning HOZE custom match to marble of same name used only on remodels (not for new construction)

PRIMER XIM primer (1 coat)

PAINT formula base B34W200 alkyl enamel (semi gloss)

B31W201-Morning Haze, B1-36+1, Y3-22+1, P2-1W-5

P-6 Pancake exterior custom color matching dryfit specification

PRIMER Loxon A24W300

PAINT formula base A-100 (with/2 coats)

DTM B86 W201-Pancake-Same for A-100, Y3-28R2-4B1-1

HOZE custom match to Armstrong, ceiling grid and tile of same name.

(Used on remodels only, not for new construction)

PAINT 830 W 401, W1-2Y, P1-4

P-8 Stones Throw used on ceiling of Studio "C" show (new construction)

PAINT Proklor 200 interior latex flat paint (B30 W 200)

P-9 Flat Black used on backwall or animated show

PAINT Proklor 400 flat latex (2 coats)

P-10 Caramel Apple exterior custom color matching dryfit specification

PRIMER Loxon A24W300

PAINT formula base A-100 (with/2 coats minimum)

DTM B86 W201-Caramel Apple Dryfit Color #B34

on metals and flashing use KROMK primer & DTM paint

ST2 Interior oak (marble chair rail cap and rail)

1ST COAT Sherwin Williams wood staining oil (Cherry 854 RB cherry with 4 oz. maroon oxide

2ND COAT Sherwin Williams wood stain oil 157 F3

3RD COAT Sherwood cab acrylic 175 C15

4TH COAT same as third coat

09971 FRP

W-2 09 THK EMBOSSED Fiberglass Reinforced Panels - FEMLITE - FRP WHITE

09972 MARLITE WALL PANELS

W-4 1/4" MARLITE NO. 5446-S2V "MORNING HAZE"

W-5 DISPLAY WALL - NO.2764 "CRYSTAL GREY"

CONTACT MARLITE/BILL MCCAULEY @ 817-481-4554

HARDWARE SCHEDULE

HARDWARE SET NO. 1 - DOUBLE FRONT ENTRANCE DOORS
2 EA PIVOT KAWNEER BOTTOM OFFSET #17 CLR FINISH
2 EA PIVOT KAWNEER TOP OFFSET #17 CLR FINISH
2 EA PIVOT KAWNEER INTERMEDIATE #17 CLR FINISH
2 EA PULL KAWNEER OFFSET PULL #17 CLR FINISH
2 EA PANIC KAWNEER PANELINE II EXIT DEVICE #14 CLR ANODIZED
1 EA CLINDER KAWNEER KEVED
1 EA THRESHOLD KAWNEER 1/2" x 4" MLL FINISH
2 EA CLOSER LCN #4041 18TJ SNB DB #33

HARDWARE SET NO. 2 - DOUBLE ENTRY/LOBBY DOORS
2 EA PIVOT KAWNEER BOTTOM OFFSET #17 CLR FINISH
2 EA PIVOT KAWNEER TOP OFFSET #17 CLR FINISH
2 EA PIVOT KAWNEER INTERMEDIATE #17 CLR FINISH
1 EA PULL KAWNEER CO-9 OFFSET PULL #17 CLR FINISH
2 EA PUSH KAWNEER CO-11 EXIT DEVICE #17 CLR FINISH
1 EA THRESHOLD KAWNEER 1/2" x 4" MLL FINISH
2 EA CLOSER LCN #4041 18TJ SNB DB #33

HARDWARE SET NO. 3 - TRAFFIC DOORS
HARDWARE BY MANUFACTURER
STANDARD EASY SWING PIVOTAL HINGE
JAMB GUARDS

HARDWARE SET NO. 4 - EXTERIOR KITCHEN SERVICE DOORS
1 EA BUTTS HAGER #B-1279 4.5" x 4.5" US320
1 EA THRESHOLD N.GUARD #325 X WIDTH SCHED. AL US260
1 EA DEAD BOLT SCHLAGE #B180N SNB US260
1 EA CLOSER LCN #4118HD SNB BLACK
1 EA EXIT ALARM DETEX #A-500S 2049S
1 EA PANIC CORBIN #3729 HEAVY DUTY SNB US320
1 EA GASKET SET N.GUARD #TM137A
1 EA SWEEP N.GUARD #TM200A
3 EA SILENCERS HAGER #307D
1 EA VIEW WINDOW ANEMOSTAT 2" x 8" W/ METAL FRAME

HARDWARE SET NO. 5 - EXIT DOOR
3 EA BUTTS HAGER #B-1279 4.5" x 4.5" NRP US260
1 EA CLOSER LCN #4011 SNB BLACK
1 EA THRESHOLD N.GUARD #B96 x 3" W/ NEOPRENE AL
1 EA GASKET SET N.GUARD #TM137A
1 EA EXIT ALARM DETEX #A-500S 2049S
1 EA PANIC V. DUPRIN #B8E0 SNB US260
3 EA SILENCERS HAGER #307D SNB BLACK
1 EA CLOSER LCN #4011

HARDWARE SET NO. 6 - TOILET ROOMS
3 EA BUTTS HAGER #B-1279 4.5" x 4.5" SNB US260
1 EA CLOSER LCN #4011 SNB BLACK
1 EA PULL HAGER #34L 4" x 16" 1/2" PULL US260
1 EA PUSH PLATE HAGER #305 4" x 16" US260
1 EA KICK PLATE HAGER #905 10" x 34" PUSH US260
1 EA WALL STOP B.BRASS #W9
3 EA SILENCERS HAGER #307D

HARDWARE SET NO. 7 - KITCHEN DOORS
3 EA BUTTS HAGER #B-1279 4.5" x 4.5" US260
1 EA LOCKSET SCHLAGE #D80PD RHODES US260
1 EA WALL STOP B. BRASS #W9 AS REQUIRED US260
1 EA KICK PLATE HAGER #905 10" x 34" US320
3 EA SILENCERS HAGER #307D

HARDWARE SET NO. 8 - INTERMEDIATE SERVICE DOORS
3 EA BUTTS HAGER #B-1279 4.5" x 4.5" NRP US260
1 EA LOCKSET SCHLAGE #D80PD RHODES US260
1 EA THRESHOLD N.GUARD #322 X WIDTH SCHEDULED AL
1 EA SWEEP N.GUARD #TM200A X WIDTH SCHEDULED
3 EA SILENCERS HAGER #307D

HARDWARE SET NO. 9 - TECH, CONTROL, COSTUME & OFFICE
3 EA BUTTS HAGER #B-1279 4.5" x 4.5" US260
1 EA LOCKSET SCHLAGE #D80PD RHODES US260
1 EA CLOSER LCN #461 SNB BLACK
1 EA WALL STOP B.BRASS #W9 AS REQUIRED US260
1 EA KICK PLATE HAGER #905 10" x 34" US260
3 EA SILENCERS HAGER #307D

HARDWARE SET NO. 10 - GIFT STORAGE DOOR
3 EA BUTTS HAGER #B-1279 4.5" x 4.5" US260
1 EA LOCKSET SCHLAGE #D80PD RHODES US260
1 EA CLOSER LCN #461 SNB BLACK
1 EA WALL STOP B.BRASS #W9 AS REQUIRED US260
3 EA SILENCERS HAGER #307D

HARDWARE SET NO. 11 - SINGLE TOILET DOOR
3 EA BUTTS HAGER #B-1279 4.5" x 4.5" US260
1 EA PRIVACYSET SCHLAGE #D40S RHODES US260
1 EA CLOSER LCN #461 SNB BLACK
1 EA WALL STOP B.BRASS #W9 AS REQUIRED US260
3 EA SILENCERS HAGER #307D


HARDWARE SET NO. 12 - STOREFRONT EXIT DOOR
3 EA PIVOTS BY DOOR MANUFACTURER
1 EA THRESHOLD N.GUARD #B96 X WIDTH SCHEDULED / NEOPRENE
1 EA GASKET SET N.GUARD #5050
1 EA EXIT ALARM DETEX #A-500S 2049S
1 EA PANIC V. DUPRIN #B8E0 SNB US260
1 EA CLOSER LCN #461 SNB FINISH TO MATCH DOOR

HARDWARE SET NO. 13 - EXTERIOR MECH. ROOM DOOR
3 EA BUTTS HAGER #B-1279 4.5" x 4.5" US260
1 EA THRESHOLD N.GUARD #325 X WIDTH SCHED. AL
1 EA DEAD BOLT SCHLAGE #B180N US260
1 EA GASKET SET N.GUARD #TM137A
1 EA PULL TRIMCO #1821 US260

KEY ALL LOCKS ON DAY OF TURNOVER. THE DOORS SHOULD BE KEYS AS FOLLOWED:
ONE GRAND MASTER (ALL OF THE LOCKS CAN BE OPENED WITH THIS KEY).
ONE KEY FOR ALL INTERIOR DOORS (COMPRESSOR ROOM IS CONSIDERED AN INTERIOR DOOR).
ONE KEY FOR TECH ROOM (ALSO ON INTERIOR DOOR KEY).
ONE KEY FOR COSTUME ROOM (ALSO ON INTERIOR DOOR KEY).
ONE KEY FOR FRONT DOOR.

COPIES OF EACH KEY:
GRAND MASTER (1)
INTERIOR DOOR KEY (3)
TECH ROOM KEY (3)
COSTUME ROOM KEY (3)
FRONT DOOR KEY (3)

DOOR TYPES

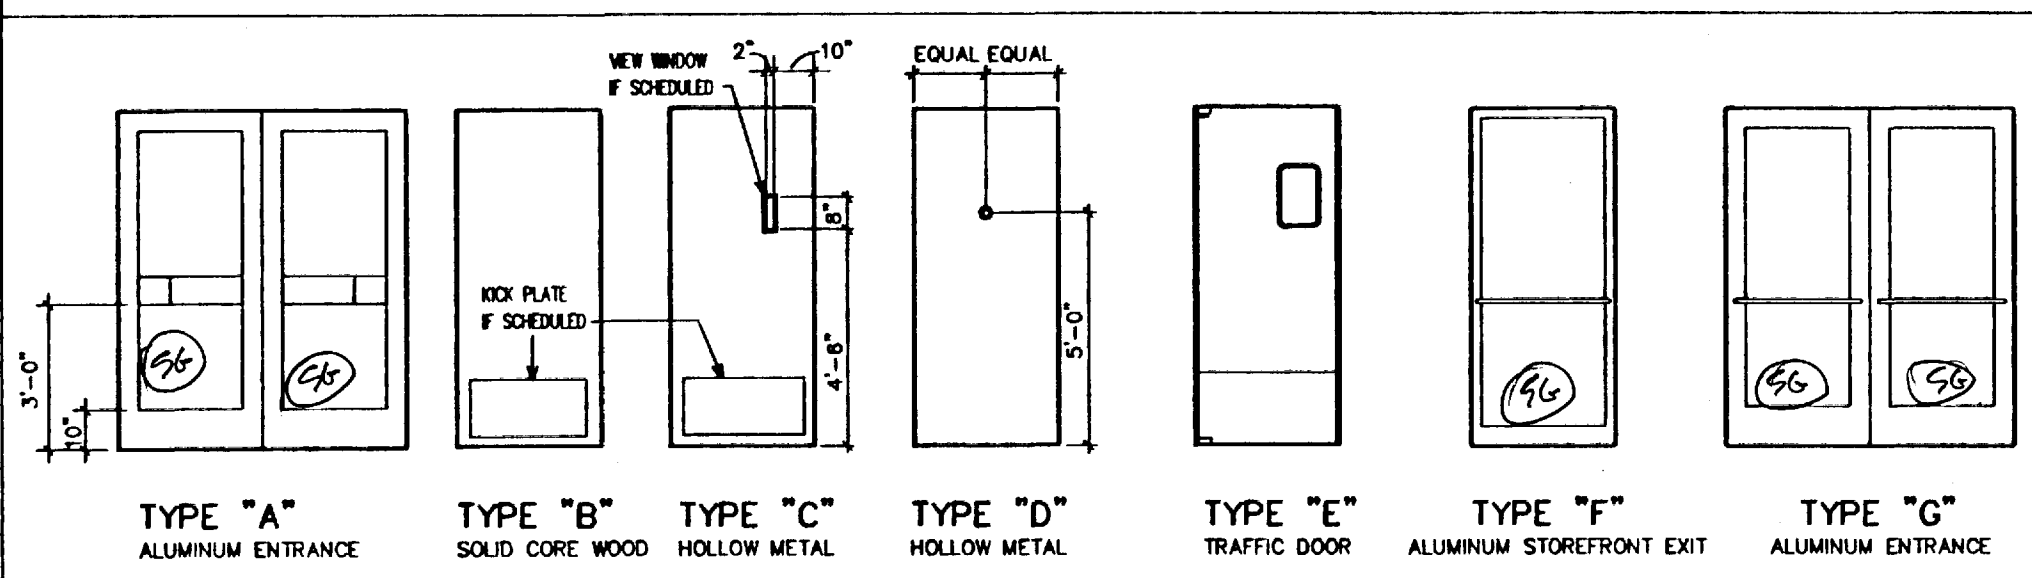

DOOR SCHEDULE

DOOR NUMBER	DOOR SIZE	DOOR		FRAME		HARDWARE SET	LOCATION	DETAILS			REMARKS
		TYPE	FINISH	MATERIAL	FINISH			HEAD	JAMB	THRESHOLD	
01	PR 3'-0" X 7'-0" X 1 3/4"	A	COATED	AL	ANODIZED	1	FRONT ENTRANCE	A6.1/01	A6.1/11	A6.1/16	KAWNEER CUSTOM CEC RED
02	PR 3'-0" X 7'-0" X 1 3/4"	G	COATED	AL	ANODIZED	2	VESTIBULE ENTRY	A6.1/13	A6.1/13	A6.1/07	KAWNEER CUSTOM CEC RED
03	NOT USED					12	STOREFRONT EXIT				
04	3'-0" X 7'-0" X 1 3/4"	C	P-2	HM	P-2	5	REAR EXIT	A6.1/08	A6.1/08	A6.1/12	
05	3'-0" X 7'-0" X 1 3/4"	C	P-2	HM	P-2	5	SIDE EXIT	A6.1/08	A6.1/08	A6.1/12	
06	3'-8" X 7'-0" X 1 3/4"	C	P-2	HM	P-2	4	KITCHEN SERVICE	A6.1/08	A6.1/08	A6.1/12	W/ VIEW WINDOW
07	NOT USED					13	EXTERIOR MECH.				
08	NOT USED					7	KITCHEN				
09	3'-0" X 7'-0" X 1 3/4"	C	P-2	HM	P-2	9	INTERIOR MECH.	A6.1/02	A6.1/03	A6.1/07	
10	3'-0" X 7'-0" X 1 3/4"	B	LP-1	HM	P-3	9	COSTUME	A6.1/02	A6.1/03	A6.1/07	UNDERCUT DOOR 1"
11	3'-0" X 7'-0" X 1 3/4"	B	LP-1	HM	P-3	9	TECH.	A6.1/02	A6.1/03	A6.1/07	UNDERCUT DOOR 1"
12	3'-0" X 7'-0" X 1 3/4"	B	LP-1	HM	P-3	9	A.V.	A6.1/02	A6.1/03	A6.1/07	UNDERCUT DOOR 1"
13	3'-0" X 7'-0" X 1 3/4"	D	P-2	HM	P-2	9	OFFICE	A6.1/02	A6.1/03	A6.1/07	W/ 180" PEEP HOLE
14	3'-0" X 7'-0" X 1 3/4"	C	P-2	HM	P-2	10	GIFT STORAGE	A6.1/02	A6.1/03	A6.1/07	
15	NOT USED					6	MEN'S TOILET				
16	NOT USED					6	WOMEN'S TOILET				
17	NOT USED					11	EMPLOYEE TOILET				
18	NOT USED					8	INTERMEDIATE SERVICE				
19	3'-0" X 7'-0" X 1 3/4"	B	LP-1	HM	P-3	9	CONTROL	A6.1/01	A6.1/03	A6.1/07	UNDERCUT DOOR 1"
20	NOT USED					3	TRAFFIC				
21	3'-0" X 7'-0" X 1 3/4"	C	P-2	HM	P-2	5	REAR EXIT	A6.1/08	A6.1/08	A6.1/12	


ROOM FINISH SCHEDULE

ROOM NUMBER	ROOM NAME	FLOOR	BASE	WALL	WAINSCOT	COLUMN	CEILING	CEILING HEIGHT	REMARKS
101	VESTIBULE	C-2	B-1	W-4, P-2	W-4	N/A	LT-1	11'-0"	SEE ELEVATION DETAIL
102	CUSTOMER SERVICE AREA	PT-1	PT-1, B-1	W-4, P-2	W-4	N/A	LT-1, LT-3	12'-0"	SEE A3.0 CEILING PLAN, A2.0 ENLARGED KITCHEN FOR TRANSITIONS OF FLOOR AND CEILING FINISH
103	GAMES AREA	C-1, C-3	B-1	W-4, P-2	W-4	P-1	LT-1	12'-0"	
104	STUDIO DINING	C-1	B-1	W-4, P2	W-4	P-1	LT-1	12'-0"	
105	STUDIO "C"	C-1	B-1	P-9	W-4	N/A	LT-4	12'-0"	SEE ST-1& E-3
106	KITCHEN ALCOVE	PT-1, PT-2	PT-1	W-2, P-2, W-4	W-4	N/A	LT-2	10'-0"	SEE INTERIOR ELEVATIONS
107	OFFICE	C-1	B-1	P-2	N/A	N/A	LT-1	9'-0"	SEE INTERIOR ELEVATIONS
108	TECH ROOM	C-1	B-1	P-2	N/A	N/A	LT-1	9'-0"	SEE INTERIOR ELEVATIONS
109	GIFT STORAGE	E	B-1	P-2	N/A	N/A	LT-1	12'-0"	
110	KITCHEN	QT-1, QT-2	QT-1	W-2	N/A	N/A	LT-2	9'-0"	USE CEMENT BACKER BOARD @ ALL KITCHEN AND REST ROOM WALLS TO PROVEDE EFFECTIVE MOISTER BARRIER
111	DRY STORAGE	QT-1	QT-1	W-2	N/A	N/A	LT-2	12'-0"	
112	MECHANICAL ROOM	E	B-1	P-2	N/A	N/A	EXPOSED TO ROOF DECK	N/A	
113	ELECTRIC/COSTUME ROOM	C-1	B-1	P-2	N/A	N/A	LT-1	9'-0"	
114	CONTROL ROOM (PANEL C)	C-1	B-1	P-2	N/A	N/A	LT-1	9'-0"	
115	RESTROOM VESTIBULE	C-1	B-1	W-4, P-2	W-4	N/A	LT-2	9'-0"	
116	MEN'S RESTROOM	PT-1, PT-2	PT-1	CT-1, CT-2, P-2	N/A	N/A	LT-2	9'-0"	SEE A2.1 USE CEMENT BACKER BOARD @ ALL KITCHEN AND REST ROOM WALLS TO PROVEDE EFFECTIVE MOISTER BARRIER
117	WOMEN'S RESTROOM	PT-1, PT-2	PT-1	CT-1, CT-2, P-2	N/A	N/A	LT-2	9'-0"	SEE A2.1 USE CEMENT BACKER BOARD @ ALL KITCHEN AND REST ROOM WALLS TO PROVEDE EFFECTIVE MOISTER BARRIER
118	CORRIDOR	C-1	B-1	W-4, P-2	W-4	N/A	LT-1	10'-0"	
119	ELECTRIC ROOM #2 (AV RACK)	C-1	B-1	P-2	N/A	N/A	LT-1	9'-0"	

CITY OF GRAPEVINE
RELEASED FOR
CONSTRUCTION

SHEET
OF
RELEASE DOES NOT AUTHORIZE ANY WORK IN CONFLICT
WITH THE BUILDING CODE OR ZONING ORDINANCE
THIS PLAN TO BE KEPT ON
THE JOB AT ALL TIMES

DATE BY
BUILDING INSPECTION DIVISION
RELEASE DOES NOT APPLY TO CONSTRUCTION IN
EASEMENTS OR ON PUBLIC RIGHT-OF-WAY
ALL CHANGES MUST BE APPROVED

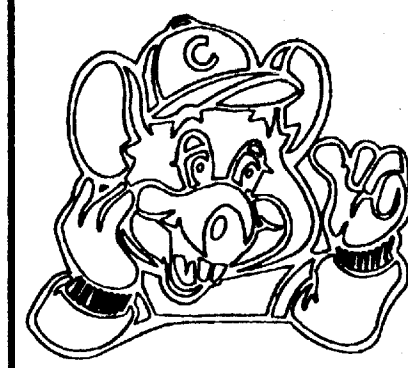

ARCHITECTURE - PLANNING - DESIGN
C.E.C. ENTERTAIN

FURNITURE SCHEDULE

ITEM	DESCRIPTION	QUANTITY	MANUFACTURER/MODEL	COMMENTS	FURNISH	INSTALL
CHAIRS						
C1	CHAIRS	178	MTS		0	G
C4	EMPLOYEE STOOLS	3	MODERN LEATHERETTE MDLP		0	G
BOOTHS						
B02	24" SINGLE BOOTH - KIDIE/SKILLS	8	MIDWEST - CUSTOM (LP)		0	G
B06	42" SINGLE BOOTH - KIDIE/SKILLS	8	MIDWEST - CUSTOM (LP)		0	G
B07	42" DOUBLE BOOTH - KIDIE/SKILLS	17	MIDWEST - CUSTOM (LP)		0	G
B11	60" DOUBLE BOOTH - KIDIE/SKILLS	14	MIDWEST - CUSTOM (LP)		0	G
B22	24" SINGLE BOOTH - SHOWROOM	3	MIDWEST - CUSTOM (UPHOLSTERED)		0	G
B26	42" SINGLE BOOTH - SHOWROOM	3	MIDWEST - CUSTOM (UPHOLSTERED)		0	G
B27	42" DOUBLE BOOTH - SHOWROOM	9	MIDWEST - CUSTOM (UPHOLSTERED)		0	G
B31	60" DOUBLE BOOTH - SHOWROOM	7	MIDWEST - CUSTOM (UPHOLSTERED)		0	G
TABLETOPS						
T01	24" X 30" BOOTH TABLE TOP - KIDIE/SKILLS	1	MIDWEST CUSTOM W/ BACKSLASH	STANDARD TOP USES 22" X 22" SINGLE BASE	0	G
T03	24" X 30" TRANSITION BOOTH TABLE TOP - KIDIE/SKILLS	6	MIDWEST CUSTOM W/ BACKSLASH	ANGULAR TRANSITION TO 42" (SEE PLAN FOR LEFT OR RIGHT ANGLE)	0	G
T09	42" X 30" BOOTH TABLE TOP - KIDIE/SKILLS	16	MIDWEST CUSTOM W/ BACKSLASH	STANDARD TOP USES 22" X 30" SINGLE BASE	0	G
T11	42" X 30" TRANSITION BOOTH TABLE TOP - KIDIE/SKILLS	4	MIDWEST CUSTOM W/ BACKSLASH	ANGULAR TRANSITION TO 48" (SEE PLAN FOR LEFT OR RIGHT ANGLE)	0	G
T17	60" X 30" BOOTH TABLE TOP - KIDIE/SKILLS	12	MIDWEST CUSTOM W/ BACKSLASH	STANDARD TOP USES 22" X 30" SINGLE BASE	0	G
T27	24" X 30" TRANSITION BOOTH TABLE TOP - SHOW ROOM	3	MIDWEST CUSTOM W/ BACKSLASH	ANGULAR TRANSITION TO 48" (SEE PLAN FOR LEFT OR RIGHT ANGLE)	0	G
T33	42" X 30" BOOTH TABLE TOP - SHOW ROOM	8	MIDWEST CUSTOM W/ BACKSLASH	STANDARD TOP USES 22" X 30" SINGLE BASE	0	G
T35	42" X 30" TRANSITION BOOTH TABLE TOP - SHOW ROOM	2	MIDWEST CUSTOM W/ BACKSLASH	ANGULAR TRANSITION TO 60" (SEE PLAN FOR LEFT OR RIGHT ANGLE)	0	G
T41	60" X 30" BOOTH TABLE TOP - SHOW ROOM	6	MIDWEST CUSTOM W/ BACKSLASH	STANDARD TOP USES 22" X 30" SINGLE BASE	0	G
T55	27" X 42" FREE STANDING TABLE TOP - SHOW ROOM	37	MIDWEST CUSTOM	STANDARD WIDTH USES 22" X 30" SINGLE BASE	0	G
T56	27" X 60" FREE STANDING TABLE TOP - SHOW ROOM	5	MIDWEST CUSTOM	STANDARD WIDTH USES 5" X 22" DOUBLE BASE	0	G

SEATING CALCULATIONS

SHOWROOM	265
KIDIE	96
SKILLS	80
TOTAL	441 SEATS

DECORATION SCHEDULE


Item #	# Req.	Description	Vendor	LOCATION:	Exists Leave in Place	Exists Remove Hold For Reinstall	Exists Remove Hold For Pickup	New Item	Remarks
D12	1	Showroom Picture (Game Show)	SPT/BWC					X	
D13	1	Showroom Picture (Drive In)	SPT/BWC					X	
D15	1	Showroom Picture (TV Studio)	SPT/BWC					X	
D17	1	Showroom Picture (Sepia Tone)	SPT/BWC					X	
D19	1	Quad-Warhol	SPT/BWC					X	
D20	1	Tri-Warhol	SPT/BWC					X	
D27	30	Colored Sleeve Units	SPT/Kriz Davies					X	
D33	4	Film Reel Planters	Leslie Davies					X	
D34	2	Horizontal Film Strip	Leslie Davies					X	
D48	34	Silk Plant (Terra Cotta Wall Sconce)	La Mour					X	
D54	12	Star (6")	SPT/Corman					X	
D55	8	Star (12")	SPT/Corman					X	
D57	1	Star (24")	SPT/Corman					X	
D61	7	Must C TV Frame w/light	SPT/Corman					X	
D62	1	Must C TV Awards (Chuckfield)	SPT/Corman					X	
D63	1	Must C TV Awards (Erin)	SPT/Corman					X	
D65	1	Must C TV Awards (C Files)	SPT/Corman					X	
D66	1	Must C TV Awards (Chuck Trek)	SPT/Corman					X	
D67	1	Must C TV Awards (CWO)	SPT/Corman					X	
D68	1	Must C TV Awards (CTV)	SPT/Corman					X	
D69	1	Must C TV Awards (Friends)	SPT/Corman					X	
D73	1	New (Italy) Postcard	SPT/Corman					X	
D74	1	New (Wild West) Postcard	SPT/Corman					X	
D80	1	Hockey Stick and Puck	Leslie Davies					X	
D81	1	Large Bat and Ball	Leslie Davies					X	
D82	1	Foam Sports Ball Collage	Leslie Davies					X	
D83	8	Large Magazine Cover	Leslie Davies					X	
D84	2	Small Magazine Cover	Leslie Davies					X	
D85	2	Large Crayon	Leslie Davies					X	
D86	1	Small Colored Pencil	Leslie Davies					X	
D87	1	Large Ruler	Leslie Davies					X	
D88	2	Large pencil	Leslie Davies					X	
D89	1	Men in Black	SPT/Corman					X	
D94	1	Super Heroes	SPT/Corman					X	
D96	1	Ice Hockey	SPT/Corman					X	
D97	1	Soccer	SPT/Corman					X	
D98	1	Toddler Group Picture	SPT/Corman					X	
D101	2	New Chuck Portrait	SPT/Corman					X	
D102	1	New Helen Portrait	SPT/Corman					X	
D103	1	New Munch Portrait	SPT/Corman					X	
D104	1	New Pasqually Portrait	SPT/Corman					X	
D105	1	New Jasper	SPT/Corman					X	

NOTE: ALL DECORATIONS, NEW AND USED, ARE INSTALLED BY DECOR INSTALLER. DECOR INSTALLER IS ALSO RESPONSIBLE FOR REMOVAL OF ANY UNUSED OR ELIMINATED ITEMS.

SIGNAGE SCHEDULE

Item #	# Req.	Description	Vendor	LOCATION:	Exists Leave in Place	Exists Remove Hold For Reinstall	Exists Remove Hold For Pickup	New Item	Remarks
S1	1	Entrance Sign (Hours of Operation)	Ajax					X	
S3	1	Entrance Sign (Point of Difference)	Ajax					X	
S5	1	Enter and Exit Logo Decals	Ajax					X	
S7									
S8	1	Gifts and Prizes (Standard)	Progressive					X	
S11	1	Salad Bar	Progressive					X	
S12	1	Beverages (Standard)	Progressive					X	
S14	1	Pizza Circles	Progressive					X	
S15	3	West Floor Sign	Progressive					X	
S22	2	Restroom Directional	Progressive					X	
S23	1	Restroom Marquees (Men & Women)	Progressive					X	
S24	1	Restroom Ovals (Chuck & Helen)	Progressive					X	
S25	1	Kitchen Directional	SPT/Progressive					X	
S26	1	ADA Signs (Plastic)	SPT/E. Don					X	
S27									
S29	1	Logo (26" Round)	Progressive					X	
S31	1	Logo (26" Thumbchuck)	Progressive					X	
S32	1	Logo (38" Thumbchuck)	Progressive					X	
S45	3	Exit Only Sign	Ajax					X	
S49	1	Occupancy Sign (Total)	Ajax					X	
S50									
S51	1	Menu Board	SPT/Howard					X	
S56	1	Notice Sign: Tokens	Ajax					X	

NOTE: ALL SIGNAGE NEW OR USED, IS INSTALLED BY DECOR INSTALLER. DECOR INSTALLER IS ALSO RESPONSIBLE FOR REMOVAL OF ANY UNUSED OR ELIMINATED ITEMS.

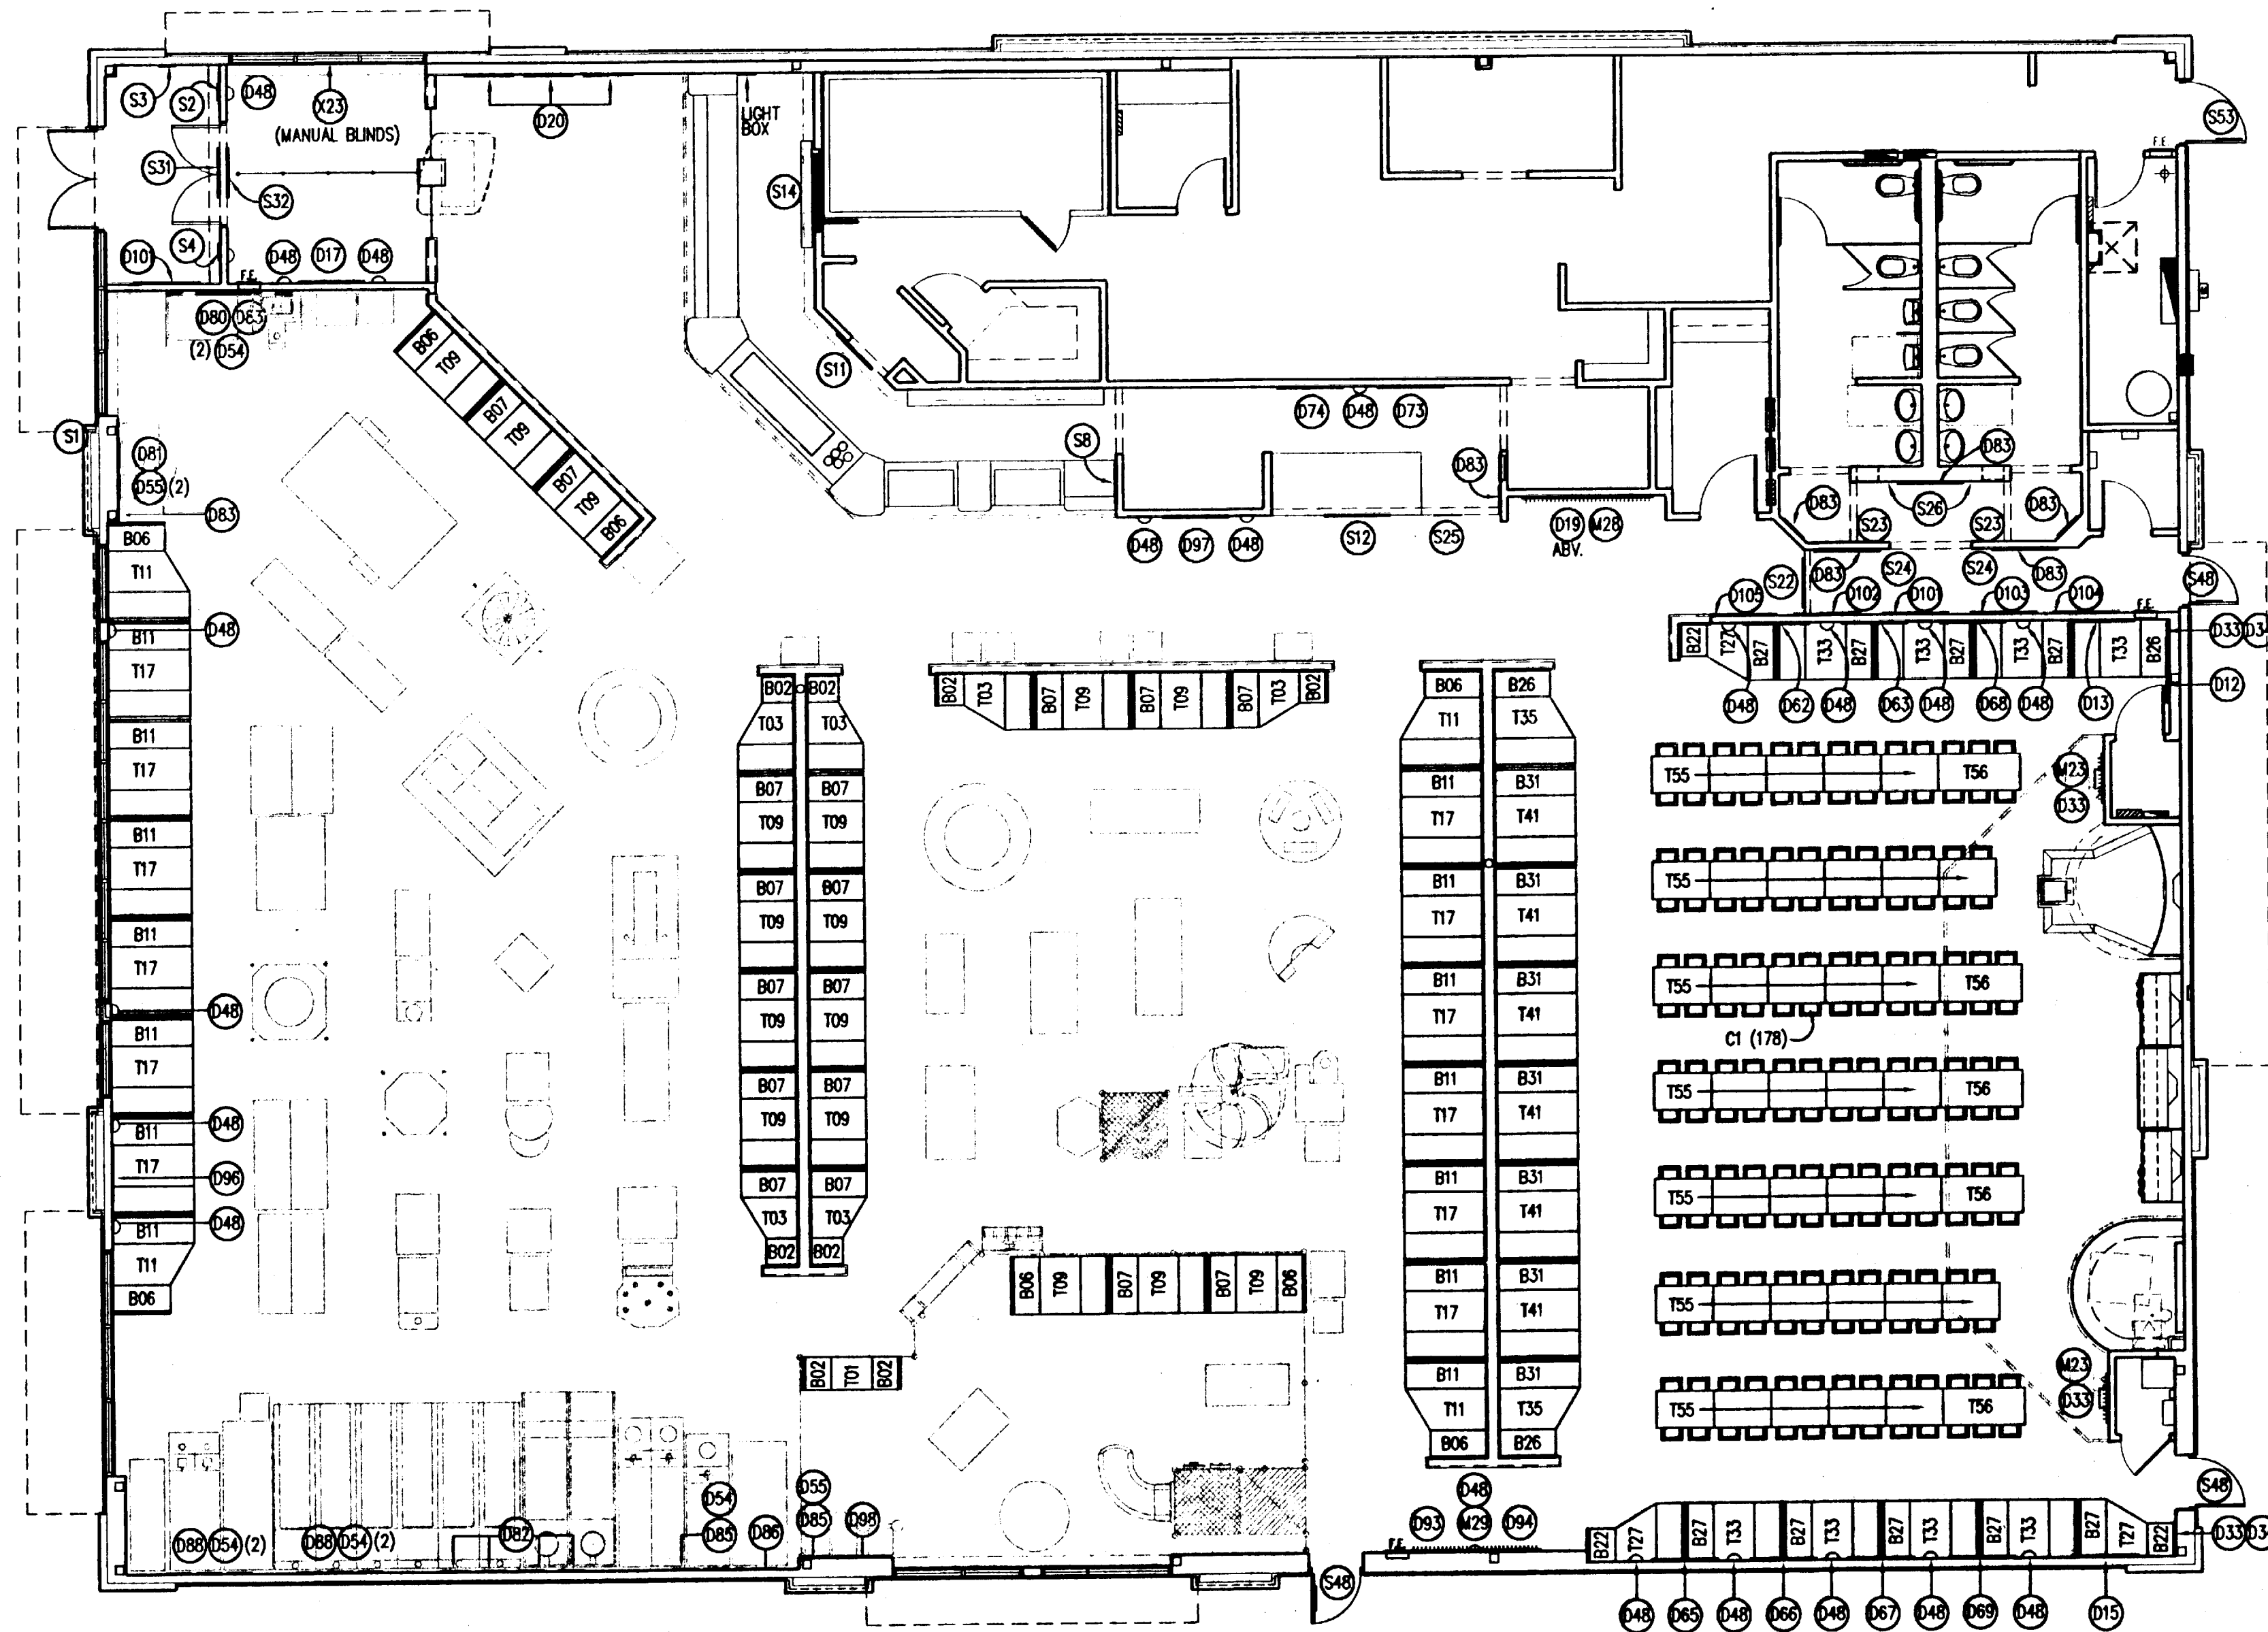

01 DECOR, GAMES, & FURNITURE PLAN

SCALE: 1/8" = 1'-0"

CITY OF GRAPEVINE
RELEASED FOR
CONSTRUCTIONSHEET OF
RELEASE DOES NOT AUTHORIZE ANY WORK IN CONFLICT
WITH THE BUILDING CODE OR ZONING ORDINANCE
**THIS PLAN TO BE KEPT ON
THE JOB AT ALL TIMES**DATE BY
BUILDING INSPECTION DIVISION
RELEASE DOES NOT APPLY TO CONSTRUCTION IN
EASEMENTS OR ON PUBLIC RIGHT-OF-WAY
ALL CHANGES MUST BE APPROVED

ARCHITECTURE - PLANNING - DESIGN
C.T. CHANG & ASSOC., INC.
1010 W. EULESS BLVD., SUITE 110
EULESS, TX 76040

CHUCK E. CHEESE'S PIZZA. #854

GRAPEVINE MILLS MALL

GRAPEVINE, TX


C. E. C. ENTERTAINMENT, INC.

4441 WEST AIRPORT FREEWAY

IRVING, TEXAS 75032

GRAPEVINE, TX

DECOR, GAMES AND FURNITURE PLAN

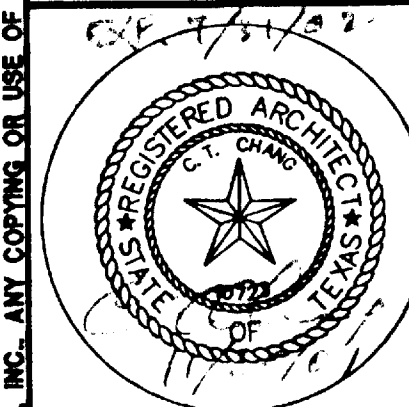
Date
11/21/2001

Revisions


Project Number
SB-854

Sheet Number


A9.0
of 17

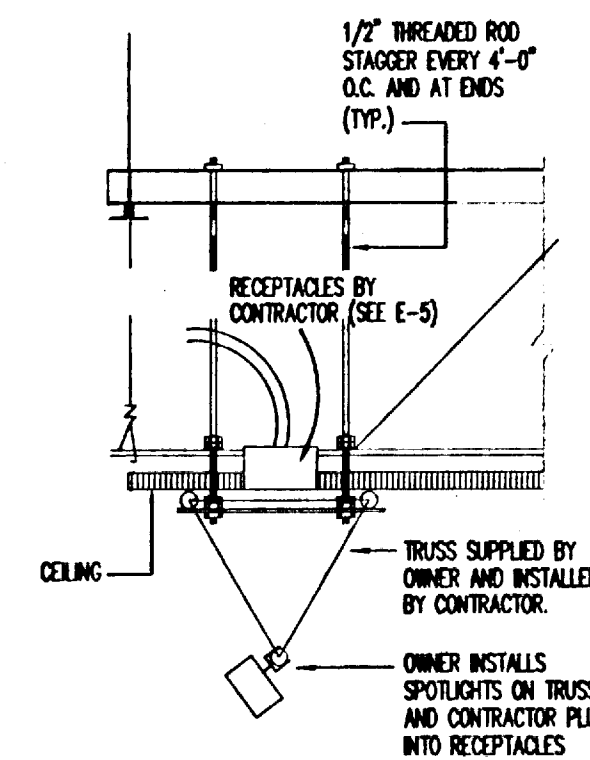


06 SHOWROOM LIGHT TRUSS
NOT TO SCALE

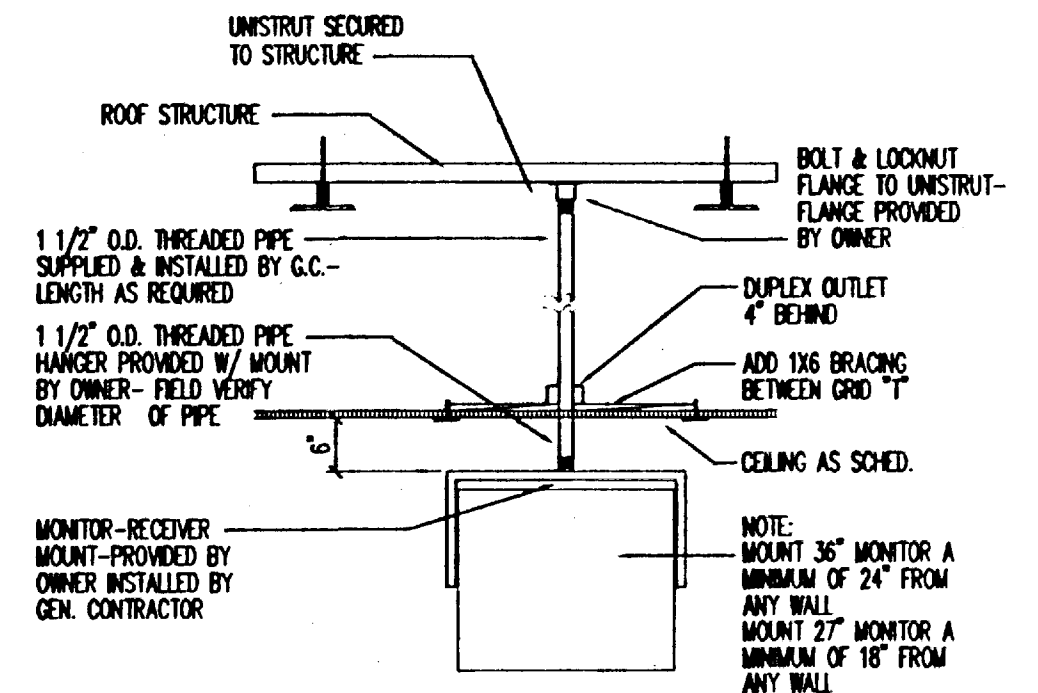


07 MONITOR MOUNT DETAIL
NOT TO SCALE

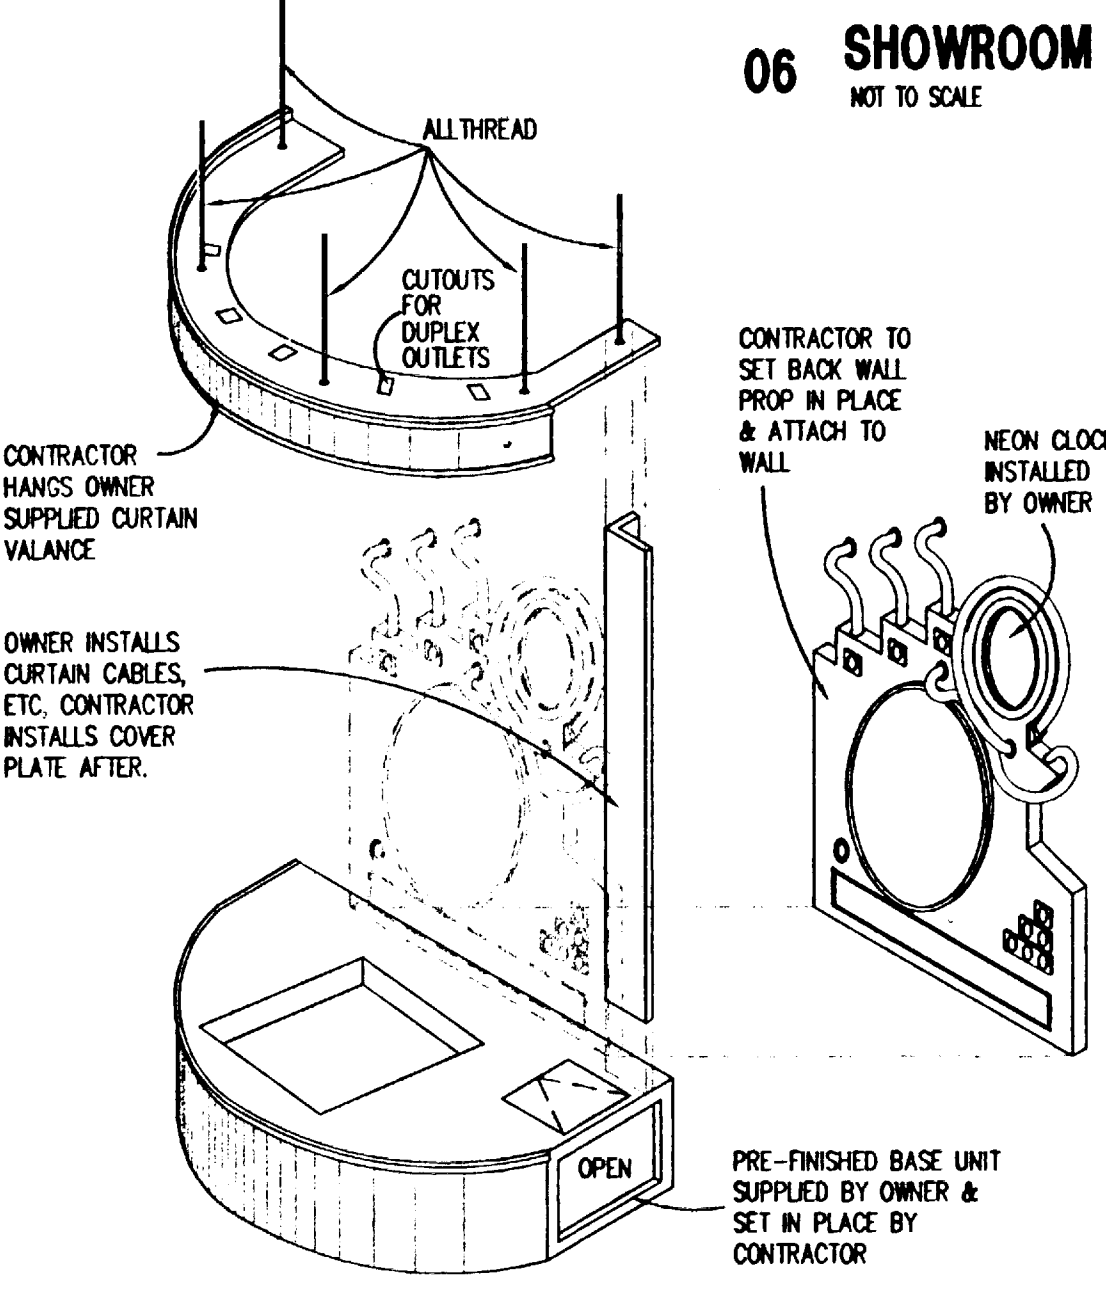

11 ANIMATION STAND DETAIL
NOT TO SCALE

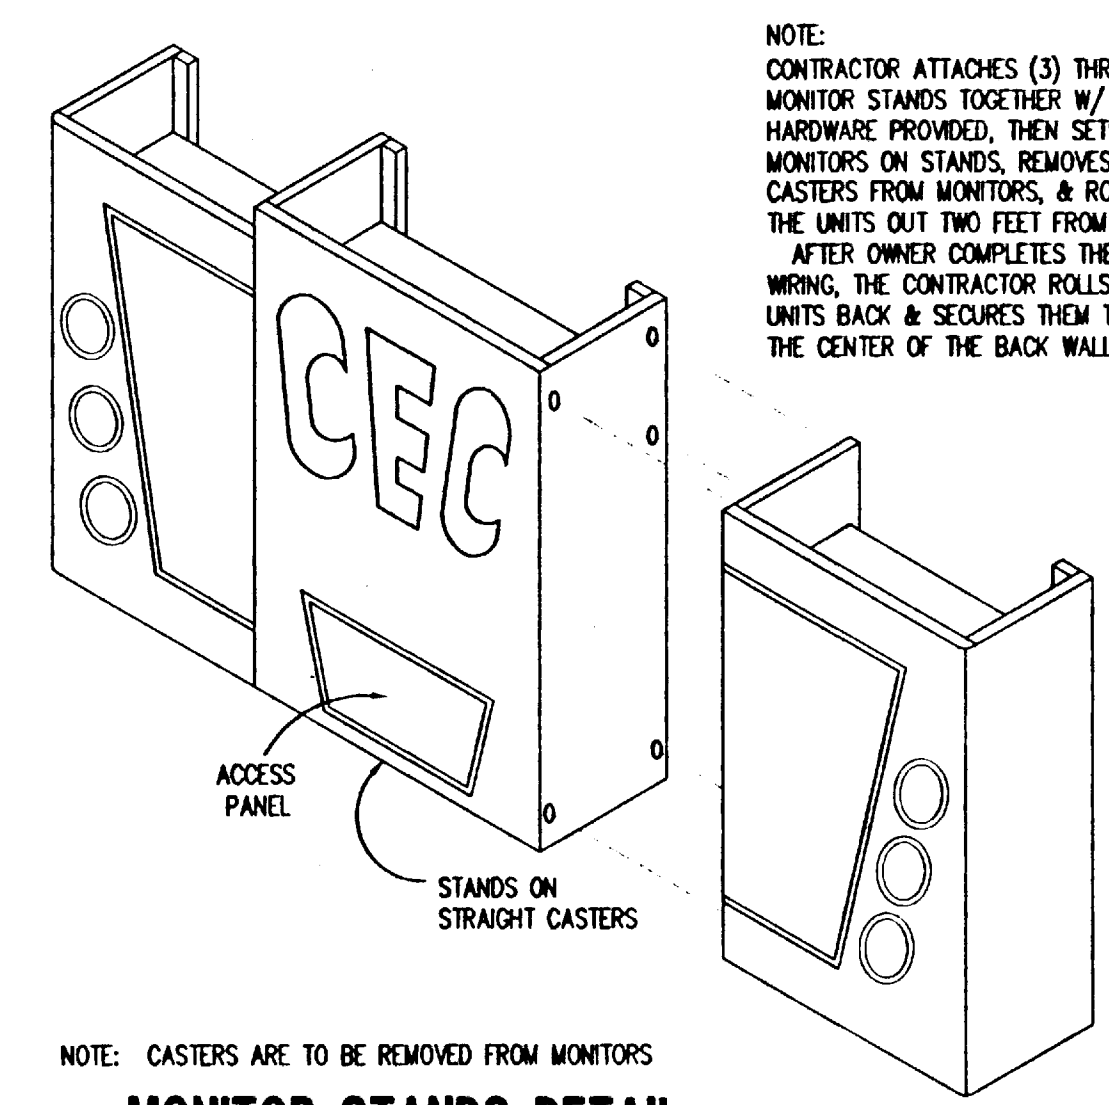


12 MONITOR STANDS DETAIL
NOT TO SCALE

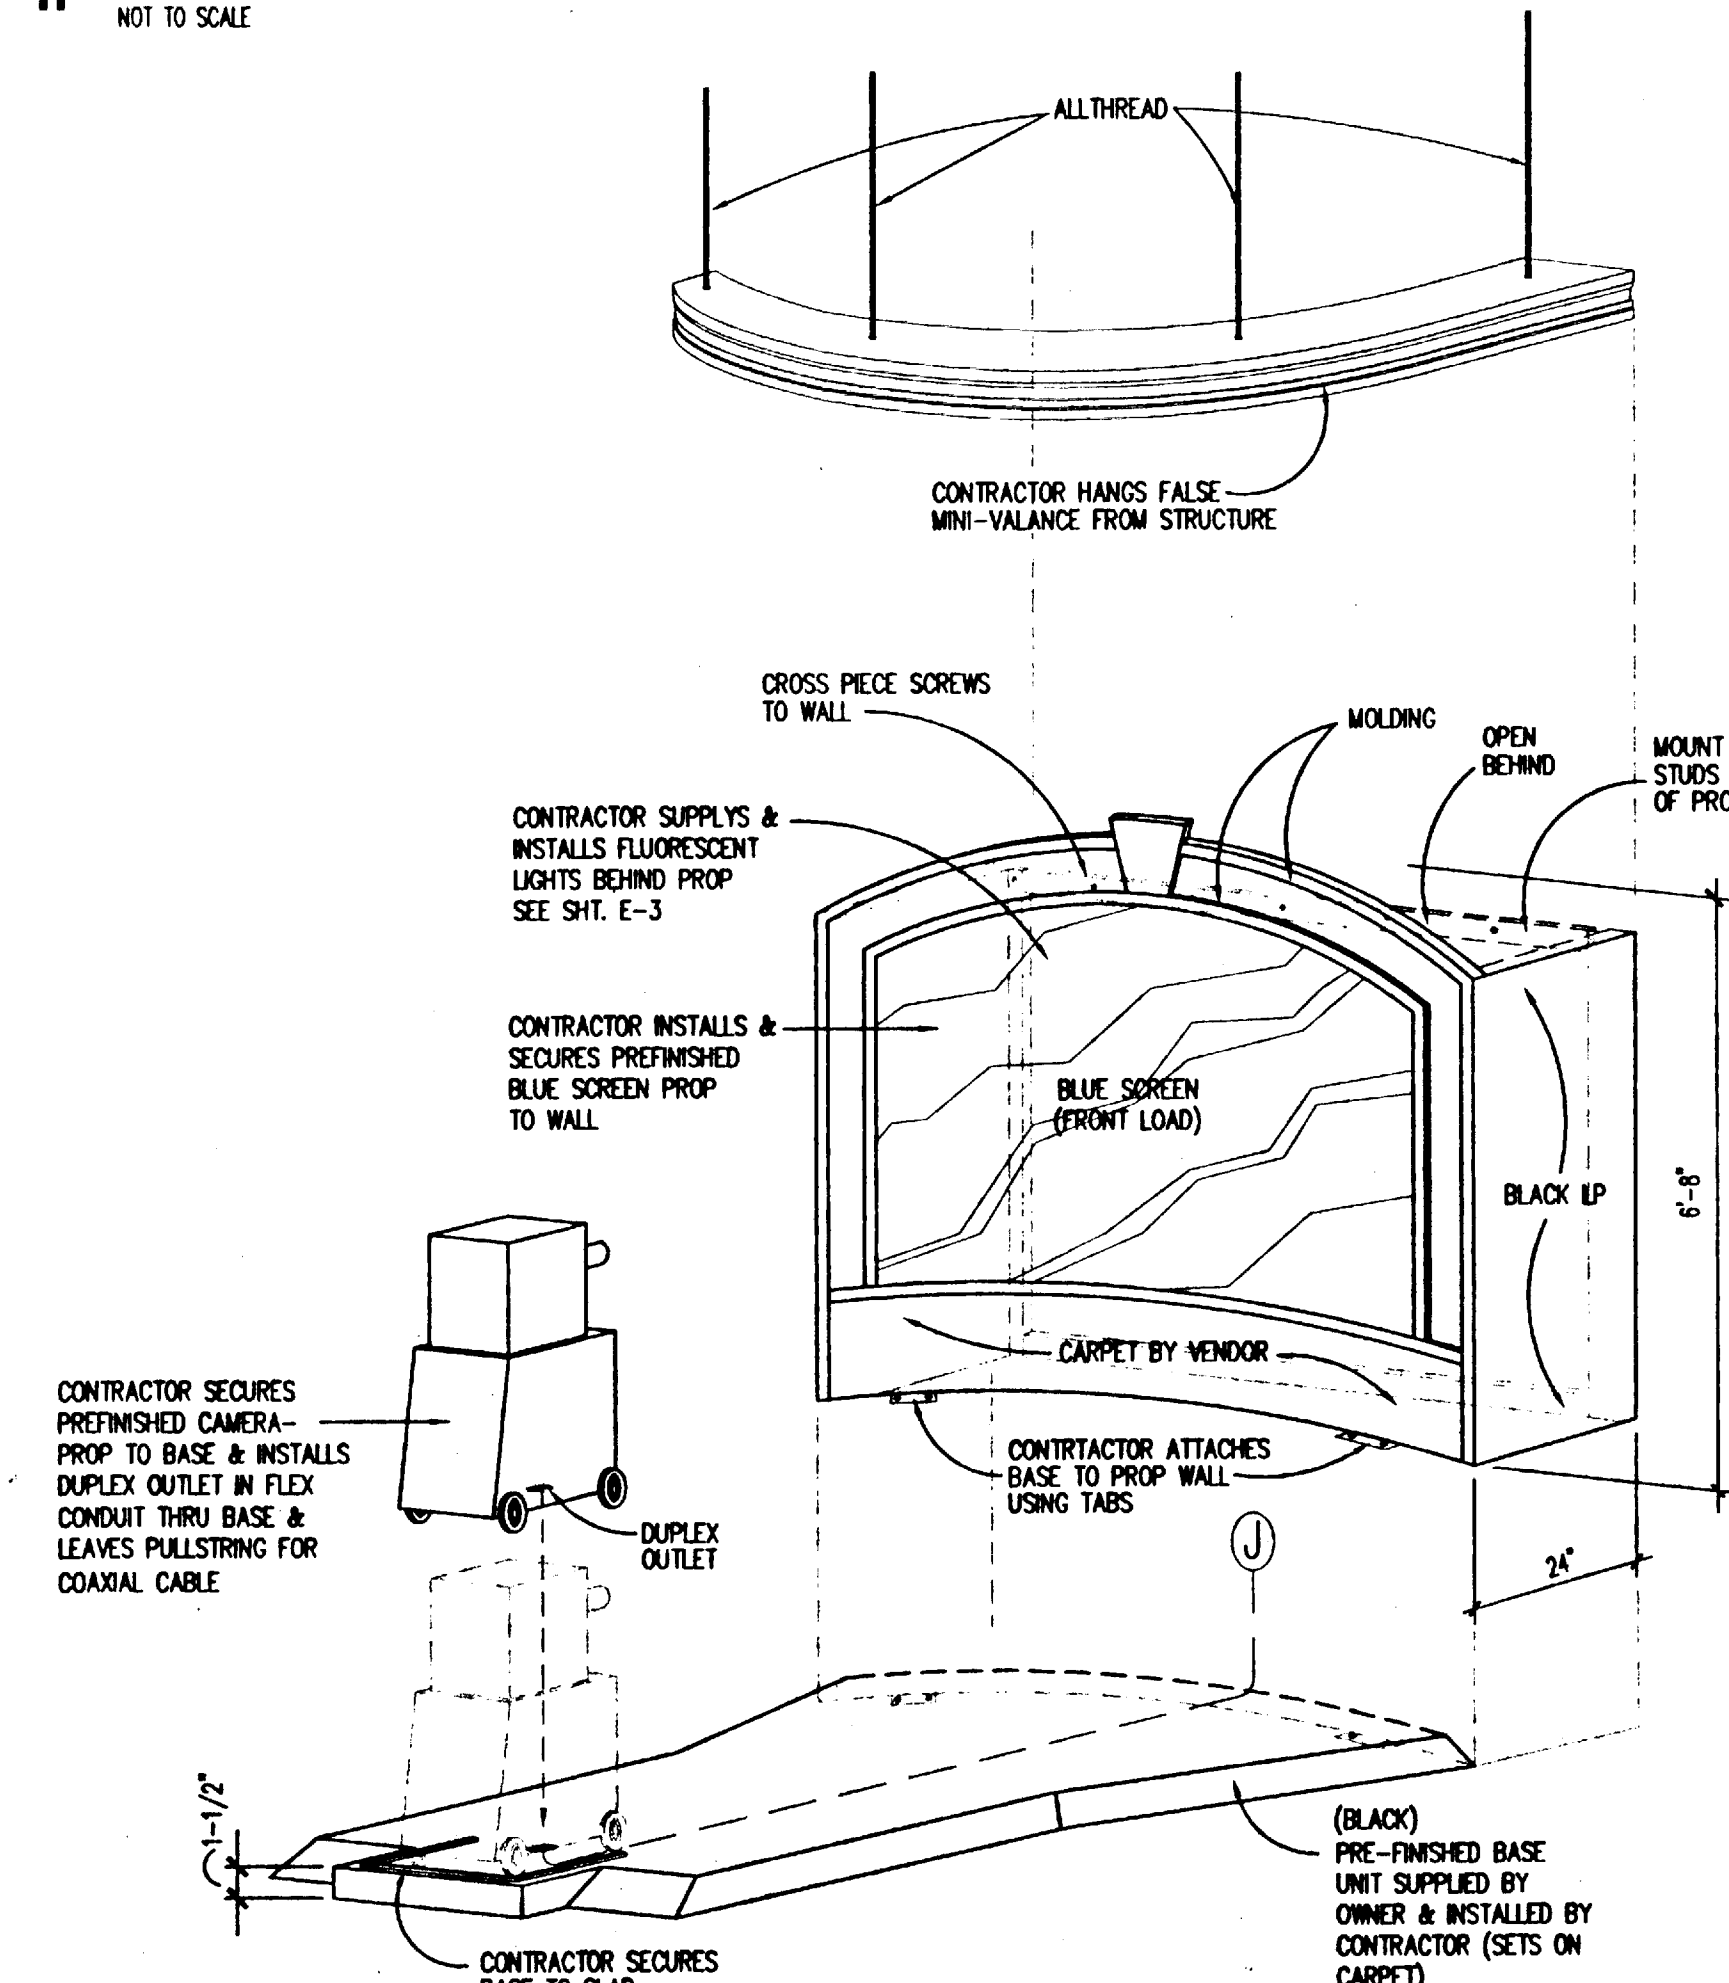


13 BLUE SCREEN DETAIL
NOT TO SCALE


INTERIOR FINISHES

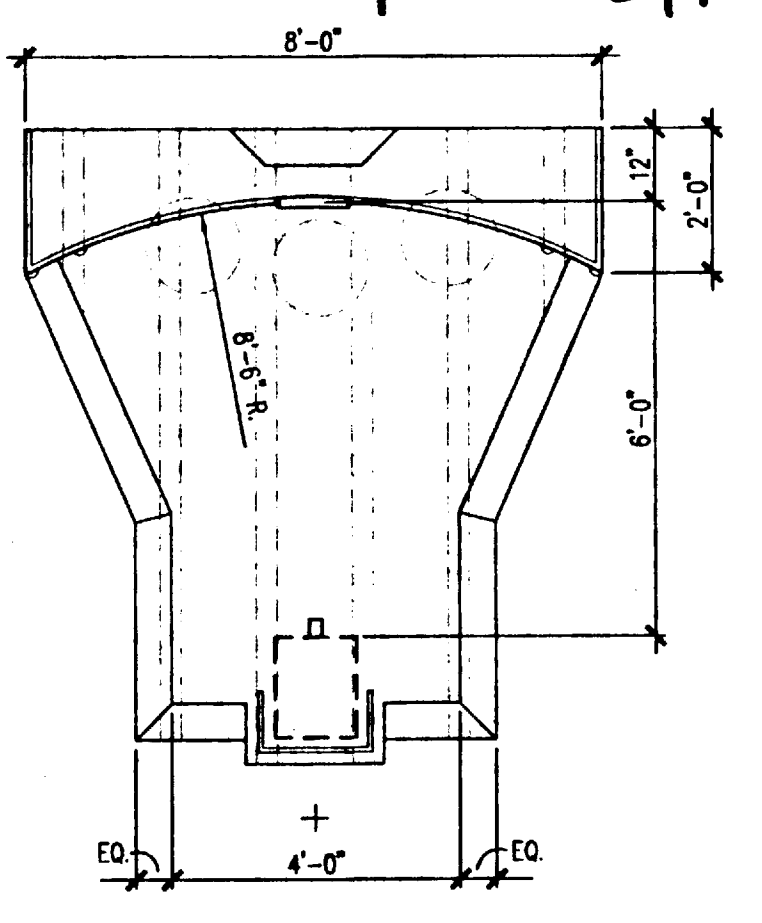


14 PLATFORM PLAN
NOT TO SCALE

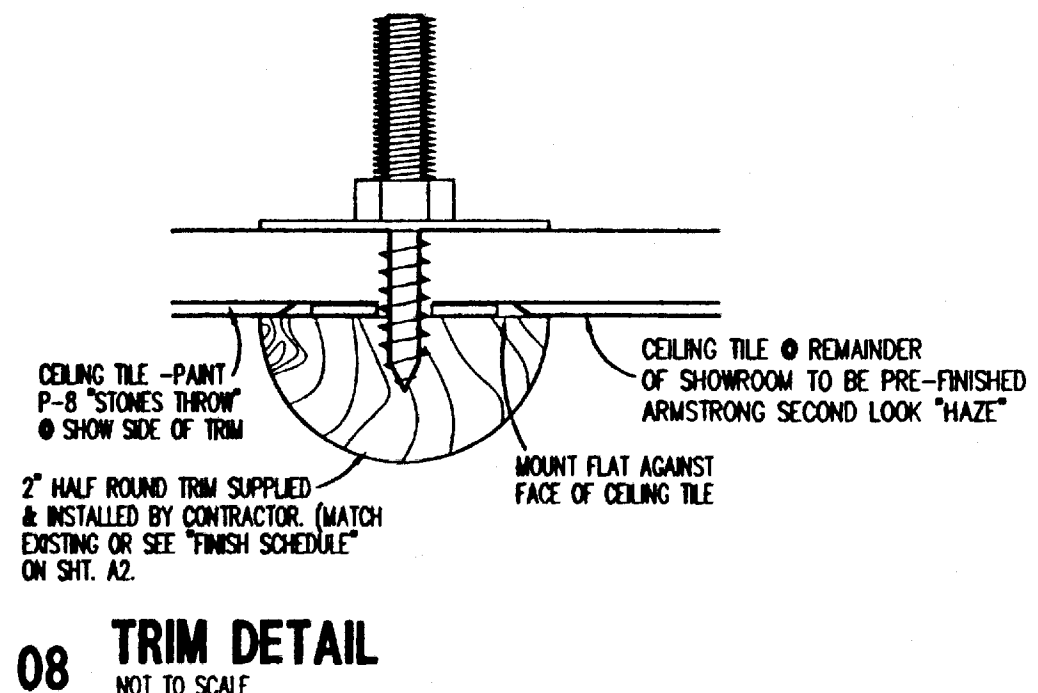


08 TRIM DETAIL
NOT TO SCALE

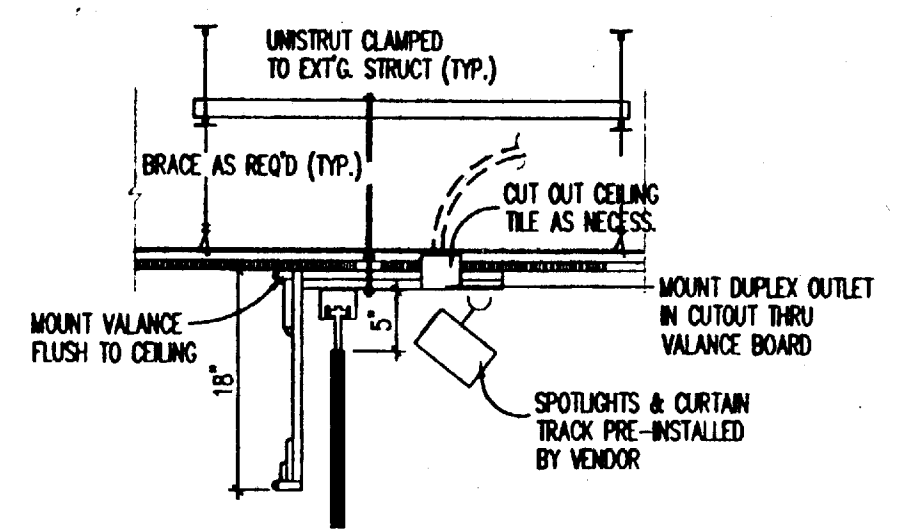


09 DETAIL @ CURTAIN VALANCE
NOT TO SCALE

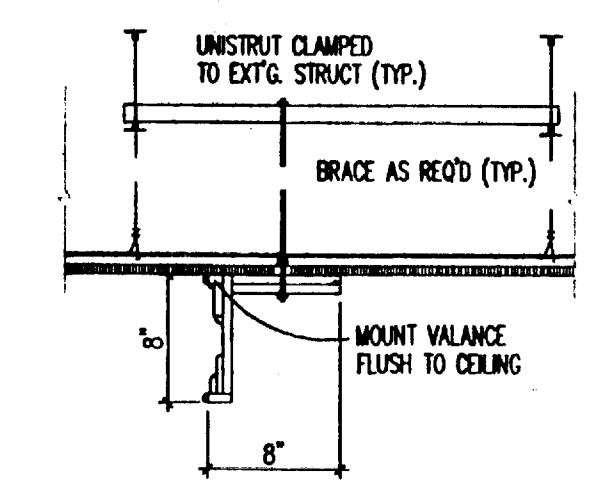


10 DETAIL @ FALSE VALANCE
NOT TO SCALE

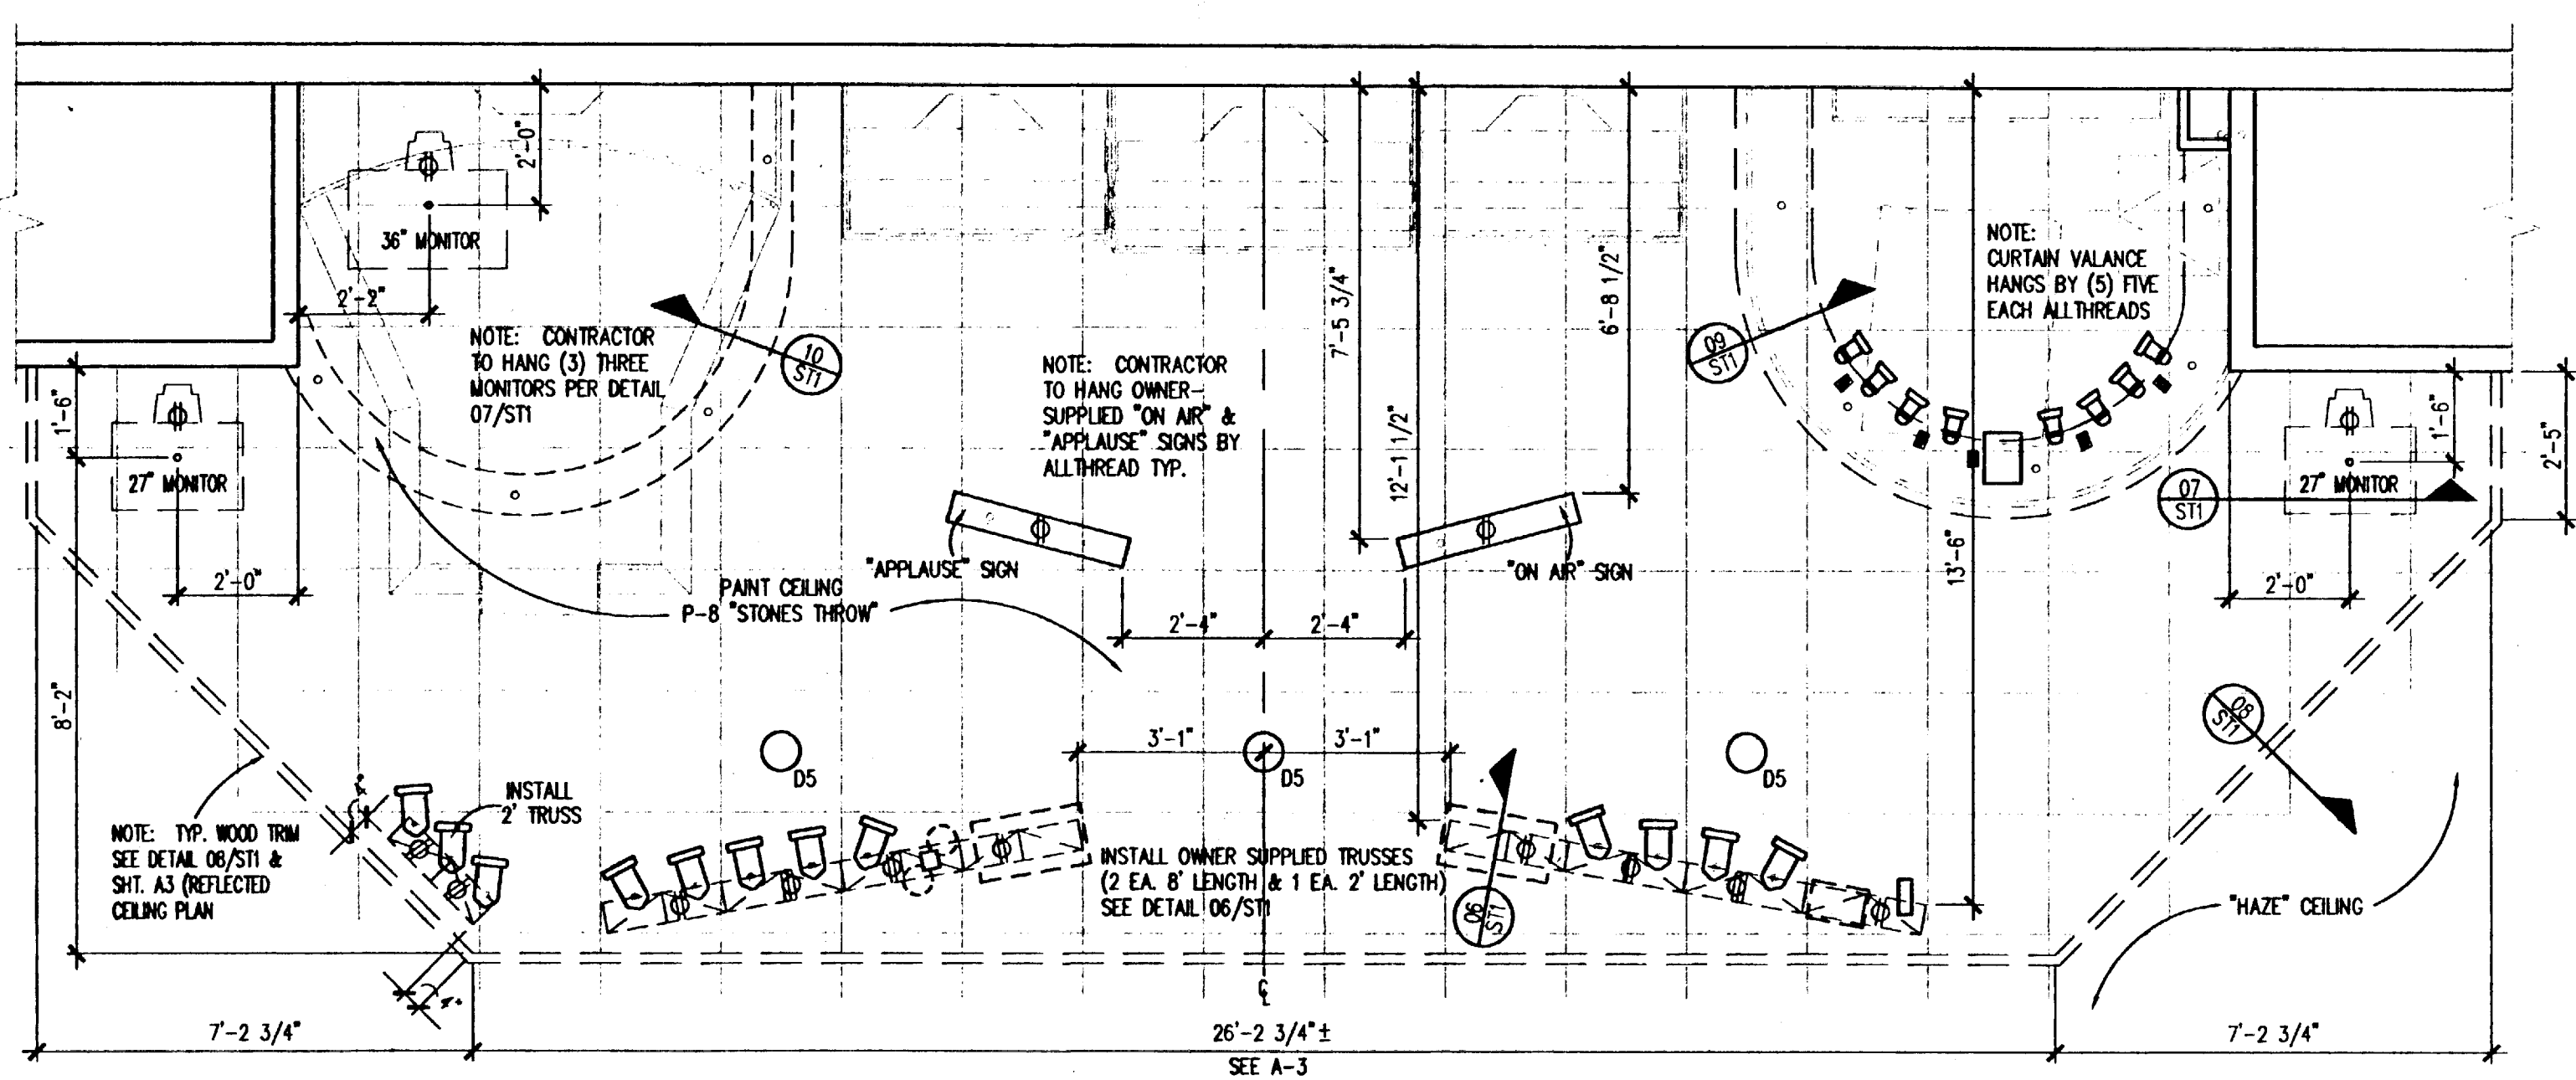

04 REFLECTED CEILING PLAN
SCALE: 3/8" = 1'-0"

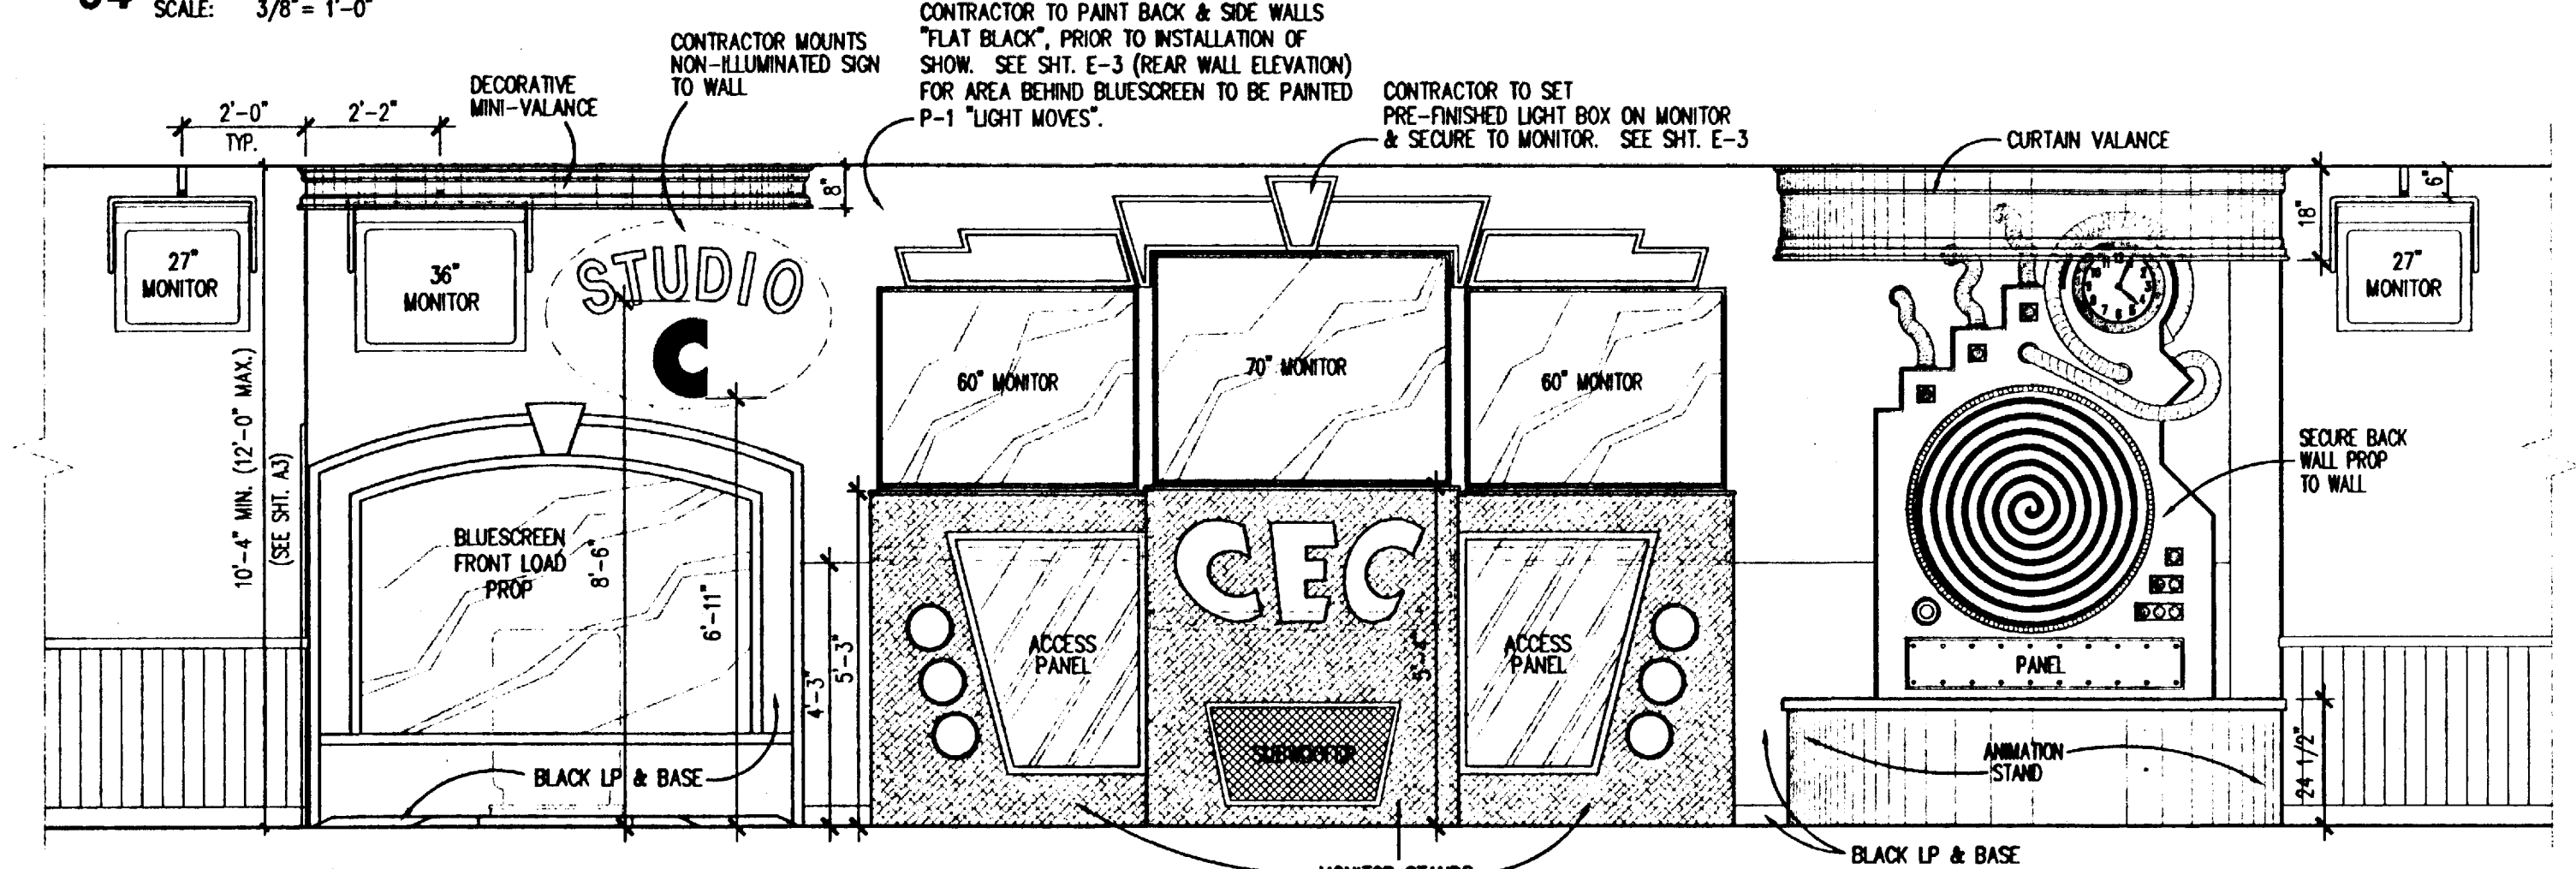

02 STUDIO 'C' 2000 ELEVATION
SCALE: 3/8" = 1'-0"

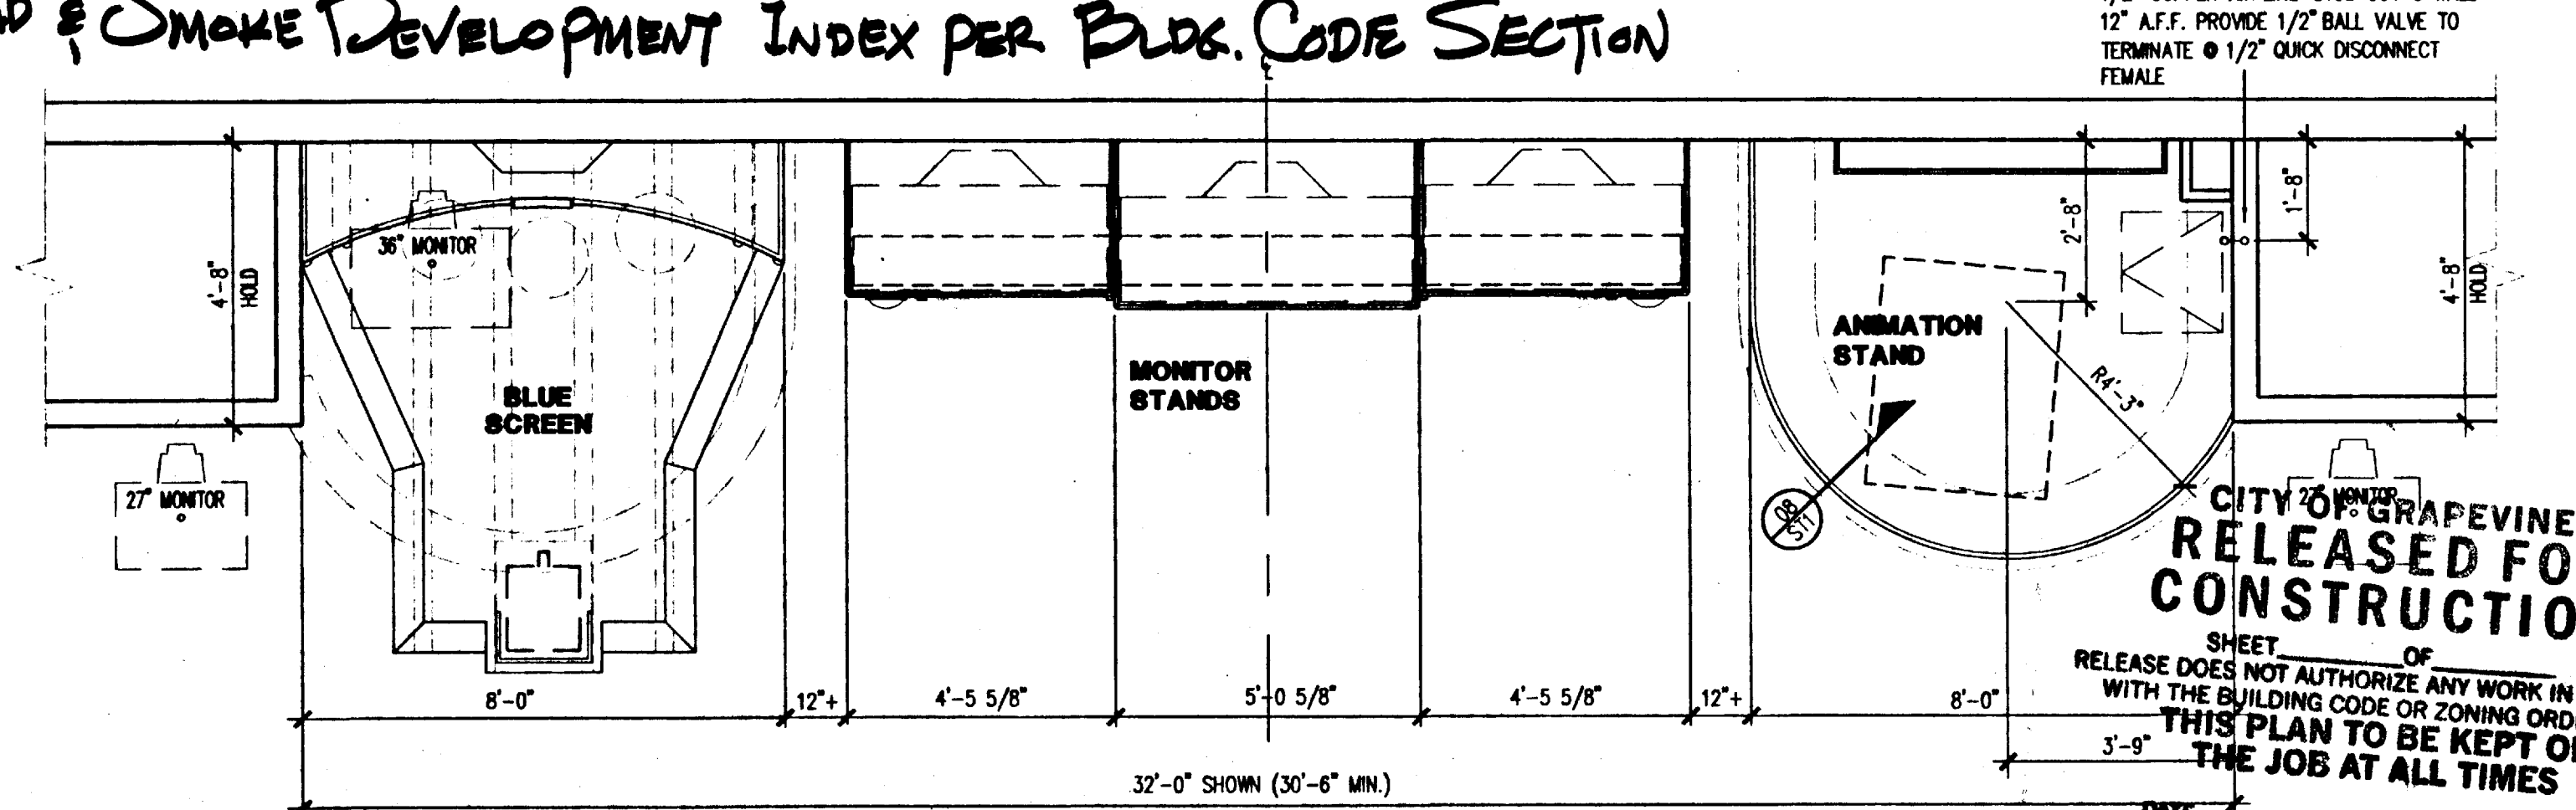


01 STUDIO 'C' 2000 FLOOR PLAN
SCALE: 3/8" = 1'-0"



C.T. CHANG & ASSOC., INC.
ARCHITECTURE - PLANNING - DESIGN
1010 W. EULESS BLVD., SUITE 110
EULESS, TX 76040
817 354-6010

CHUCK E. CHEESE'S PIZZA. #854
GRAPEVINE MILLS MALL
GRAPEVINE, TX

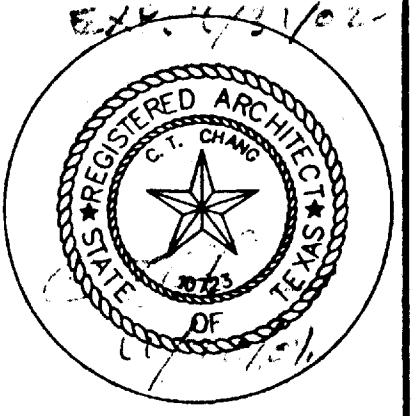

C. E. C. ENTERTAINMENT, INC.
4441 WEST AIRPORT FREEWAY
IRVING, TEXAS 75062
STUDIO 'C'

Date: 11/19/2001

Revisions:


Project Number: SB-854

Sheet Number: ST1

of 1

THESE DOCUMENTS ARE THE SOLE PROPERTY OF CEC ENTERTAINMENT, INC. ANY COPYING OR USE OF THESE DOCUMENTS FOR ANY PURPOSE OTHER THAN CONSTRUCTION OF THIS PROJECT WITHOUT EXPRESSED WRITTEN PERMISSION OF THE ARCHITECT AND CEC ENTERTAINMENT, INC. IS PROHIBITED.

CITY OF GRAPEVINE
RELEASED FOR CONSTRUCTION
SHEET OF
RELEASE DOES NOT AUTHORIZE ANY WORK IN CONFL WITH THE BUILDING CODE OR ZONING ORDINANCE
THIS PLAN TO BE KEPT ON THE JOB AT ALL TIMES
DATE: _____ BY: _____
BUILDING INSPECTION DIVISION
RELEASE DOES NOT APPLY TO CONSTRUCTION IN EASEMENTS OR ON PUBLIC RIGHT-OF-WAY.
ALL CHANGES MUST BE APPROVED.

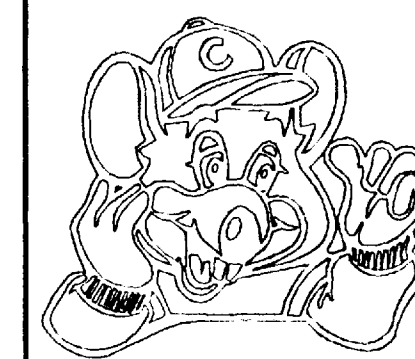


C.T. CHANG & ASSOC. INC.
1010 W. EULESS BLVD., SUITE 110
EULESS, TX 76040
ARCHITECTURE - PLANNING - DESIGN

CHUCK E. CHEESE'S PIZZA.
GRAPEVINE MILLS MALL
GRAPEVINE, TX
C. E. C. ENTERTAINMENT, INC.
4441 WEST AIRPORT FREEWAY
IRVING, TEXAS 75062

#854
GRAPEVINE, TX

FOUNDATION PLAN

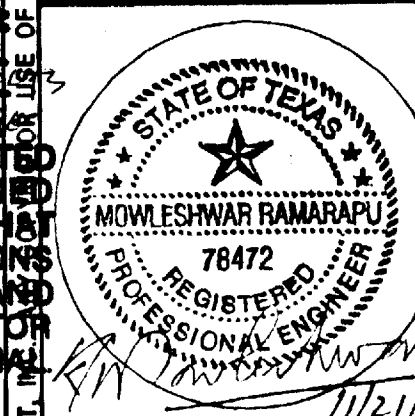

Date: 11/21/01
Revisions:
Project Number:
Sheet Number:
S1
7

COLUMN & FOOTING SCHEDULE					
COL. NO.	COLUMN SIZE	BASE PLATE	ANCHOR BOLTS (ASTM A36 MATERIAL)	FOOTING SIZE	FOOTING REINFORCEMENT
A/1, A/5	TS 5 x 5 x 5/16	BASE PL TYPE-B	4-3/4" DIA.x1'-4" LG.	4'-0" x 4'-0" x 1'-0"	4 - #5 EACH WAY (BOTT)
A/2, A/4	TS 6 x 6 x 1/4	BASE PL TYPE-B	4-3/4" DIA.x1'-4" LG.	4'-6" x 4'-6" x 1'-0"	5 - #5 EACH WAY (BOTT)
A/3	TS 5 x 5 x 1/4	BASE PL TYPE-B	4-3/4" DIA.x1'-4" LG.	4'-0" x 4'-0" x 1'-0"	4 - #5 EACH WAY (BOTT)
A.1/5	TS 5 x 5 x 5/16	BASE PL TYPE-A	4-3/4" DIA.x1'-4" LG.	5'-0" x 11'-0" x 1'-0"	#5 @ 12" O.C EACH WAY TOP & BOTTOM BARS (TYP)
A.2/5	TS 5 x 5 x 5/16	BASE PL TYPE-A	4-3/4" DIA.x1'-4" LG.	COMBINED FOOTING	
A.1/1, B/1	TS 5 x 5 x 5/16	BASE PL TYPE-A	4-3/4" DIA.x1'-4" LG.	4'-6" x 4'-6" x 1'-0"	5 - #5 EACH WAY (BOTT)
B/4	6" DIA. EXTRA STRONG	BASE PL TYPE-B	4-1" DIA. x 1'-4" LG.	6'-0" x 6'-0" x 1'-4"	7 - #5 EACH WAY (BOTT)
C/2	6" DIA. EXTRA STRONG	BASE PL TYPE-B	4-1" DIA. x 1'-4" LG.	6'-0" x 6'-0" x 1'-4"	7 - #5 EACH WAY (BOTT)
D/5.1, D/1	TS 10 x 4 x 3/8	BASE PL TYPE-C	4-3/4" DIA.x1'-4" LG.	4'-6" x 4'-6" x 1'-0"	5 - #5 EACH WAY (BOTT)
D.1/1	TS 5 x 5 x 5/16	BASE PL TYPE-A	4-3/4" DIA.x1'-4" LG.	4'-6" x 4'-6" x 1'-0"	5 - #5 EACH WAY (BOTT)
E/1	TS 5 x 5 x 5/16	BASE PL TYPE-A	4-3/4" DIA.x1'-4" LG.	4'-0" x 4'-0" x 1'-0"	4 - #5 EACH WAY (BOTT)
D.3/5	TS 5 x 5 x 1/4	BASE PL TYPE-A	4-3/4" DIA.x1'-4" LG.	5'-0" x 11'-0" x 1'-0"	#5 @ 12" O.C EACH WAY TOP & BOTTOM BARS (TYP)
E/5	TS 5 x 5 x 5/16	BASE PL TYPE-B	4-3/4" DIA.x1'-4" LG.	COMBINED FOOTING	
E/2, E/4	TS 6 x 6 x 1/4	BASE PL TYPE-B	4-3/4" DIA.x1'-4" LG.	4'-6" x 4'-6" x 1'-0"	5 - #5 EACH WAY (BOTT)
E/3	TS 5 x 5 x 1/4	BASE PL TYPE-A	4-3/4" DIA.x1'-4" LG.	4'-0" x 4'-0" x 1'-0"	4 - #5 EACH WAY (BOTT)

NOTES:


- FOR GENERAL NOTES & DETAILS SEE DWG. S5
- PROVIDE 5" CONCRETE SLAB WITH #3 @ 16" O.C. EACH WAY. TOP OF SLAB ELEVATION IS REFERENCE EL. 0'-0" ON COMPACTED SELECT FILL. SEE SOIL REPORT. FOR NOTES SEE DWG. S5.
- PROVIDE CONSTRUCTION JOINTS SHOWN AS C.J. ON PLAN AND SAW CUT JOINTS SHOWN AS S.J. ON PLAN. SEE DETAILS ON DWG. S3
- IT IS GENERAL CONTRACTOR'S RESPONSIBILITY THAT THE SOIL BEARING STRATA FOR ALL THE FOOTINGS SHOULD BE CHECKED AND APPROVED BY THE GEOTECHNICAL ENGINEER PRIOR TO CONSTRUCTION OF FOOTINGS. SPREAD FOOTINGS FOR COLUMNS AND GRADE BEAMS ARE DESIGNED FOR A MINIMUM NET ALLOWABLE SOIL BEARING PRESSURE OF 3,000 PSF. GRADE BEAMS, FOOTINGS AND FLOOR SLAB ARE POURED MONOTHICALLY.

CONTRACTOR SHALL CALL FOR INSPECTIONS.
CONTRACTOR REGISTRATION WILL BE REVOKED UPON PERMIT EXPIRATION



INTEC SERVICES INC.
CONSULTING ENGINEERS & PLANNERS
3113 S. UNIVERSITY DR. SUITE 301
FORT WORTH, TX 76109
TELEPHONE: (817) 927-3048 • FAX: (817) 927-3049

CITY OF GRAPEVINE
RELEASED FOR CONSTRUCTION

THIS DRAWING/DOCUMENT IS THE SOLE PROPERTY OF INTEC SERVICES INC. ANY COPYING OR USE OF THIS DRAWING AND SHEET FOR ANY PURPOSE OTHER THAN THAT FOR WHICH IT WAS DESIGNED FOR THE LOCATION SHOWN ON THIS DRAWING IS PROHIBITED. DO NOT SCALE THIS DRAWING FOR CONSTRUCTION. THIS PLAN TO BE KEPT ON THE JOB AT ALL TIMES.
INTEC PROJ. FILE NO. 2103251 DATE: 11/21/01
DATE: 11/21/01 BY: BUILDING INSPECTION DIVISION
RELEASE DOES NOT APPLY TO CONSTRUCTION EASEMENTS OR ON PUBLIC RIGHT-OF-WAY. ANY CHANGES MUST BE APPROVED.

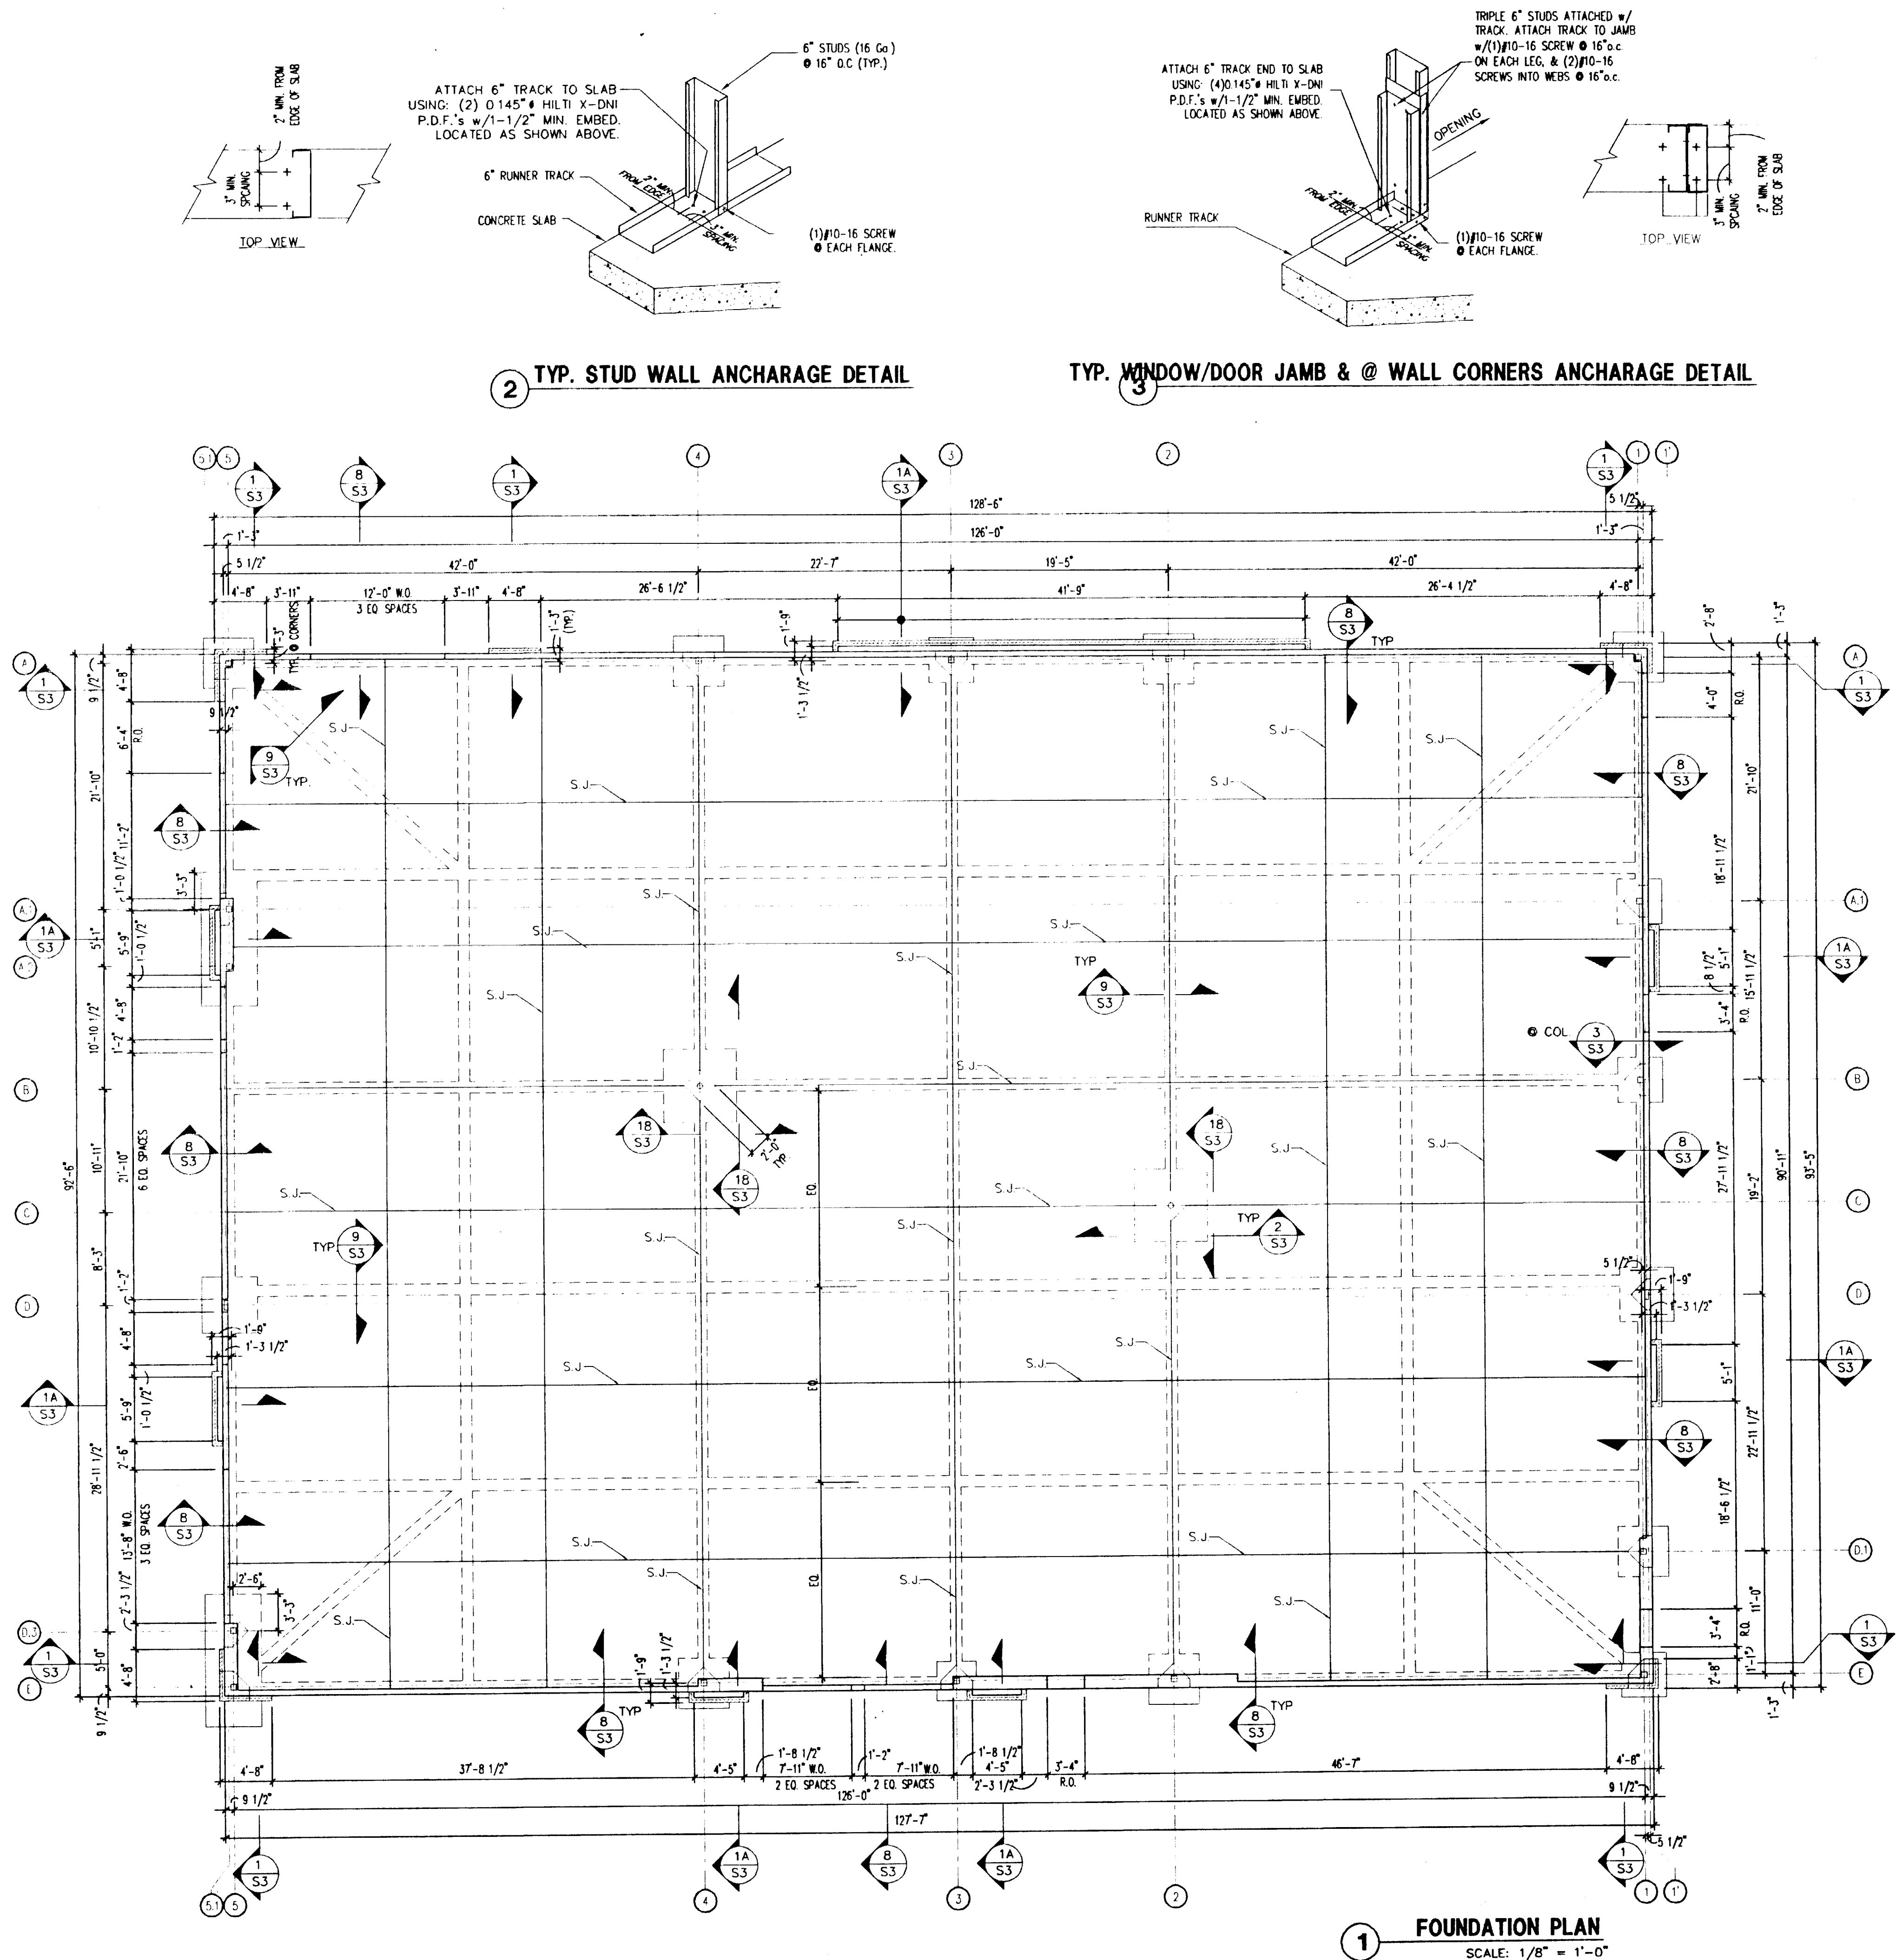


1 FOUNDATION PLAN
SCALE: 1/8" = 1'-0"

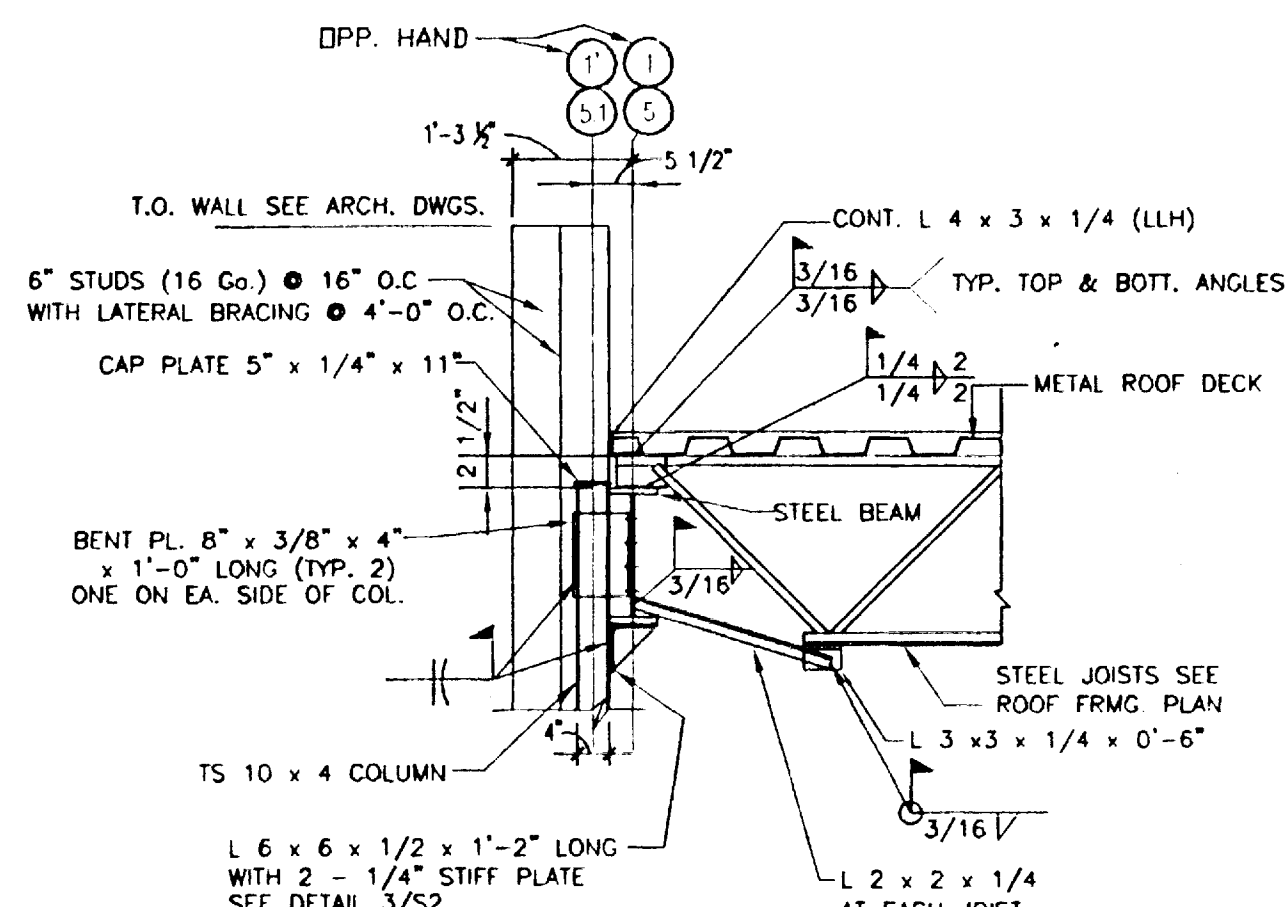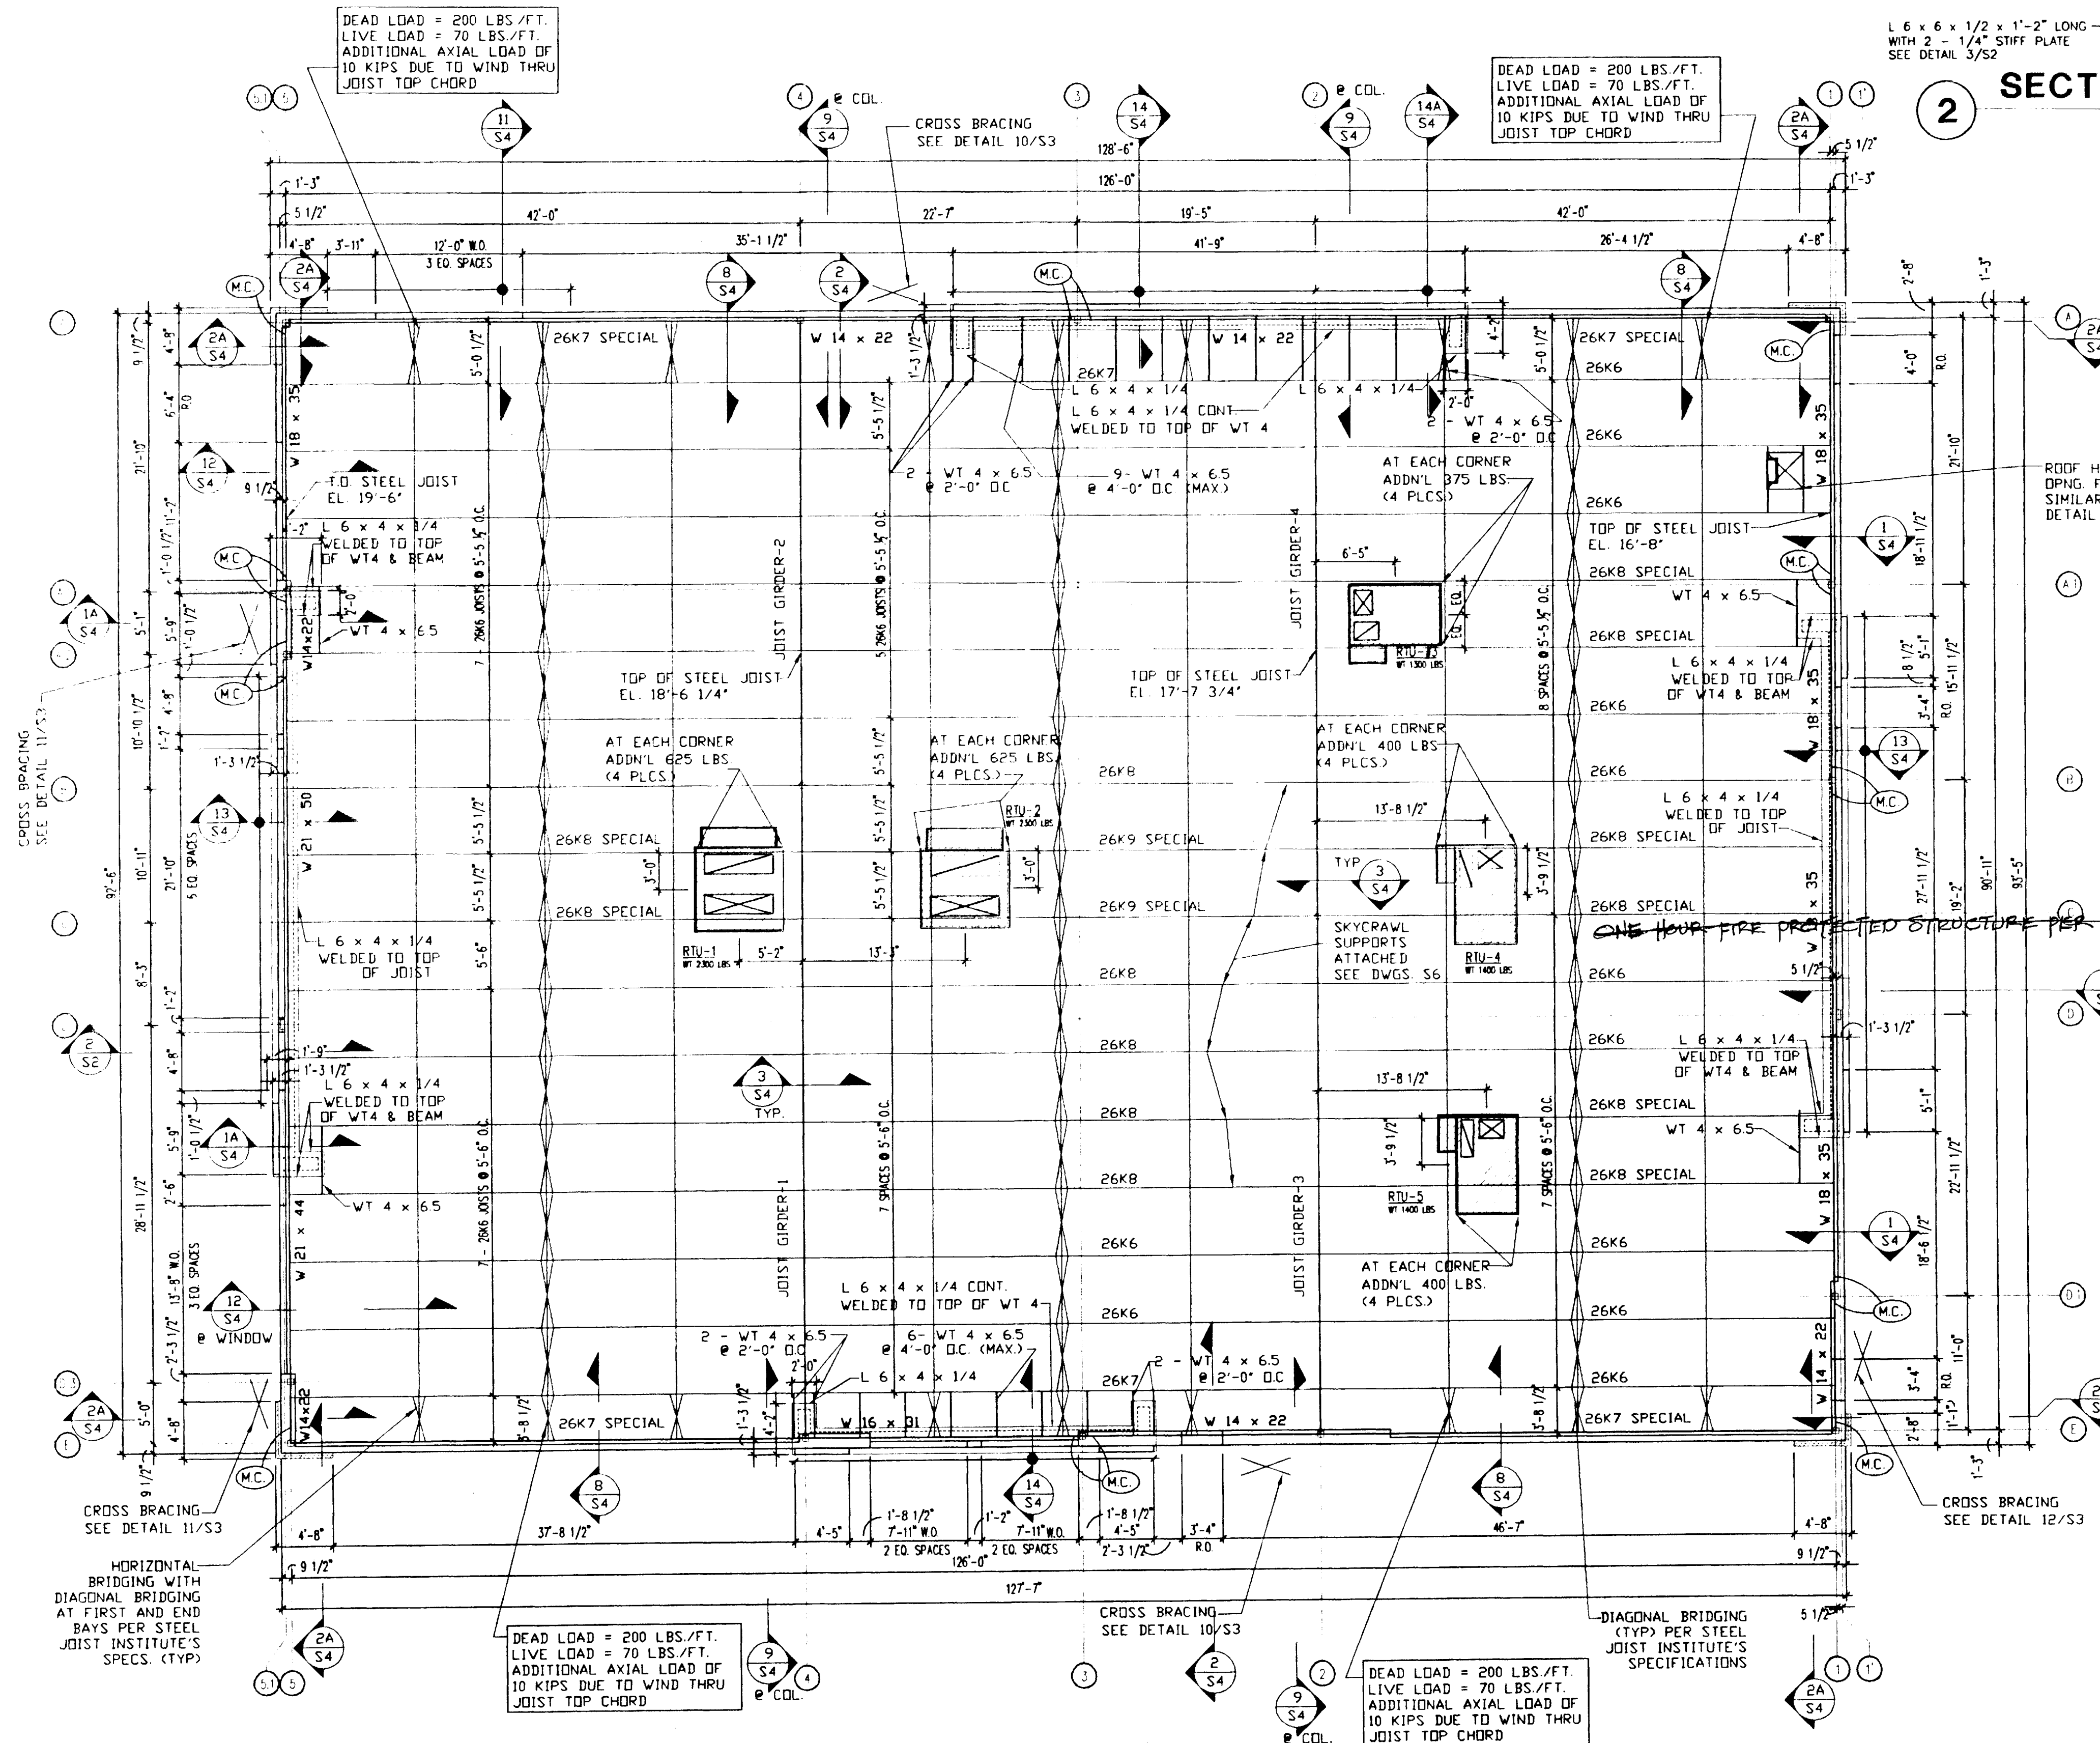


SECTION 2

SCALE: 1/2" = 1'-0"

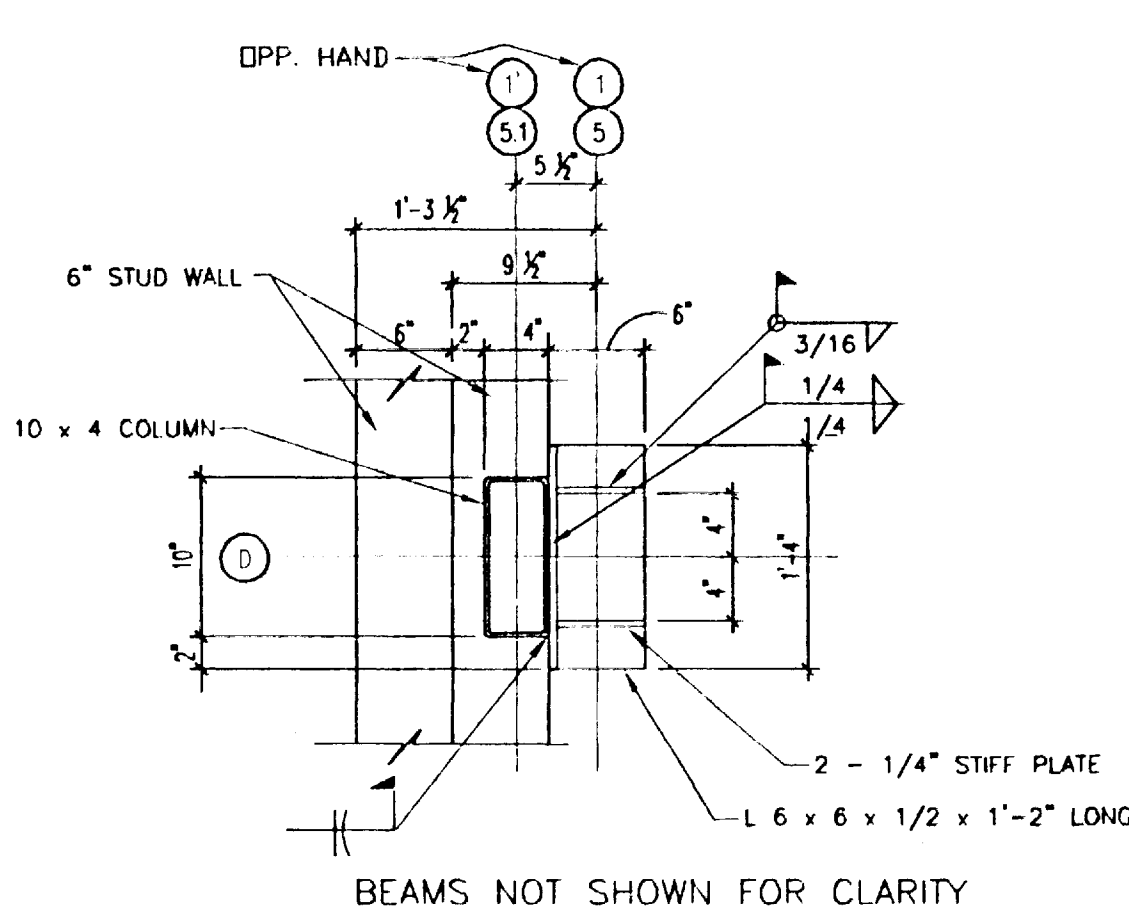


DETAIL AT SEAT ANGLE 3


SCALE: 1" = 1'-0"

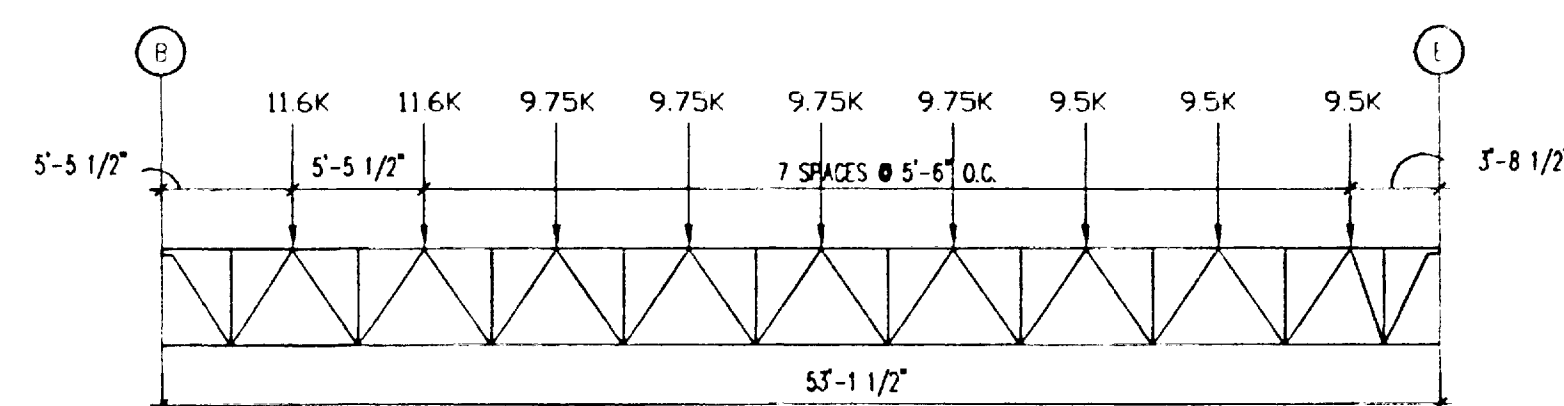


48\"/>

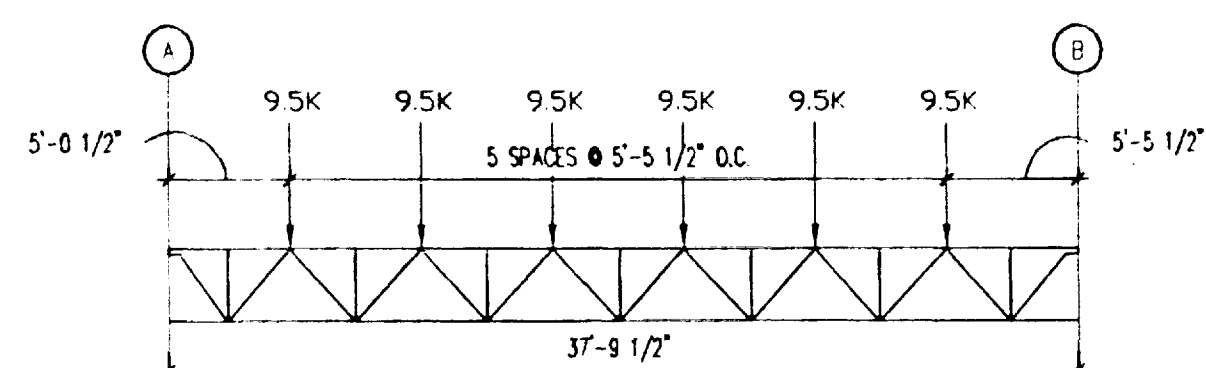

40\"/>

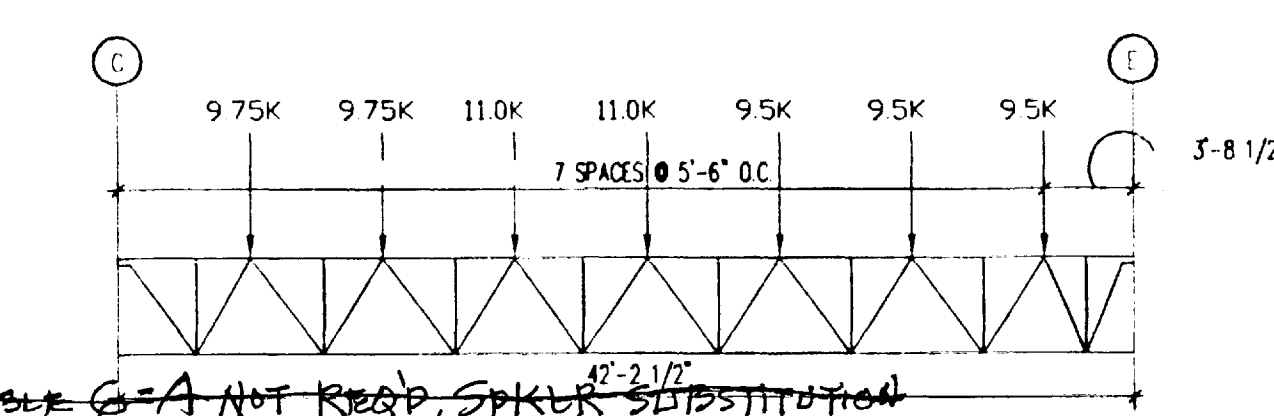

48\"/>

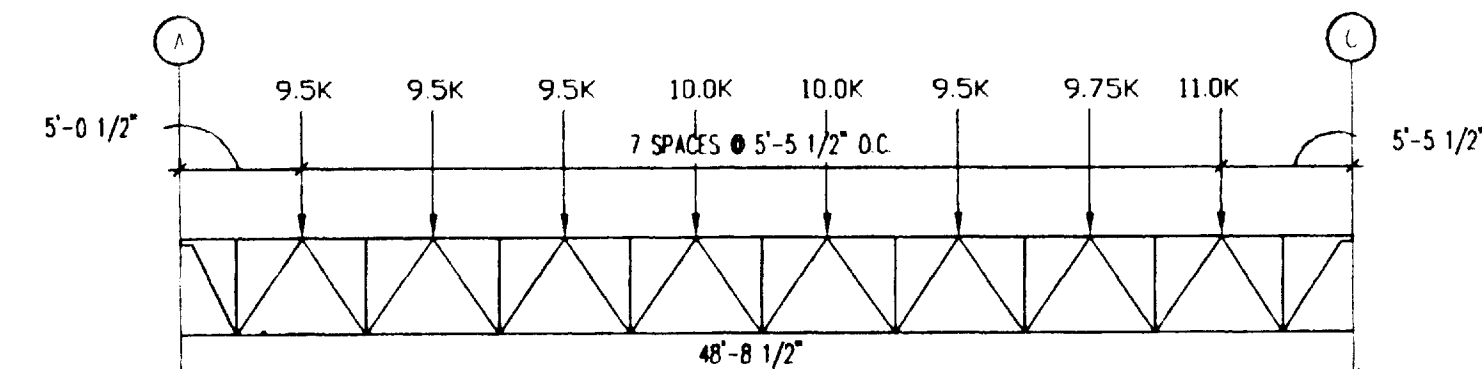

48\"/>

NOTES:

- FOR GENERAL NOTES & DETAILS SEE DWG. S5.
- FOR MECHANICAL EQUIPMENT AND ROOF VENT OPENING SIZES SEE MECHANICAL DWG. FOR FRAMING SEE DETAIL 1/S5. IF ROOF TOP UNIT WEIGHT OR LOCATION REVISED OR DIFFERENT FROM THE UNITS SHOWN ON THE PLAN, NOTIFY STRUCTURAL ENGINEER FOR POSSIBLE ROOF JOISTS & BEAM REDESIGN. IT IS CONTRACTOR'S RESPONSIBILITY TO CHECK THE ROOF TOP UNIT WEIGHT, SPACING AND THE WEIGHT OF RTU IS EQUIVALENT TO THE TWO JOISTS AS SHOWN ON THE ROOF FRAMING PLAN, PRIOR TO CONSTRUCTION OF JOISTS AND ROOF METAL DECK.
- PROVIDE MOMENT CONNECTION DETAILS AT BEAM/COLUMN LOCATION MARKED AS (MC) SEE SECTIONS 6 & 7 / S4.
- DESIGN SPECIAL JOISTS FOR ADDED LOADS AS SHOWN ON PLAN.

SPECIAL INSPECTIONS REQUIRED PER SEC. 306, 1891 UNIFORM BUILDING CODE FOR:

AND PERIODIC INSPECTIONS SHALL BE SUBMITTED TO THE BUILDING OFFICIAL. A FINAL SIGNED REPORT SHALL BE SUBMITTED, STATING THAT ALL WORK REQUIRING SPECIAL INSPECTIONS IS WITHIN THE JOIST'S SPACING AND THE WEIGHT OF RTU IS EQUIVALENT TO THE TWO JOISTS AS SHOWN ON THE ROOF FRAMING PLAN, PRIOR TO CONSTRUCTION OF JOISTS AND ROOF METAL DECK.

RELEASED FOR CONSTRUCTION


THIS PLAN TO BE KEPT ON THE JOB AT ALL TIMES

DATE: 11/21/01
BY: BUILDING INSPECTION DIVISION
RELEASE DOES NOT APPLY TO CONSTRUCTION IN EASEMENTS OR ON PUBLIC RIGHT-OF-WAY.
ALL CHANGES MUST BE APPROVED

INTEC SERVICES INC.
CONSULTING ENGINEERS & PLANNERS
3113 S. UNIVERSITY DR., SUITE 301
FORT WORTH, TX 76109
TELEPHONE: (817) 927-3049 * FAX: (817) 927-3048

THIS DOCUMENT IS THE SOLE PROPERTY OF INTEC SERVICES INC. ANY COPYING OR USE OF THIS DRAWING AND DESIGN FOR ANY PURPOSE OTHER THAN CONSTRUCTION OF THIS PROJECT AT THE LOCATION SHOWN ON DRAWING WITHOUT WRITTEN PERMISSION OF THE INTEC SERVICES INC. IS PROHIBITED. DO NOT SCALE THIS DRAWING FOR CONSTRUCTION.

INTEC PROJ. FILE NO. 2103252 DATE: 11/21/01

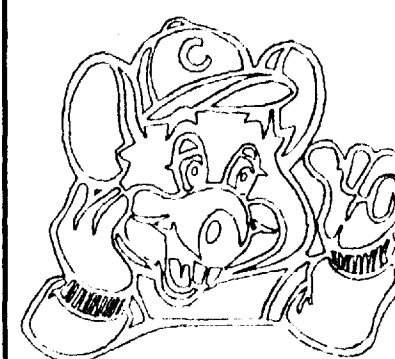

ARCHITECTURE - PLANNING - DESIGN
C.T. CHANG & ASSOC. INC.
1010 W. EULESS BLVD., SUITE 110
EULESS, TX 76040


CHUCK E. CHEESE'S PIZZA #854

GRAPEVINE HILLS MALL
GRAPEVINE, TX

C. E. C. ENTERTAINMENT, INC.
4441 WEST AIRPORT FREEWAY
IRVING, TEXAS 75062

GRAPEVINE, TX

ROOF FRAMING PLAN

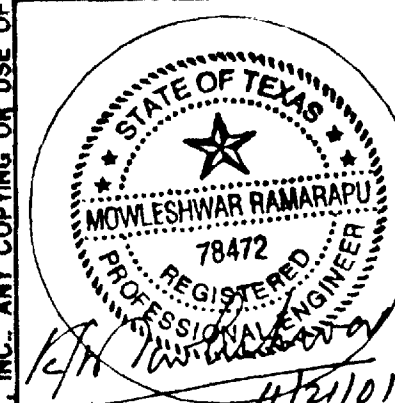


Date: 11/21/01

Revisions

Project Number
SB-854

Sheet Number


S2
of 7

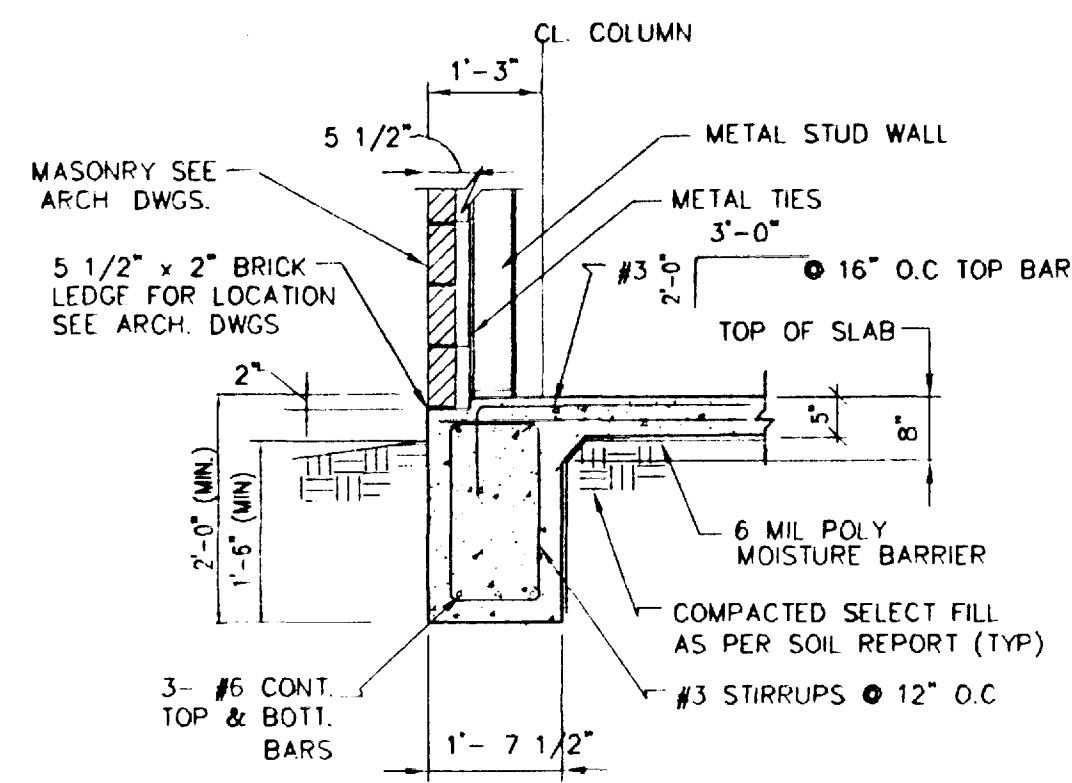

TYPICAL EXTERIOR GRADE BEAM/WALL WITH BRICK LEDGE @ PILASTERS

1 SECTION


SCALE: 1/2" = 1'-0"

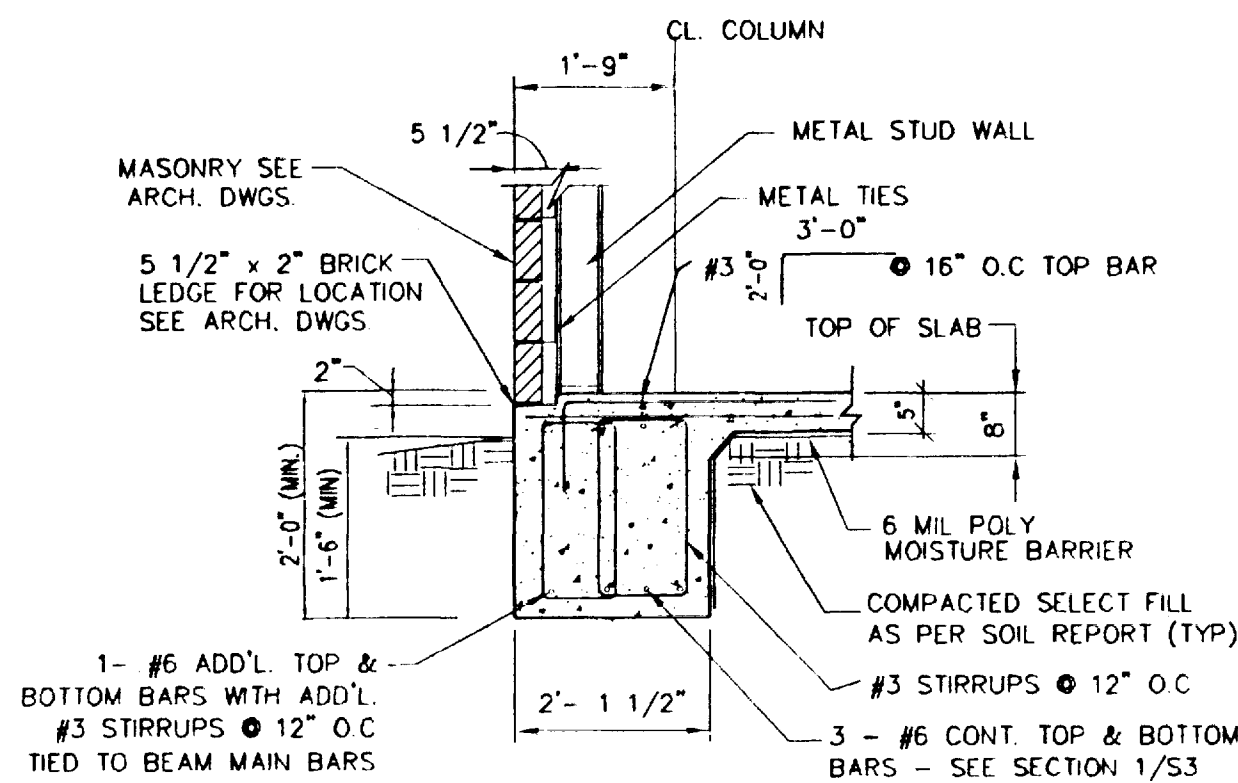

TYPICAL EXTERIOR GRADE BEAM/WALL WITH BRICK LEDGE AT ARCH END WALLS

1A SECTION


SCALE: NTS

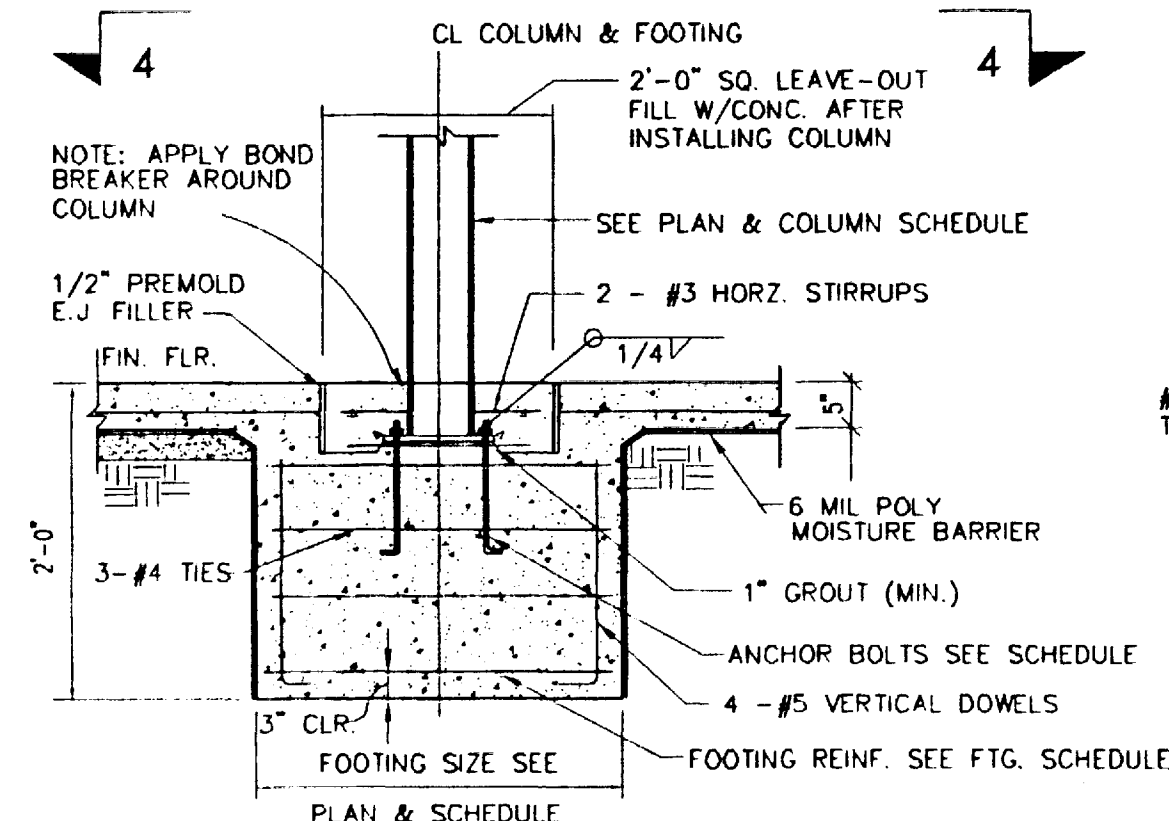

TYPICAL INTERIOR COLUMN FOOTING

2 SECTION


SCALE: 1/2" = 1'-0"

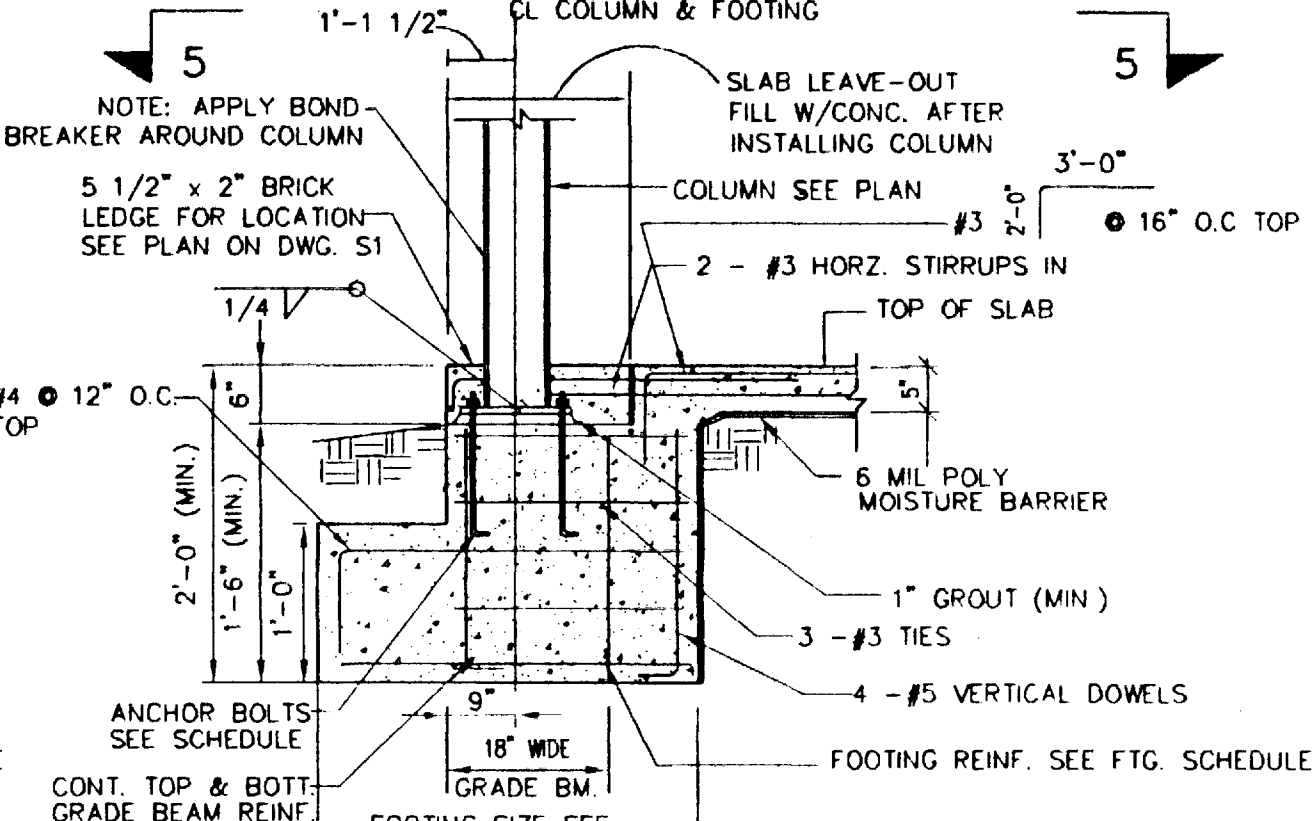

TYPICAL EXTERIOR COLUMN FOOTING


3 SECTION

SCALE: 1/2" = 1'-0"

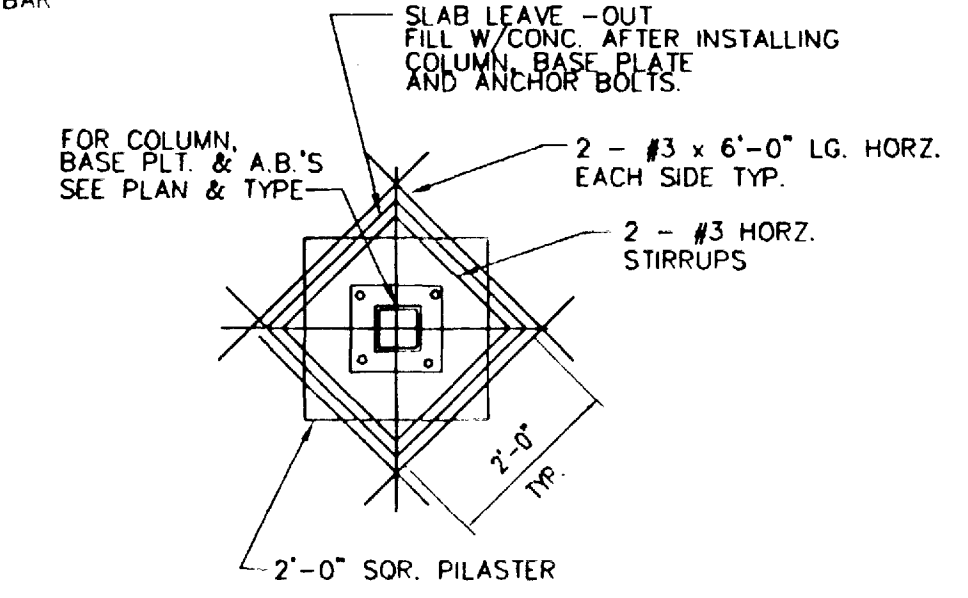


4 PLAN

SCALE: 1/2" = 1'-0"

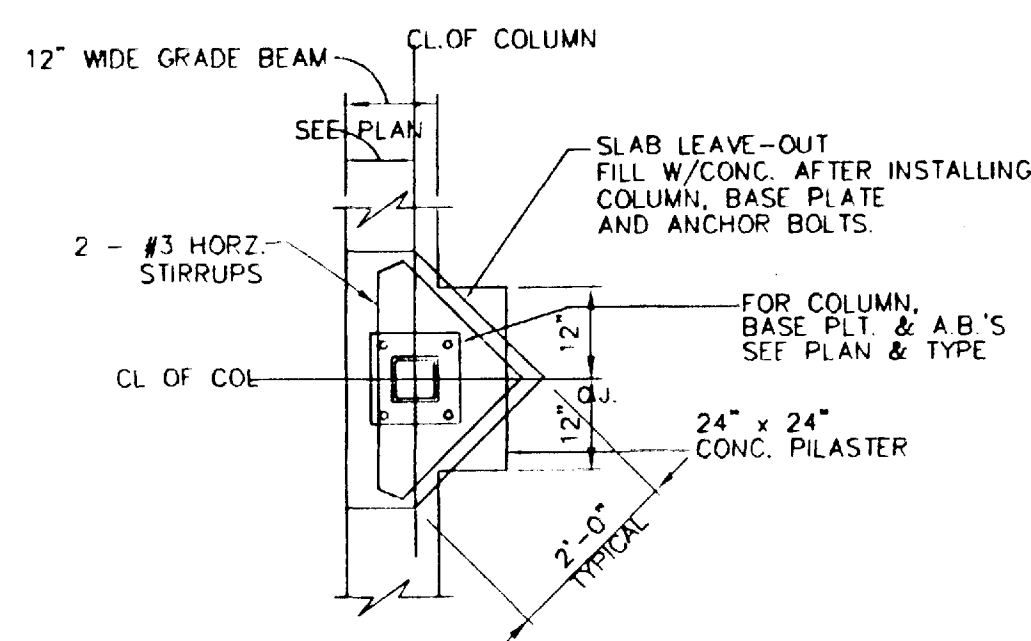


5 PLAN

SCALE: 1/2" = 1'-0"

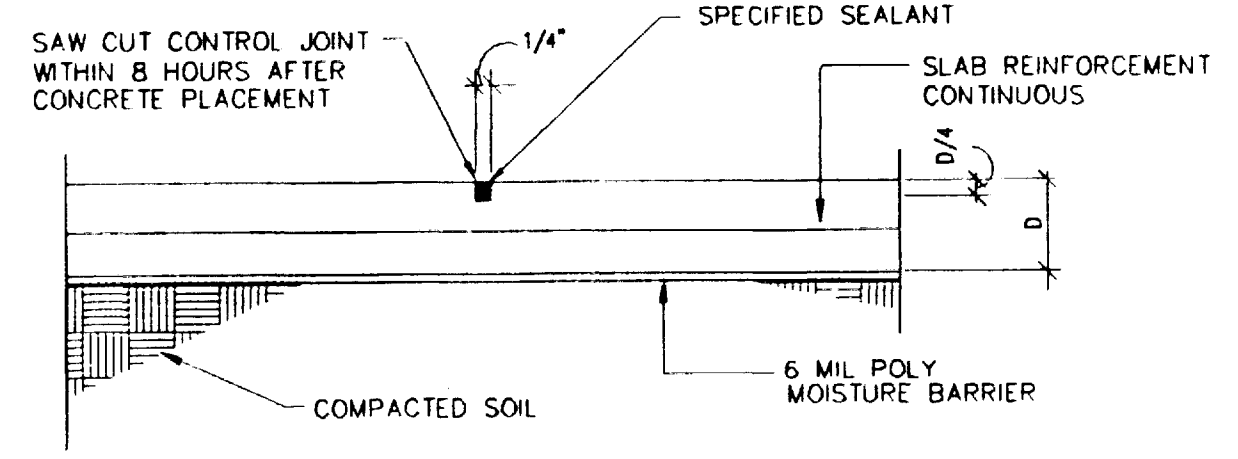

CONC. SLAB SAW JOINT DETAIL (S.J.)

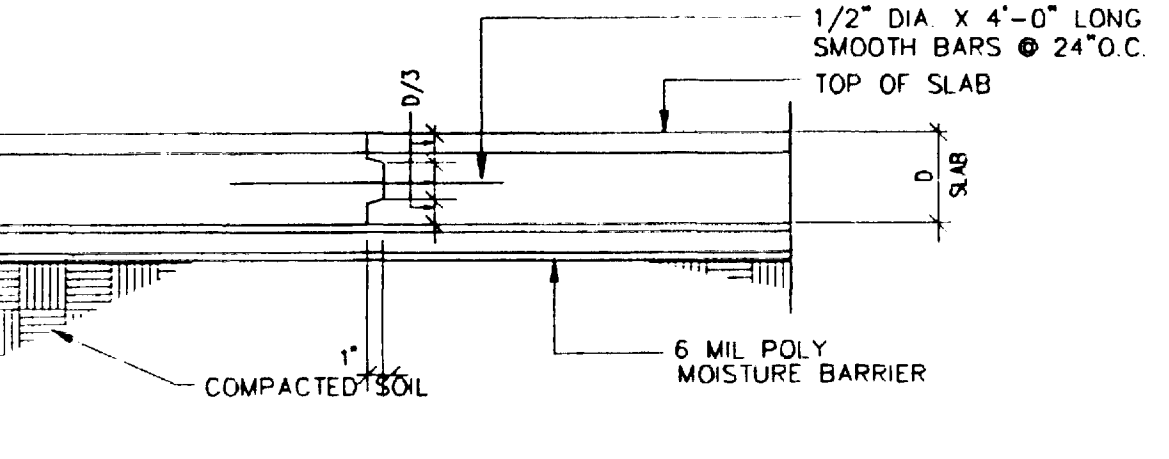


CONC. SLAB CONST. JOINT DETAIL (C.J.)

FOR LOCATION OF JOINTS, SEE PLAN, CONTRACTOR MAY USE CONTROL OR CONSTRUCTION JOINTS, EXCEPT WHERE SPECIFICALLY INDICATED ON THE DRAWINGS

6 CONCRETE JOINT DETAILS


SCALE: 1/2" = 1'-0"

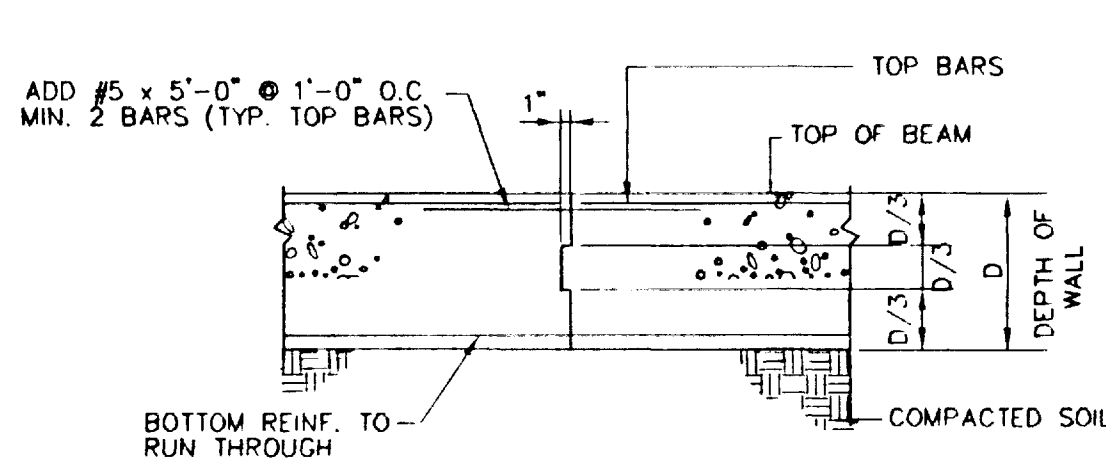

TYP. BEAM CONSTRUCTION JOINT DETAIL


7 SECTION

SCALE: NTS

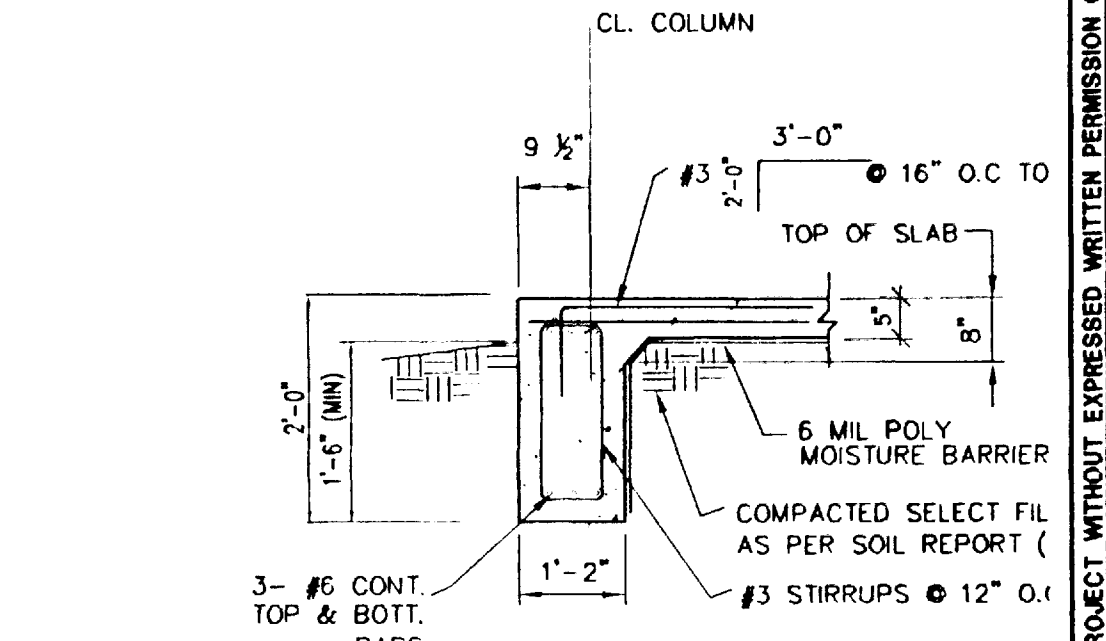


8 SECTION

SCALE: 1/2" = 1'-0"

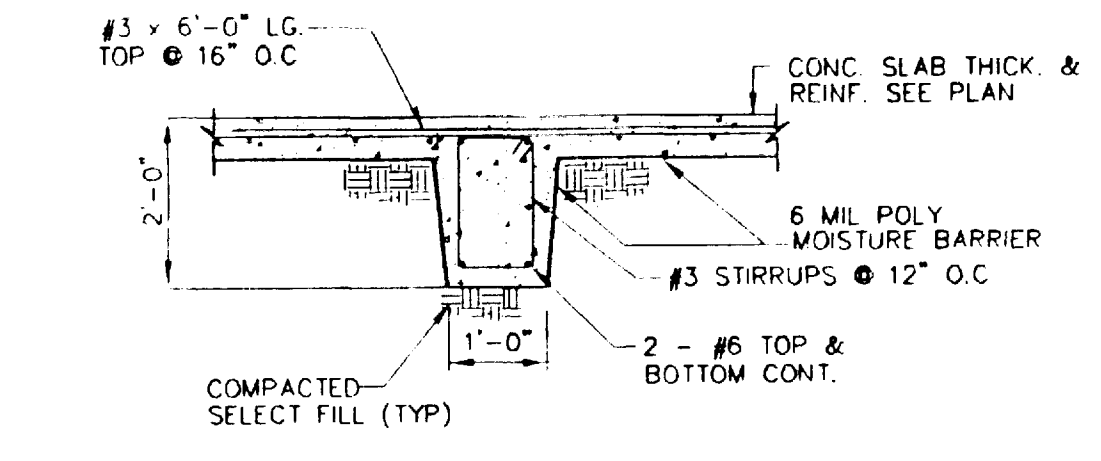

9 SECTION


SCALE: NTS

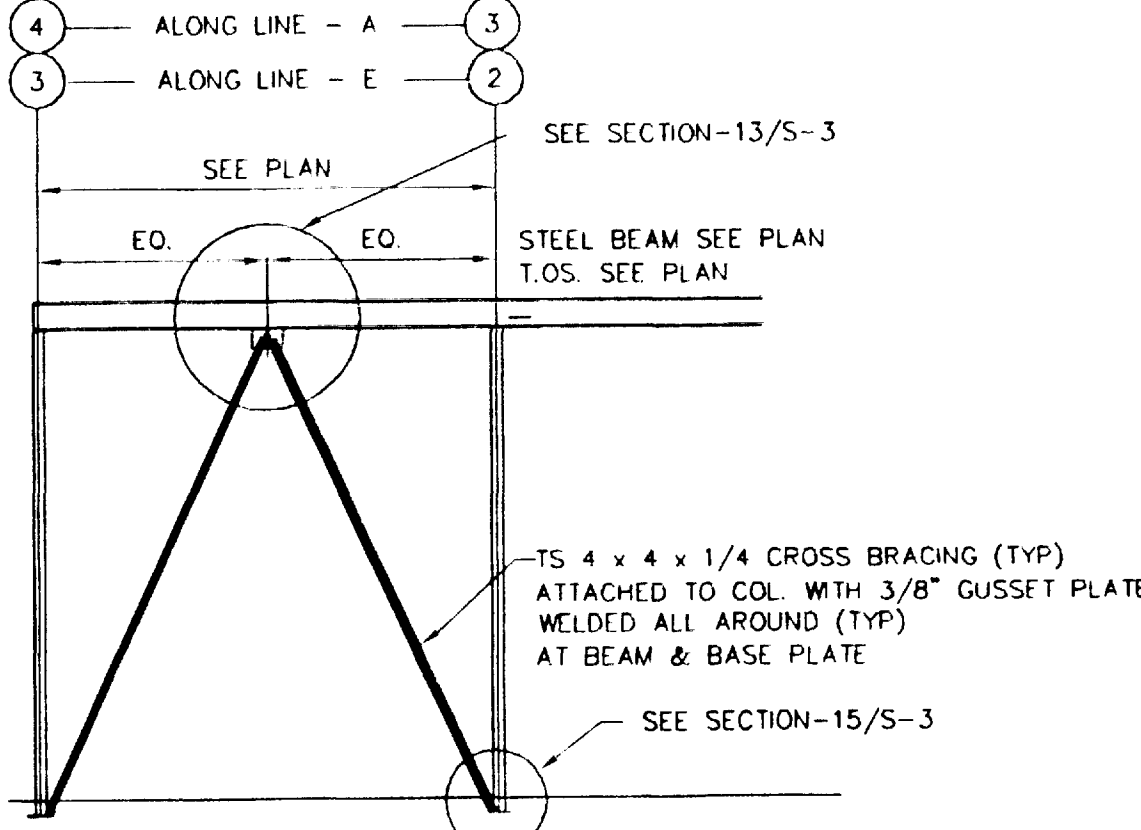

TYPICAL CROSS-BRACING DETAIL TYPE - 1

10


SCALE: NTS

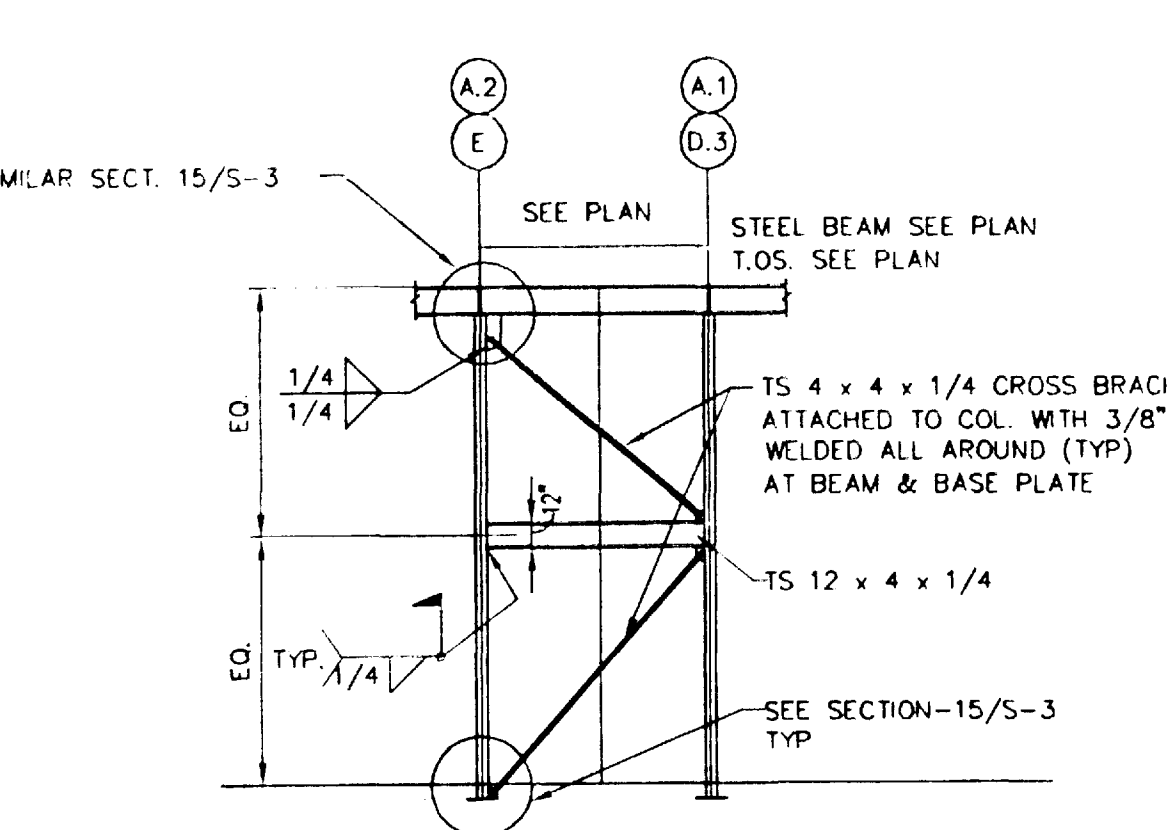

TYPICAL CROSS-BRACING DETAIL TYPE - 2

11


SCALE: NTS

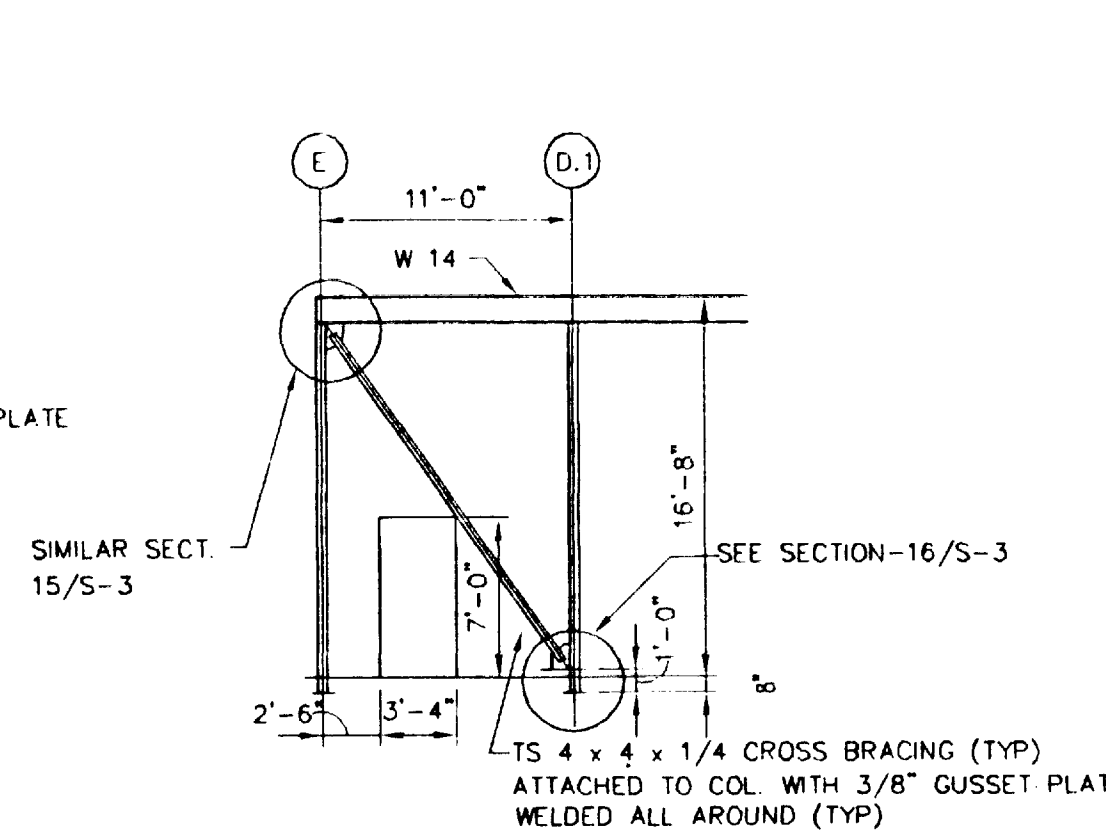

TYPICAL CROSS-BRACING DETAIL TYPE - 3


12

SCALE: 1/8" = 1'-0"

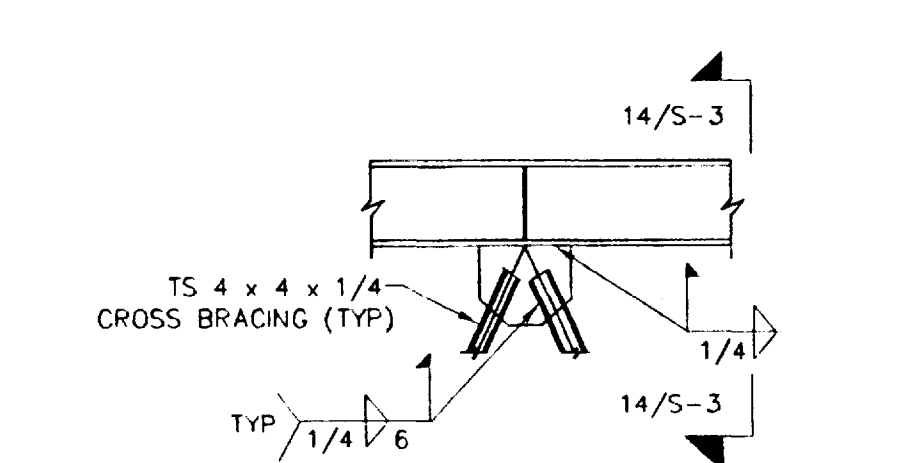

13 SECTION

SCALE: 1/2" = 1'-0"

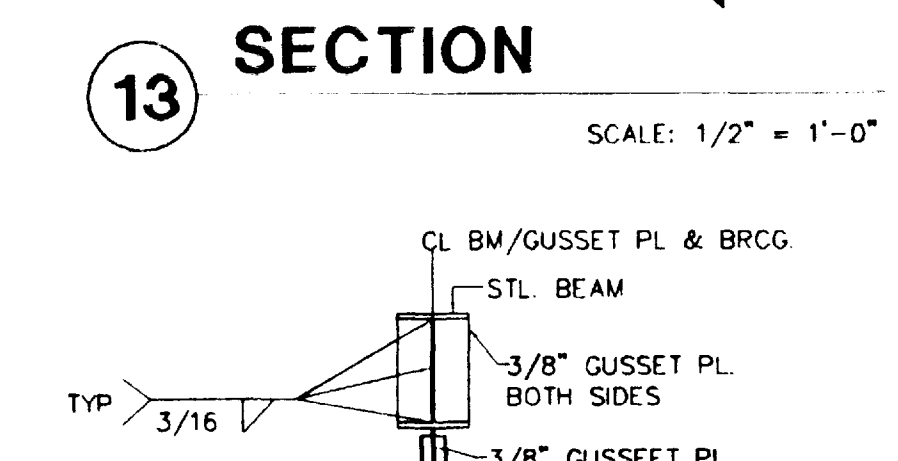

14 SECTION

SPECIAL INSPECTIONS REQUIRED PER SEC. 308, 1991 UNIFORM BUILDING CODE FOR


AND PERIODIC INSPECTIONS SHALL BE SUBMITTED TO THE BUILDING OFFICIAL. A FINAL SIGNED REPORT SHALL BE SUBMITTED, STATING THAT ALL WORK REQUIRING SPECIAL INSPECTIONS COMPLIES WITH THE APPROVED PLANS AND SPECIFICATIONS. THE SPECIAL INSPECTOR SHALL BE APPROVED BY THE BLDG. OFFICIAL.

CITY OF GRAPEVINE RELEASED FOR CONSTRUCTION

RELEASED FOR CONSTRUCTION


RELEASED FOR CONSTRUCTION

RELEASED FOR CONSTRUCTION

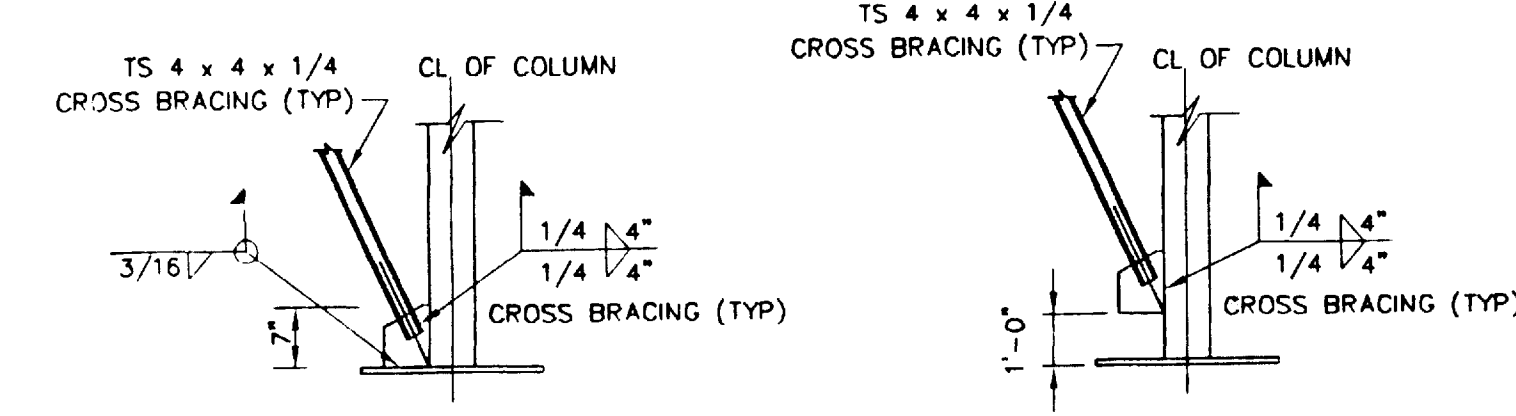


15 SECTION

SCALE: 1/2" = 1'-0"

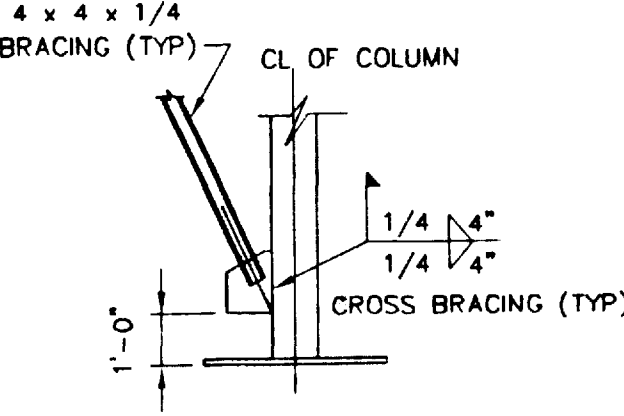

16 SECTION


SCALE: 1/2" = 1'-0"

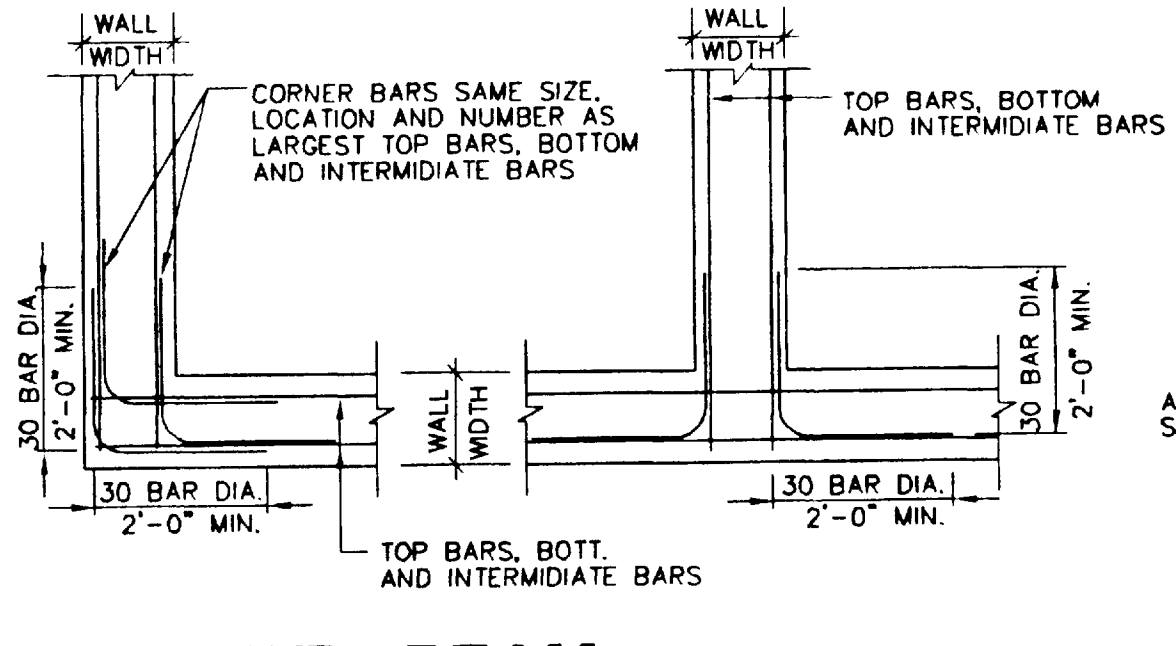

TYP. BEAM INTERSECTION DTL.


17

SCALE: NTS

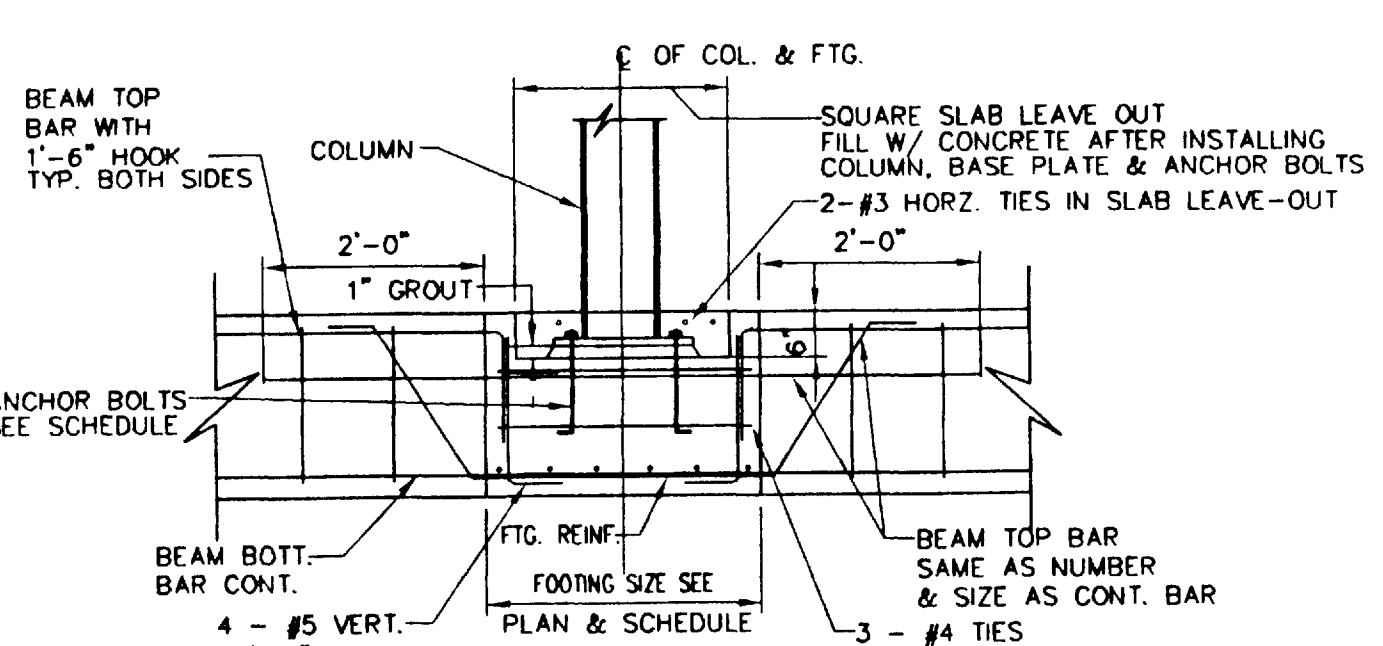

18 SECTION

SCALE: NTS

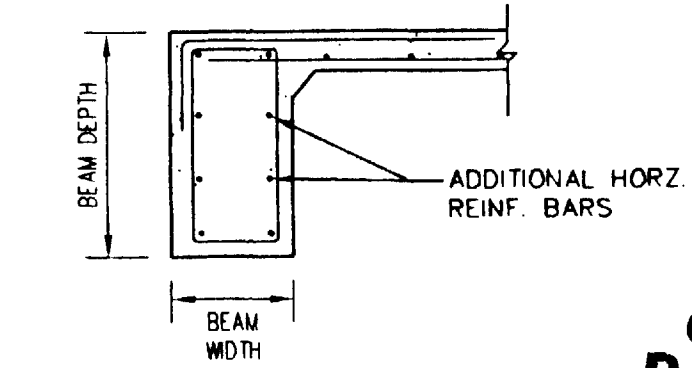

19 TYP. ADD'L BEAM REINFORC. DETAIL

SCALE: NTS

BEAM DEPTH	ADDITIONAL HORIZ. REINFORC.
25" TO 36"	2 - #4 ONE ON EACH SIDE
37" TO 48"	4 - #4 ONE ON EACH SIDE
49" TO 54"	6 - #4 ONE ON EACH SIDE

RELEASED FOR CONSTRUCTION

RELEASED FOR CONSTRUCTION


RELEASED FOR CONSTRUCTION

RELEASED FOR CONSTRUCTION




C.T. CHANG & ASSOC., INC.
1010 W. EULESS BLVD., SUITE 110
EULESS, TX 76040


CHUCK E. CHEESE'S PIZZA.
#854
GRAPEVINE, TX
C. E. C. ENTERTAINMENT, INC.
4441 WEST AIRPORT FREEWAY
IRVING, TEXAS 75062

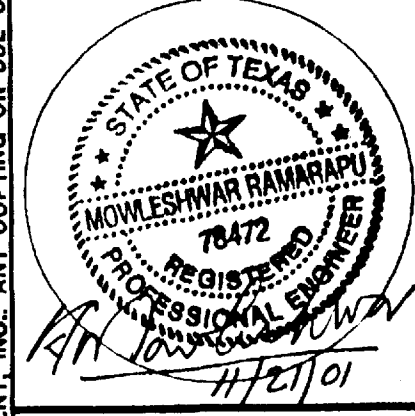


Date: 11/21/01
Revisions:
Project Number: SB-854
Sheet Number: S3 of 7

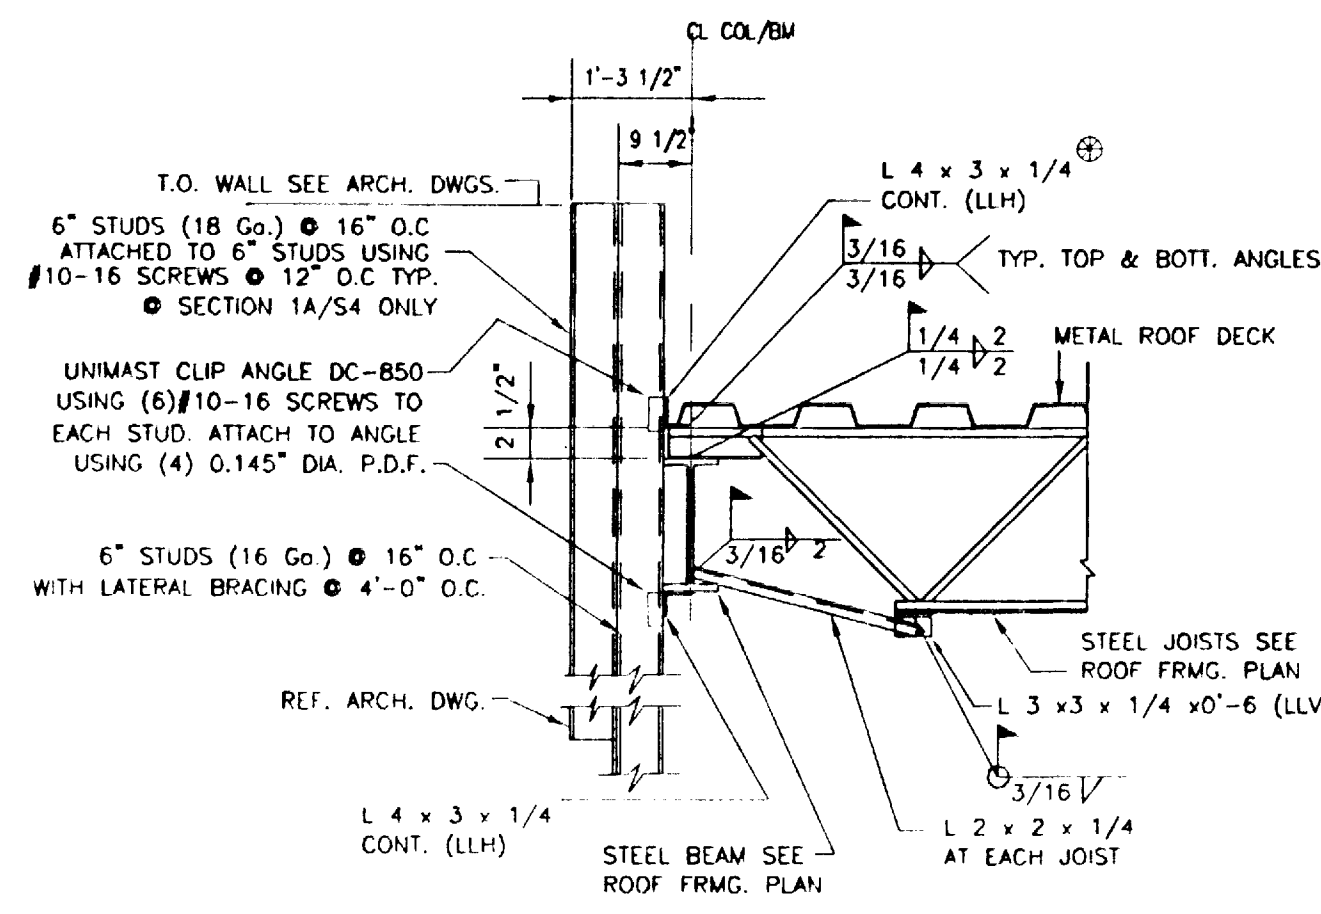


1 SECTION
SCALE: 1/2" = 1'-0"

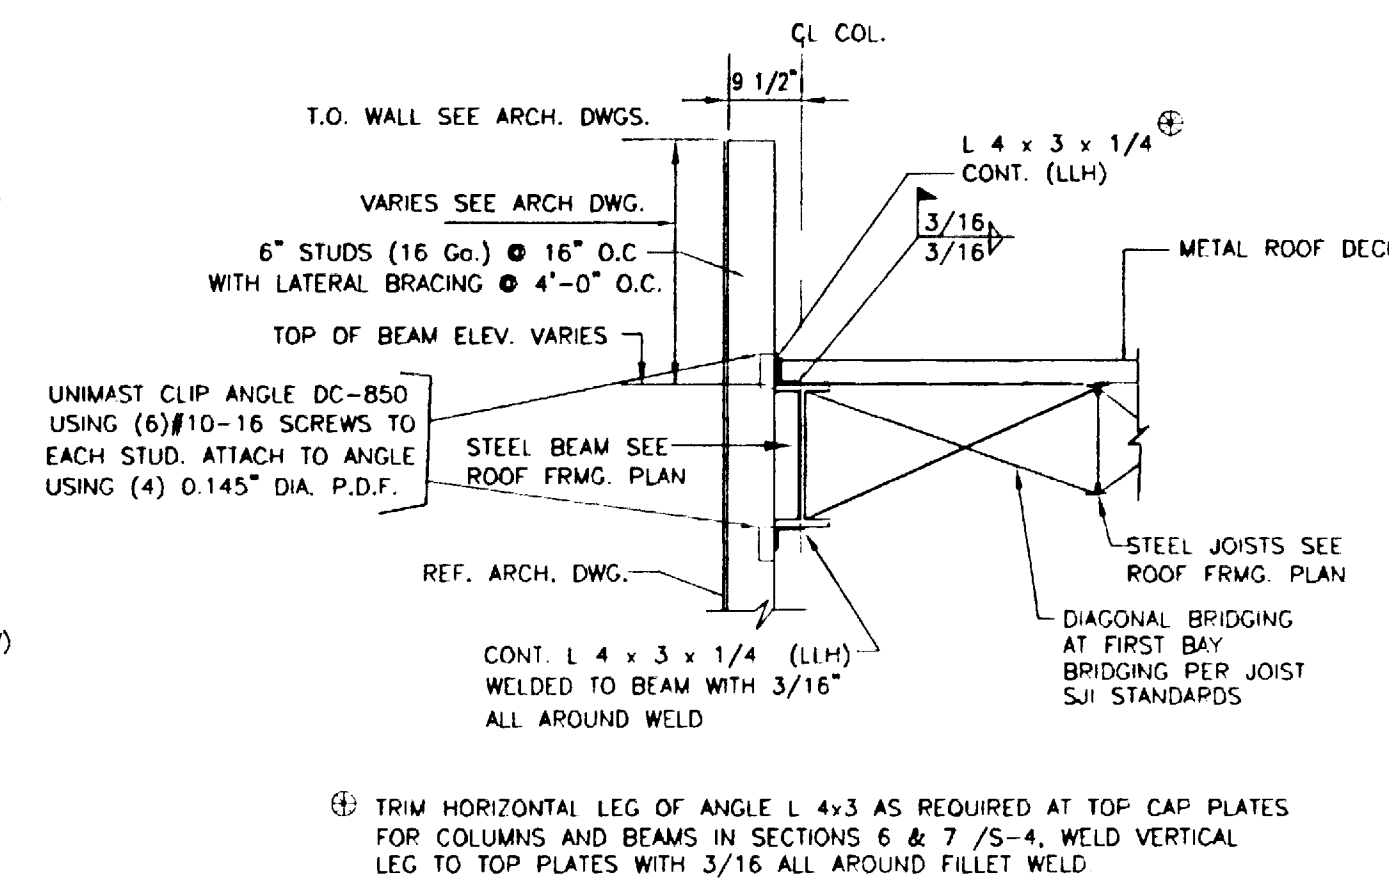


2 SECTION
SCALE: 1/2" = 1'-0"

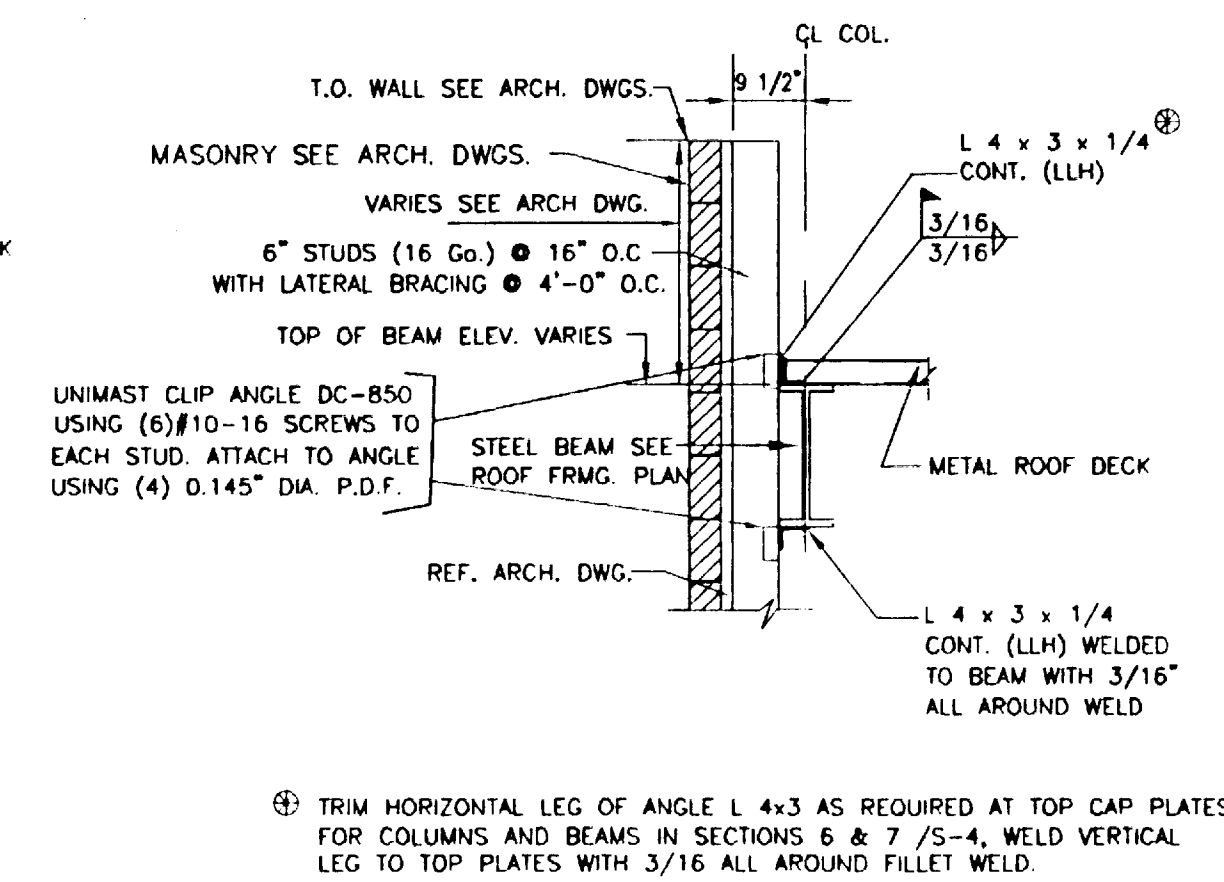


2A SECTION
SCALE: 1/2" = 1'-0"

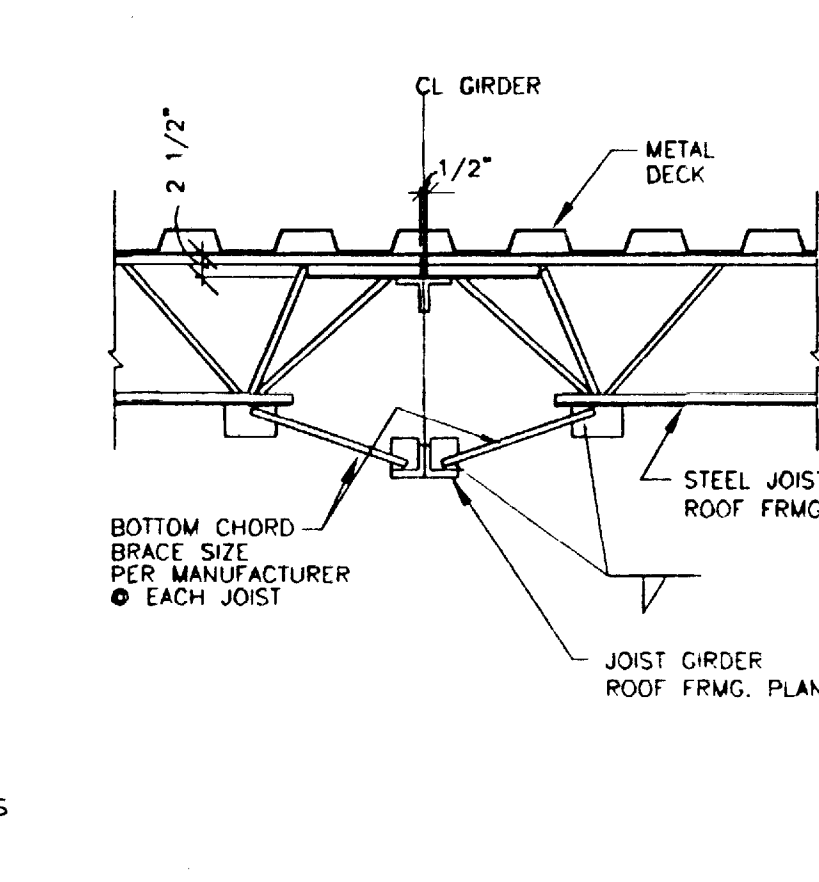


3 SECTION
SCALE: NTS

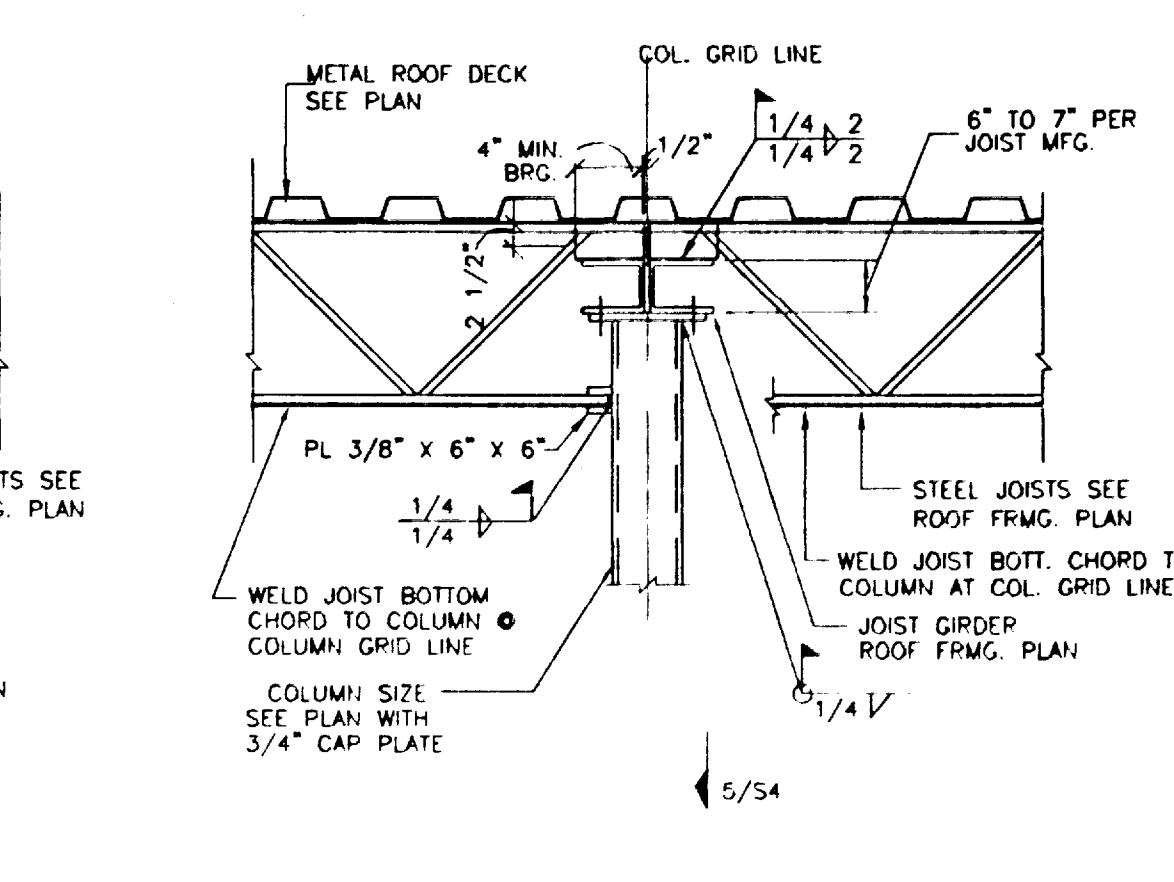


4 SECTION
SCALE: NTS

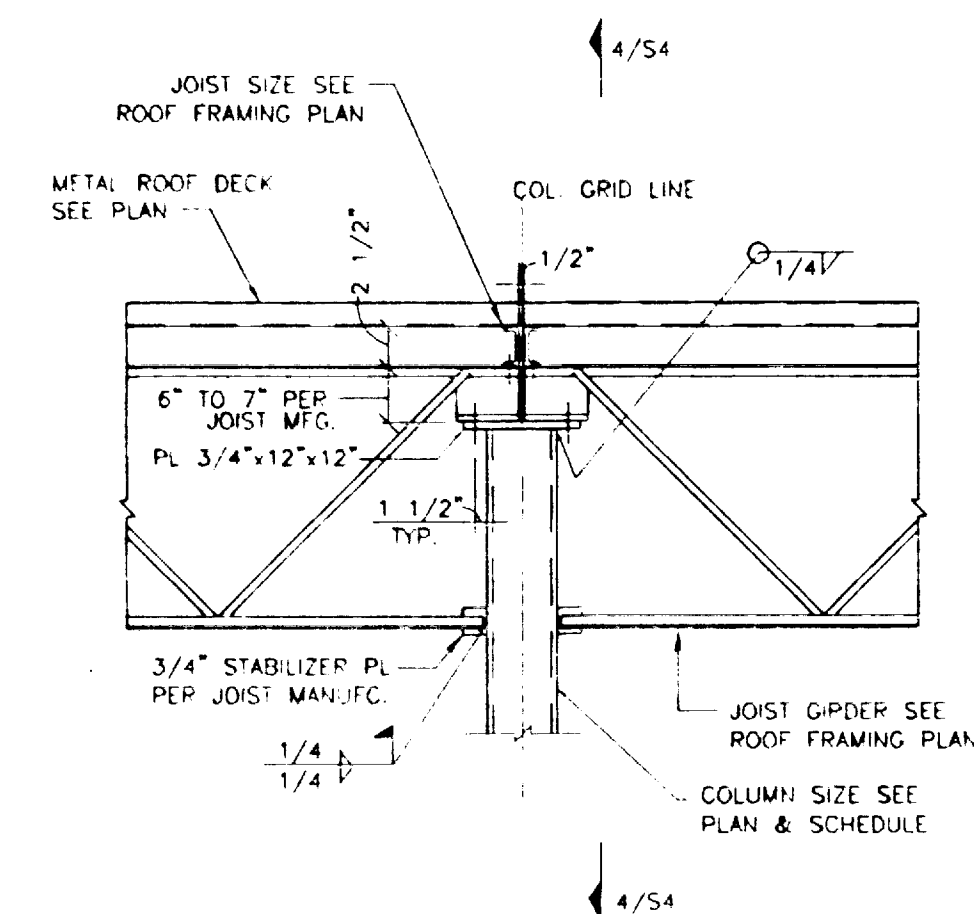


5 SECTION
SCALE: 1/2" = 1'-0"

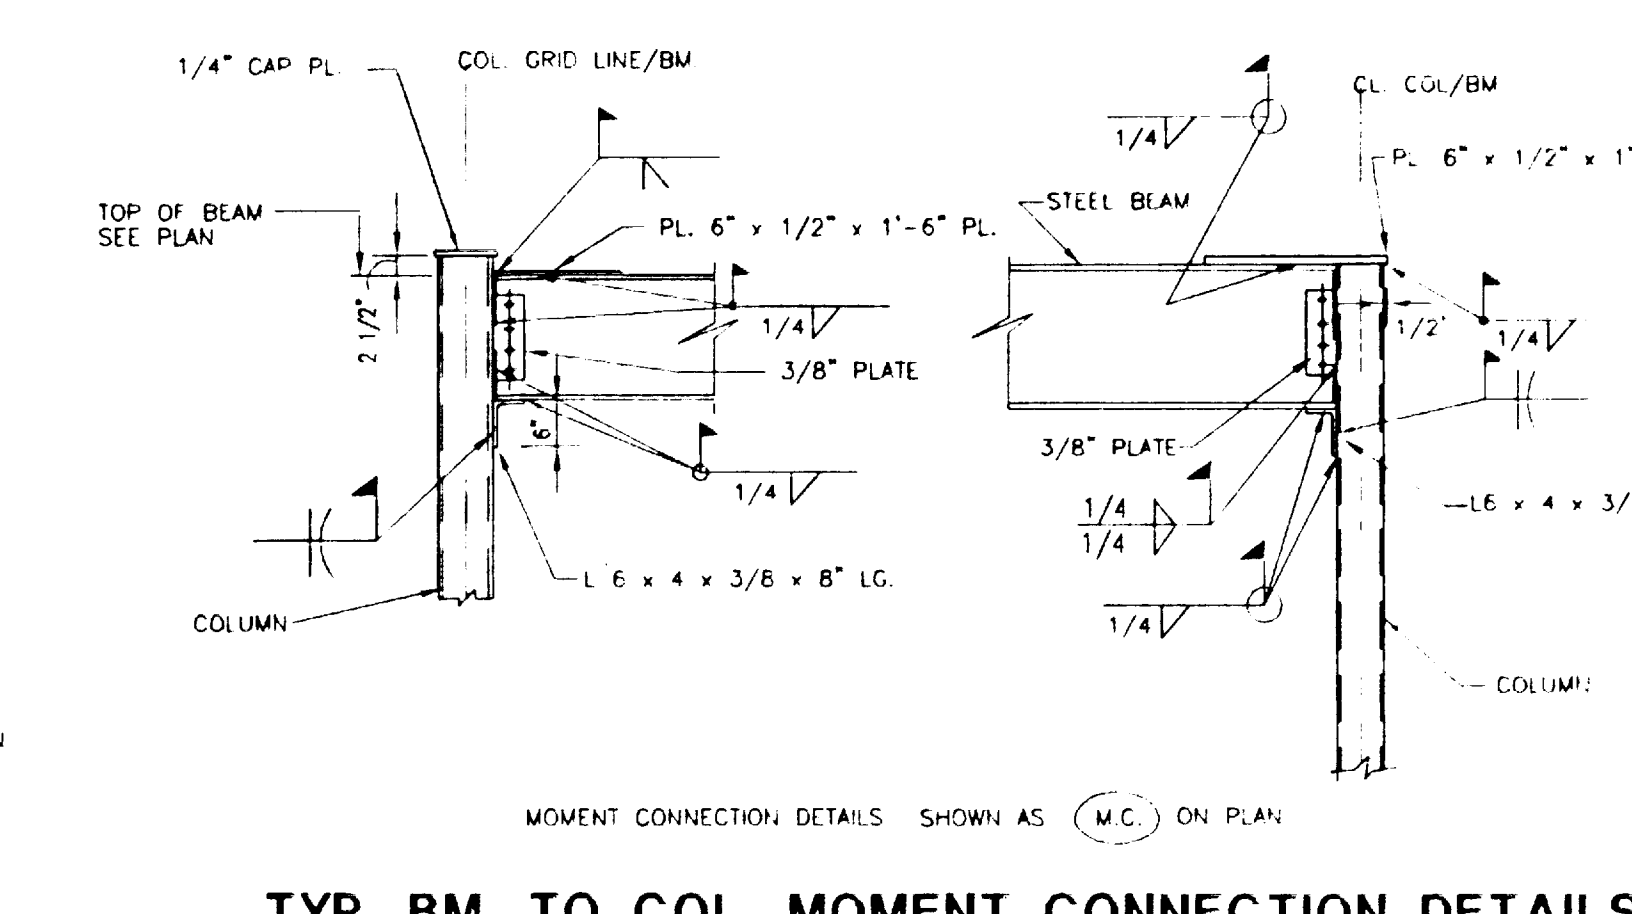


6 SECTION
SCALE: 1/2" = 1'-0"

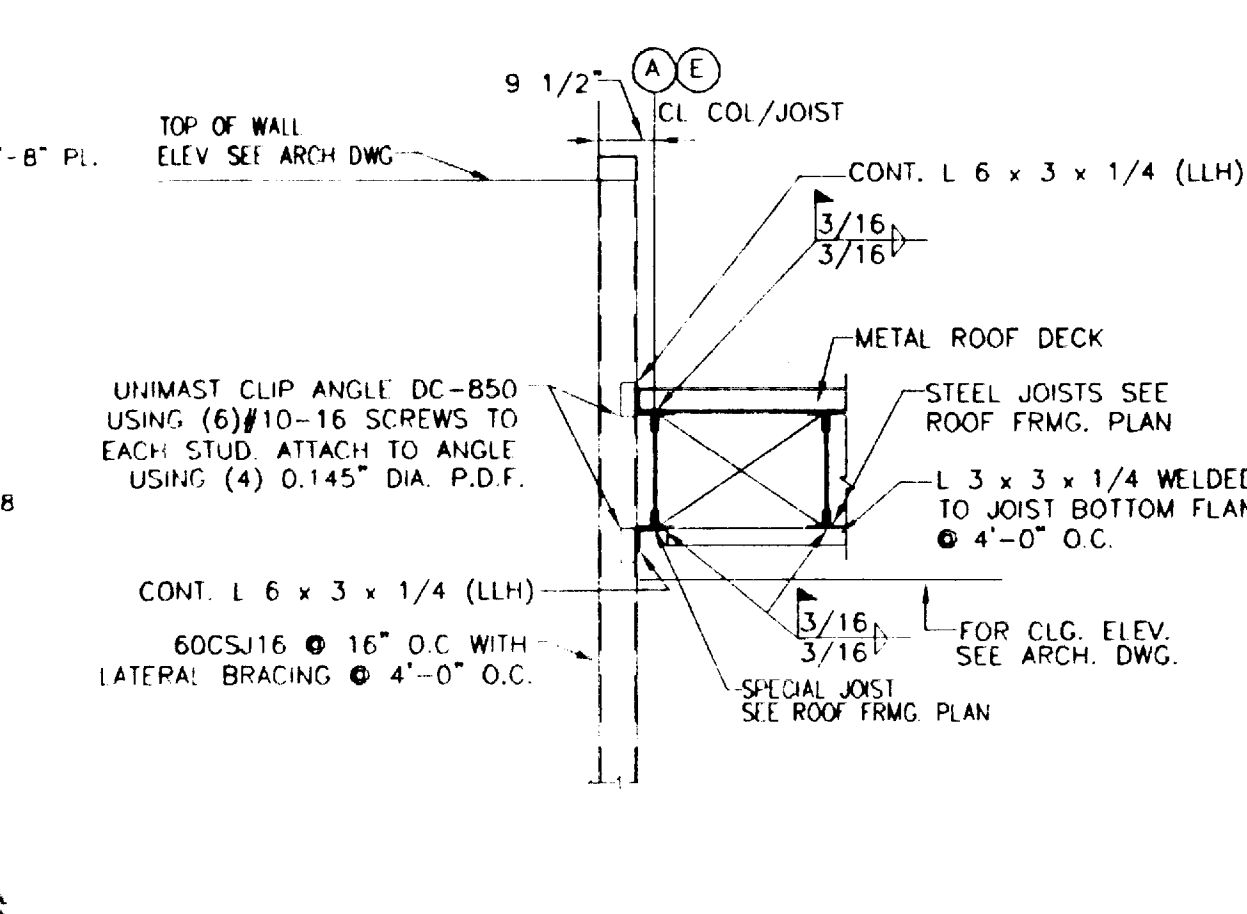

7 SECTION
SCALE: 1/2" = 1'-0"

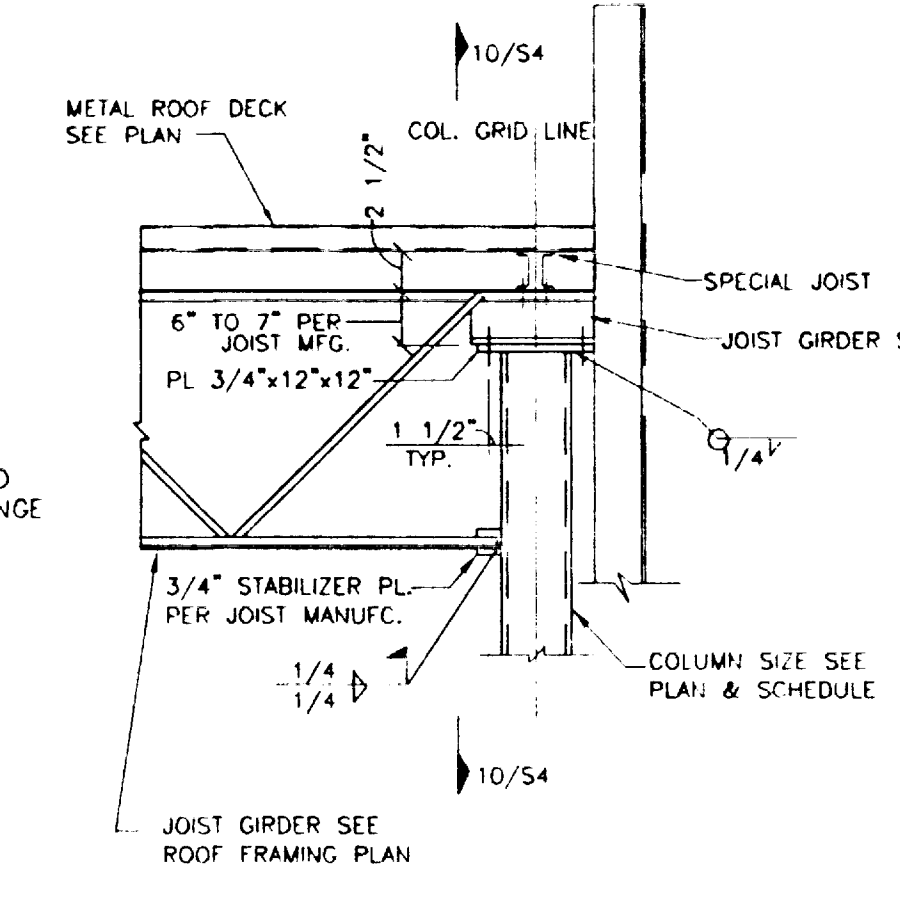


8 SECTION
SCALE: 1/2" = 1'-0"

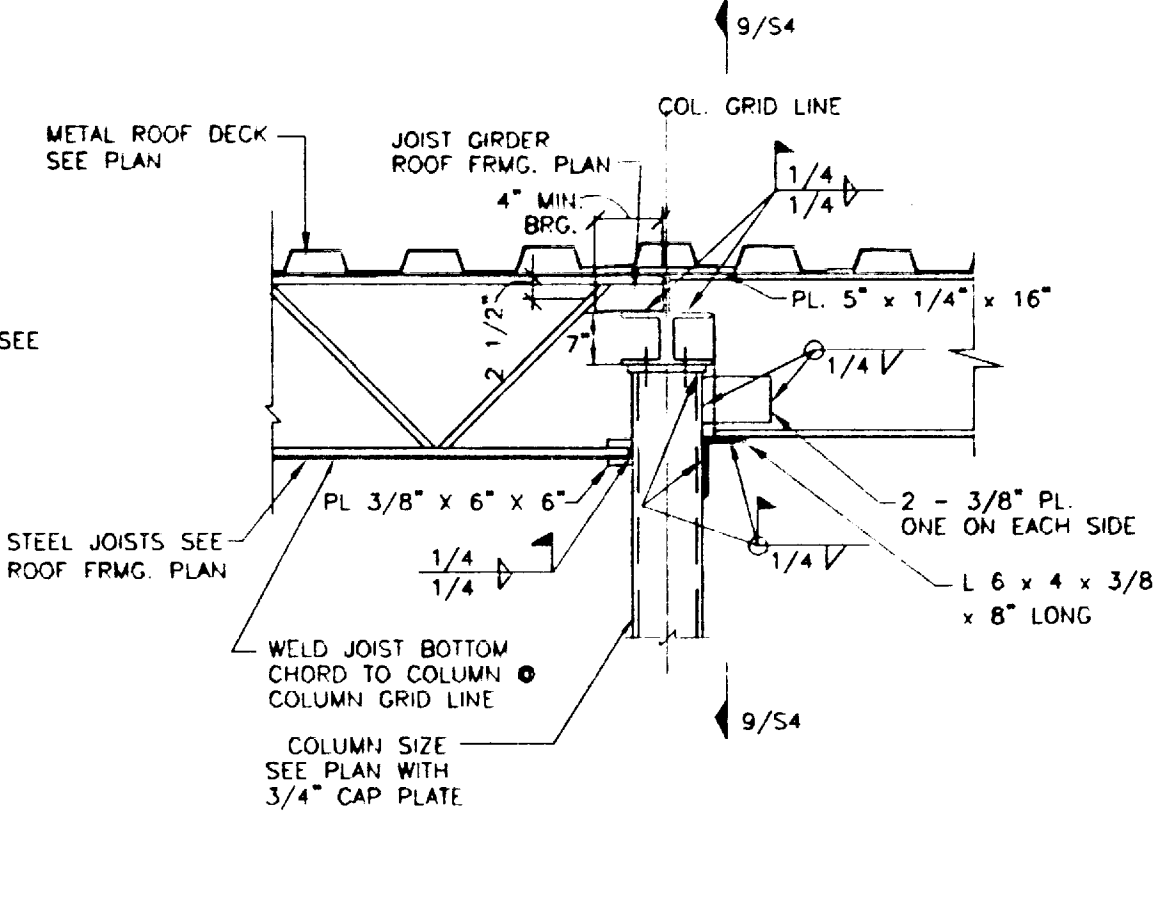


9 SECTION
SCALE: 1/2" = 1'-0"


ONE HOUR FIRE PROTECTED STRUCTURE PER BLDG. CODE TABLE 6-A NOT REQ'D. SPKR SUBSTITUTION

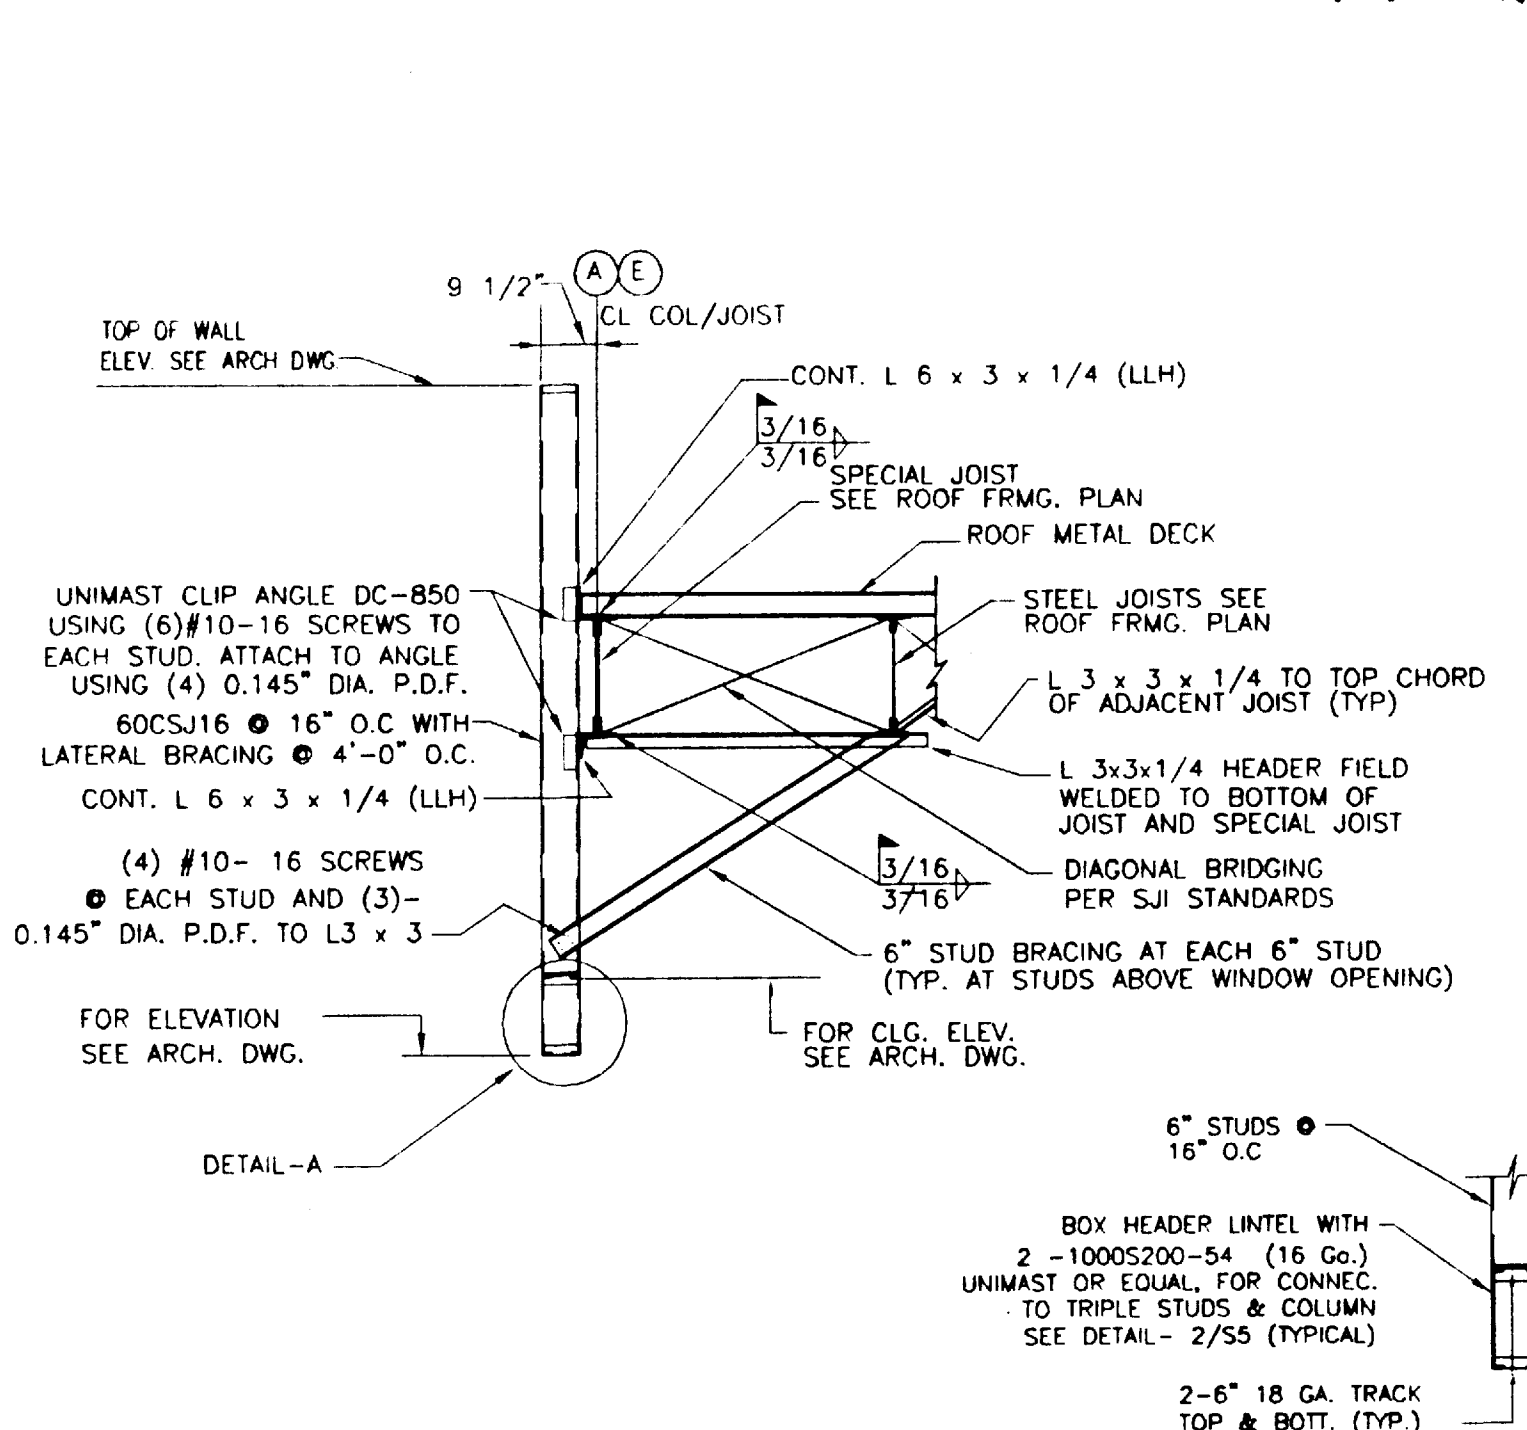


10 SECTION
SCALE: 1/2" = 1'-0"

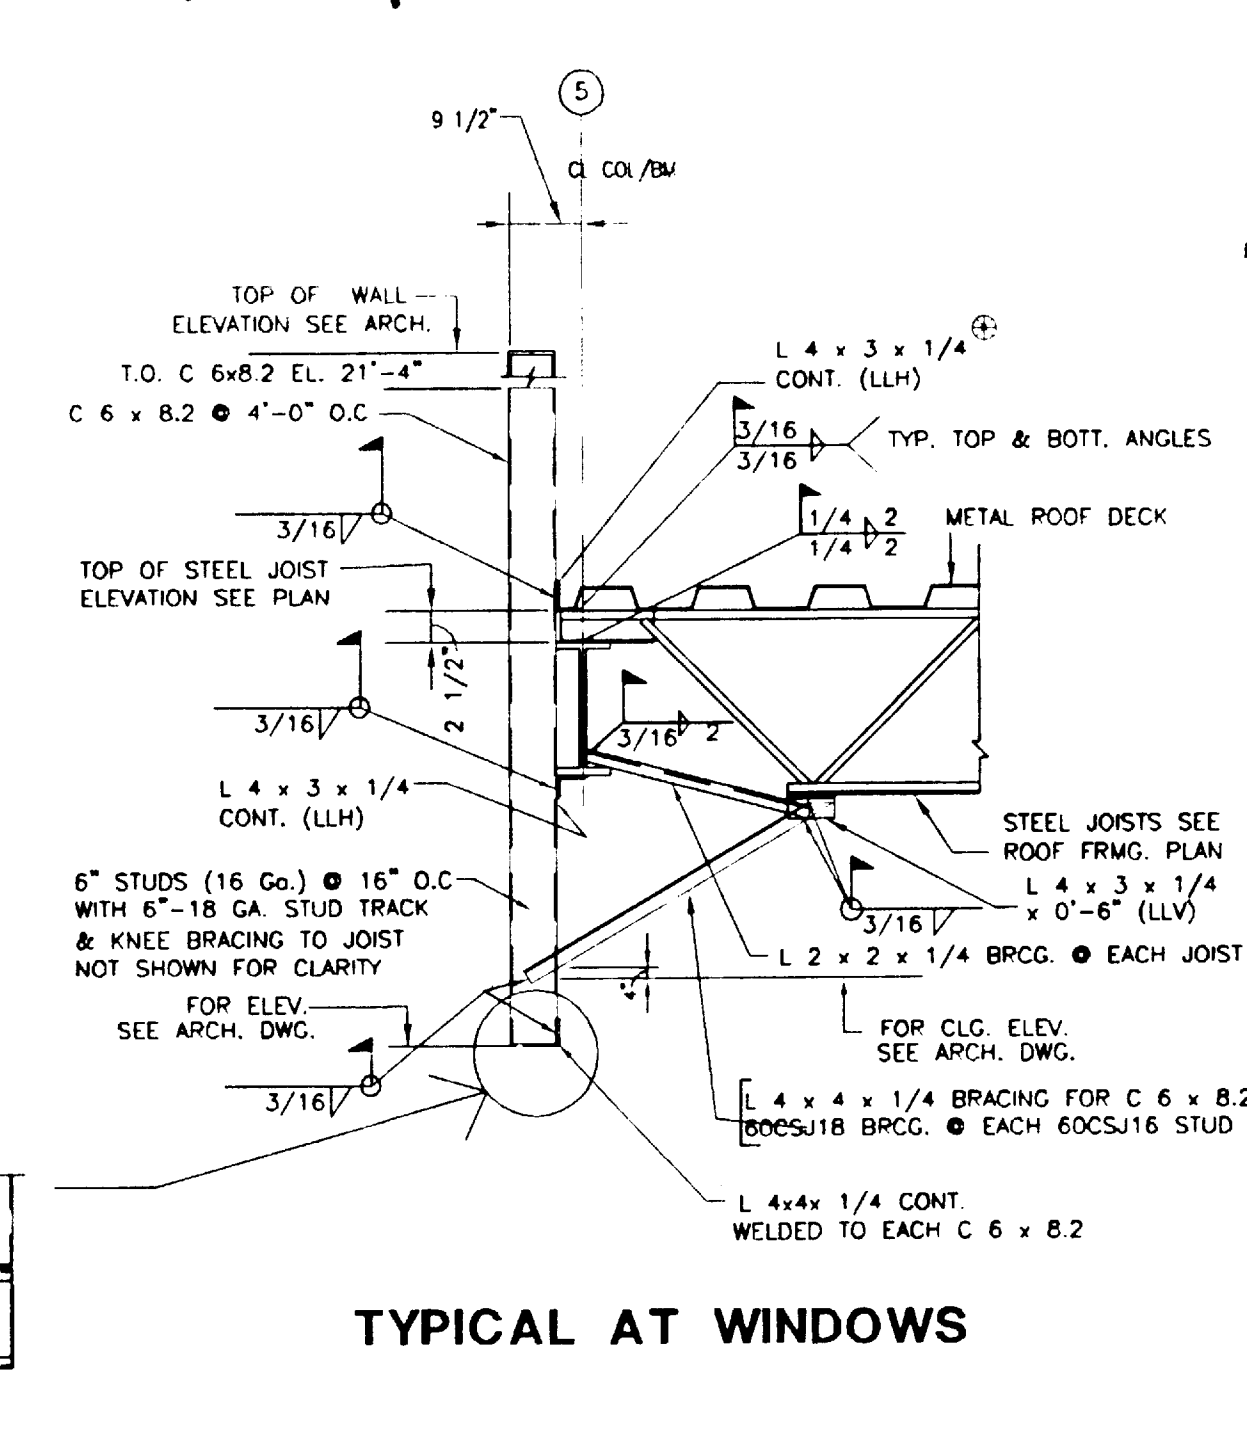


11 SECTION
SCALE: 1/2" = 1'-0"

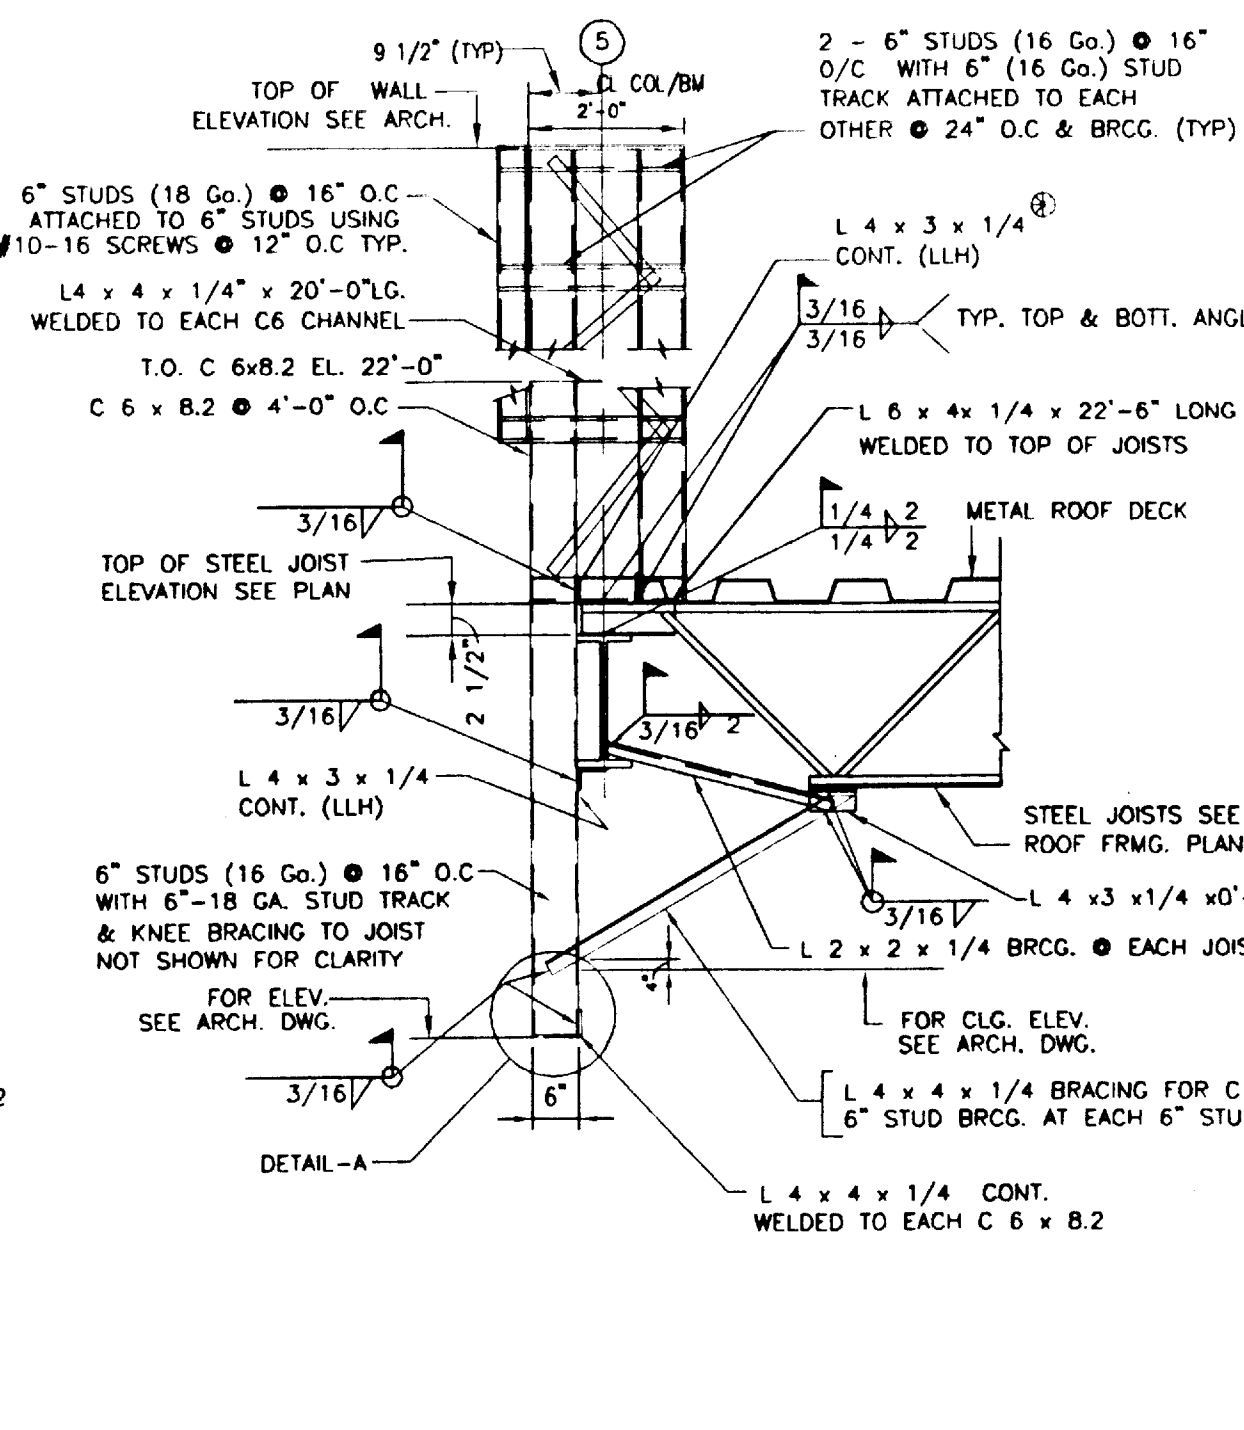

12 SECTION
SCALE: 1/2" = 1'-0"

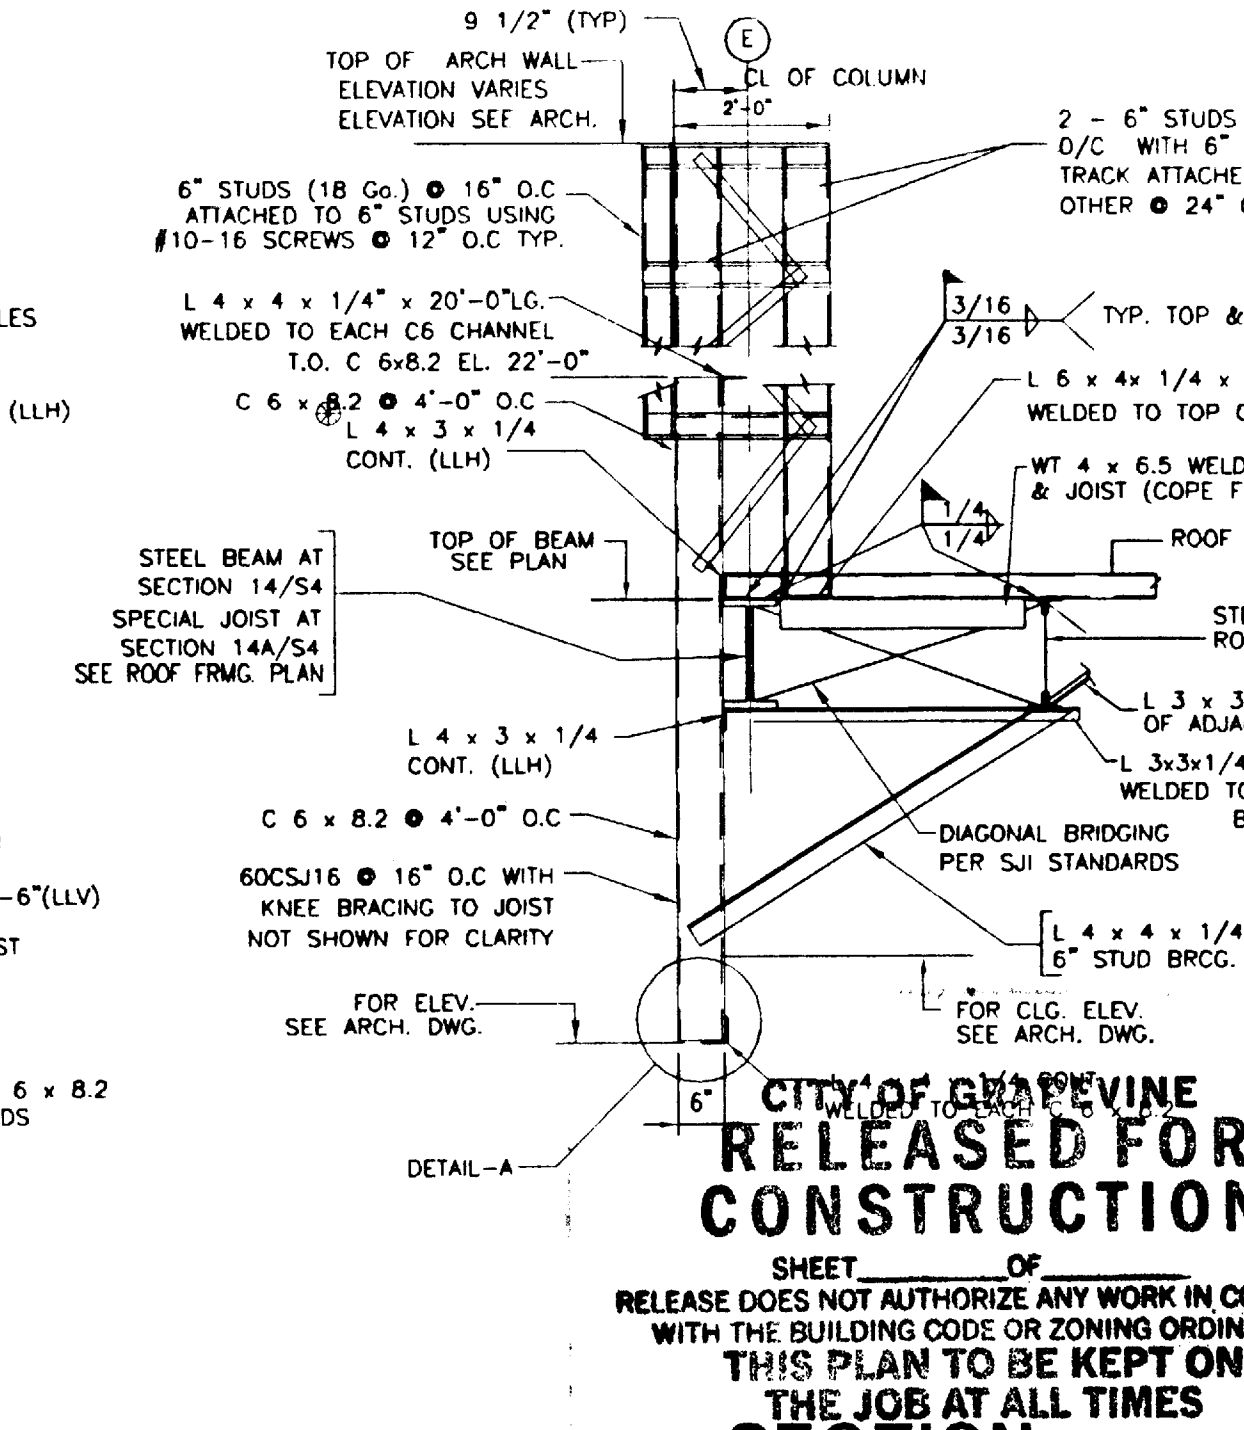

13 SECTION
SCALE: 1/2" = 1'-0"

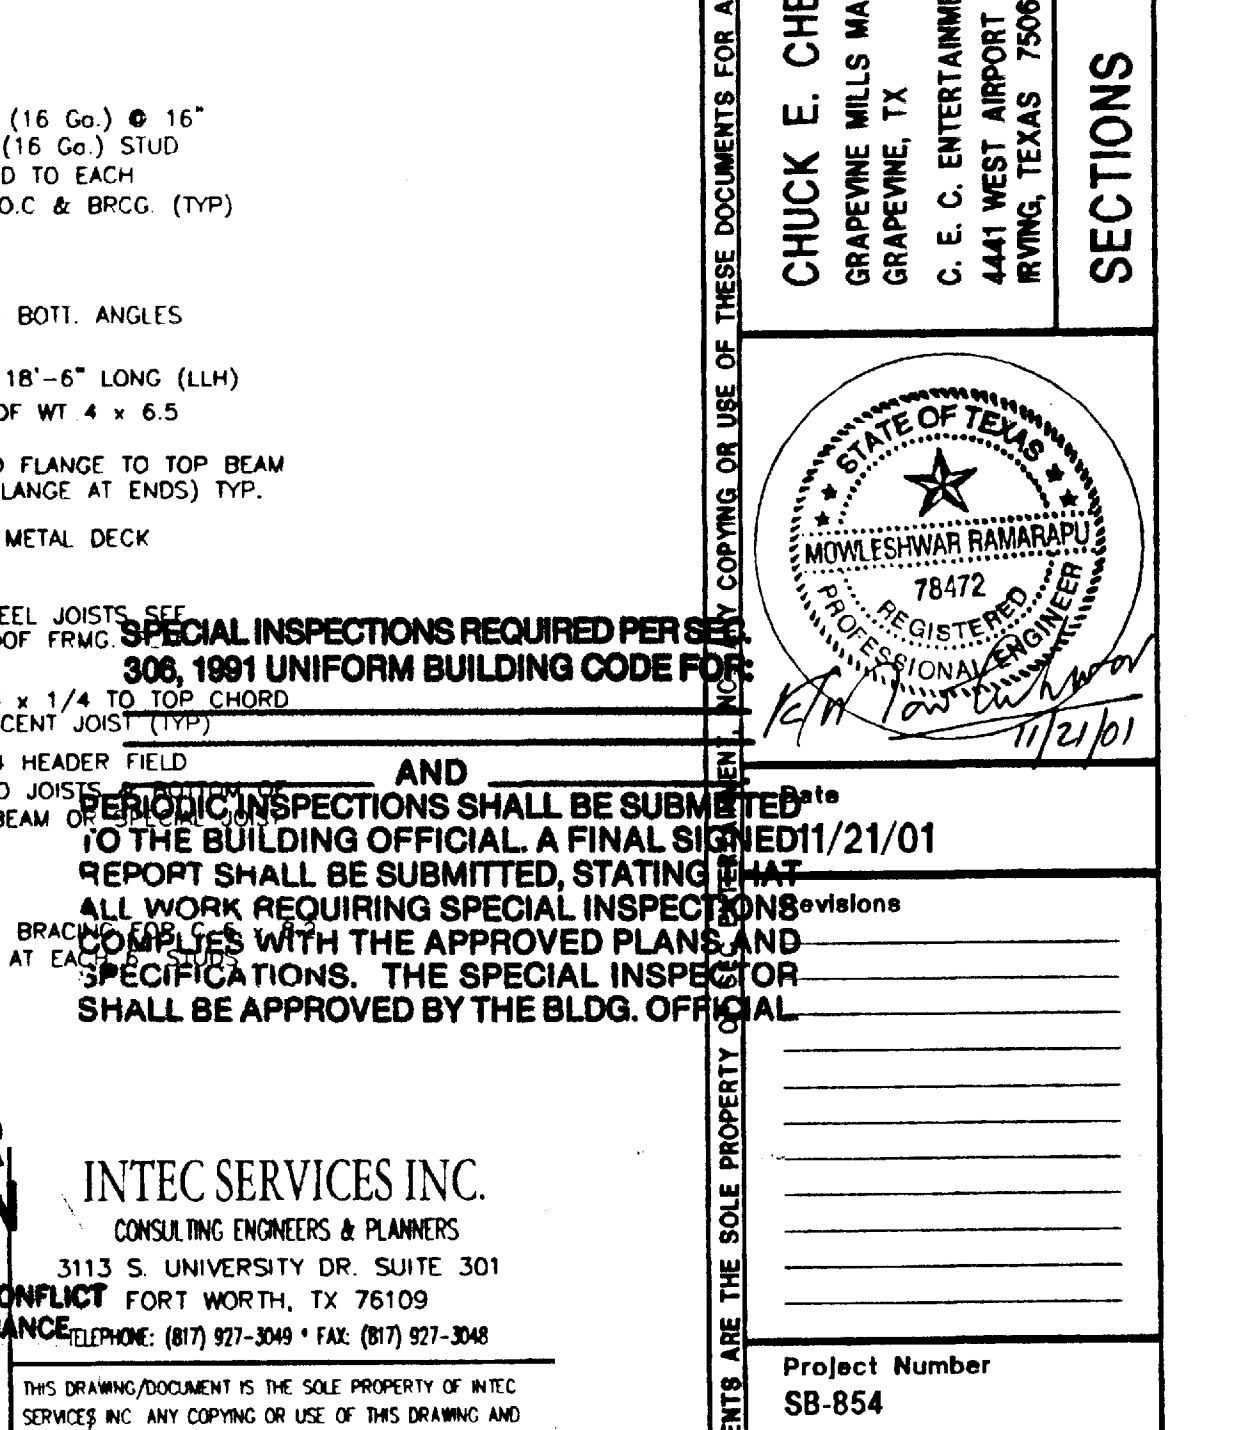


14 SECTION
SCALE: 1/2" = 1'-0"

RELEASED FOR CONSTRUCTION
SHEET 14 OF 14
THIS PLAN TO BE KEPT ON THE JOB AT ALL TIMES
BUILDING INSPECTION DIVISION
RELEASE DOES NOT APPLY TO CONSTRUCTION EASEMENTS OR ON PUBLIC RIGHT-OF-WAY
INTEC SERVICES INC.
CONSULTING ENGINEERS & PLANNERS
3113 S. UNIVERSITY DR. SUITE 301
FORT WORTH, TX 76109
PHONE: (817) 977-3000 FAX: (817) 977-3008
DATE: 11/21/01
THIS DRAWING/DOCUMENT IS THE SOLE PROPERTY OF INTEC SERVICES INC. ANY COPYING OR USE OF THIS DRAWING OR DESIGN FOR ANY PURPOSE OTHER THAN CONSTRUCTION OF THIS PROJECT AT THE LOCATION SHOWN ON DRAWING WITHOUT WRITTEN PERMISSION OF THE INTEC SERVICES INC. IS PROHIBITED. DO NOT SCALE THIS DRAWING FOR CONSTRUCTION. ALL CHANGES MUST BE APPROVED.



ARCHITECTURE - PLANNING - DESIGN
C.T. CHANG & ASSOC. INC.
1010 W. EULESS BLVD., SUITE 10
EULESS, TX 76040


CHUCK E. CHEESE'S PIZZA #854
GRAPEVINE MILLS WALK
GRAPEVINE, TX
C. E. C. ENTERTAINMENT, INC.
4441 WEST AIRPORT FREEWAY
IRVING, TEXAS 75062

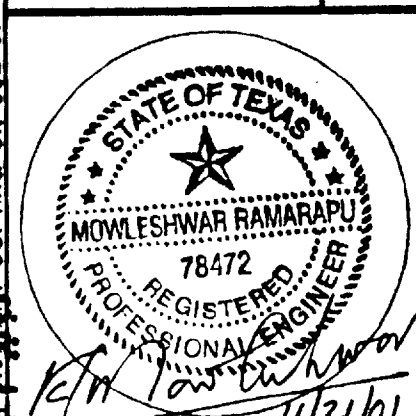

Project Number 58-854
Sheet Number S4 of 7

ABBREVIATIONS USED ON STRUCTURAL DRAWINGS

ABOVE FINISH FLOOR	- AFF
ADDITIONAL	- ADD'L
ADJACENT	- ADJ
ALTERNATE	- ALT
ANCHOR BOLT	- ABL
ANGLE	- L
ARCHITECTURAL	- ARCH
AIR CONDITIONER	- A/C
BASE PLATE	- BP
BEAM	- B
BEARING	- BRG
BETWEEN	- BTWN
BOTH WAYS	- B.W.
BOTTOM	- BOT
BOTTOM CHORD EXTENSION	- BCY
BRIDGING	- BRDG
BUILDING	- BLDG
CEILING	- CLG
CENTER TO CENTER	- C/C
CENTER LINE	- C
CENTERED	- CNTRD
CHANNEL	- C
CLIP	- CLP
COLUMN	- COL
CONCRETE	- CONC
CONCRETE MASONRY UNIT	- CMU
CONNECTION (S)	- CONN (S)
CONTINUOUS	- CONT
CONSTRUCTION JOINT	- C.J.
COORDINATE	- COORD
DETAIL	- DET
DEAD LOAD	- D.L.
DIAGONAL	- DAG
DIAGONAL BRACING	- DAG BRG
DIAMETER	- DIA
DIMENSION	- DIM
DOWELS	- DWLS
EACH	- EA
EACH FACE	- E.F.
EACH WAY	- E.W.
ELECTRICAL	- ELEC
ELEVATION	- EL
ELEVATOR	- ELEV
ENGINEER	- ENGR
EQUAL (EQUALLY)	- EQ
EXPANSION	- EXP
EXPANSION JOINT	- E.J.
EXISTING	- EXIST
FACE TO FACE	- F/F
FAP SIDE	- F.S.
FINISH (ED)	- FIN
FINISHED FLOOR	- FIN FLR
FIXED CONNECTION	- F.C
FLANGE	- FLG
FLOOR	- FLR
FOOTING	- FTG
FOUNDATION	- FDN
GAGE OR GUAGE	- GA
GALVANIZED	- GALV
HEIGHT	- HT
HIGH POINT	- H.P.
HORIZONTAL	- HORIZ
HORIZONTAL LOAD	- H.L.
INFORMATION	- INFO
INTERIOR	- INT
JOINT	- JT
JOISTS	- JST
KIPS	- K
LARGER THAN OR EQUAL TO	- >=
LESS THAN OR EQUAL TO	- <=
LIVE LOAD	- LL
LONGITUDINAL	- LONG
LONG LEG HORIZONTAL	- LLH
LONG LEG VERTICAL	- LLV
LOW POINT	- L.P.
MANUFACTURER	- MFR
MATERIAL	- MAT'L
MAXIMUM	- MAX
MECHANICAL	- MECH'L
MEZZANINE	- MEZZ
MISCELLANEOUS	- MISCE
MOMENT CONNECTIONS	- M.C.
NOT TO SCALE	- NTS
NUMBER	- NO
ON CENTER	- O.C
OPENING	- OPNG
OPPOSITE	- OPP
OPPOSITE HAND	- O.P. HAND
OUTSIDE DIAMETER	- O.D.
PENETRATION	- PEN
PERPENDICULAR	- PERP.
PLATE	- PL
PRECAST CONCRETE	- PRECAST
PROJECTION	- PROJ
RADIUS	- RAD
REINFORCING	- REIN
REQUIRED	- REQ'D
ROOF TOP UNIT	- RTU
SAW JOINT	- S.J.
SCHEDULE	- SCHED
SECTION	- SECT
SHIM	- SH
SLIP CONNECTION	- S.C.
SPECIFICATIONS	- SPEC
STANDARD	- STD
STEEL	- STL
STIFF	- STIFF
STIRRUPS	- STR
STRUCTURE	- STRUCT
STRUCTURAL	- STRUCT'L
SUPPORT	- SUPP
SYMMETRICAL	- SYMM
TEMPERATURE	- TEMP
TOP & BOTTOM	- T. & B
TOP OF BEAM	- T.O.B
TOP OF FOOTING	- T.O.F
TOP OF JOIST	- T.O.J
TOP OF METAL DECK	- T.O.M.D
TOP OF PER	- T.O.P
TOP OF PER CAP	- T.O.P.C
TOP OF STRUCTURAL STEEL	- T.O.S.S
TOP OF STRUCTURAL CONCRETE	- T.O.S.C
TOP OF WALL	- T.O.W
TOTAL	- T.L
TYPICAL	- TYP
UNLESS OTHERWISE NOTED	- U.O.N
VERTICAL	- VERT
WATERSTOP	- W.S.
WEIGHT	- WT
WELDED WIRE MESH (FABRIC)	- W.W.F.
WIND LOAD	- W.L
WITH	- W/
WORK POINT	- W.P.
X-BRACING	- XB

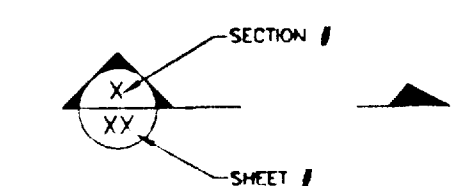

GENERAL NOTES:

GENERAL CONDITIONS:

- THE CONTRACTOR SHALL CHECK AND VERIFY ALL DIMENSIONS AND DETAILS BEFORE FABRICATION OR CONSTRUCTION, AND REPORT ANY DISCREPANCIES OR OMISSIONS IN THE CONTRACT DOCUMENTS TO THE STRUCTURAL ENGINEER.
- THE CONTRACTOR SHALL SUBMIT AND RECEIVE APPROVAL OF THE SHOP DRAWINGS BY THE ENGINEER PRIOR TO FABRICATION.
- IT IS CONTRACTOR'S RESPONSIBILITY TO LOCATE ALL EXISTING UNDERGROUND UTILITIES PRIOR TO CONSTRUCTION. THE STRUCTURAL DRAWINGS SHALL BE USED IN CONJUNCTION WITH THE SPECIFICATIONS, ARCHITECTURAL, MECHANICAL AND CIVIL DRAWINGS. REFER MECHANICAL AND ELECTRICAL DRAWINGS FOR REGLES, PIPE SLEEVES, CONDUITS OR OTHER ITEMS TO BE EMBEDDED OF PASSED THROUGH THE CONCRETE.
- THE STRUCTURAL ENGINEER'S REVIEW OF SHOP DRAWINGS AND OTHER SUBMITTALS SHALL NOT RELIEVE THE CONTRACTOR FROM RESPONSIBILITY FOR DEVIATIONS FROM THE CONTRACT DOCUMENTS, NOR FROM ANY ERRORS IN THE SHOP DRAWINGS.
- CODE & DESIGN SPECIFICATIONS:
UNIFORM BUILDING CODE 1997 EDITION

DESIGN LOADS: ROOF LIVE LOAD: 20 PSF
WIND: 80 MPH EXPOSURE - C No Reduction

BUILDING FOUNDATION DESIGN NOTES:

- THE FOUNDATION DESIGN IS BASED ON A SUBSURFACE INVESTIGATION AND GEOTECHNICAL REPORT BY GILES ENGINEERING ASSOC. INC. PROJECT NO. 4G-0107022 DATED AUGUST 9, 2000. THE FOUNDATION DESIGN IS BASED ON A MAXIMUM ALLOWABLE SOIL BEARING PRESSURE OF 3,000 PSF FOR SPREAD FOOTINGS. UNDERLAIN BY AT LEAST 2 FEET OF LOW EXPANSIVE, NON GRANULAR SELECT FILL (4 <= 9 <= 15).

PRIOR TO PLACEMENT OF REINFORCING STEEL AND CONCRETE, FOUNDATION EXCAVATIONS OF FOOTINGS, THE BEARING STRATA SHOULD BE CHECKED AND APPROVED BY THE GEOTECHNICAL ENGINEER. THE GEOTECHNICAL ENGINEER SHALL BE THE SOLE JUDGE AS TO THE SUITABILITY OF THE BEARING STRATA, THE APPROVAL OF THE SELECT STRUCTURAL FILL AND COMPACTION TEST.

- SITE PREPARATION (BUILDING, FOUNDATION/FLOOR SLAB - ALTERNATE A DESIGN PER SOIL REPORT)

SITE PREPARATION WILL REQUIRE REMOVAL OF APPROXIMATELY TO 12 INCHES OF MODERATELY ORGANIC TOP SOIL. ACTUAL REMOVAL DEPTHS SHOULD BE DETERMINED BY A GILES ENGINEERING REPRESENTATIVE AT THE TIME OF GRADING BASED ON THE SUBGRADE MATERIALS ORGANIC CONTENT AND STABILITY.

DRY WEATHER: FOLLOWING SITE PREPARATION, IF CONSTRUCTION IS PERFORMED DURING A GENERALLY DRY WEATHER PERIOD, SIGNIFICANT OVEREXCAVATION BELOW THE EXISTING GROUND SURFACE ELEVATION IS NOT EXPECTED TO BE REQUIRED DUE TO UNSTABLE SOIL CONDITIONS. HOWEVER, ADDITIONAL OVEREXCAVATION WILL BE REQUIRED FOR FOUNDATION DUE TO THE EXISTING FILL/POSSIBLE FILL.

WET WEATHER: SHOULD CONSTRUCTION GRADING/EXCAVATION BE PERFORMED DURING A WET WEATHER PERIOD, IN ADDITION TO THE SITE PREPARATION RECOMMENDATIONS REQUIRED FOR DRY WEATHER, REMOVAL OF AN ADDITIONAL 12 TO 16 INCHES OF MOISTURE SENSITIVE, NEAR SURFACE FILL AND/OR POSSIBLE FILL SOILS FROM THROUGHOUT THE BUILDING AND PAVEMENT IS EXPECTED TO BE REQUIRED AND SHOULD BE INCLUDED WITHIN THE PROJECT BUDGET BY THE CLIENT IF WET WEATHER CONSTRUCTION IS PROPOSED. MECHANICAL STABILIZATION THROUGH THE USE OF COARSE AGGREGATE "WORKING MAT", POSSIBLY IN CONJUNCTION WITH A GEOTEXTILE, OR CHEMICAL STABILIZATION THROUGH HYDRATED LIME (DISCUSSED SUBSEQUENTLY WITHIN THE REPORT TEXT) COULD BE CONSIDERED TO ASSIST IN REDUCING THE POTENTIAL FOR OVEREXCAVATION OF WET, UNSTABLE SOILS. IF FOUNDATION ALTERNATE A IS CHOSEN, THIS ADDITIONAL SOIL REMOVAL OR STABILIZATION IS ONLY EXPECTED SHOULD THE EXCAVATION BOTTOM (FOLLOWING THE EXPANSIVE CLAY SOIL REMOVAL DEPTH) BECOME WET/SATURATED DURING WET WEATHER. THIS ADDITIONAL OVEREXCAVATION SHOULD BE CONFIRMED DURING CONTINUOUS MONITORING AND TESTING UNDER THE OBSERVATION OF A QUALIFIED GEOTECHNICAL ENGINEER DURING SITE GRADING ACTIVITIES.

BUILDING PAD PREPARATION: FOR FOUNDATION ALTERNATE A, (AS PER SOIL REPORT) THE EXISTING SOILS THROUGHOUT THE PROPOSED BUILDING AREA AND EXISTING AT LEAST 5 FEET BEYOND THE EXTERIOR BUILDING PERIMETER ARE RECOMMENDED TO BE REMOVED TO A MINIMUM DEPTH OF 2 FEET BELOW THE PROPOSED FINISHED SUBGRADE ELEVATION AND REPLACED WITH A LOW EXPANSIVE (PI LESS THAN OR EQUAL TO 15), NON-GRANULAR STRUCTURAL FILL IMPORTED TO THE SITE. FOLLOWING THE PROOFROLL PROCEDURES AS DISCUSSED BELOW, THE APPROVED SUBGRADE SHOULD THEN BE SCARIFIED TO A DEPTH OF ABOUT 6 TO 8 INCHES OR AS DETERMINED NECESSARY (BY A GILES ENGINEERING REPRESENTATIVE) IN THE FIELD. MOISTURE CONDITIONED TO ABOUT 2 TO 4 PERCENT ABOVE OPTIMUM MOISTURE CONTENT, AND RECOMPACTED TO THE REQUIRED IN-PLACE DENSITY. EXTREME CARE MUST BE EXERCISED TO PREVENT EXCESSIVE DRYING OF THE EXPANSIVE SOIL SUBGRADE SINCE A SUBSEQUENT INCREASE IN MOISTURE CONTENT CAN CAUSE SWELL.

- PROOFROLL AND COMPACT SUBGRADE: FOLLOWING THE RECOMMENDED SITE PREPARATION ACTIVITIES AND PRIOR TO STRUCTURAL BACKFILLING, THE SUBGRADE THROUGHOUT THE BUILDING AND PROPOSED PAVEMENT AREAS SHOULD BE PROOFROLLED WITH A HEAVY RUBBER Tired CONSTRUCTION VEHICLE IN THE PRESENCE OF AND APPROVED BY A GILES ENGINEERING REPRESENTATIVE TO DETECT ANY SOFT, WET OR UNSTABLE AREAS. ANY UNSUITABLE BEARING SOILS, WHICH ARE ENCOUNTERED, SHOULD BE REMOVED TO A SUITABLE BEARING SUBGRADE. THE EXPOSED SUBGRADE WITHIN THE FOUNDATION INFLUENCE ZONE SHOULD BE EVALUATED PURSUANT TO THE REQUIREMENTS PRESENTED IN SECTION 5.4 OF THIS SOIL REPORT. THE APPROVED SUBGRADE SOILS SHOULD THEN BE SCARIFIED TO A DEPTH OF ABOUT 6 TO 8 INCHES OR AS DETERMINED NECESSARY IN THE FIELD. MOISTURE CONDITIONED TO ABOUT 2 TO 4 PERCENT ABOVE OPTIMUM MOISTURE CONTENT, AND RECOMPACTED TO THE REQUIRED IN-PLACE DENSITY. THE EXCAVATION AND ANY LOW AREAS MAY THEN BE STRUCTURALLY BACKFILLED WITH THE APPROPRIATE STRUCTURAL COMPACTED FILL. EXTREME CARE MUST BE EXERCISED TO PREVENT EXCESSIVE DRYING OF THE EXPANSIVE SOIL SUBGRADE SINCE A SUBSEQUENT INCREASE IN MOISTURE CONTENT MAY CAUSE SWELL.

STRUCTURAL COMPACTED FILL SOILS: STRUCTURAL COMPACTED FILL WITHIN THE PROPOSED BUILDING AREA WITH FOUNDATION ALTERNATE A IS RECOMMENDED TO CONSIST OF LOW EXPANSIVE (PI <OR= 15), NON-GRANULAR STRUCTURAL FILL IMPORTED TO THE SITE; ON SITE MATERIALS WHICH POSSESS A PI OF 15 OR LESS; OR HYDRATED LIME MODIFIED ON-SITE CLAY SOILS MAY BE UTILIZED PROVIDED THESE MODIFIED SOILS POSSESS A PI OF 15 OR LESS. EVALUATION, TESTING AND APPROVAL OF THE DESIRED STRUCTURAL COMPACTED FILL MATERIAL SHOULD BE PERFORMED BY A GILES ENGINEERING REPRESENTATIVE PRIOR TO ITS SELECTION AND USE. TYPICALLY, ABOUT 4 TO 6 PERCENT HYDRATED LIME BY DRY WEIGHT OF THE ON-SITE SOILS ARE ANTICIPATED TO BE SUITABLE; HOWEVER, THE ACTUAL REQUIRED PERCENT OF LIME SHOULD BE DETERMINED BY LABORATORY TESTING. THE SELECTION, PLACEMENT AND COMPACTION OF THE STRUCTURAL COMPACTED FILL IS RECOMMENDED TO BE PERFORMED IN ACCORDANCE WITH THE PROJECT SPECIFICATION GUIDELINES (STANDARD PROCTOR PROCEDURES) ENCLOSED IN APPENDIX E OF THE SOIL REPORT.

FOUNDATION AND FLOOR SLAB DESIGN PARAMETERS (ALTERNATE A): FOLLOWING THE REMOVAL OF THE RECOMMENDED MINIMUM 2 FEET (POSSIBLY DEEPER IN ISOLATED AREAS) OF THE EXISTING EXPANSIVE SOILS AND REPLACEMENT WITH THE RECOMMENDED LOW EXPANSIVE (PI <OR= 15), NON-GRANULAR STRUCTURAL COMPACTED BACKFILL, THE PROPOSED STRUCTURE MAY BE SUPPORTED BY A MODERATELY RIGID SHALLOW FOUNDATION SYSTEM (OR TURNED DOWN SLAB) DESIGNED AS FOLLOWS BASED UPON A MAXIMUM 1 INCH PVR MAXIMUM, NET ALLOWABLE SOIL BEARING PRESSURE: 3,000 PSF AND MINIMUM FOOTING EMBEDMENT INTO SUITABLE SOILS: 12 INCHES

THE MINIMUM PERIMETER FOUNDATION DEPTH FOR ALTERNATE A, THE CONVENTIONAL SHALLOW FOUNDATION SYSTEM SUPPORTED WITHIN LOW EXPANSIVE SELECT FILL SOILS SHOULD BE FOUNDED AT LEAST 18 INCHES BELOW THE ADJACENT EXTERIOR GRADE. FOR ADDITIONAL MOISTURE PROTECTION OF THE FOUNDATION BEARING SOILS, FOR ALTERNATE A, THE FLOOR SLAB MAY BE CONSTRUCTED AS A CONVENTIONAL SLAB-ON-GRADE OR TURNED DOWN SLAB SUPPORTED ON A MINIMUM OF 2 FEET OF LOW EXPANSIVE, NON-GRANULAR STRUCTURAL FILL USED TO REPLACE A PORTION OF THE NEAR SURFACE MODERATELY EXPANSIVE CLAY FILL SOILS AND REDUCE THE PVR ESTIMATE TO 1 INCH, OR LESS.

- GOOD SURFACE DRAINAGE SHOULD BE ESTABLISHED PRIOR TO AND MAINTAINED AFTER CONSTRUCTION TO HELP PREVENT WATER FROM PONDING WITHIN OR ADJACENT TO THE BUILDING FOUNDATION. REFER TO SOIL REPORT FOR SUBSURFACE DRAINAGE RECOMMENDATIONS TO LIMIT PROBLEMS ASSOCIATED WITH FILL MATERIAL.
- FOOTINGS SHALL BE POURED THE SAME DAY THEY ARE EXCAVATED.
- PROVIDE A 6 MIL VAPOR BARRIER BELOW THE FLOOR SLAB. PROVIDE 2" SAND CUSHION AS OUTLINED IN THE SOIL REPORT UNDER THE SLAB.

STRUCTURAL STEEL:

- STRUCTURAL STEEL SHALL BE NEW STEEL AND SHALL CONFIRM TO THE A.I.S.C. "SPECIFICATION FOR DESIGN, FABRICATION AND ERECTION OF STRUCTURAL STEEL FOR BUILDINGS." THE CONTRACTOR SHALL CHECK AND VERIFY ALL DIMENSIONS AND DETAILS BEFORE FABRICATION.
- STRUCTURAL STEEL ROLLED SHAPES AND PLATES SHALL CONFORM TO ASTM A-36.
- STRUCTURAL STEEL TUBING SHALL CONFORM TO ASTM A-500, GRADE B.
- ALL STRUCTURAL STEEL CONNECTIONS AND DETAILS SHALL CONFIRM TO THE A.I.S.C. "CODE OF STANDARD PRACTICE FOR STEEL BUILDINGS AND BRIDGES."
- BOLTED CONNECTIONS OF PRIMARY MEMBERS SHALL CONFORM TO THE REQUIREMENTS OF THE A.I.S.C. "SPECIFICATION FOR STRUCTURAL JOINTS USING ASTM A-325 OR A-490 BOLTS." UNLESS NOTED OTHERWISE, ALL PRIMARY CONNECTIONS WITH HIGH STRENGTH BOLTS SHALL BE ASTM A-325 AND HEX NUTS.
- WELDED CONSTRUCTION SHALL CONFORM TO AWS D-1.1, "STRUCTURAL WELDING CODE." ELECTRODES FOR FIELD AND SHOP WELDS SHALL BE E70XX, UNLESS NOTED OTHERWISE.
- ALL CONNECTIONS SHALL BE DESIGNED BY STEEL FABRICATOR UNLESS OTHERWISE INDICATED. CONNECTIONS SHALL BE DESIGNED TO RESIST A FORCE OF 55% OF THE AISI ALLOWABLE BEAM LOAD, OR THE REACTION SPECIFIED, WHICHEVER IS GREATER. ALL CONNECTION DESIGN REACTIONS SHALL BE NOTED ON THE SHOP DRAWINGS.
- DESIGN, FABRICATION AND ERECTION OF ALL OPEN WEB JOISTS, JOIST GIRDERS AND BRIDGING SHALL CONFORM TO THE STANDARDS OF THE STEEL JOIST INSTITUTE. ALL JOISTS SHALL BE WELDED AT THE ENDS.
- ALL STEEL BEAMS AND JOISTS SHALL BE CAMBERED, PITCHED AND/OR SET ON A SLOPE TO ACHIEVE THE ELEVATIONS SHOWN ON THE DRAWINGS.
- ALL HANGERS SUPPORTED FROM JOISTS AND JOIST GIRDERS SHALL BE LOCATED AT BOTTOM CHORD PANEL POINTS ONLY AND SHALL BE CONNECTED WITHOUT FIELD WELDING OR DRILLING HOLES IN JOISTS.
- DESIGN, FABRICATE, & ERECTION OF ALL OPEN WEB JOISTS AND BRACING SHALL CONFORM TO THE STANDARDS OF THE STEEL JOIST INSTITUTE. ALL JOISTS SHALL BE WELDED AT THE ENDS.

DEAD LOAD = 20 PSF
LIVE LOAD = 20 PSF
UPLIFT FOR WIND LOAD = 80 MPH (EXPOSURE-C)

LIGHT GAGE METAL FRAMING


- ALL EXTERIOR STEEL STUDS SHALL BE 6" STUDS 60CS16 (16 GAGE) @ 16" O/C WITH LATERAL BRACING AT 4'-0" O/C AS MANUFACTURED BY UNIMAST INC. OR APPROVED EQUAL.
- PROVIDE 60CR20 RUNNER ON TOP AND BOTTOM OF ALL EXTERIOR WALLS.
- INSTALL DIAGONAL 16 GAGE FLAT STRAP BRACING IN CROSS AND CORNER WALLS.
- ALL STUDS ARE TO BE CUT WITH A SAW OR SHEAR. TORCH CUTTING IS NOT PERMISSIBLE.
- ALL FASTENERS SHALL BE SELF TAPPING SCREWS OR WELDS IN ACCORDANCE WITH SECTION 6.0 OF AMERICAN WELDING SOCIETY'S "STRUCTURAL WELDING CODE - SHEET METAL" (AWS D1.3-B). MANUFACTURER SHALL SUPPLY ALL SLIPS, FASTENERS, TEMPORARY BRACING, ACCESSORIES, STANDARD BRIDGING ETC.
- PROVIDE MANUFACTURER'S STANDARD RUST INHIBITIVE PRIMER FINISH TO METAL FRAMING COMPONENTS.
- STUDS SHALL BE DOUBLED AT ALL CORNERS AND AROUND ALL OPENINGS.

METAL DECKING

- ALL METAL DECKING SHALL COMPLY WITH THE SPECIFICATIONS OF THE STEEL DECK INSTITUTE FOR DESIGN AND ERECTION.
- ROOF DECK SHALL BE 1 1/2 IN. DEEP, 22 GAGE, SDI INTERMEDIATE RIB (TYPE F) STEEL DECK, ASTM A446, MINIMUM YIELD POINT OF 33,000 PSI (VULCRAFT 1.5F22 OR EQUAL).
- LAY DECK UNITS CONTINUOUS OVER AT LEAST 3 SPANS WITH MINIMUM 2" END LAPS OVER SUPPORTS.
- FASTEN DECK TO STEEL SUPPORTS WITH 5/8" DIA. PUDDLE WELDS AT 12" O.C. (36/4). FASTEN DECK UNITS TOGETHER AT SIDE LAPS WITH A MINIMUM OF 3-#10 TEK'S FASTENERS PER DECK SPAN EVENLY SPACED.


REINFORCED CONCRETE:

- TYPICAL CONCRETE SHALL BE HARD ROCK CONCRETE WITH A MINIMUM COMPRESSIVE STRENGTH OF 3,000 PSI AT 28 DAYS. NO CALCIUM CHLORIDE OR FLY ASH SHALL BE PERMITTED IN THE CONCRETE MIX. READY-MIXED CONCRETE SHALL CONFORM TO ASTM C94. MIX DESIGN SHALL INCLUDE LOCATION WHERE CONCRETE IS TO BE USED.
- CONCRETE MIX SLUMPS SHALL BE FIVE INCHES MAXIMUM AND THREE INCHES MINIMUM.
- PORTLAND CEMENT SHALL CONFORM TO ASTM C150. AGGREGATE SHALL CONFORM TO ASTM C33. MAXIMUM AGGREGATE SIZE SHALL BE ONE INCH.
- ALL CONCRETE WORK SHALL BE DONE IN STRICT ACCORDANCE WITH THE LATEST A.C. I. 318 SPECIFICATIONS "BUILDING CODE REQUIREMENTS FOR REINFORCED CONCRETE".
- CONCRETE DESIGN MIX SHALL BE SUBMITTED TO OWNER AND OWNER'S ENGINEER FOR REVIEW FOR COMPLIANCE.
- ALL REINFORCING STEEL SHALL BE ASTM A 615 GRADE 60 EXCEPT STIRRUPS AND TIES WHICH MAY BE GRADE 40.
- REINFORCING STEEL SHALL BE DESIGNED, DETAILED, FABRICATED AND PLACED IN ACCORDANCE WITH THE LATEST A.C.I. "MANUAL OF STANDARD PRACTICE FOR DETAILING REINFORCED CONCRETE STRUCTURES" (A.C.I. 315 LATEST EDITION) AND C.R.S.I. "RECOMMENDED PRACTICE FOR PLACING REINFORCING BARS", LATEST EDITION.
- REINFORCEMENT SPLICES SHALL LAP A MINIMUM OF 36 BAR DIAMETERS AND 18 INCHES MINIMUM UNLESS OTHERWISE NOTED ON DRAWINGS. BAR SPLICES AT LOCATIONS OF HIGH STRESS ARE NOT PERMITTED. SPLICE SHALL BE APPROVED BY THE STRUCTURAL ENGINEER.
- PROVIDE SPACERS, CHAIRS, BOLSTERS, TIES AND OTHER ACCESSORIES CONFORMING TO THE REQUIREMENTS OF THE R.S.I.
- CONCRETE PROTECTION FOR REINFORCEMENT SHALL BE AS FOLLOWS:
GRADE BEAMS 1 1/2 " TOP, 2" SIDES & 3" BOTTOM
SLAB ON GRADE 1 1/2 " TOP
FOOTINGS 3 " ALL SURFACES
- PERFORM SAW CUTS AS INDICATED ON THE FOUNDATION PLAN WITHIN 8 HOURS AFTER PLACING CONCRETE WITHOUT DISLODGING AGGREGATE.

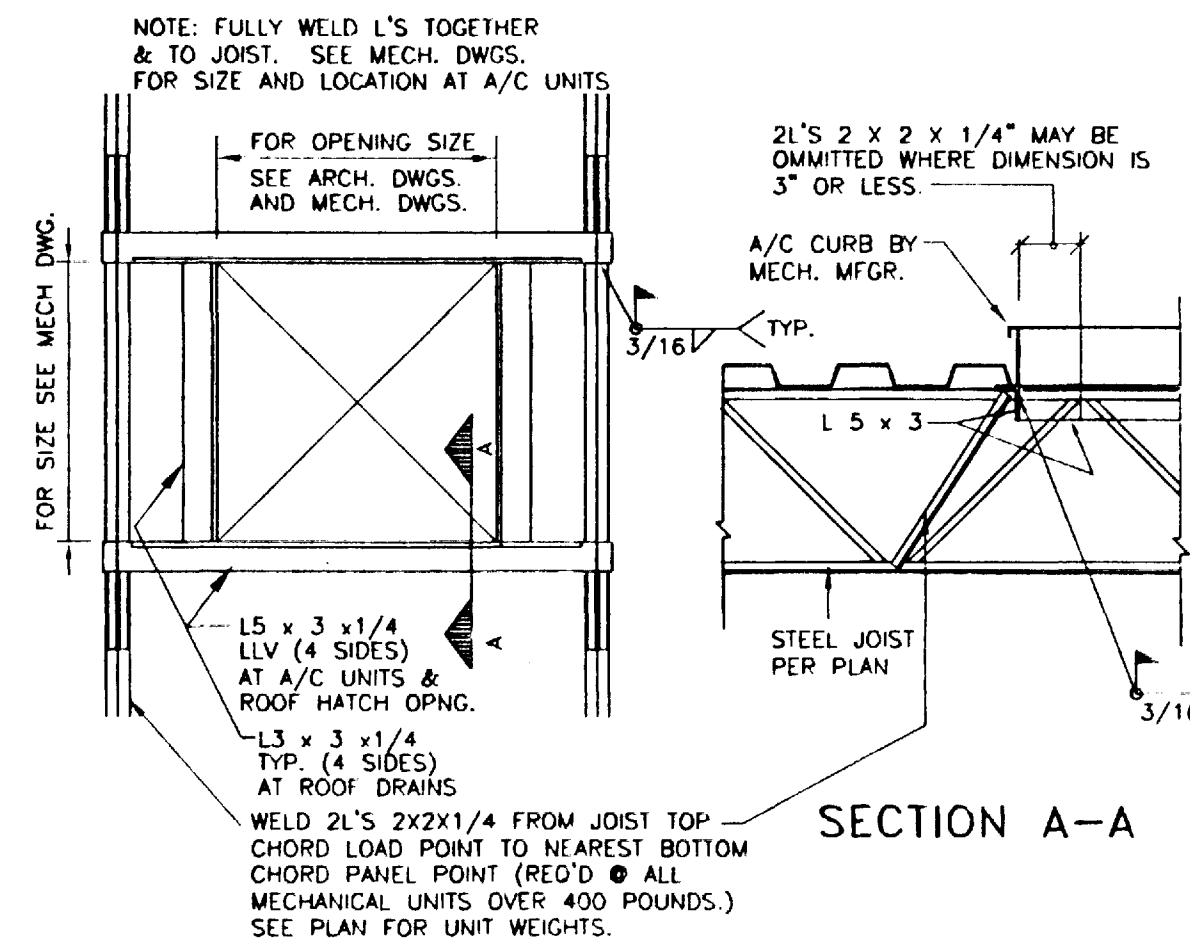


SECTION 1

SCALE: 1/2" = 1'-0"

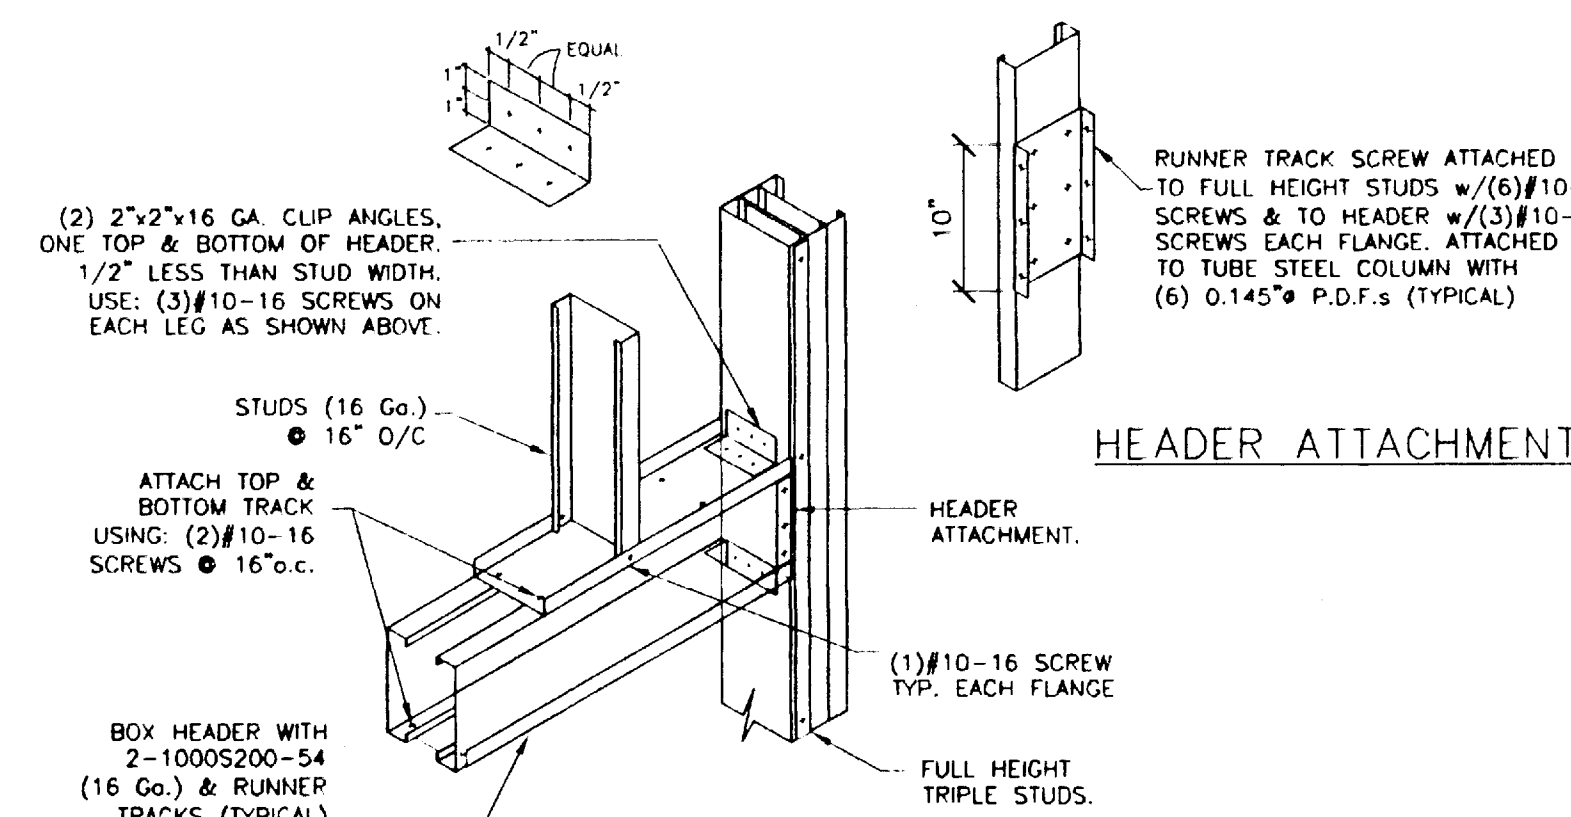

TYP. BOXED HEADER CONNECTION DETAIL AT WINDOW & DOOR HEADERS

SCALE: NTS

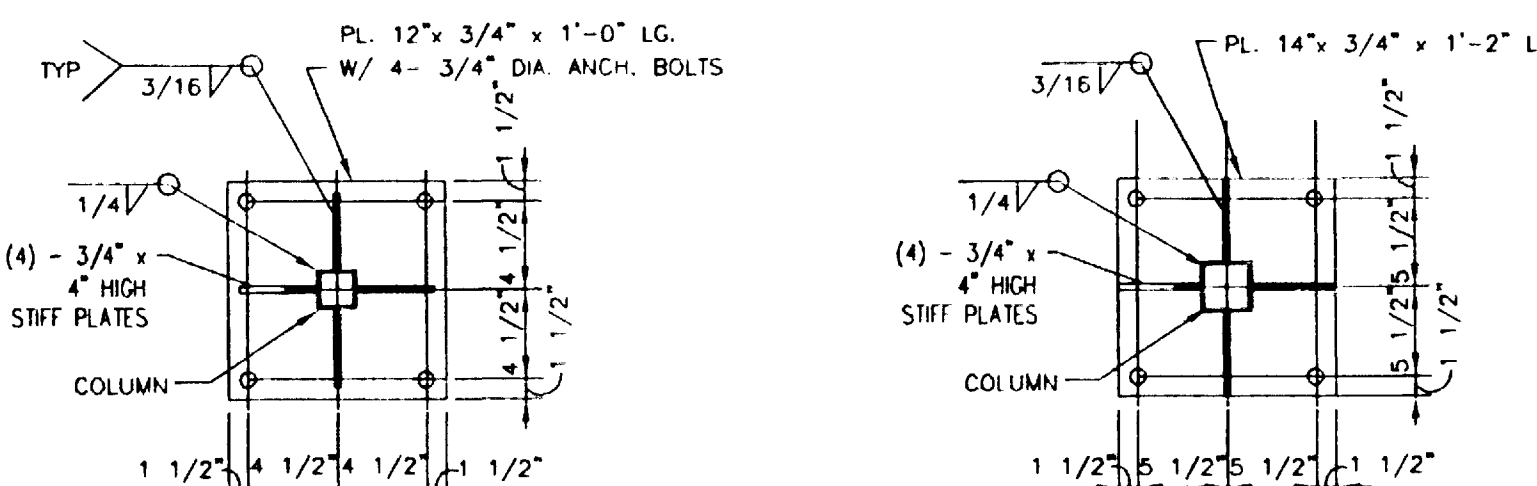

BASE PLATE TYPE-A

BASE PLATE TYPE-B

SPECIAL INSPECTIONS REQUIRED PER SEC. 308, 1991 UNIFORM BUILDING CODE FOR


AND PERIODIC INSPECTIONS SHALL BE SUBMITTED TO THE BUILDING OFFICIAL. A FINAL SIGNED REPORT SHALL BE SUBMITTED, STATING THAT ALL WORK REQUIRING SPECIAL INSPECTIONS COMPLIES WITH THE APPROVED PLANS AND SPECIFICATIONS. THE SPECIAL INSPECTOR SHALL BE APPROVED BY THE BLDG. OFFICIAL

CITY OF GRAPEVINE RELEASED FOR CONSTRUCTION

SHEET OF
RELEASE DOES NOT AUTHORIZE ANY WORK IN CONVICTION WITH THE BUILDING CODE OR ZONING ORDINANCE. THIS PLAN TO BE KEPT ON THE JOB AT ALL TIMES.
DATE OF RELEASE: 11/21/01
BY: [Signature]
FOR: [Signature]
SHEET NO. 3113 S. UNIVERSITY DR. SUITE 301 FORT WORTH, TX 76109
TELEPHONE: (817) 927-3049 * FAX: (817) 927-3048

TYP. BASE PLATE DETAIL

SECTION 3

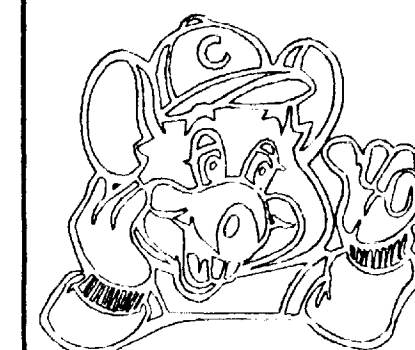


ARCHITECTURE - PLANNING - DESIGN
C.T. CHANG & ASSOC. INC.
1010 W. EULESS BLVD., SUITE 110
EULESS, TX 76040


CHUCK E. CHEESE'S PIZZA.
#854
GRAPEVINE MILLS WALL
GRAPEVINE, TX
C. E. C. ENTERTAINMENT, INC.
4441 WEST AIRPORT FREEWAY
IRVING, TEXAS 75062

GENERAL NOTES AND DETAILS

CHUCK E. CHEESE'S PIZZA.
#854
GRAPEVINE MILLS WALL
GRAPEVINE, TX
C. E. C. ENTERTAINMENT, INC.
4441 WEST AIRPORT FREEWAY
IRVING, TEXAS 75062

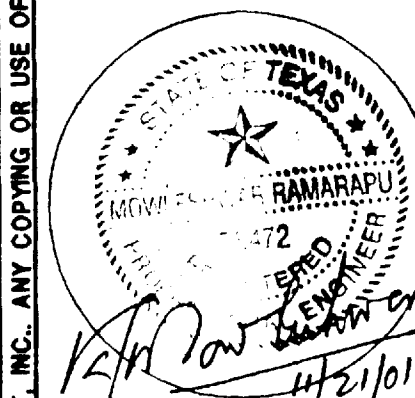

Date: 11/21/01
Revisions:
Project Number: SB-854
Sheet Number: S5 of 7

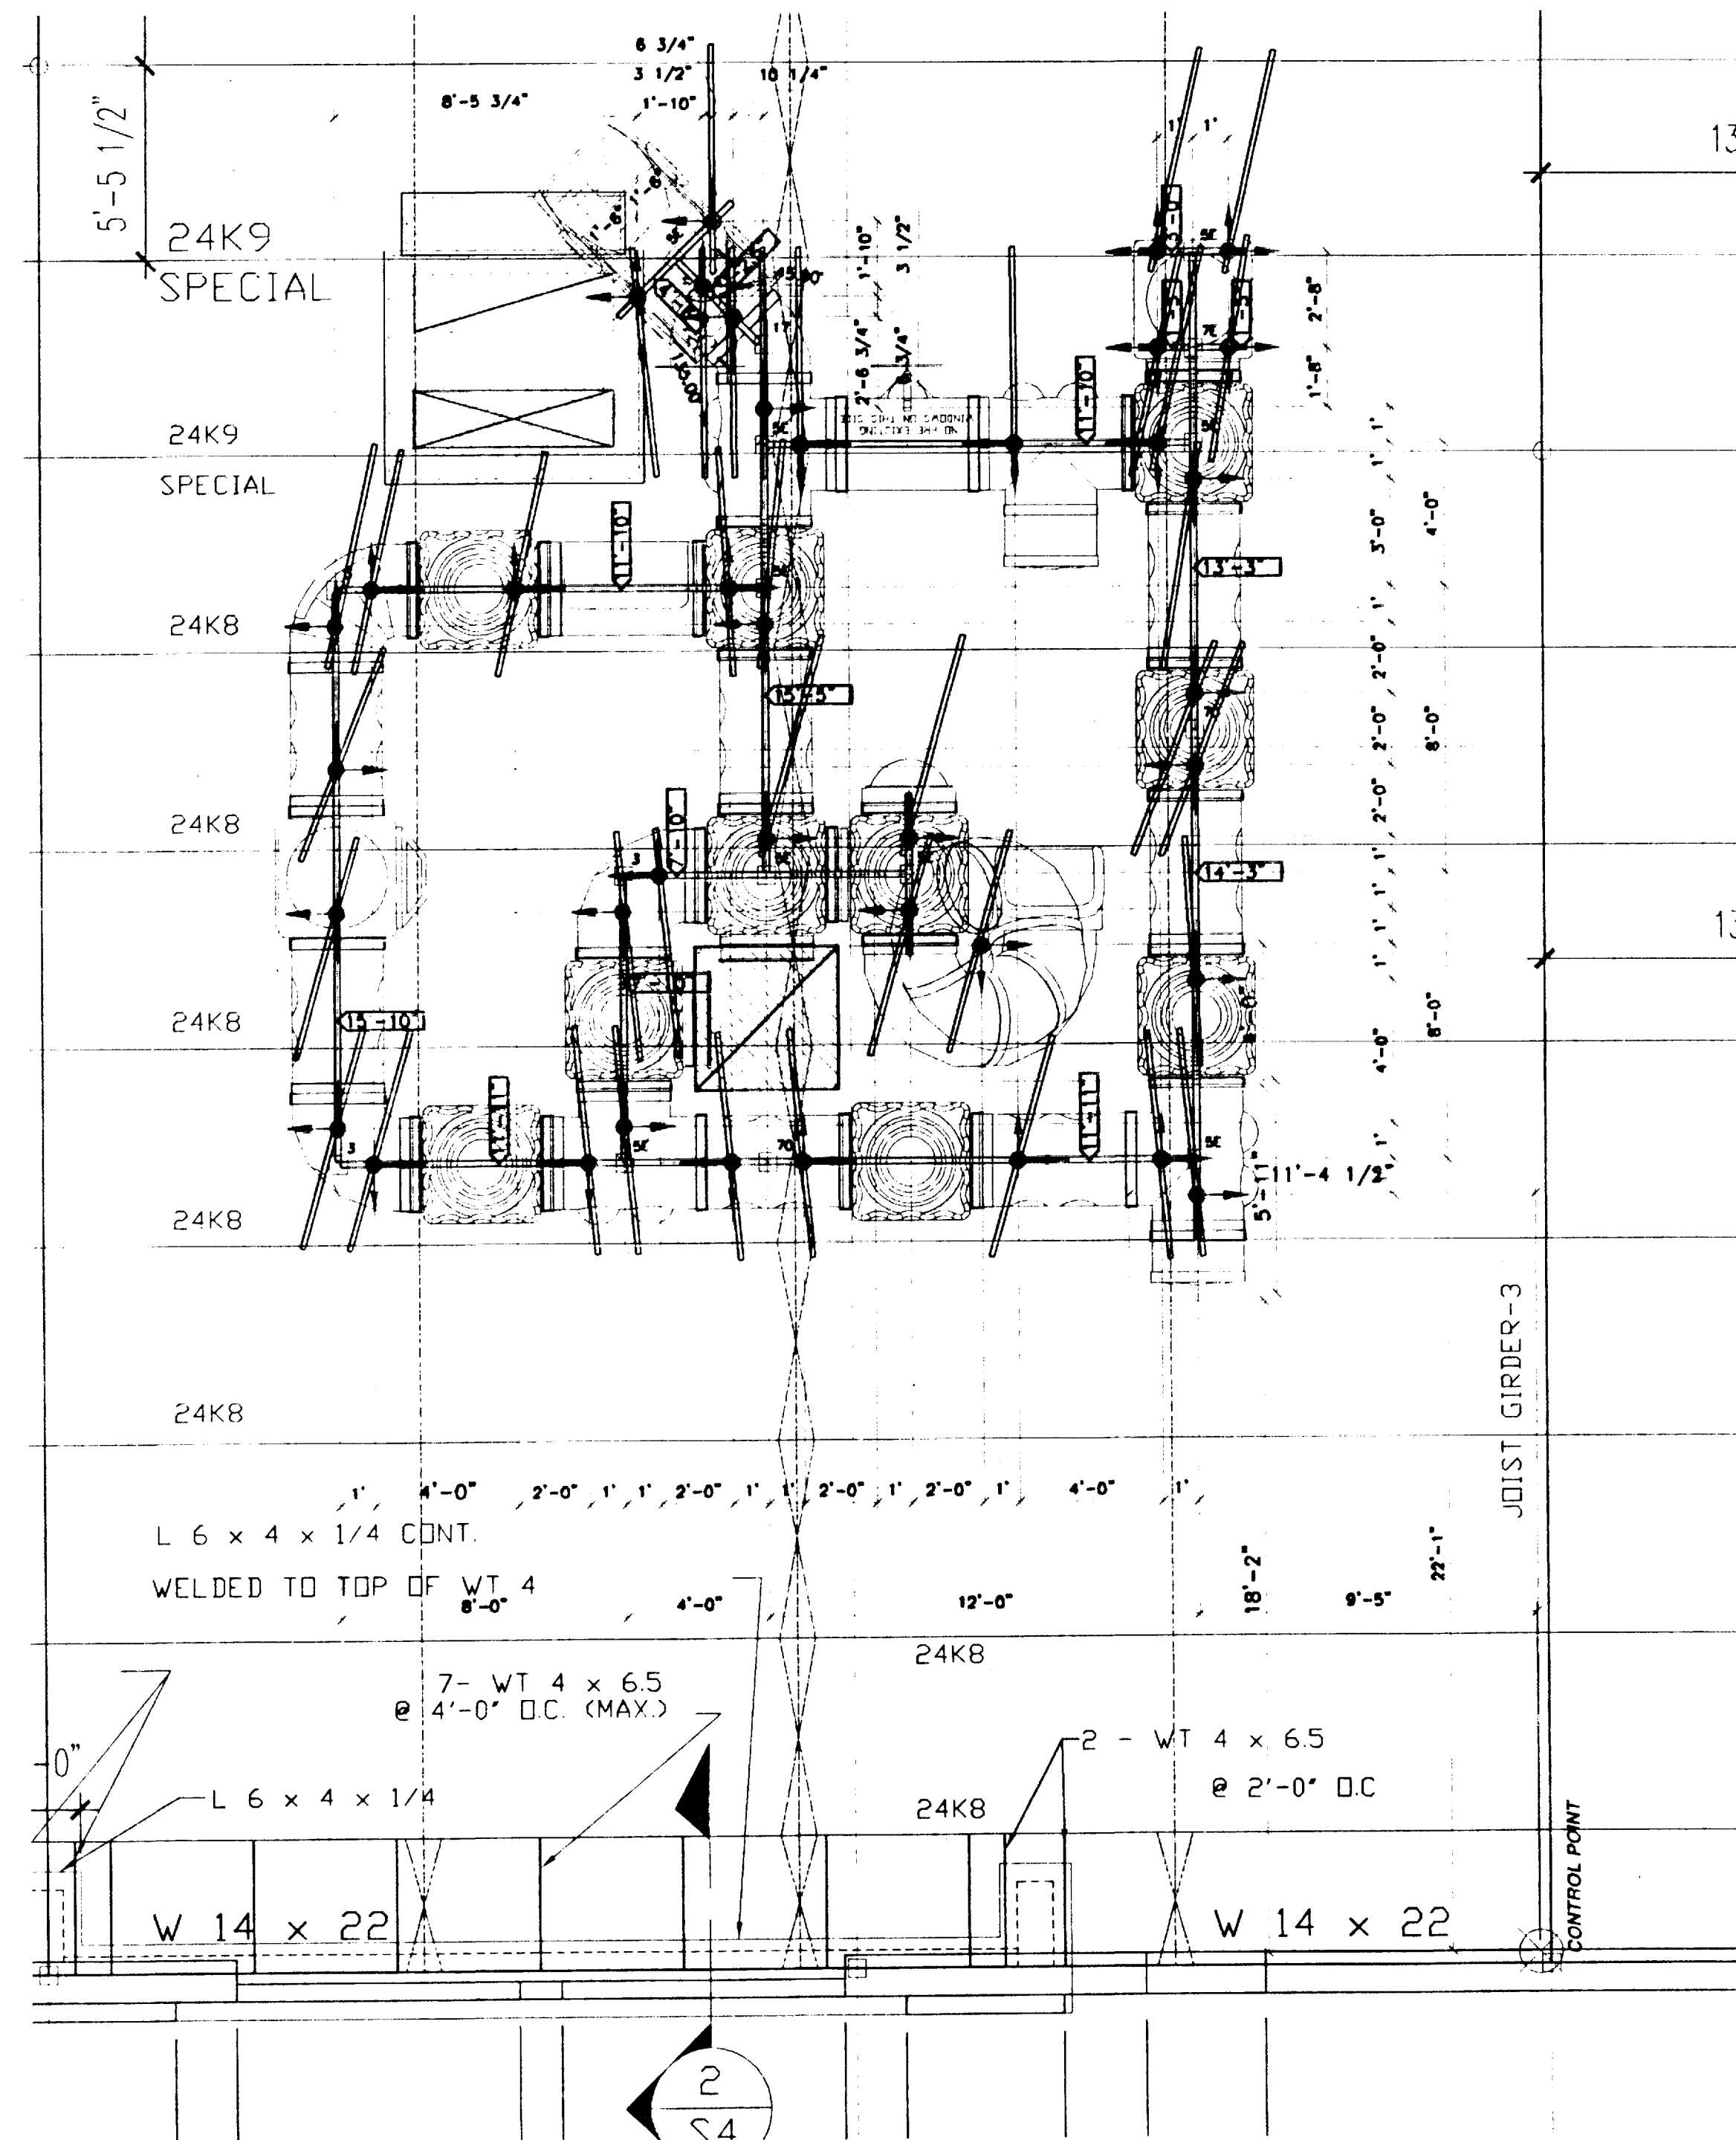

SUPERSTRUCTURE ATTACHMENT PLAN

1/4" = 1'-0"

GENERAL CONDITIONS:

1. THE CONTRACTOR SHALL CHECK AND VERIFY ALL DIMENSIONS AND DETAILS BEFORE FABRICATION OR CONSTRUCTION AND REPORT ANY DISCREPANCIES OR OMISSIONS IN THE CONTRACT DOCUMENTS TO THE STRUCTURAL ENGINEER.
2. REFER TO SHEET S7 FOR DETAILS.
3. AFTER COMPLETE ERECTION OF MONORAIL A TESTING LABORATORY SHALL BE HIRED TO VERIFY THAT ALL CONNECTIONS HAVE BEEN PROPERLY INSTALLED.

DESIGN SPECIFICATIONS:

STANDARD BUILDING CODE, CURRENT EDITION, IS USED AS BASIC CODE DOCUMENTS. THIS IS SUPPLEMENTED BY THE FOLLOWING ADDITIONAL CODES AND REFERENCES TO BE USED FOR DESIGN, DETAILING AND CONSTRUCTION:

- A. STRUCTURAL STEEL - 1989 SPECIFICATIONS FOR THE DESIGN, FABRICATION AND ERECTION OF STRUCTURAL STEEL FOR BUILDINGS OF AISC (NINTH EDITION).
- B. STANDARD SPECIFICATIONS FOR OPEN WEB STEEL JOISTS, H SERIES (SJI).

STRUCTURAL STEEL:

1. STRUCTURAL STEEL SHALL BE IN ACCORDANCE WITH THE AMERICAN INSTITUTE OF STEEL CONSTRUCTION "SPECIFICATIONS FOR THE DESIGN, FABRICATION AND ERECTION OF STRUCTURAL STEEL FOR BUILDINGS," 1989, NINTH EDITION.
2. STRUCTURAL STEEL TO CONFORM TO ASTM A36 GRADE STEEL UNLESS OTHERWISE NOTED.
3. STRUCTURAL PIPE SHALL CONFORM TO ASTM A53, GRADE B.
4. BOLTS AND BOLTED CONNECTIONS SHALL CONFORM TO THE REQUIREMENTS OF THE SPECIFICATIONS FOR STRUCTURAL JOINTS USING ASTM A307 BOLTS.
5. VERIFY JOIST LOCATIONS PRIOR TO INSTALLATION. PENDENT POINTS ARE ALWAYS IN THE SAME POSITION IN RELATIONSHIP TO EACH OTHER. ANY ADJUSTMENT MUST BE AS AN ENTITY.

5'-8"

- C5 X 6.7 X 8" STEEL CHANNEL
- PENDENT POINT
- BRACING
- COLLAR
- MONORAIL
- 8" SCHEDULE 80 PIPE

SPECIAL INSPECTIONS REQUIRED PER SEC. 308, 1991 UNIFORM BUILDING CODE FOR:

AND PERIODIC INSPECTIONS SHALL BE SUBMITTED TO THE BUILDING OFFICIAL. A FINAL SIGNED REPORT SHALL BE SUBMITTED, STATING THAT ALL WORK REQUIRING SPECIAL INSPECTIONS AND COMPLIES WITH THE APPROVED PLANS AND SPECIFICATIONS. THE SPECIAL INSPECTOR SHALL BE APPROVED BY THE BLDG. OFFICIAL

INTEC SERVICES INC.
CONSULTING ENGINEERS & PLANNERS
3113 S. UNIVERSITY DR. SUITE 301
FORT WORTH, TX 76109
TELEPHONE: (817) 927-3049 * FAX: (817) 927-3048

THIS DRAWING/DOCUMENT IS THE SOLE PROPERTY OF INTEC SERVICES INC. ANY COPYING OR USE OF THIS DRAWING FOR DESIGN FOR ANY PURPOSE OTHER THAN CONSTRUCTION OF THIS PROJECT AT THE LOCATION SHOWN ON DRAWING IS PROHIBITED. DO NOT SCALE THIS DRAWING FOR CONSTRUCTION.

INTEC PROJ. FILE NO: 2103256 * DATE: 11/21/01

CITY OF GRAPEVINE RELEASED FOR CONSTRUCTION
THIS PLAN TO BE KEPT ON THE JOB AT ALL TIMES


DATE: 11/21/01 BY: [Signature]
BUILDING INSPECTION DIVISION
RELEASE DOES NOT APPLY TO CONSTRUCTION OR EASEMENTS OR ON PUBLIC RIGHT-OF-WAY.
ALL CHANGES MUST BE APPROVED

ARCHITECTURE - PLANNING - DESIGN
C.T. CHANG & ASSOC. INC.
1010 W. EULESS BLVD., SUITE 110
EULESS, TX 76040

CHUCK E. CHEESE'S PIZZA. #854
GRAPEVINE MILLS MALL
GRAPEVINE, TX
C. E. C. ENTERTAINMENT, INC.
4441 WEST AIRPORT FREEWAY
IRVING, TEXAS 75062
GRAPEVINE, TX
SUPERSTRUCTURE ATTACHMENT PLAN


STATE OF TEXAS
REGISTERED PROFESSIONAL ENGINEER
MUNISHWAR RAMARAO
78472
11/21/01

Date: 11/21/01
Revisions:
Project Number: SB-854
Sheet Number: S6 of 7

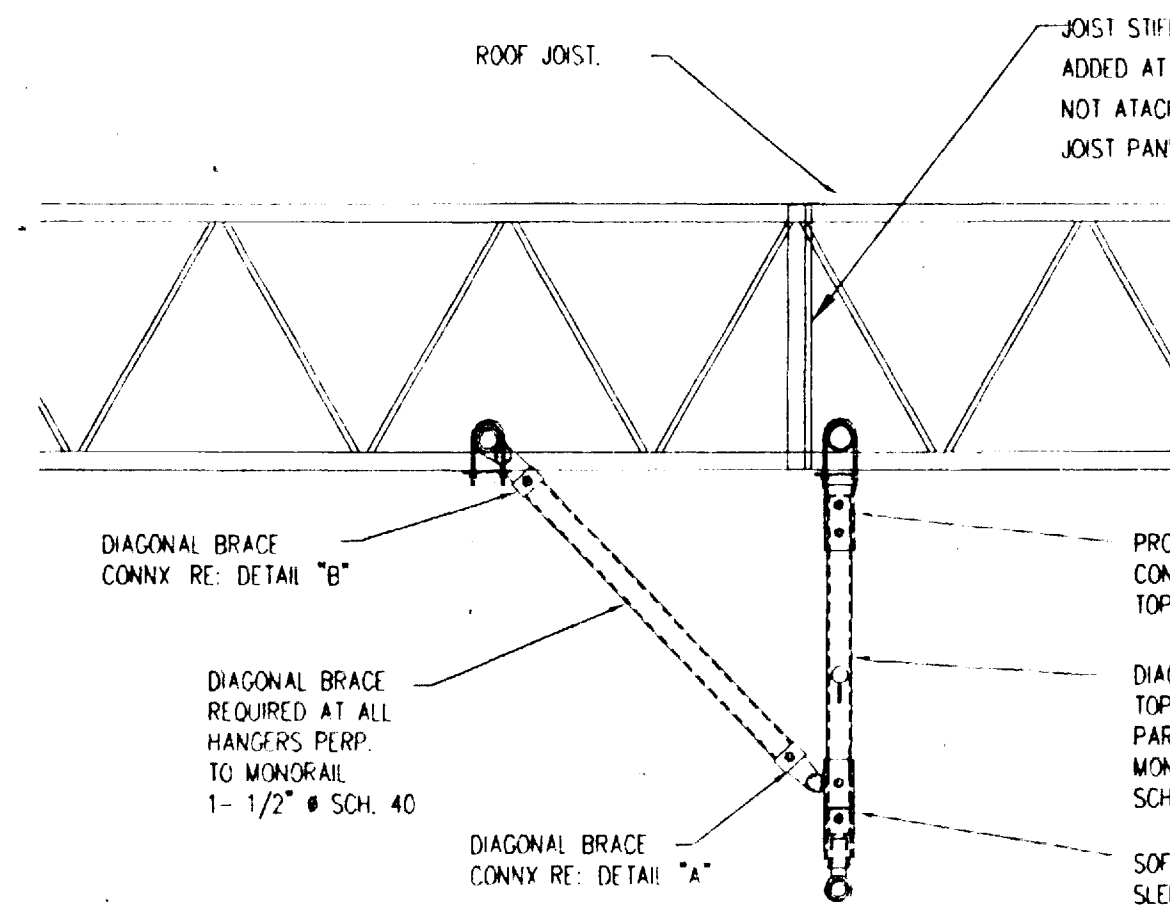


01 DETAIL

SCALE: 3/4"=1'-0"

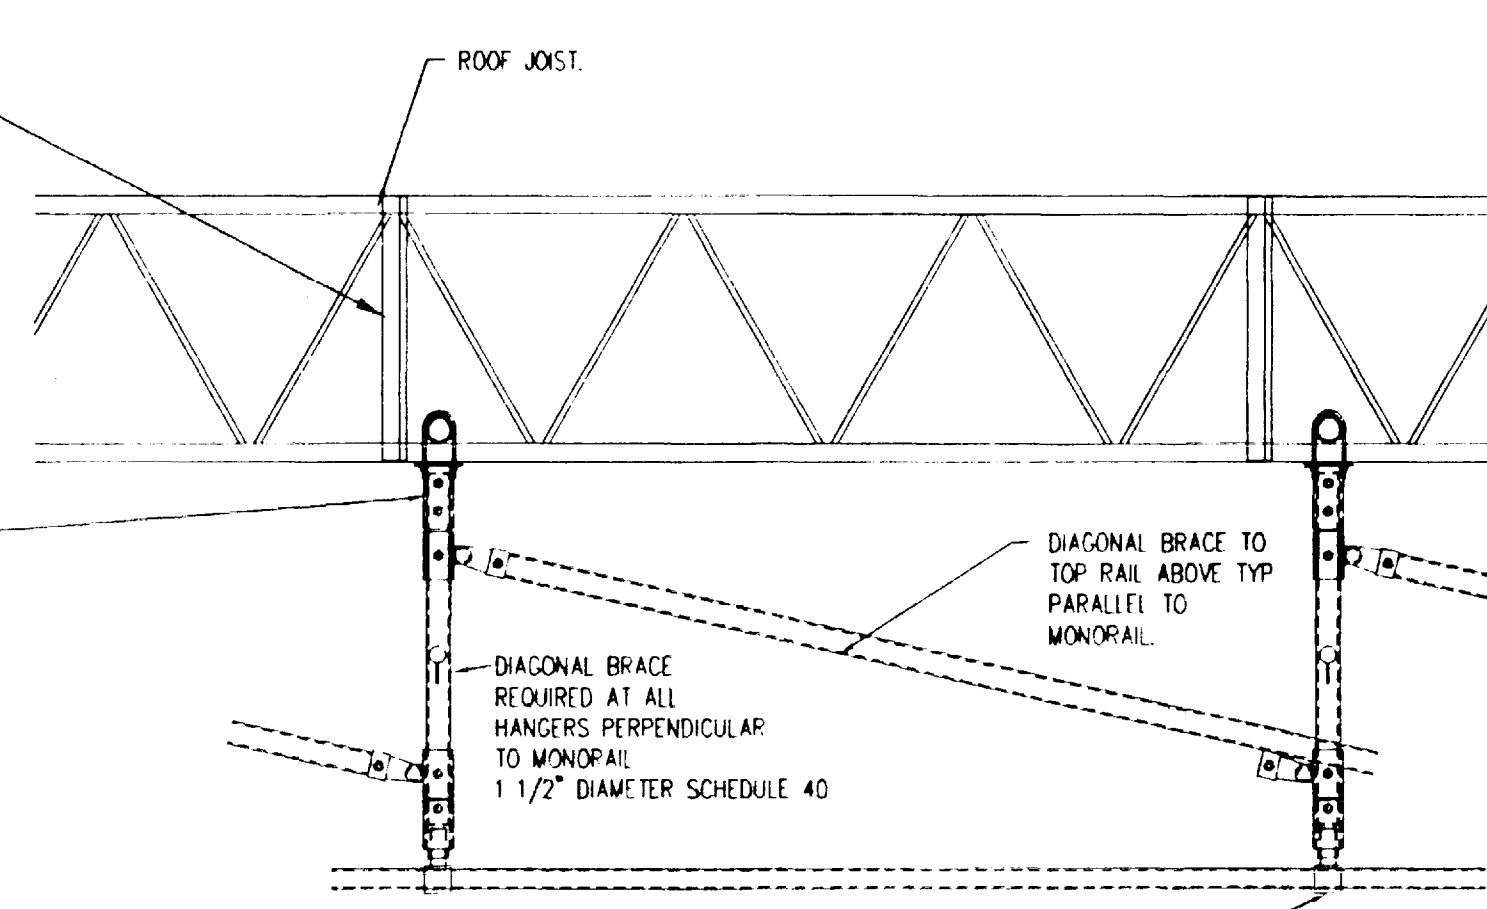


02 DETAIL

SCALE: 3/4"=1'-0"

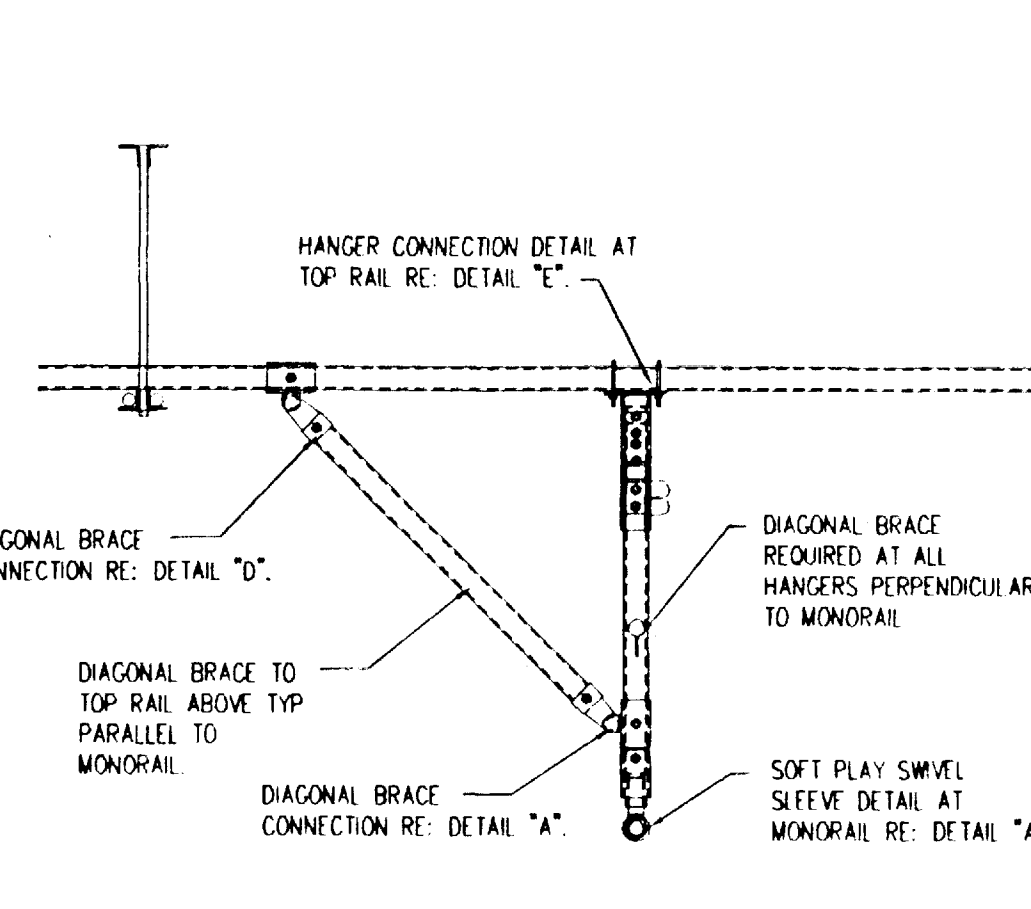

03 DETAIL


SCALE: 3/4"=1'-0"

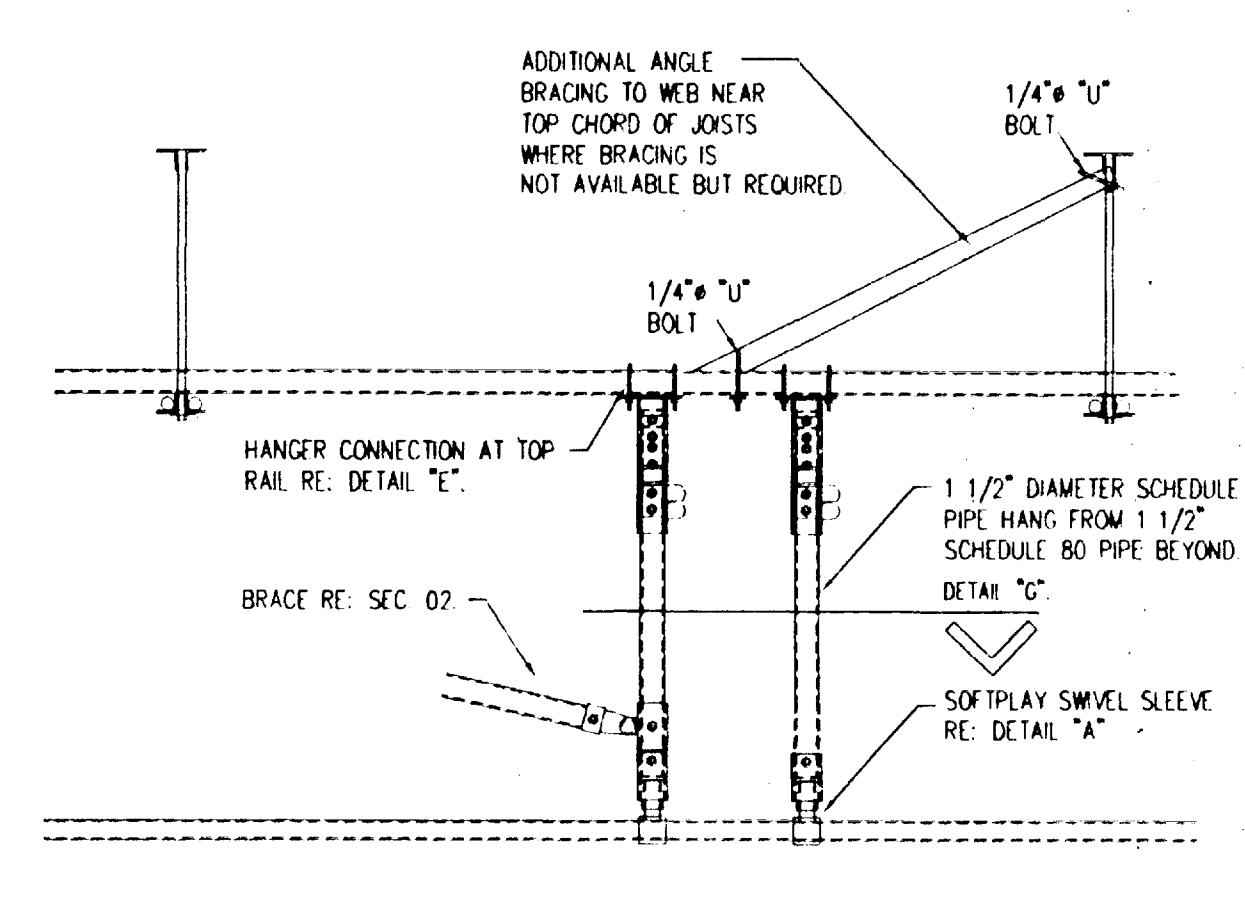

04 DETAIL


SCALE: 3/4"=1'-0"

NOTE: THE CONNECTIONS BETWEEN MONORAIL AND BALL CRAWL AND THE BALL CRAWL ITSELF ARE THE RESPONSIBILITY OF OTHERS. RE: DRAWINGS G1-G4, PROVIDED ONLY AS REFERENCE.

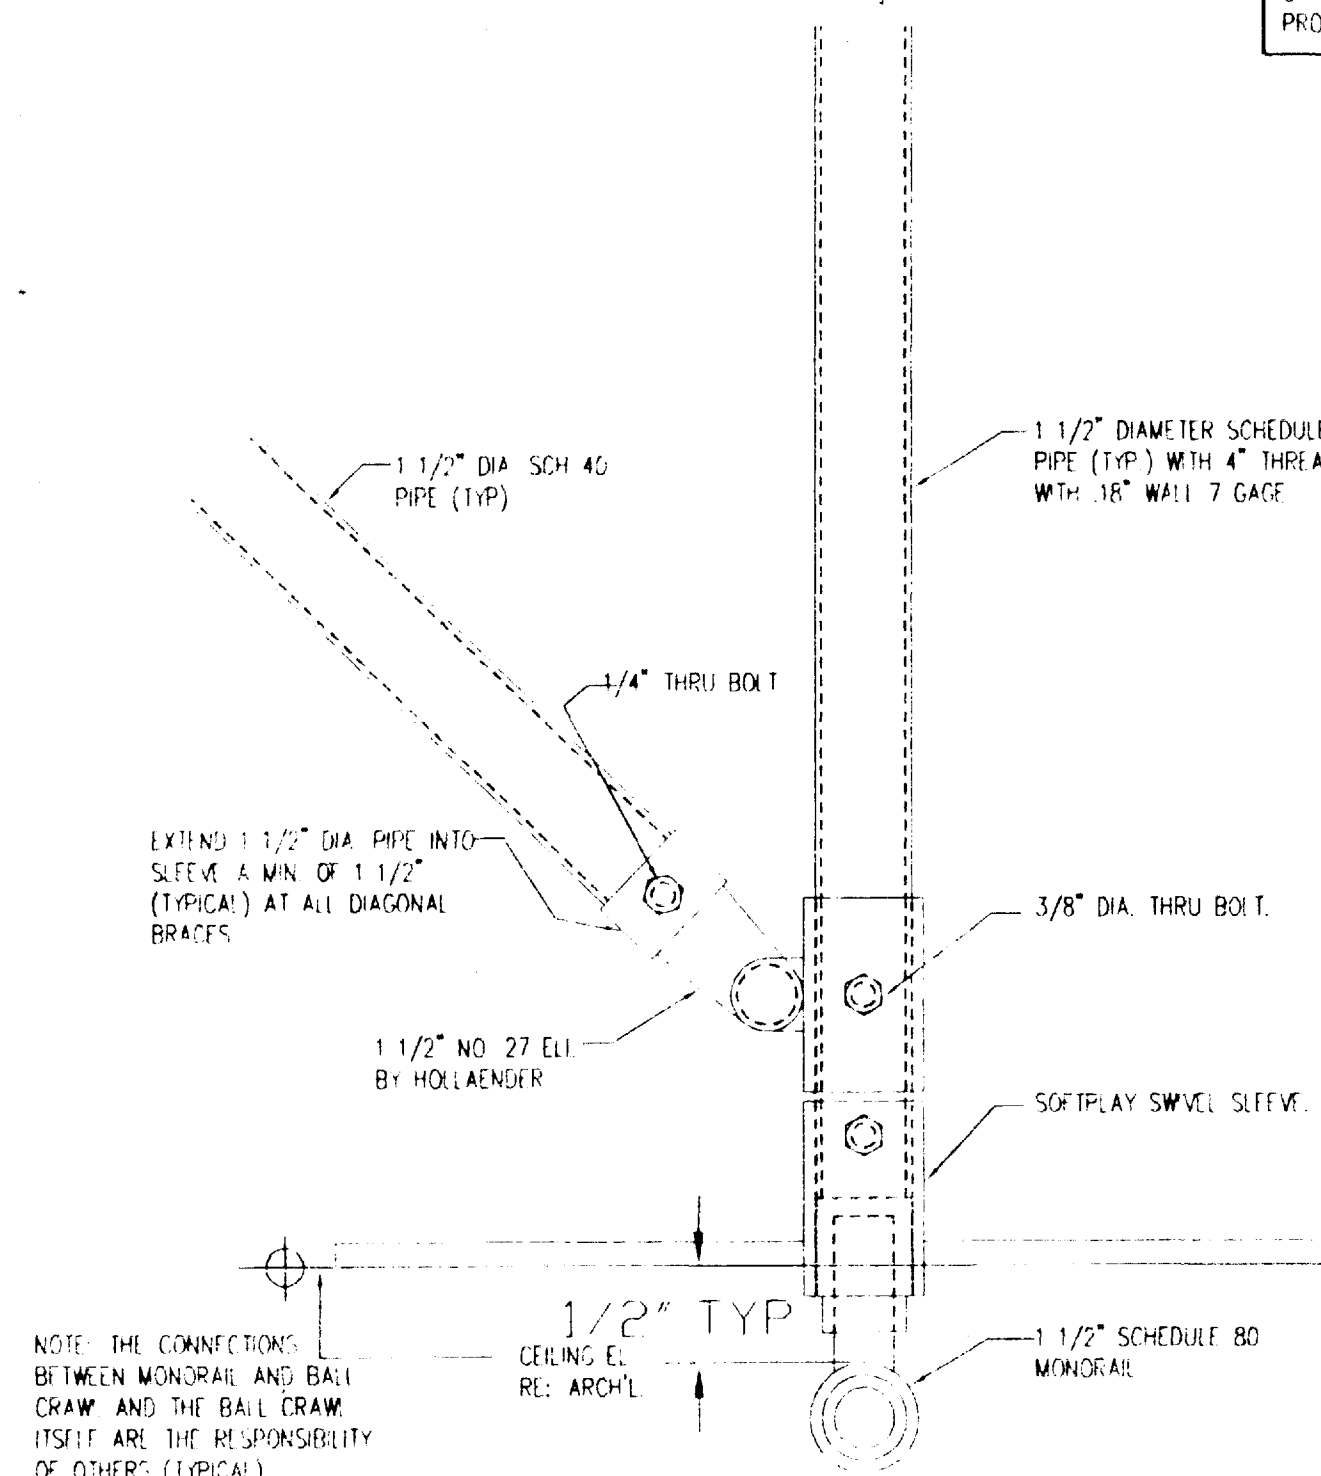


DETAIL A

SCALE: 3"=1'-0"

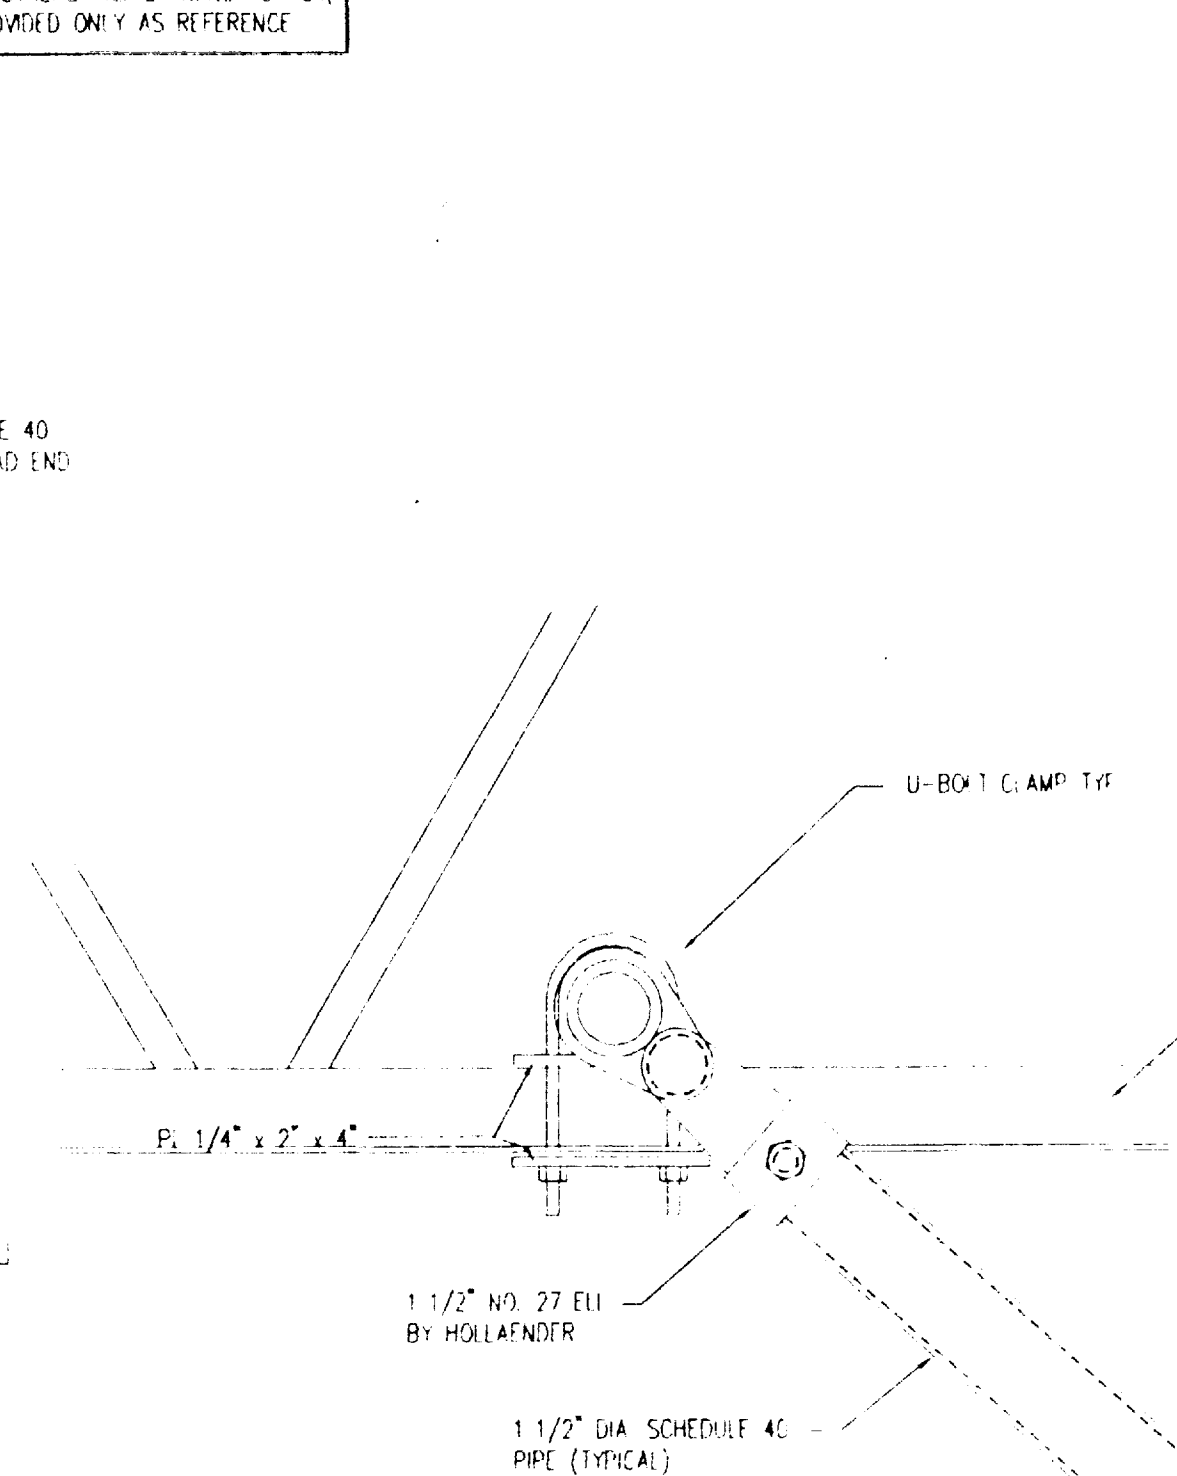


DETAIL B

SCALE: 3"=1'-0"

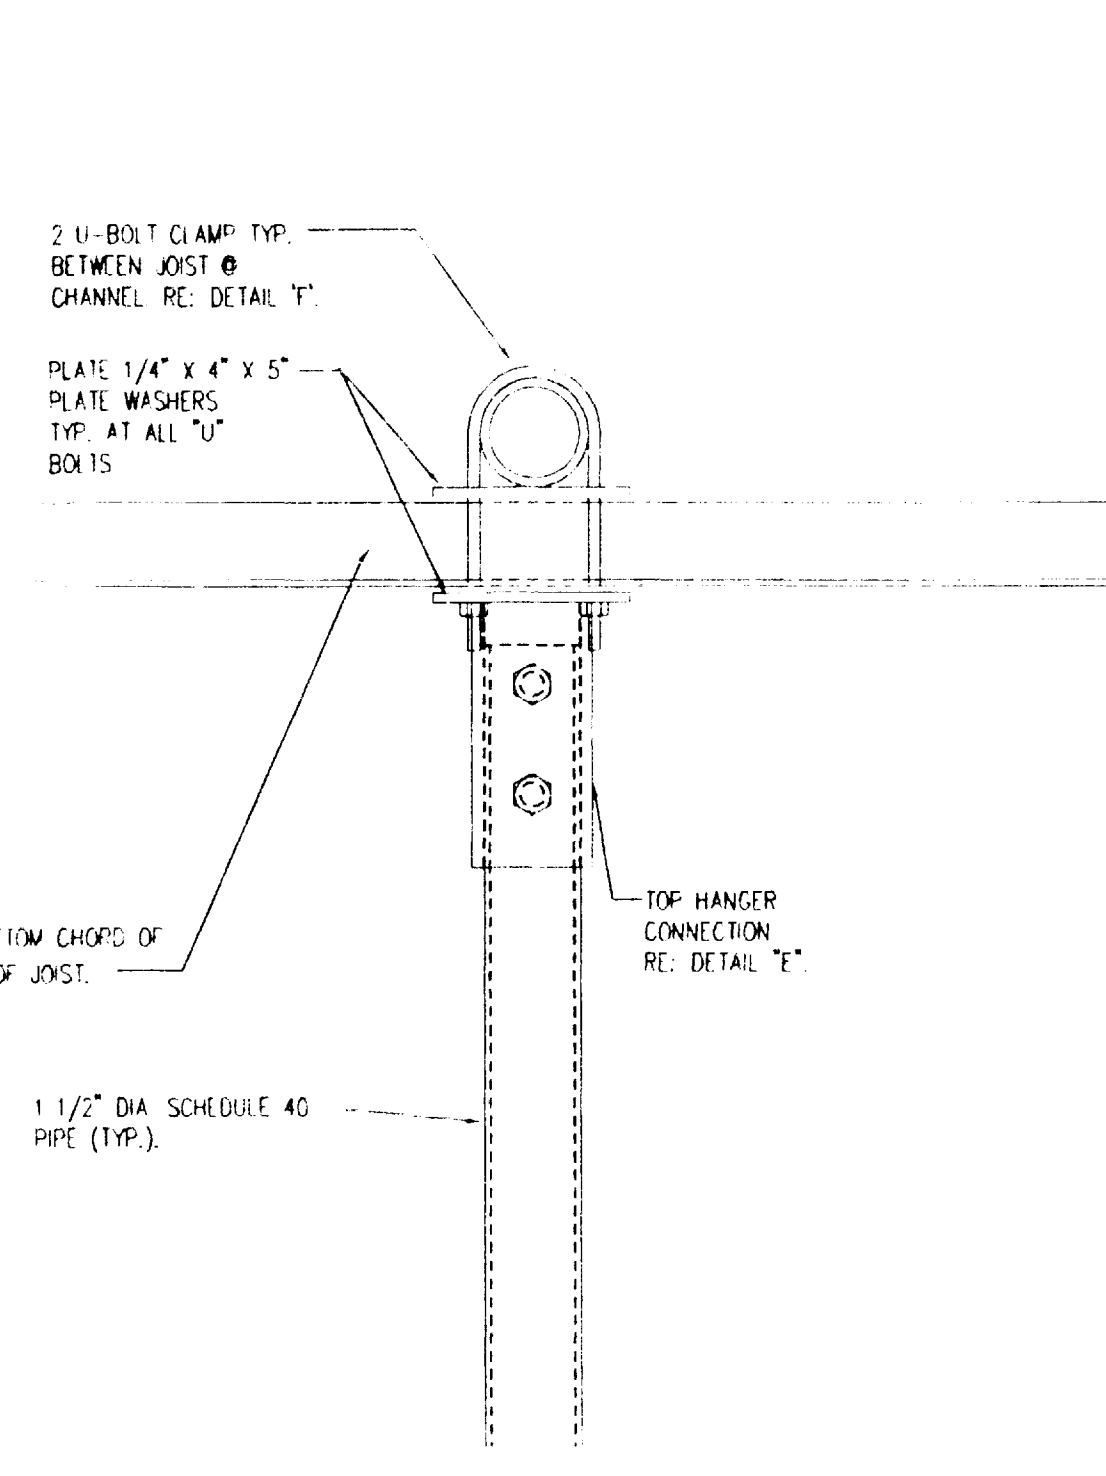


DETAIL C

SCALE: 3"=1'-0"

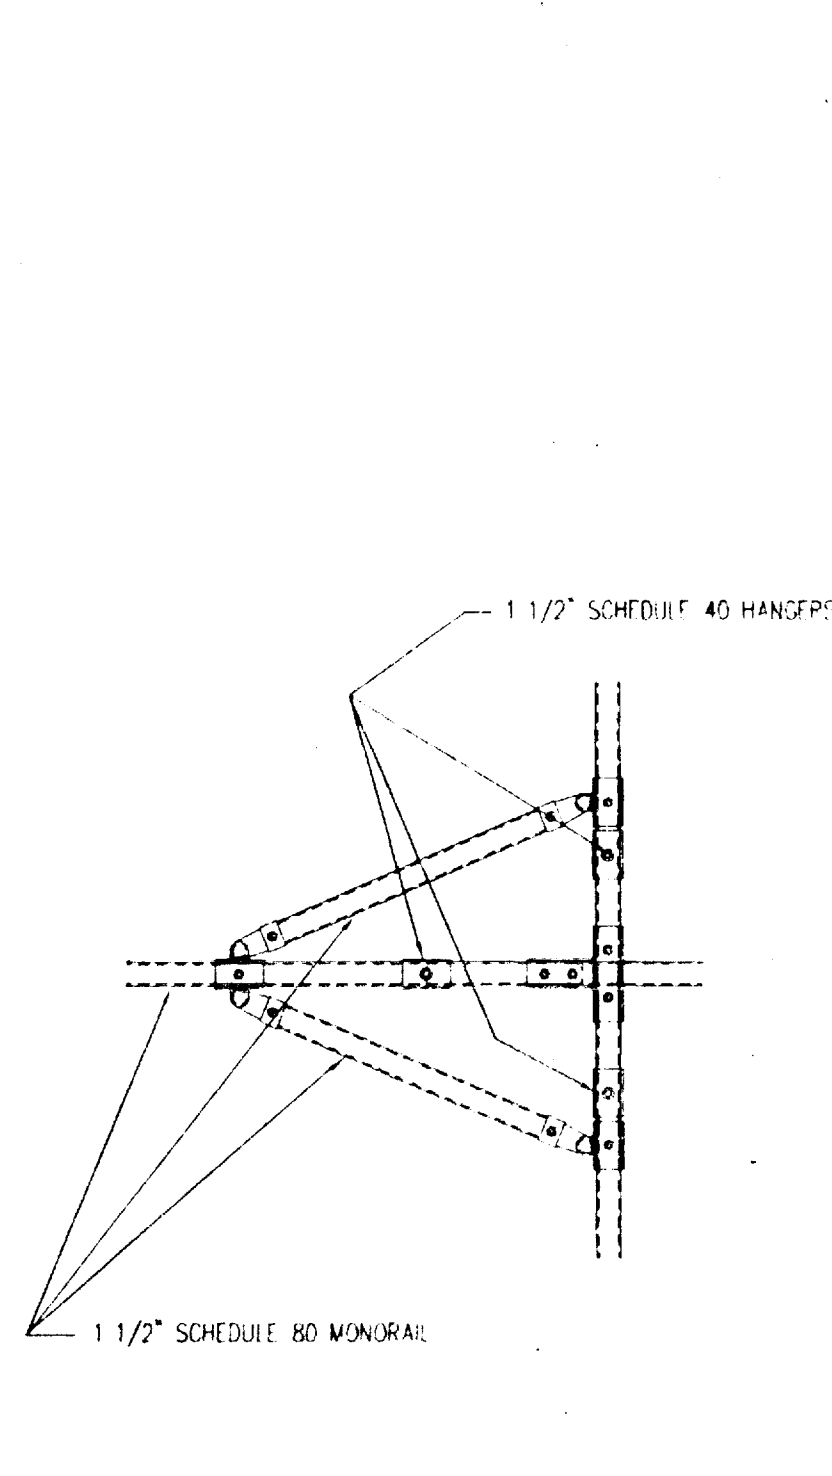

DETAIL G

SCALE: 3/4"=1'-0"

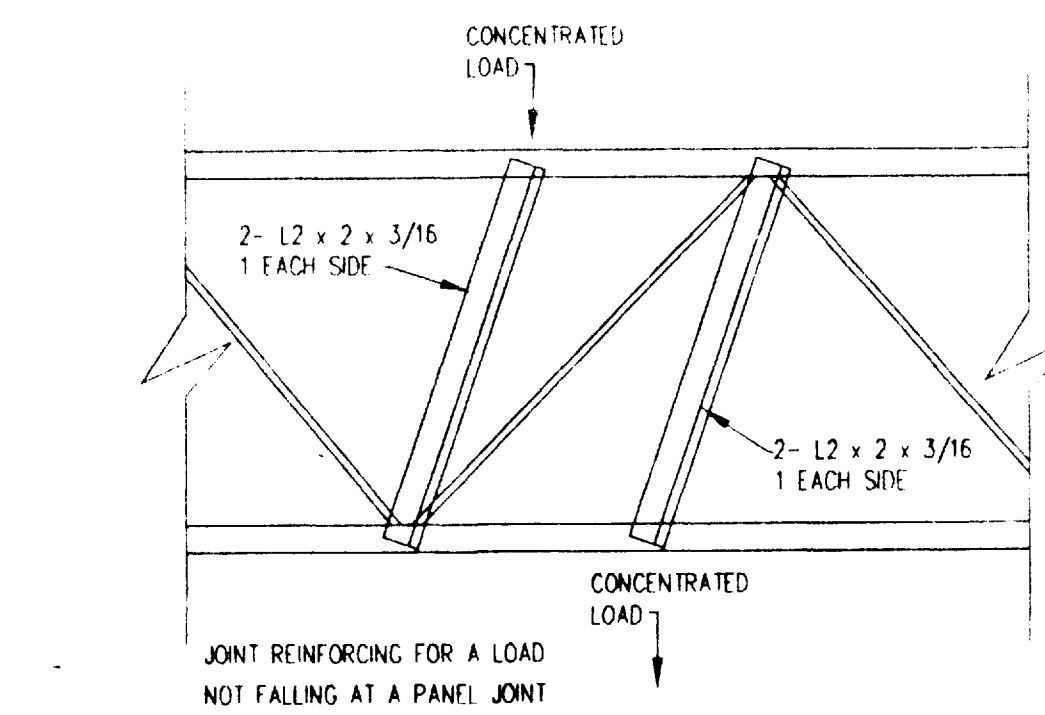

05 TYP. JOIST REINFORCEMENT DETAIL

SCALE: NTS

SPECIAL INSPECTIONS REQUIRED PER SEC. 306, 1991 UNIFORM BUILDING CODE FOR:

AND PERIODIC INSPECTIONS SHALL BE SUBMITTED TO THE BUILDING OFFICIAL. A FINAL SIGNED REPORT SHALL BE SUBMITTED, STATING THAT ALL WORK REQUIRING SPECIAL INSPECTIONS COMPLIES WITH THE APPROVED PLANS AND SPECIFICATIONS. THE SPECIAL INSPECTOR SHALL BE APPROVED BY THE BLDG. OFFICIAL.

INTEC SERVICES INC.
CONSULTING ENGINEERS & PLANNERS
3113 S. UNIVERSITY DR. SUITE 301
FORT WORTH, TX 76109
TELEPHONE: (817) 927-3049 • FAX: (817) 927-3040

THIS DRAWING/DOCUMENT IS THE SOLE PROPERTY OF INTEC SERVICES INC. ANY COPYING OR USE OF THIS DRAWING/DOCUMENT FOR ANY PURPOSE OTHER THAN CONSTRUCTION OF THE PROJECT AT THE LOCATION SHOWN ON DRAWING WITHOUT WRITTEN PERMISSION OF THE ARCHITECT AND DEC ENTERTAINMENT, INC. IS PROHIBITED. DO NOT SCALE THIS DRAWING.

INTEC PROJ. FILE NO: 2103257

DATE: 11/21/01

DATE: 11/21/01
BY: BUILDING INSPECTION DIVISION
RELEASE DOES NOT APPLY TO CONSTRUCTION EASEMENTS OR ON PUBLIC RIGHT-OF-WAY
ALL CHANGES MUST BE APPROVED




ARCHITECTURE - PLANNING - DESIGN
C.T. CHANG & ASSOC. INC.
1010 W. EULESS BLVD., SUITE 110
EULESS, TX 76040

#854

CHUCK E. CHEESE'S PIZZA
GRAPEVINE MILLS MALL
GRAPEVINE, TX
C. E. C. ENTERTAINMENT, INC.
4441 WEST AIRPORT FREEWAY
IRVING, TEXAS 75062

GRAPEVINE, TX

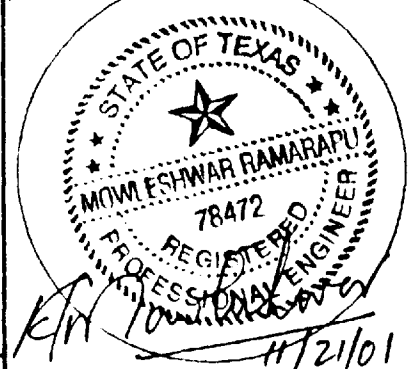

Date	11/21/01
Revisions	
Project Number	SB-854
Sheet Number	S7

of 7

PIPING ON ROOF NOTE:

GAS PIPING SHALL BE RUN ON ROOF. CONTRACTOR SHALL PROVIDE ROOF PIPING SUPPORTS ON 10'-0" CENTERS. EACH CHANGE IN DIRECTION, EACH ROOF TOP UNIT AND EACH PIPE PENETRATION THROUGH ROOF, REFER TO DETAILS. REFER TO MECHANICAL SPECIFICATIONS FOR REQUIRED OFFSETS OR LOOPS FOR PIPING EXPANSION.

GAS SERVICE NOTE:


CONTRACTOR SHALL COORDINATE INSTALLATION OF GAS SERVICE AND METER WITH GAS COMPANY. CONTRACTOR SHALL PAY ALL FEES, PERMITS AND CHARGES ASSOCIATED WITH THE INSTALLATION OF BOTH THE GAS METER AND SERVICE.

FIRE PROTECTION NOTE:

CONTRACTOR SHALL BE RESPONSIBLE FOR PROVIDING A COMPLETE AUTOMATIC WET TYPE SPRINKLER SYSTEM FOR THE ENTIRE BUILDING. SPRINKLER HEAD LAYOUT SHALL BE BASED ON NFPA 13 AND STATE AND LOCAL CODES. SPRINKLER SYSTEM SHALL CONFORM TO STATE BOARD OF INSURANCE, NFPA 13, LOCAL AND OWNERS INSURANCE COMPANY REQUIREMENTS. CONTRACTOR SHALL CONTACT OWNER'S INSURANCE COMPANY TO CONFIRM ALL OF THEIR REQUIREMENTS. PRIOR TO SUBMITTING THEIR BID, REFER TO MECHANICAL SPECIFICATIONS FOR ADDITIONAL REQUIREMENTS.


GENERAL PLUMBING NOTE:

- ALL EXPOSED PLUMBING (SUPPLY OR WASTE) IN FINISHED MEN AND WOMEN RESTROOM AREA SHALL BE CHROME PLATED.
- ALL EXPOSED PLUMBING (SUPPLY OR WASTE) IN KITCHEN AND SERVING LINE AREAS SHALL BE HARD POLISHED COPPER.
- FLOOR SINKS TO BE INSTALLED FLUSH WITH THE FINISH FLOOR SURFACE, AND CLOSE TO WALL UNDERNEATH SINKS, NOT A TRIP HAZARD.
- THE PIPING SHOWN IS IN SCHEMATIC FORM. ROUTE PIPING AS REQUIRED FOR CLEARANCE WITH STRUCTURAL AND EQUIPMENT CONDITIONS. COORDINATE WITH OTHER TRADES AS REQUIRED. PIPING SHALL BE INSTALLED WITH ADEQUATE SLOPE AS REQUIRED FOR EACH PARTICULAR SYSTEM.

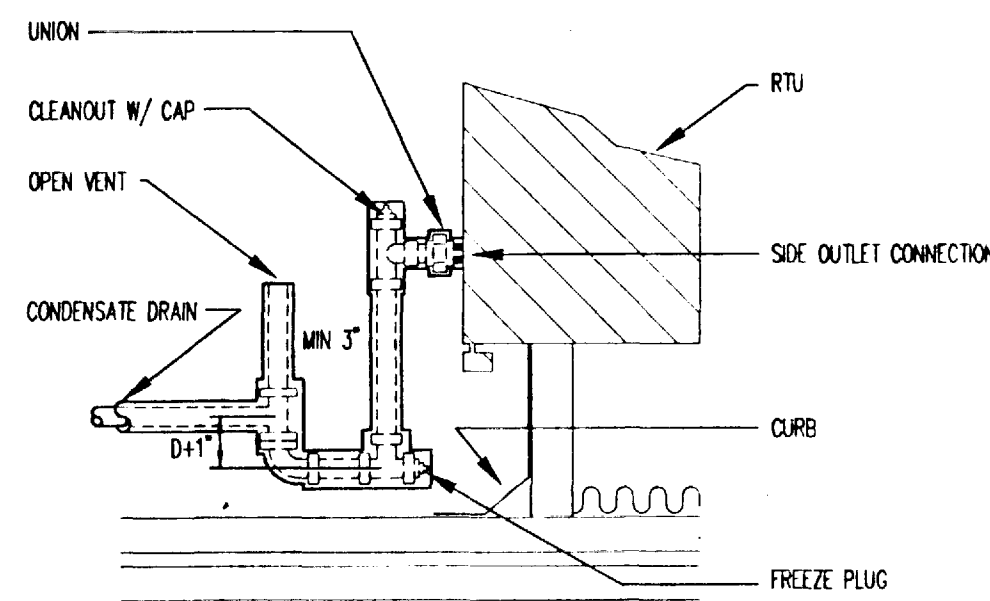

**ROOFTOP A/C UNIT
02 CONDENSATE PIPING**
NO SCALE

- NOTE:
1. D = UNIT TOTAL STATIC PRESSURE
 2. CONDENSATE DRAIN SHALL BE SIZES SHOWN ON DRAWINGS BUT NO LESS THAN THE UNIT CONNECTION SIZE.

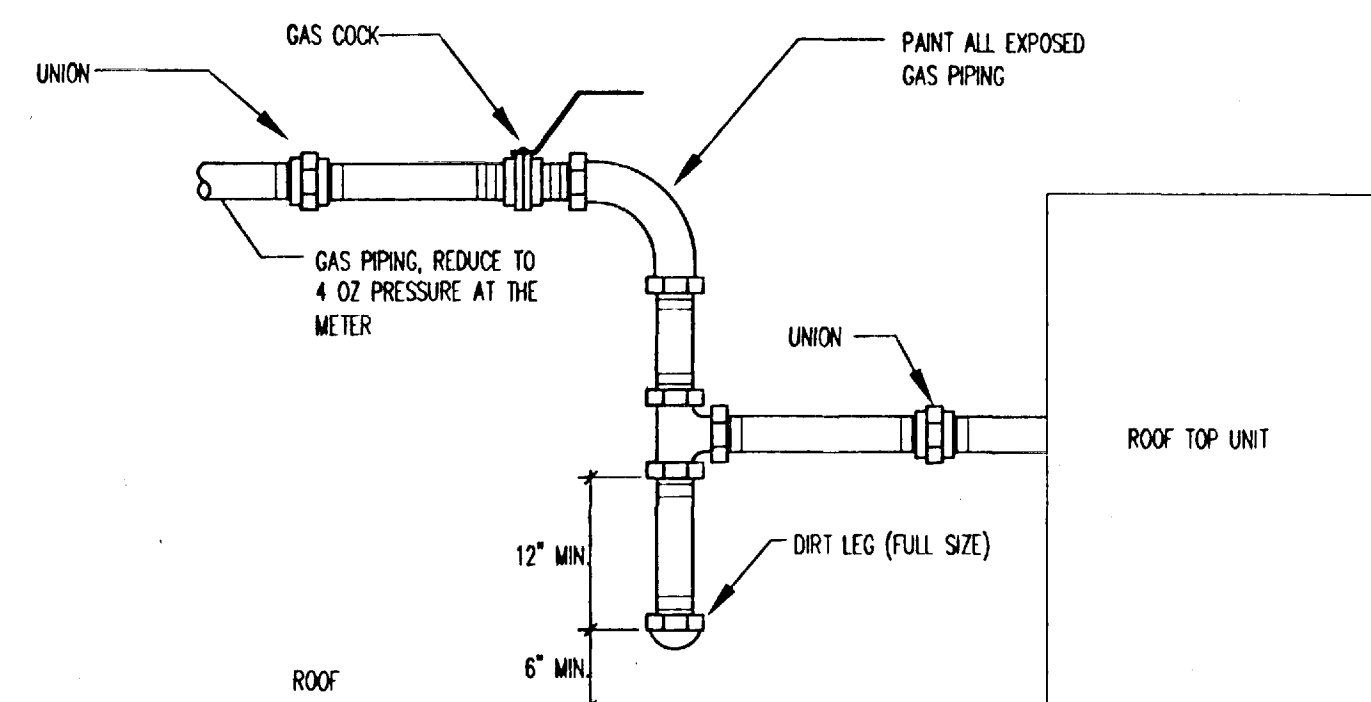


03 GAS COCK DETAIL
NO SCALE

PIPE MATERIAL SCHEDULE

SERVICE	PIPE	FITTINGS	LOCATION
G. WASTE, SS & VENT	CAST IRON HUBBLES	CAST IRON HUBBLES	ABOVE & BELOW GRADE
HOT & COLD WATER	COPPER TYPE 'L' HARD DRAWN	WROUGHT COPPER	ABOVE GRADE
COLD WATER	COPPER TYPE 'K' HARD DRAWN	WROUGHT COPPER	BELOW GRADE
CONDENSATE DRAIN INDIRECT DRAIN	COPPER TYPE 'W' HARD DRAWN	WROUGHT COPPER	ABOVE GRADE
NATURAL GAS	BLACK, IRON, SCHED. 40	MALLEABLE IRON	ABOVE GRADE


PLUMBING SYMBOLS

V	VENT LINE (V)	SS	SANITARY SEWER LINE (SS)
CW	COLD WATER LINE (CW)	CD	CONDENSATE LINE (CD)
HW	HOT WATER LINE (HW)	G	GAS LINE (G)
GW	GREASE WASTE LINE (GW)	A	COMPRESSED AIR LINE (A)
SS	SANITARY SEWER LINE (SS)	F	FIRE MAIN (F)
CD	CONDENSATE LINE (CD)	D	DRAIN LINE (D)
G	GAS LINE (G)		
A	COMPRESSED AIR LINE (A)		
F	FIRE MAIN (F)		
D	DRAIN LINE (D)		

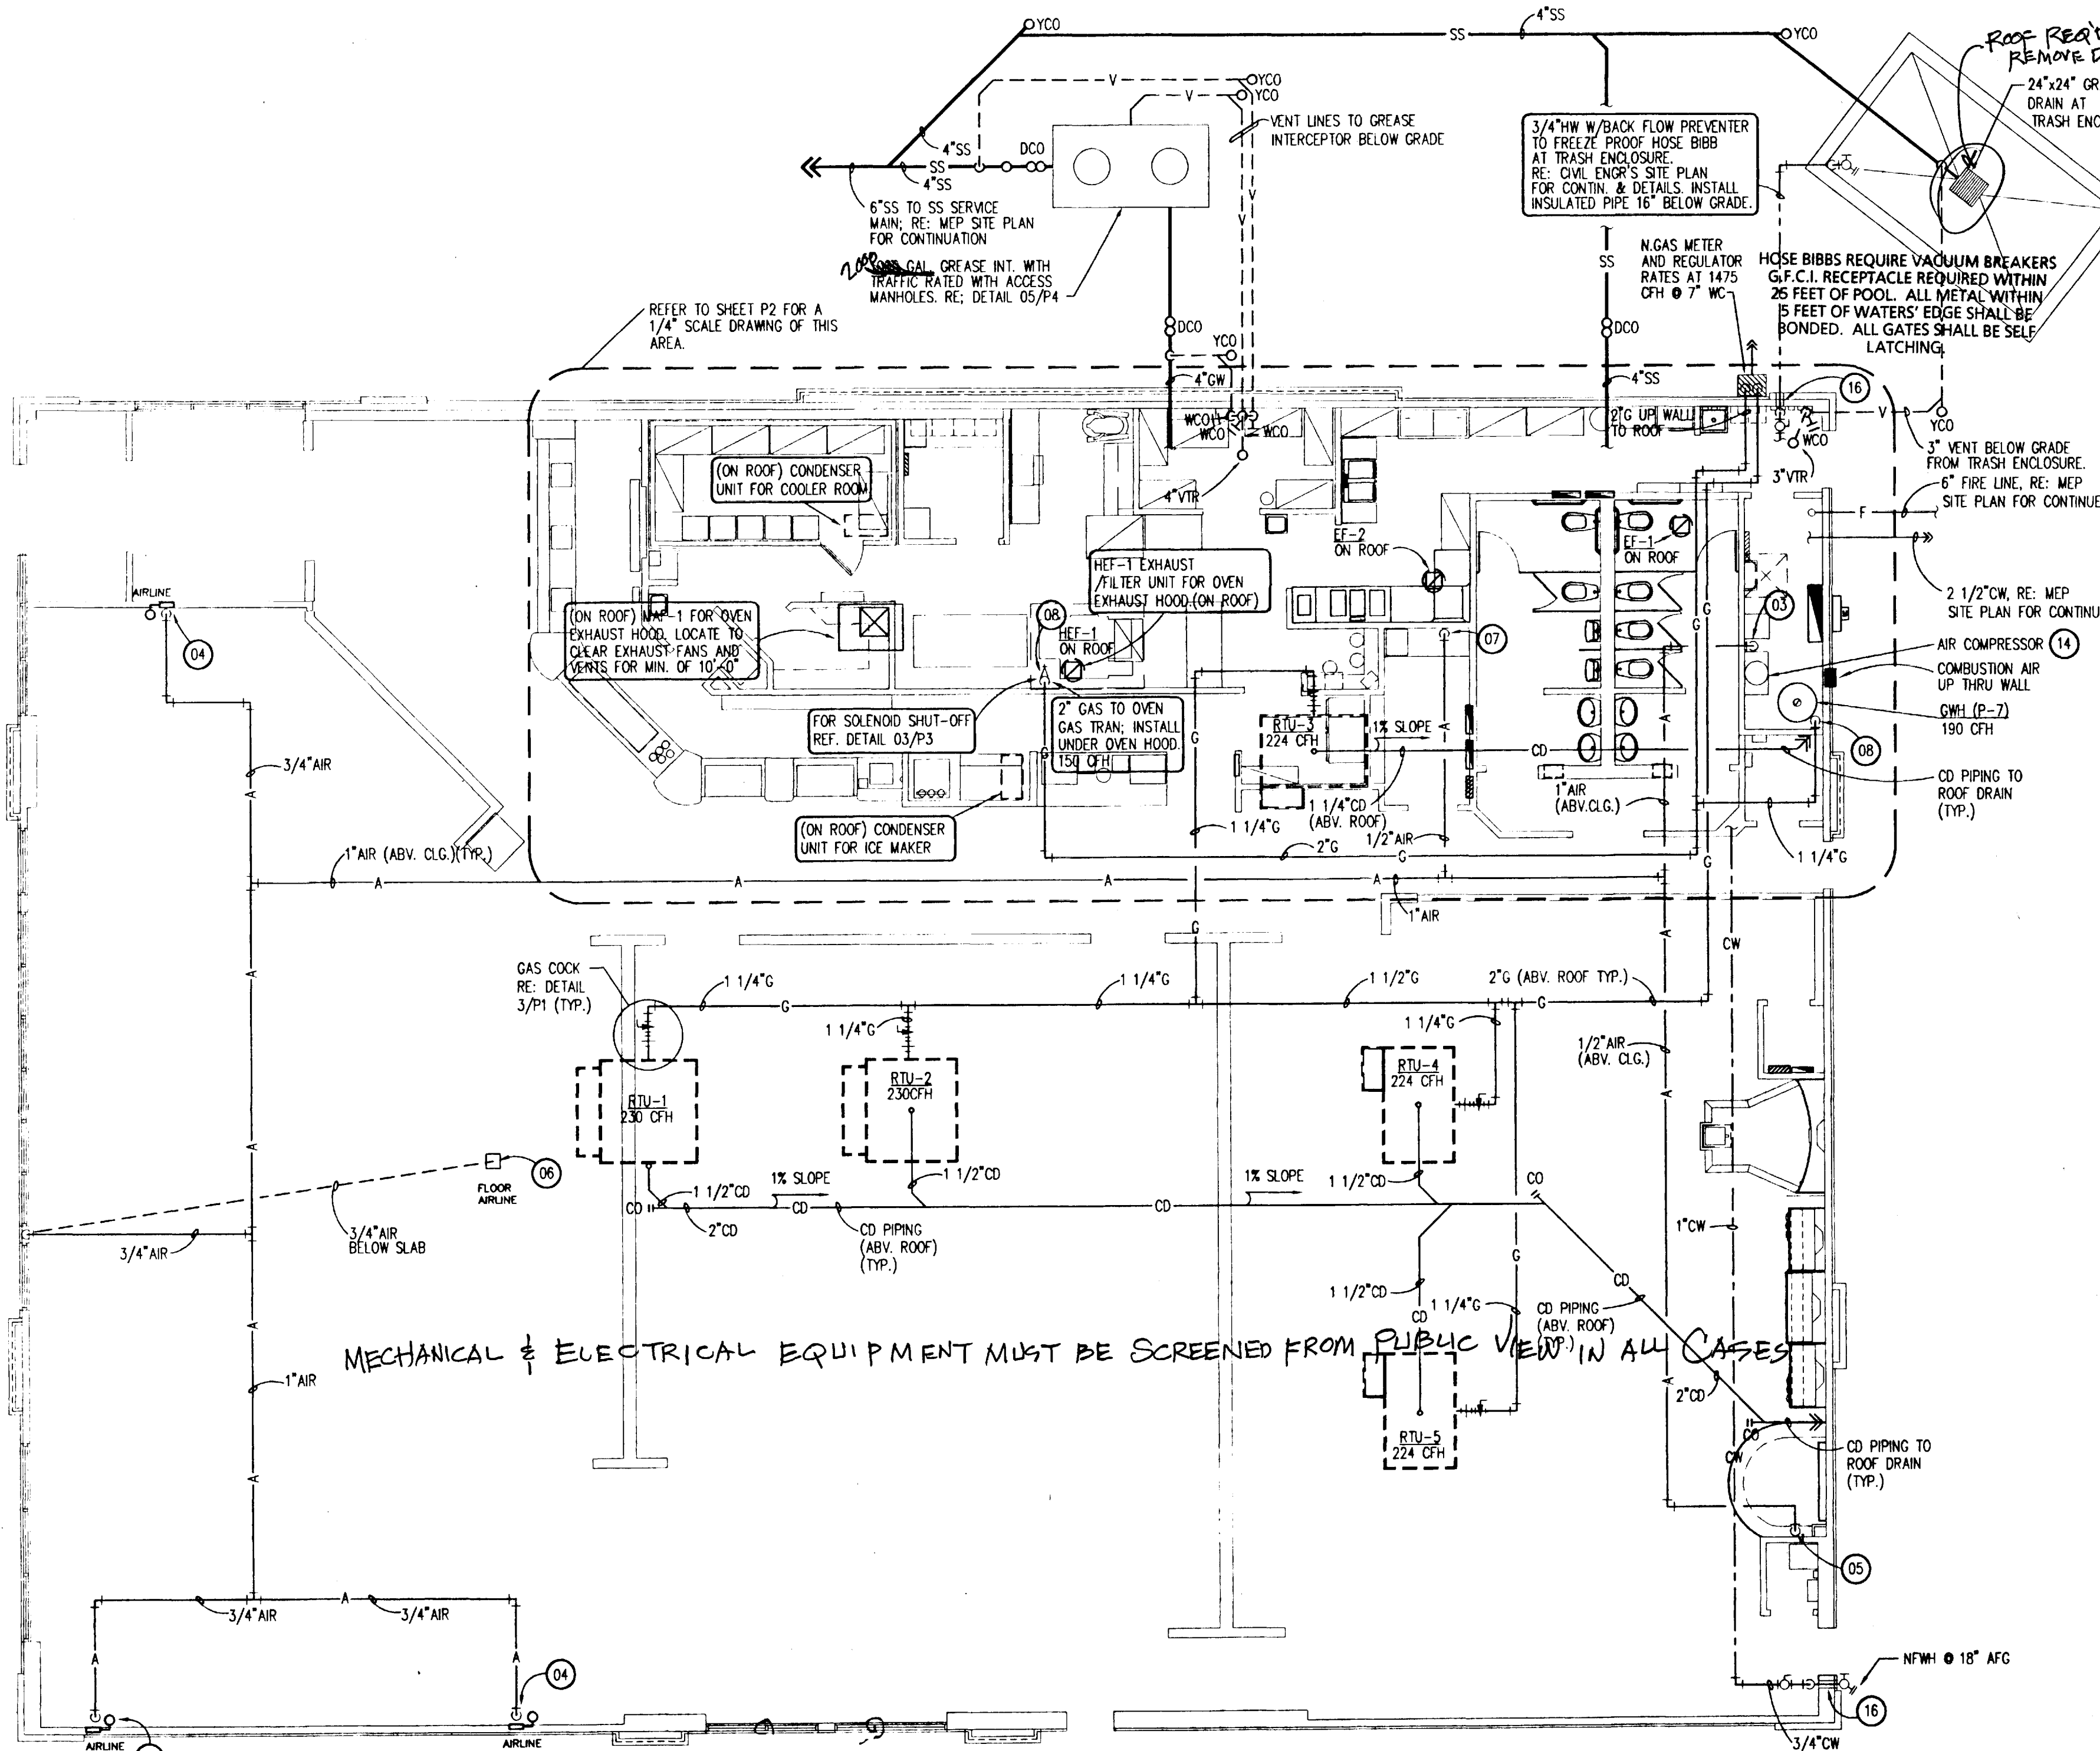


01 PLUMBING PLAN (NATURAL GAS, AIR & CONDENSATE LINE)
SCALE: 1/8" = 1'-0"

NOTE: REF. SHEET P2 FOR PLAN NOTES SHOWN BY "00"

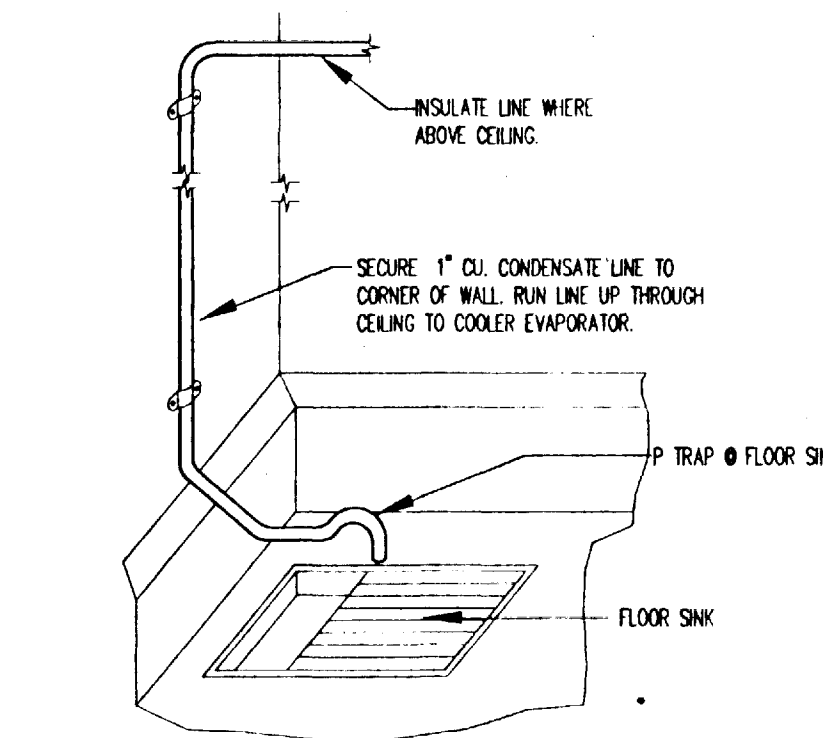


**COOLER UNIT
04 CONDENSATE DRAIN DETAIL**
NO SCALE

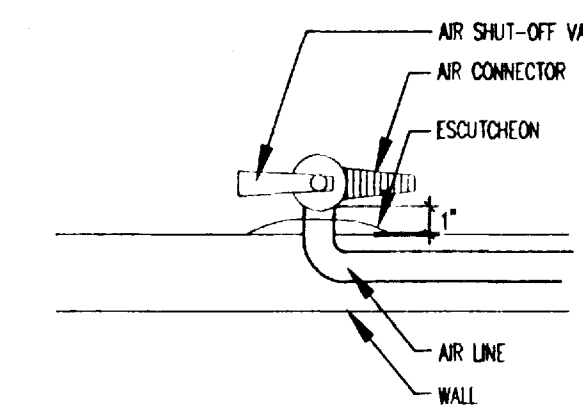


- NOTES:
1. VALVE TO BE MOUNTED 12" A.F.F.
 2. SEE PLUMBING PLANS NOTES FOR FINAL CONNECTION.


**AIR CONNECTION
05 DETAIL (PLAN)**
NO SCALE

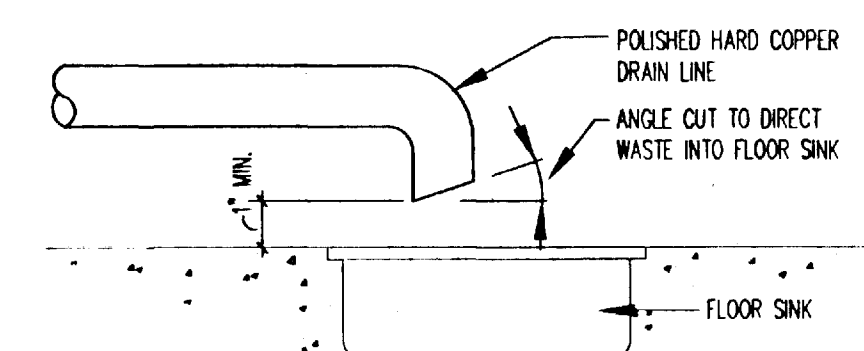

**EQUIPMENT INDIRECT
06 DRAIN DETAIL**
NO SCALE

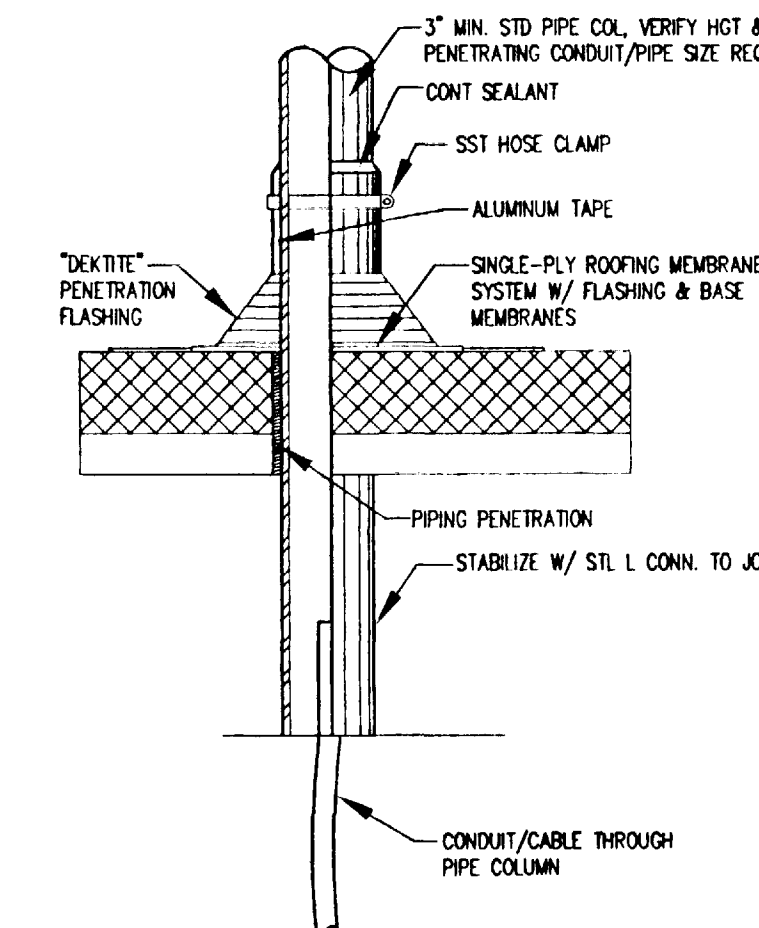

07 PIPE PENETRATION DETAIL
NO SCALE

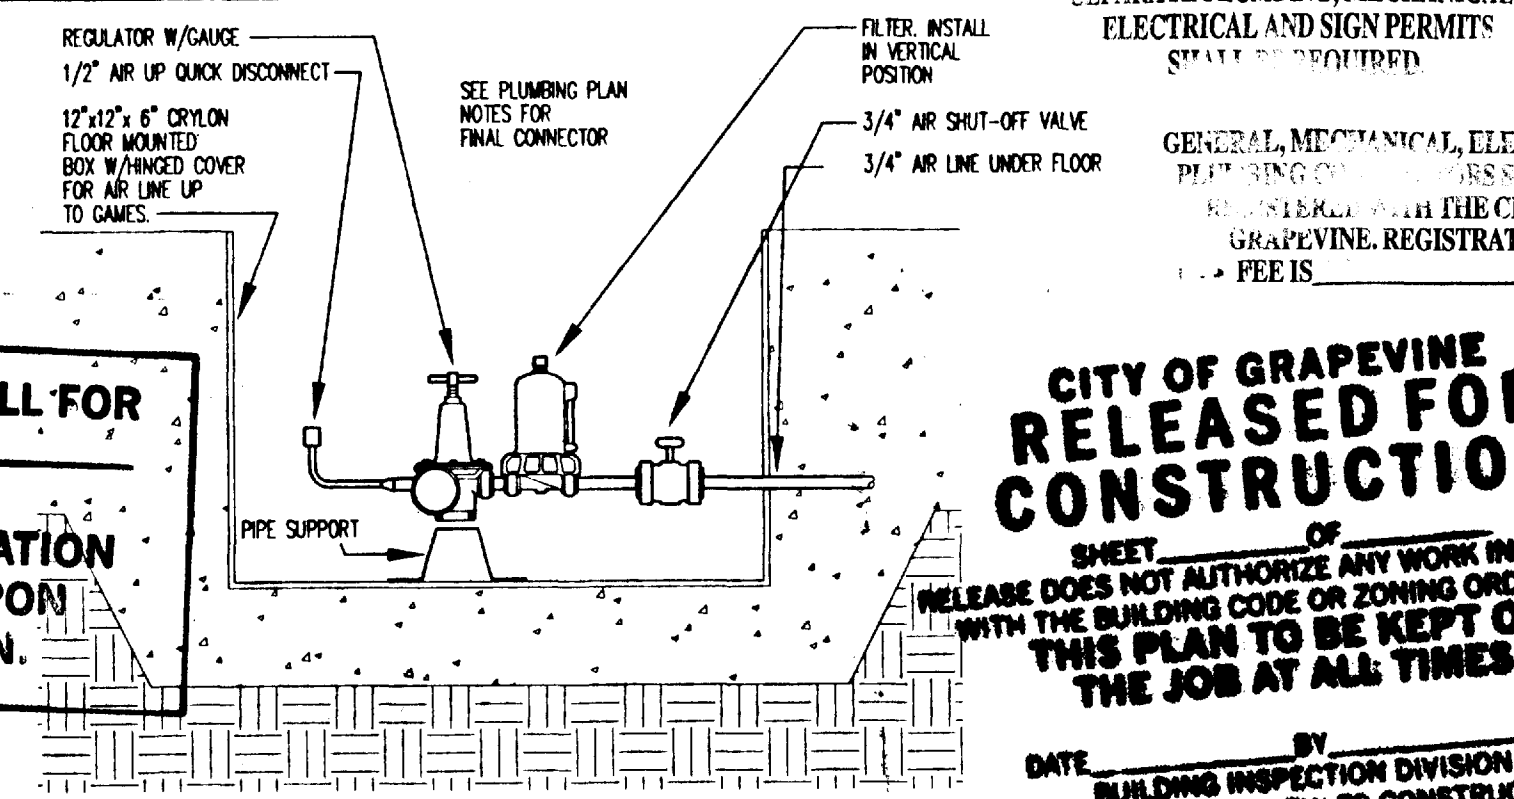

**FLOOR BOX CONNECTION
08 DETAIL (SECTION)**
NO SCALE


CONTRACTOR SHALL CALL FOR INSPECTIONS.

CONTRACTOR REGISTRATION WILL BE REVOKED UPON PERMIT EXPIRATION.

**CITY OF GRAPEVINE
RELEASED FOR CONSTRUCTION**

SHEET 01 OF 01

DATE: 11/21/2001

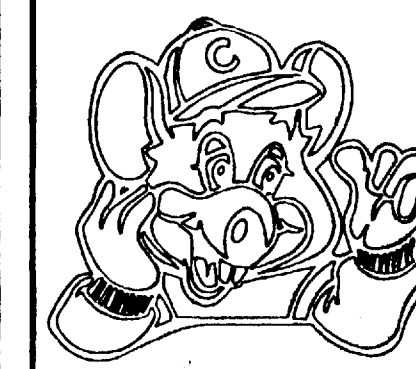


ARCHITECTURE - PLANNING - DESIGN
C.T. CHANG & ASSOC., INC.
1010 W. EULESS BLVD., SUITE 110
EULESS, TX 76040
817 354-0010

CHUCK E. CHEESE'S PIZZA.
GRAPEVINE MILLS MALL
GRAPEVINE, TX

#854
GRAPEVINE, TX

CHUCK E. CHEESE'S PIZZA.
GRAPEVINE MILLS MALL
GRAPEVINE, TX

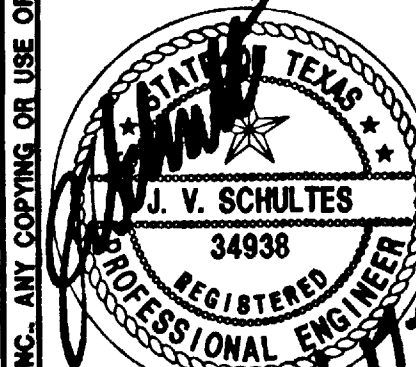


Date: 11/21/2001

Revisions


Project Number: SB-854

Sheet Number: P1


of 4

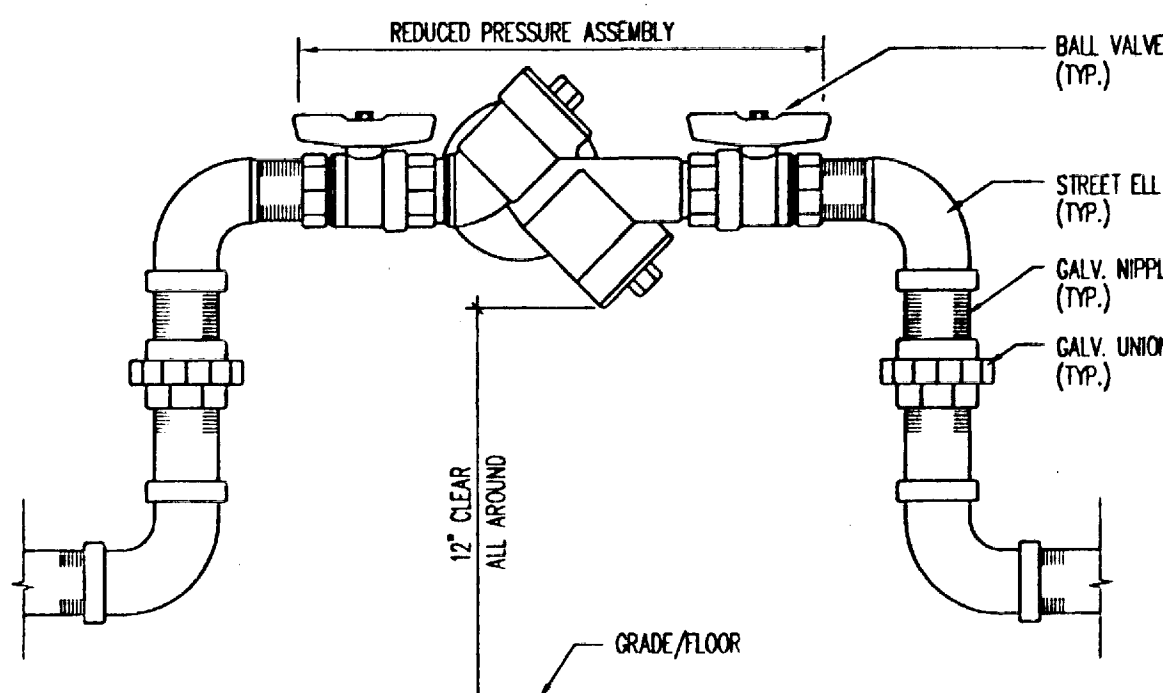


02 REDUCED PRESSURE ASSEMBLY FOR BACKFLOW PREVENTER
NO SCALE

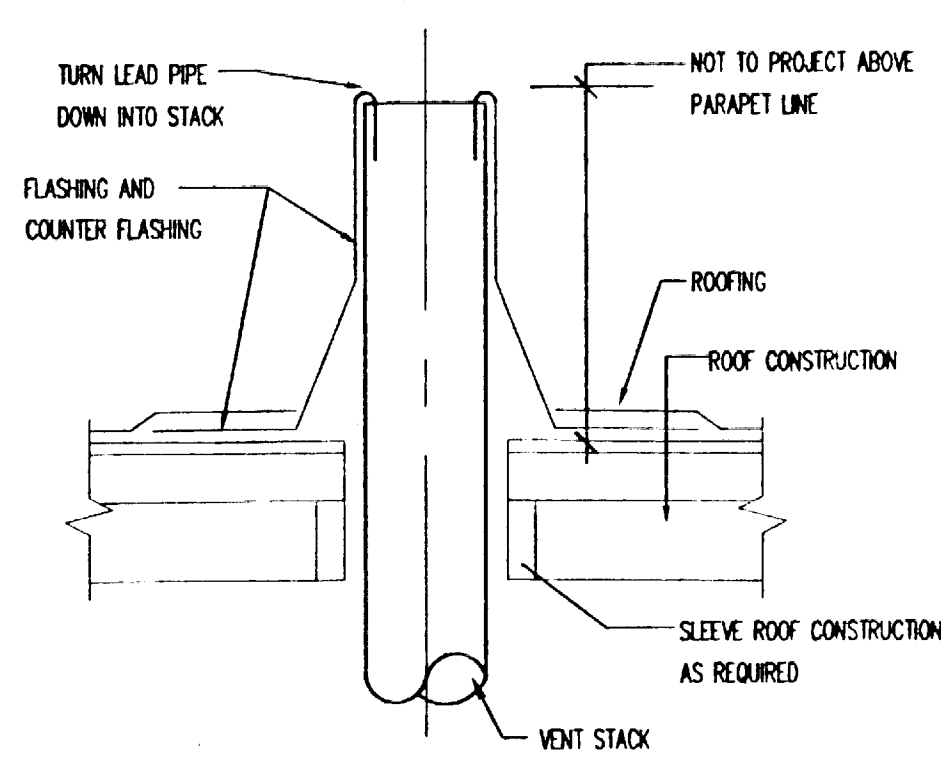


03 VENT STACK THRU ROOF
NO SCALE

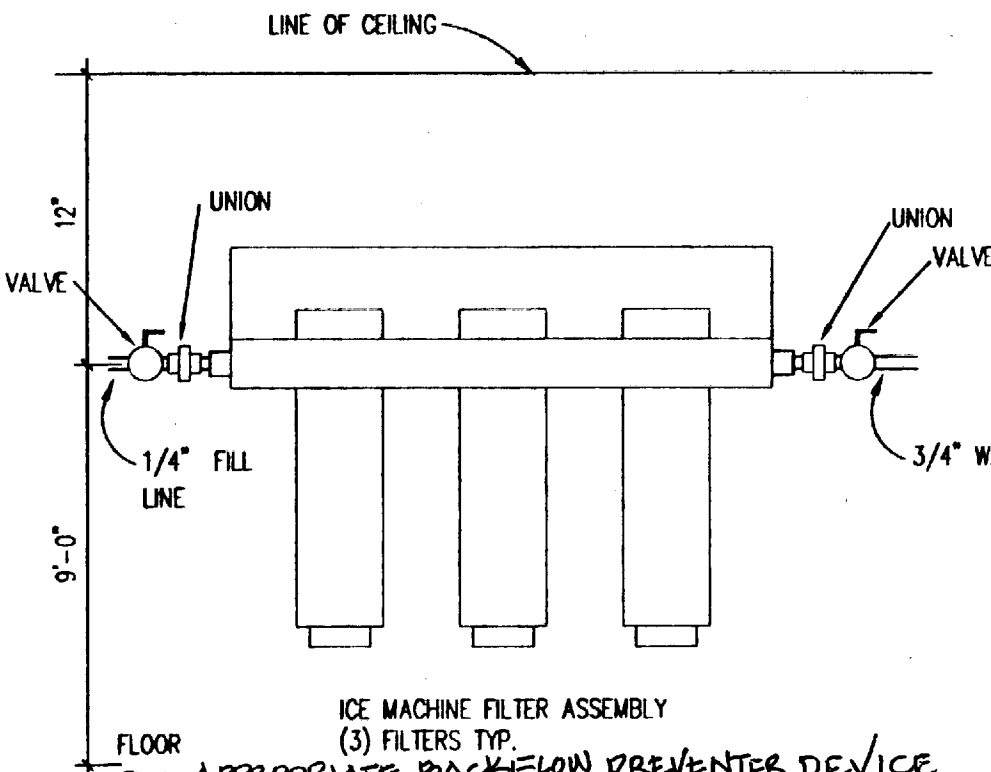


04 ICE MACHINE FILTER ASSEMBLY
NO SCALE

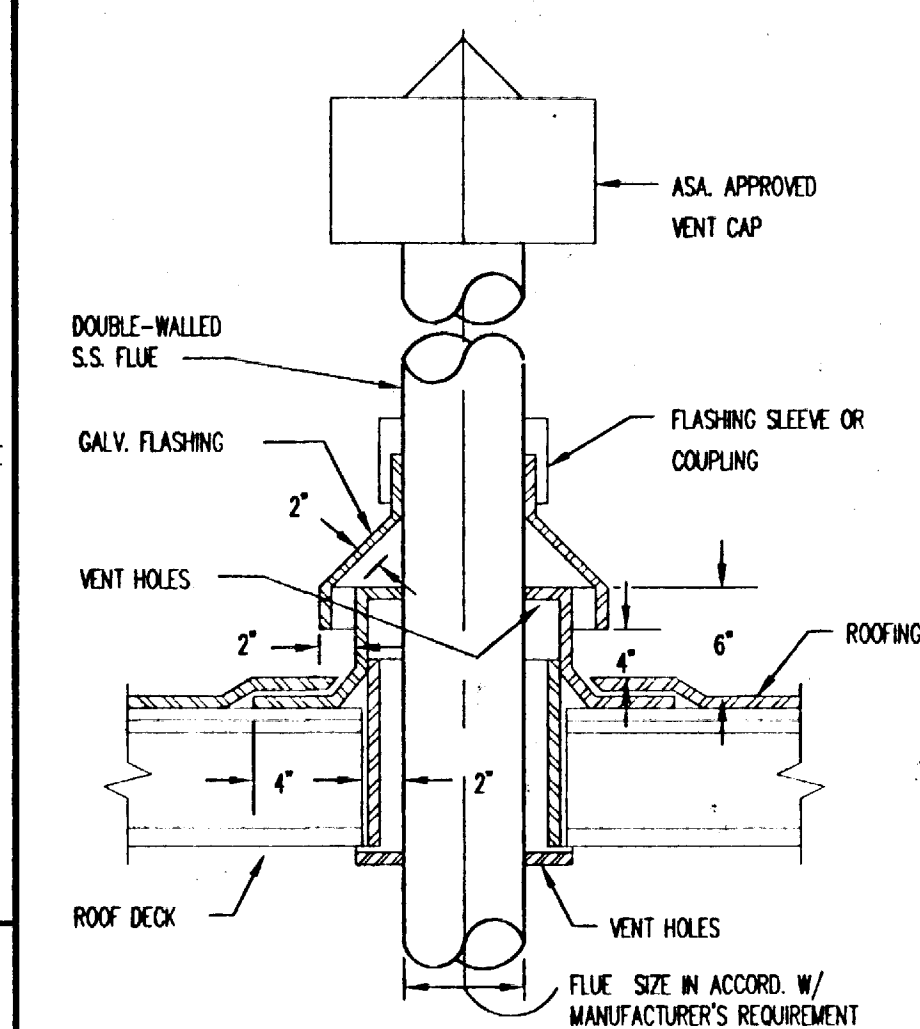


05 GAS WATER HEATER FLUE VENT
NO SCALE

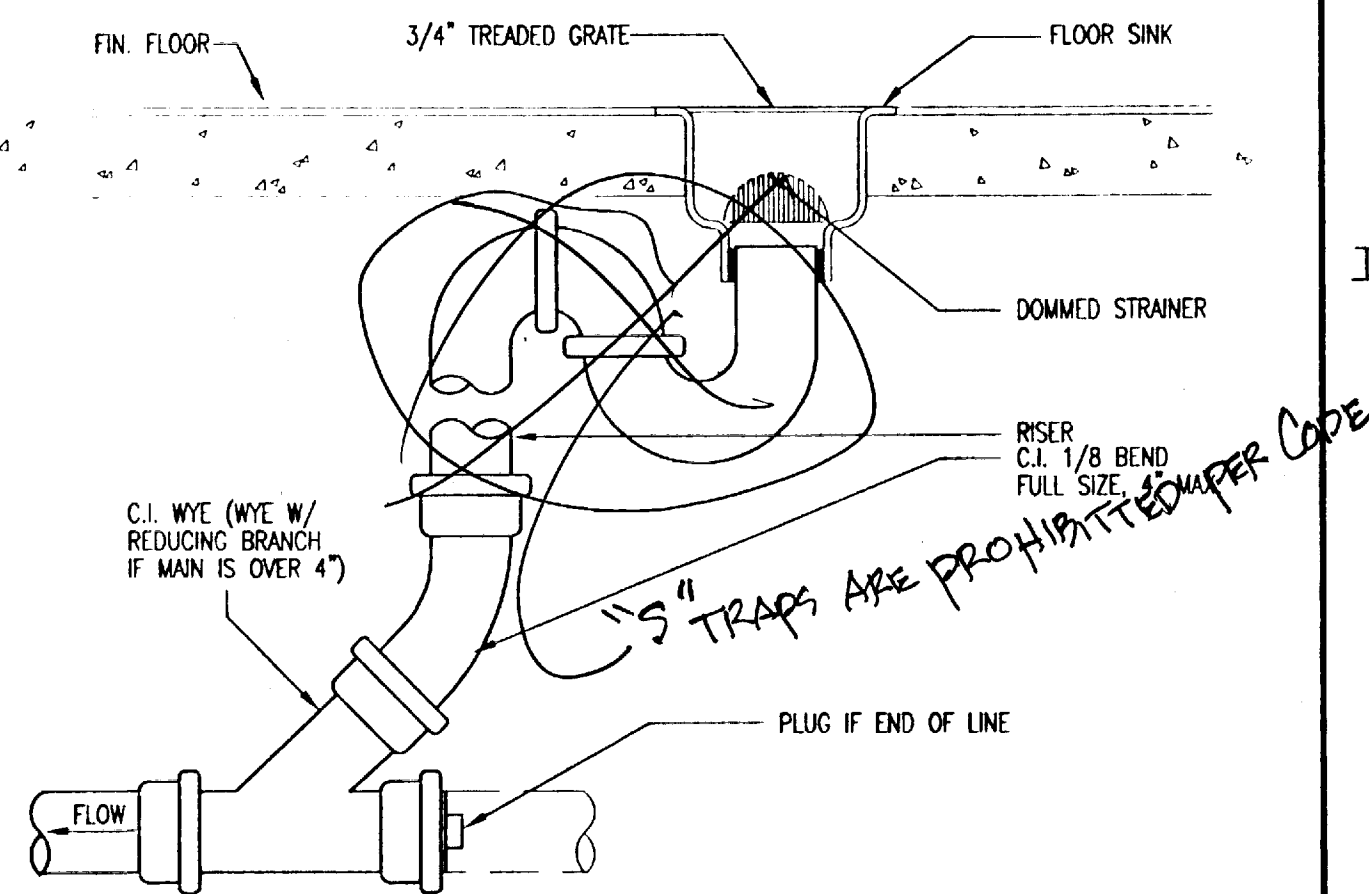


06 FLOOR SINK DETAIL
NO SCALE

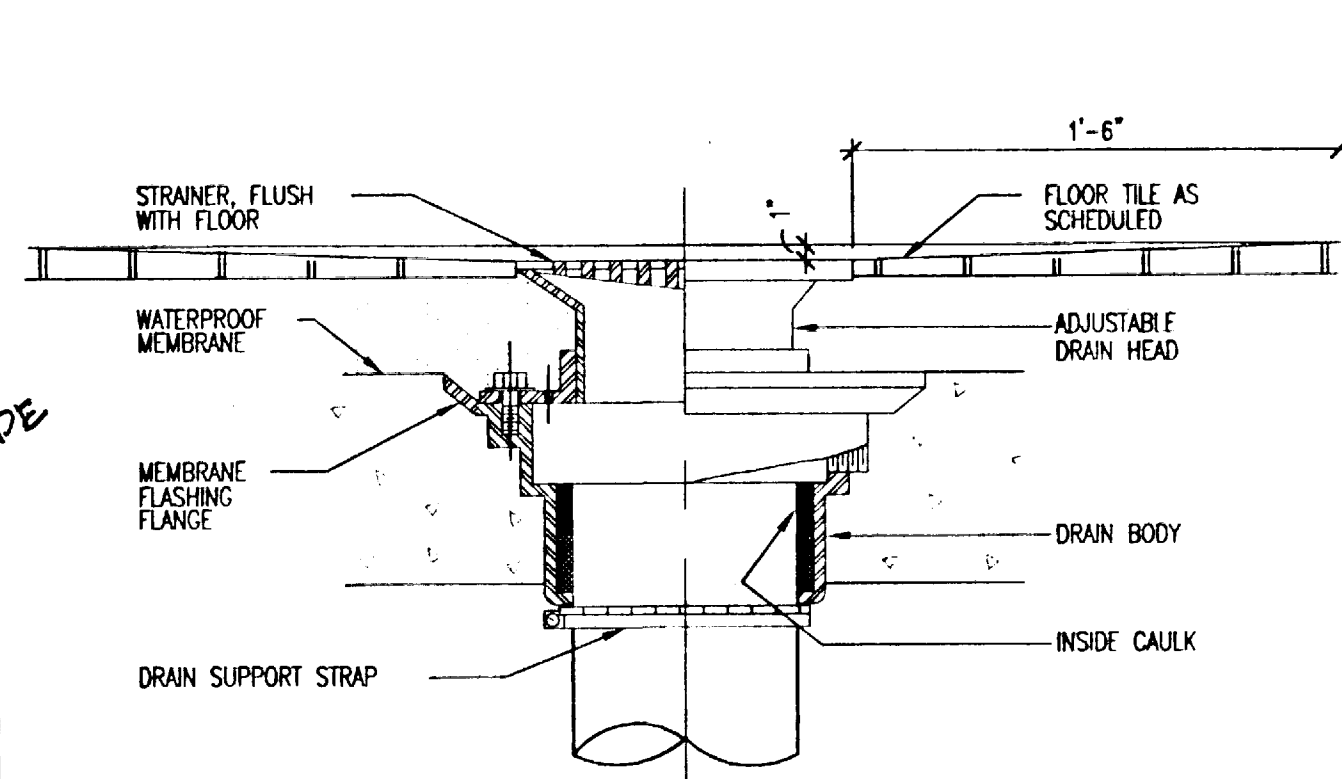

07 FLOOR DRAIN DETAIL
NO SCALE
PROTECT ALL FLOOR DRAINS WITH INSTALLATION OF TRAP PRIMERS

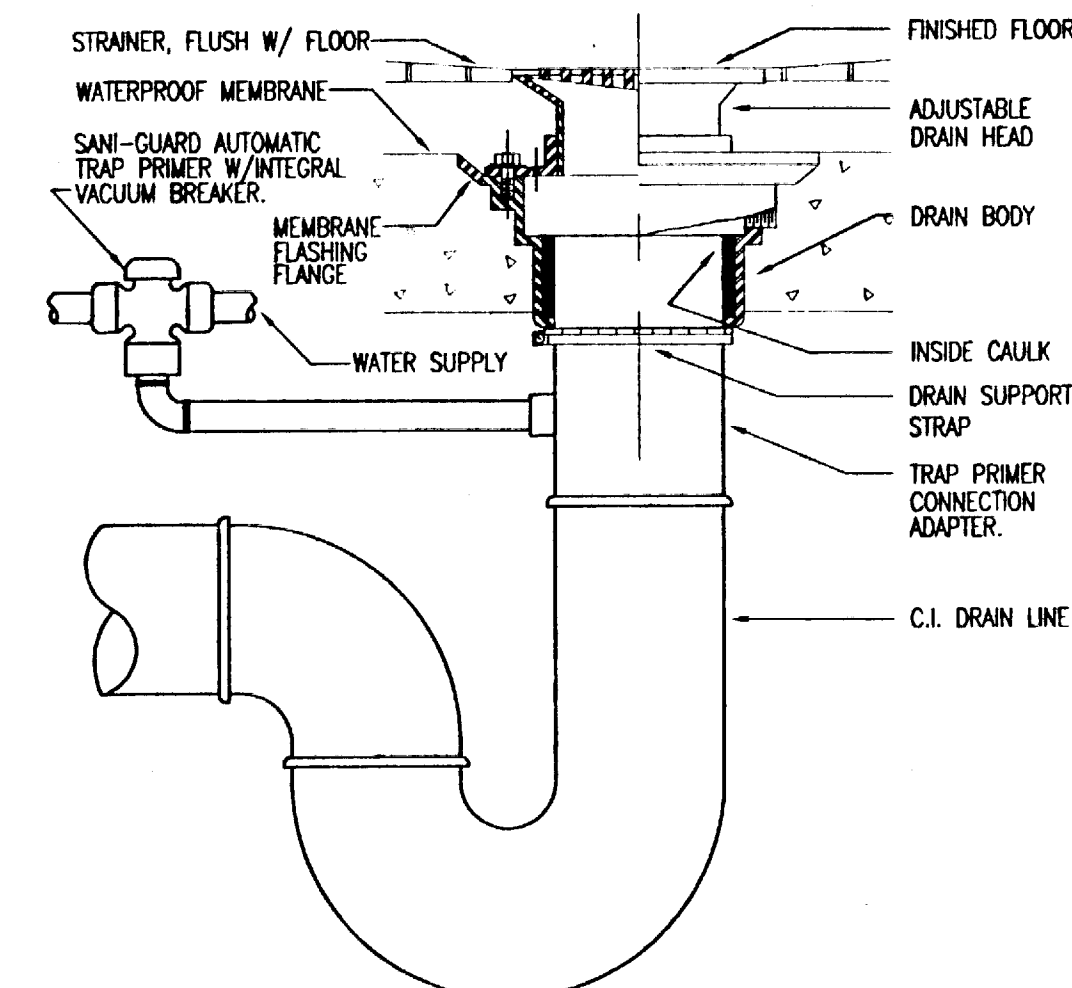


08 FLOORDRAIN W/ TRAP PRIMER
NO SCALE

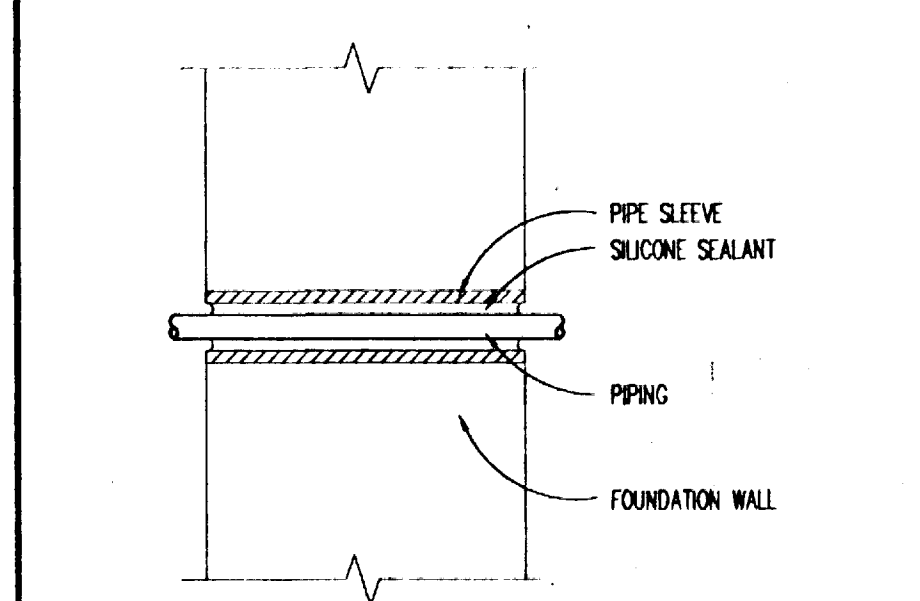

09 PIPE PENETRATION THRU WALL
NO SCALE

PLAN NOTES:


- 1 1" INSULATED CONDENSATE DRAIN UP TO COOLER AIR HANDLING UNIT. RE: DETAIL 04/P1
- 2 1/2" FILTERED WATER SERVICE WITH VALVE TERMINATED AT 8'-0" AFF. FOR ICE MACHINE.
- 3 1" COPPER AIR LINE DOWN TO AIR COMPRESSOR/AIR DRYER. RE: DETAIL 01/P3
- 4 3/4" COPPER AIR LINE DOWN TO GAMES TO TERMINATE W/ 1/2" THREADED BALL VALVE LOCATED AT 12" AFF. RE: DETAIL 05/P1
- 5 1/2" COPPER AIR LINE TO 1/2" BALL VALVE TO TERMINATE @ 3/8" FEMALE QUICK DISCONNECT. TERMINATE @ BACK WALL, 12" A.F.F. WITH OWNER FURNISHED REGULATOR.
- 6 3/4" COPPER PIPING TO "WATERMURDER" GAME. RUN TROUGH SLAB AND TERMINATE W/ 1/2" BALL VALVE, REGULATOR, AND 3/8" FEMALE QUICK DISCONNECT IN RECESSED FLOOR BOX W/ COVER. RE: DETAIL 08/P1. VERIFY EXACT LOCATION.
- 7 1/2" COPPER AIR LINE TO 1/4" THREAD WITH BALL VALVE DOWN TO SERVE EQUIPMENT. INSTALL @ 8" ADV. COUNTERTOP.
- 8 WATER PROOF PIPE PENETRATION THRU ROOF. RE: DETAIL 07/P1.
- 9 2" INSULATED CONDENSATE DRAIN LINE DOWN TO FLOOR DRAIN. ROUTE LINE CONCEALED WITHIN WALL VERTICALLY.
- 10 2" INSULATED CONDENSATE DRAIN LINE DOWN TO ICE MAKER FLOOR SINK. ROUTE LINE CONCEALED WITHIN WALL VERTICALLY.
- 11 1/2" TYPE K SOFT TEMPER COPPER TUBE TRAP PRIMER LINE. RUN TO TRAP PRIMER VALVE MADE MODEL #W-3400 DIRECTLY BEHIND 10"x10" ACCESS PANEL AT ADJACENT WALL.
- 12 RUN INDIRECT COPPER DRAIN LINES FROM VEGETABLE PREP SINK, 3-BAY SINK AND DISHWASHER TO ADJACENT FLOOR SINK. RE: DETAIL 06/P1.
- 13 SUPPORT 40 GAL. WATER HEATER SECURELY @ 8'-6" ON SHELF ABOVE WALL. PROVIDE OVER FLOW DRAIN PAN. RUN 1" DRAIN & ASME T & P RELIEF VALVE TO FLOOR DRAIN, SIMILAR TO DETAIL 06/P1.
- 14 AIR COMPRESSOR WITH DRYER ABOVE. RE: DETAIL 01/P3.
- 15 FUTURE WATER SOFTENER. RE: DETAIL 02/P3 FOR WATER CONNECTION.
- 16 WATER PROOF PIPE PENETRATION THRU WALL. RE: DETAIL 09/P2.
- 17 MAIN FULL FLOW BALL VALVE.
- 18 4" FLOOR DRAIN FOR ICE MACHINE. PROVIDE 6" WIDE FUNNEL EXTENSION UP TO 4" A.F.F. TO INTERCEPT ICE MACHINE COPPER INDIRECT DRAIN LINE.
- 19 REDUCED FLOW BACKFLOW PREVENTOR, STRAINER AND 2" BALL VALVE ASSEMBLY.
- 20 1" DRAIN LINE FROM WATER HEATER DRAIN PAN, DOWN WITHIN WALL TO FLOOR DRAIN NEAR AIR COMPRESSOR.
- 21 1/2" CW W/ VALVE AND WATTS SD-3 BACKFLOW PREVENTOR FOR TEA WATER MONT. SYS.
- 22 1/2" FILTERED WATER SERVICE WITH VALVE DOWN TO BEVERAGE COUNTER.
- 23 3/4" CW SERVICE W/ WATTS SD-3, BACKFLOW PREVENTOR TO CARBONATORS. RE: DETAIL 10/P2.
- 24 3/4" CW SERVICE W/ VALVE FOR FILTER ASSEMBLY.
- 25 ICE MACHINE FILTER ASSEMBLY @ 9'-4" AFF. RE: DETAIL 04/P2.
- 26 2 1/2" METER AND 2 1/2" FULL FLOW BALL VALVE.
- 27 RE: TO LANDSCAPE PLAN FOR IRRIGATION METER LOCATION AND PIPE SIZES.

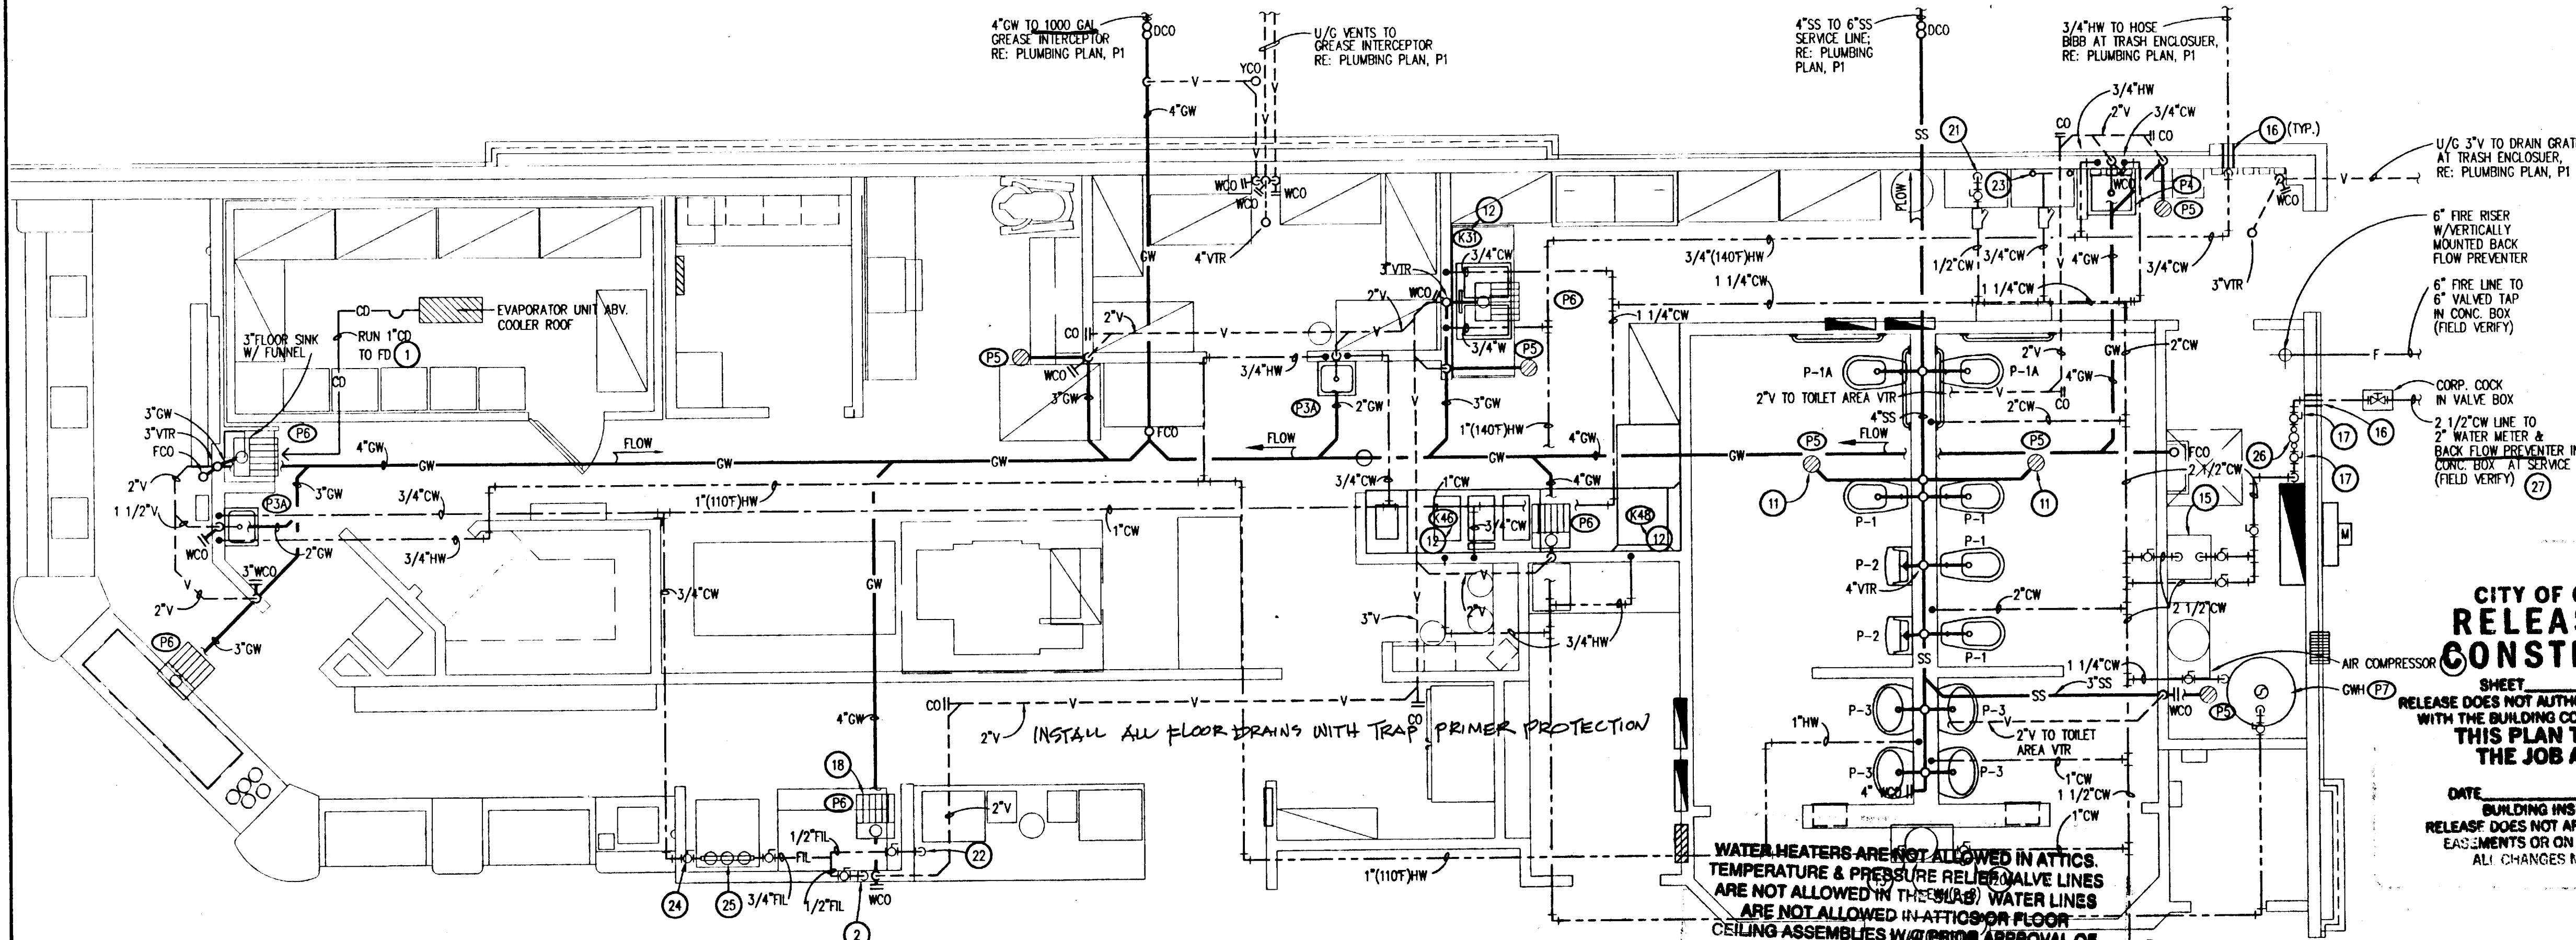

01 ENLARGED KITCHEN PLUMBING PLAN
SCALE: 1/4" = 1'-0"

NOTE: REF. SHEET P3 FOR PLUMBING FIXTURE SCHEDULE

PLUMBING SYMBOLS	
V	VENT LINE
CW	COLD WATER LINE
HW	HOT WATER LINE
SS	SANITARY SEWER LINE
GW	GREASE WASTE LINE
CD	CONDENSATE LINE
G	GAS LINE
A	COMPRESSED AIR LINE
FL	FILTERED WATER
D	DRAIN LINE

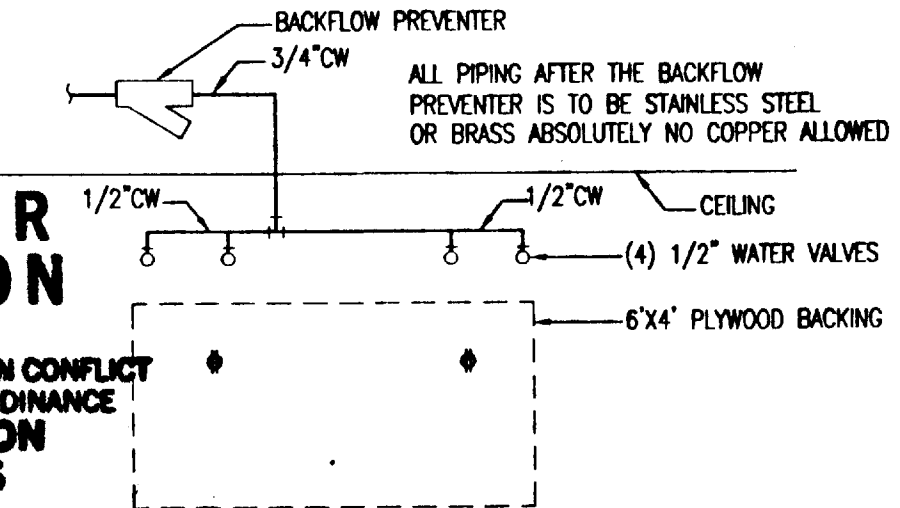


10 CARBONATOR UTILITY ELEVATION
NO SCALE
INSTALL APPROPRIATE BACKFLOW PREVENTOR ON ALL WATER TREATMENT APPLIANCES

CITY OF GRAPEVINE RELEASED FOR CONSTRUCTION
SHEET OF
RELEASE DOES NOT AUTHORIZE ANY WORK IN CONFLICT WITH THE BUILDING CODE OR ZONING ORDINANCE
THIS PLAN TO BE KEPT ON THE JOB AT ALL TIMES
DATE: 11/21/2001
BY: BUILDING INSPECTION DIVISION
RELEASE DOES NOT APPLY TO CONSTRUCTION IN EASEMENTS OR ON PUBLIC RIGHT-OF-WAY
ALL CHANGES MUST BE APPROVED





ARCHITECTURE - PLANNING - DESIGN
C.T. CHANG & ASSOC., INC.
1010 W. EULESS BLVD., SUITE 110
EULESS, TX 76040
817 354-8010

#854
CHUCK E. CHEESE'S PIZZA.
GRAPEVINE MILLS MALL
GRAPEVINE, TX
C. E. C. ENTERTAINMENT, INC.
4441 WEST AIRPORT FREEWAY
IRVING, TEXAS 75062
GRAPEVINE, TX
ENLARGED PLUMBING PLAN

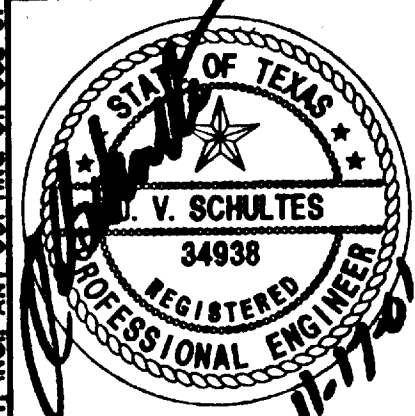


Date: 11/21/2001
Revisions:
Project Number: SB-854
Sheet Number: **P2** of 4

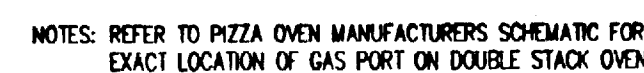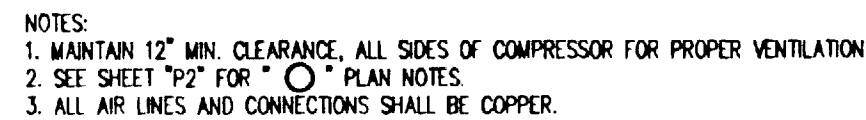

ALL CHANGES MUST BE APPROVED

CD	CONDENSATE LINE
G	GAS LINE
SS	SANITARY SEWER LINE
GW	GREASE WASTE LINE
CW	COLD WATER
HW	HOT WATER
V	VENT LINE
FIL	FILTERED WATER
D	DRAIN LINE

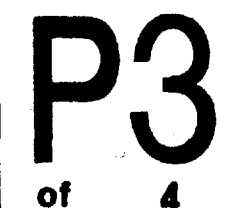

05 GREASE INTERCEPTOR DETAIL

NO SCALE

NOTE: COMPLY WITH 2000 UPC FOR
CONSTRUCTION & INSTALLATION
OF GREASE INTERCEPTOR, VENTS
AND SAMPLE WELL.



GREASE TRAP SERIES GT
USE 2000 GALLON CAPACITY



GREASE INTERCEPTOR SCHEDULE								
MODEL NO.	CAPACITY USGal	GREASE CAP.(LBS)	EMPTY WT.(LBS)	LENGTH L	WIDTH W	HEIGHT H	INLET FL1	OUTLET FL2
GT-500	500	1,200	7,000	7'-0"	4'-4"	4'-6"	3'-3"	3'-0"
GT-750	750	4,900	10,000	7'-10"	4'-4"	6'-0"	4'-5"	4'-2"
GT-1000	1000	6,600	13,200	8'-8"	5'-0"	6'-0"	4'-9"	4'-6"
GT-1500	1500	10,000	20,000	9'-2"	5'-8"	7'-0"	5'-10"	5'-7"
GT-2000	2000	15,000	24,000	13'-0"	7'-0"	6'-0"	4'-9"	4'-6"




C.T. CHANG & ASSOC., INC.
ARCHITECTURE - PLANNING - DESIGN
1010 W. EULESS BLVD., SUITE 140
EULESS, TX 75040
817-364-5010


CHUCK E. CHEESE'S PIZZA.
#854
GRAPEVINE, TX

CHUCK E. CHEESE'S PIZZA.
#854
GRAPEVINE, TX

CHUCK E. CHEESE'S PIZZA.
#854
GRAPEVINE, TX

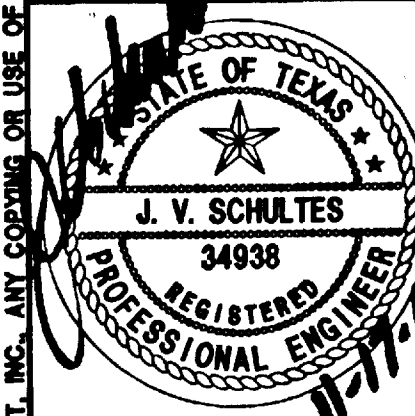


Date 11/21/2001
Revisions
Sheet Number
P4
of 4

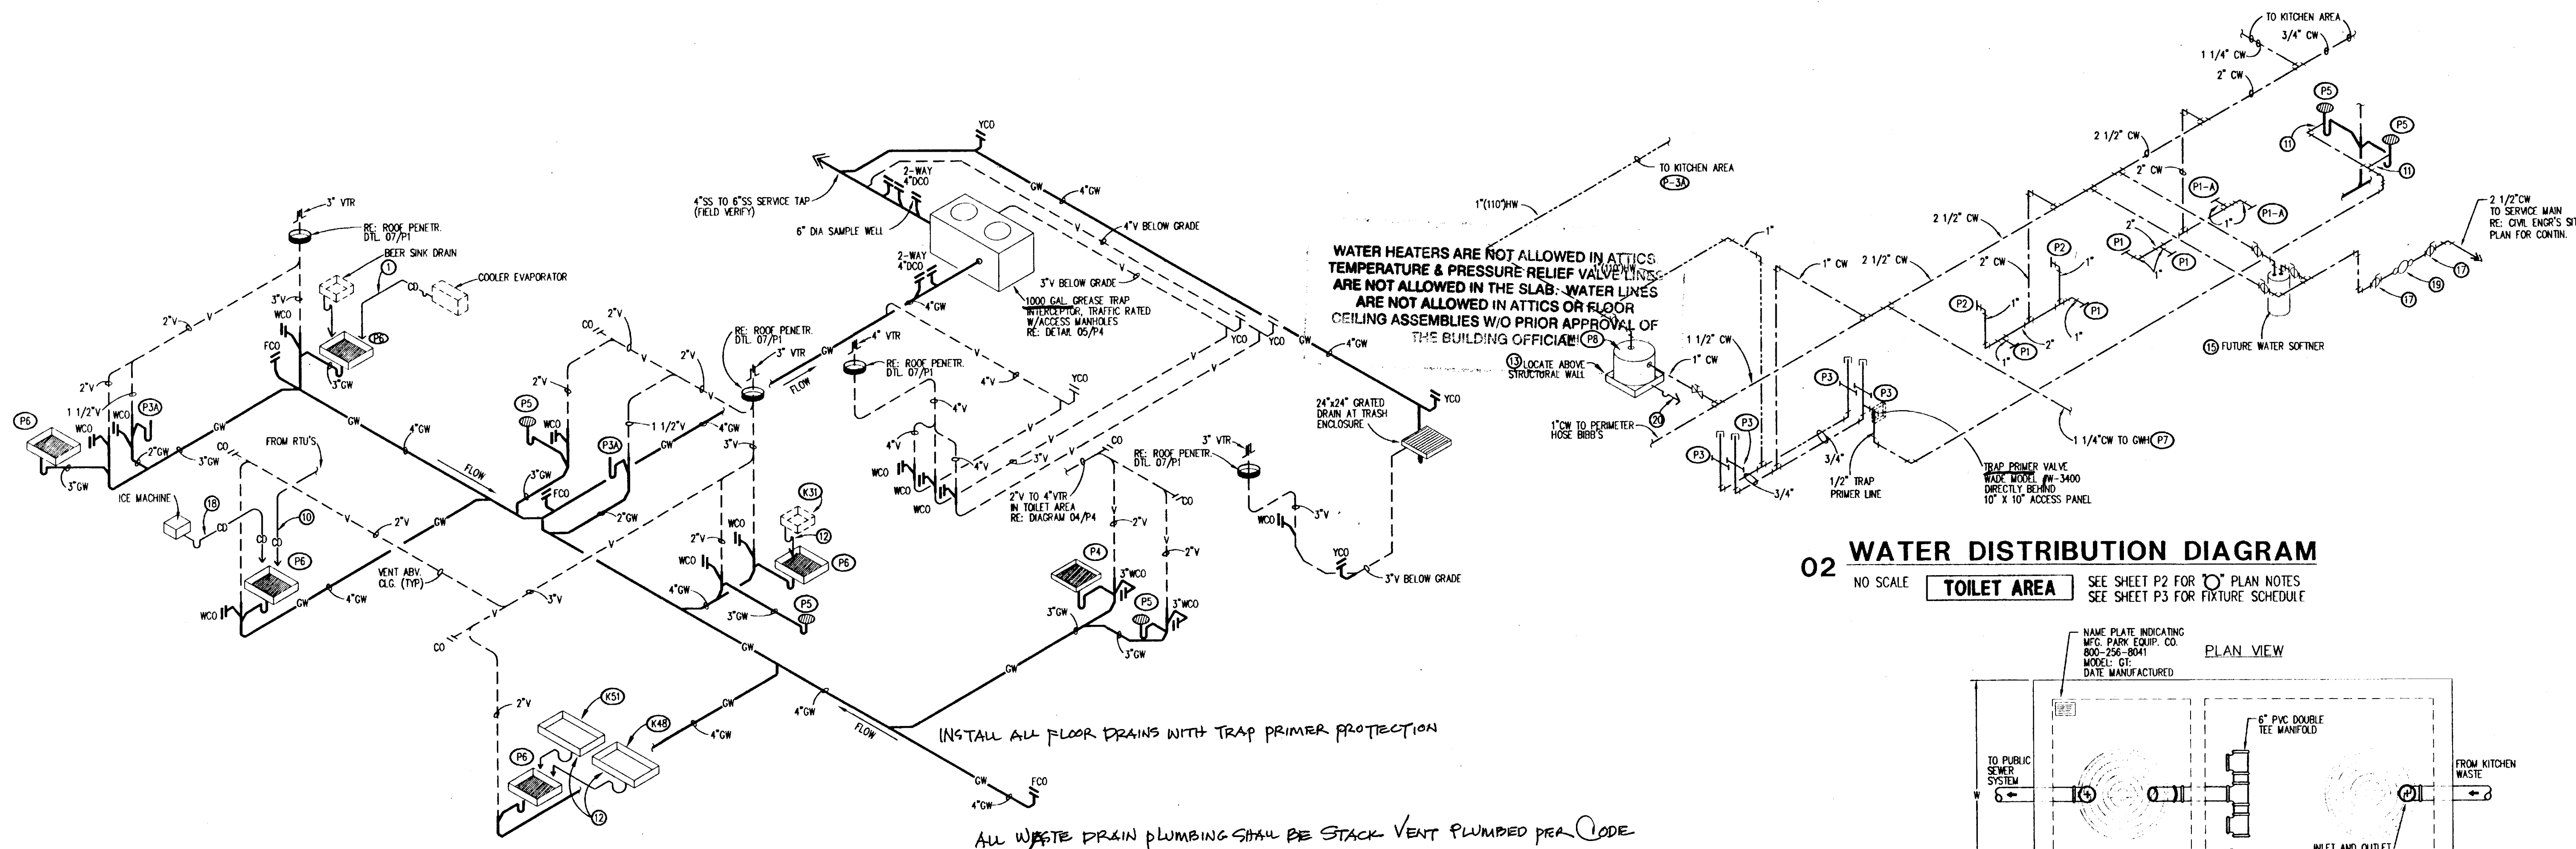


01 SOIL, WASTE & VENT PIPING DIAGRAM

NO SCALE
KITCHEN AREA
SEE SHEET P2 FOR "O" PLAN NOTES
SEE SHEET P3 FOR FIXTURE SCHEDULE

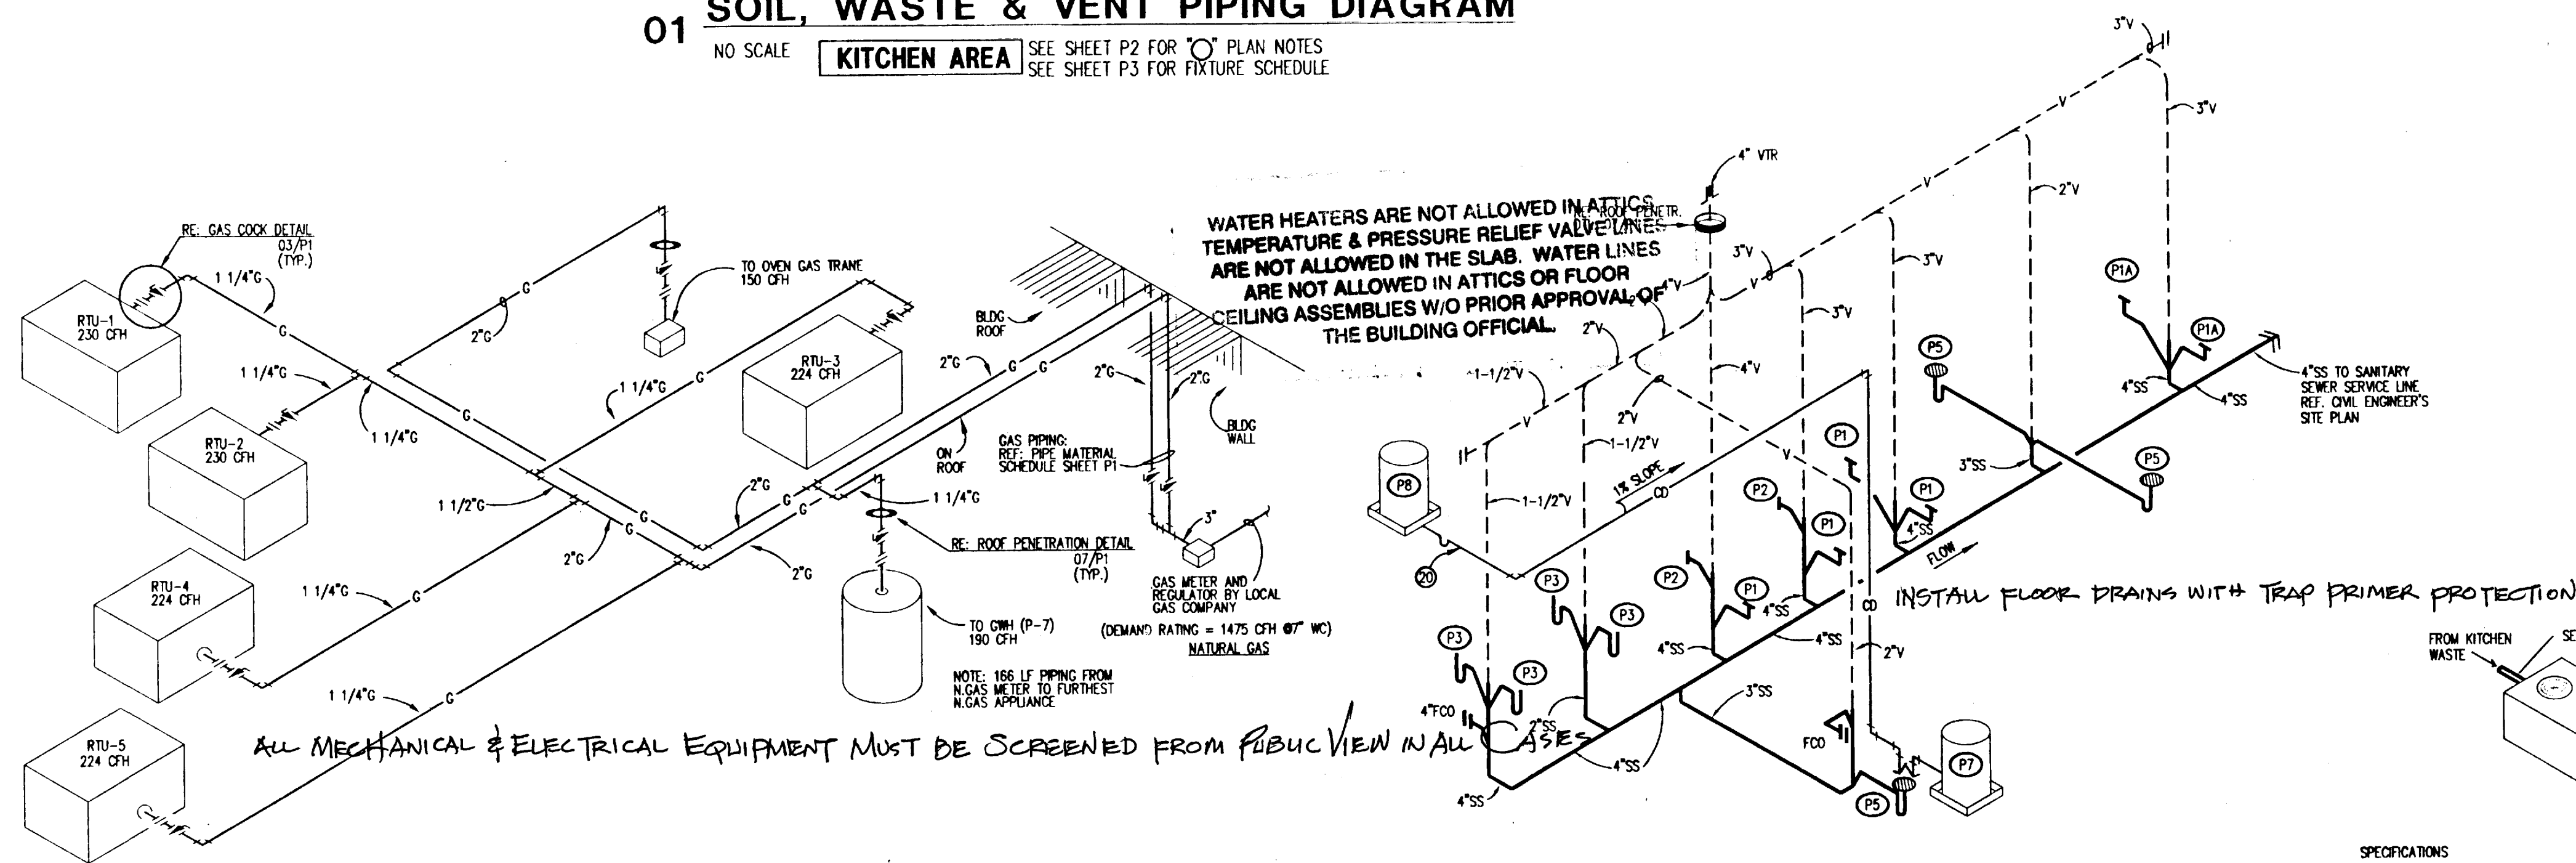

02 WATER DISTRIBUTION DIAGRAM

NO SCALE
TOILET AREA
SEE SHEET P2 FOR "O" PLAN NOTES
SEE SHEET P3 FOR FIXTURE SCHEDULE

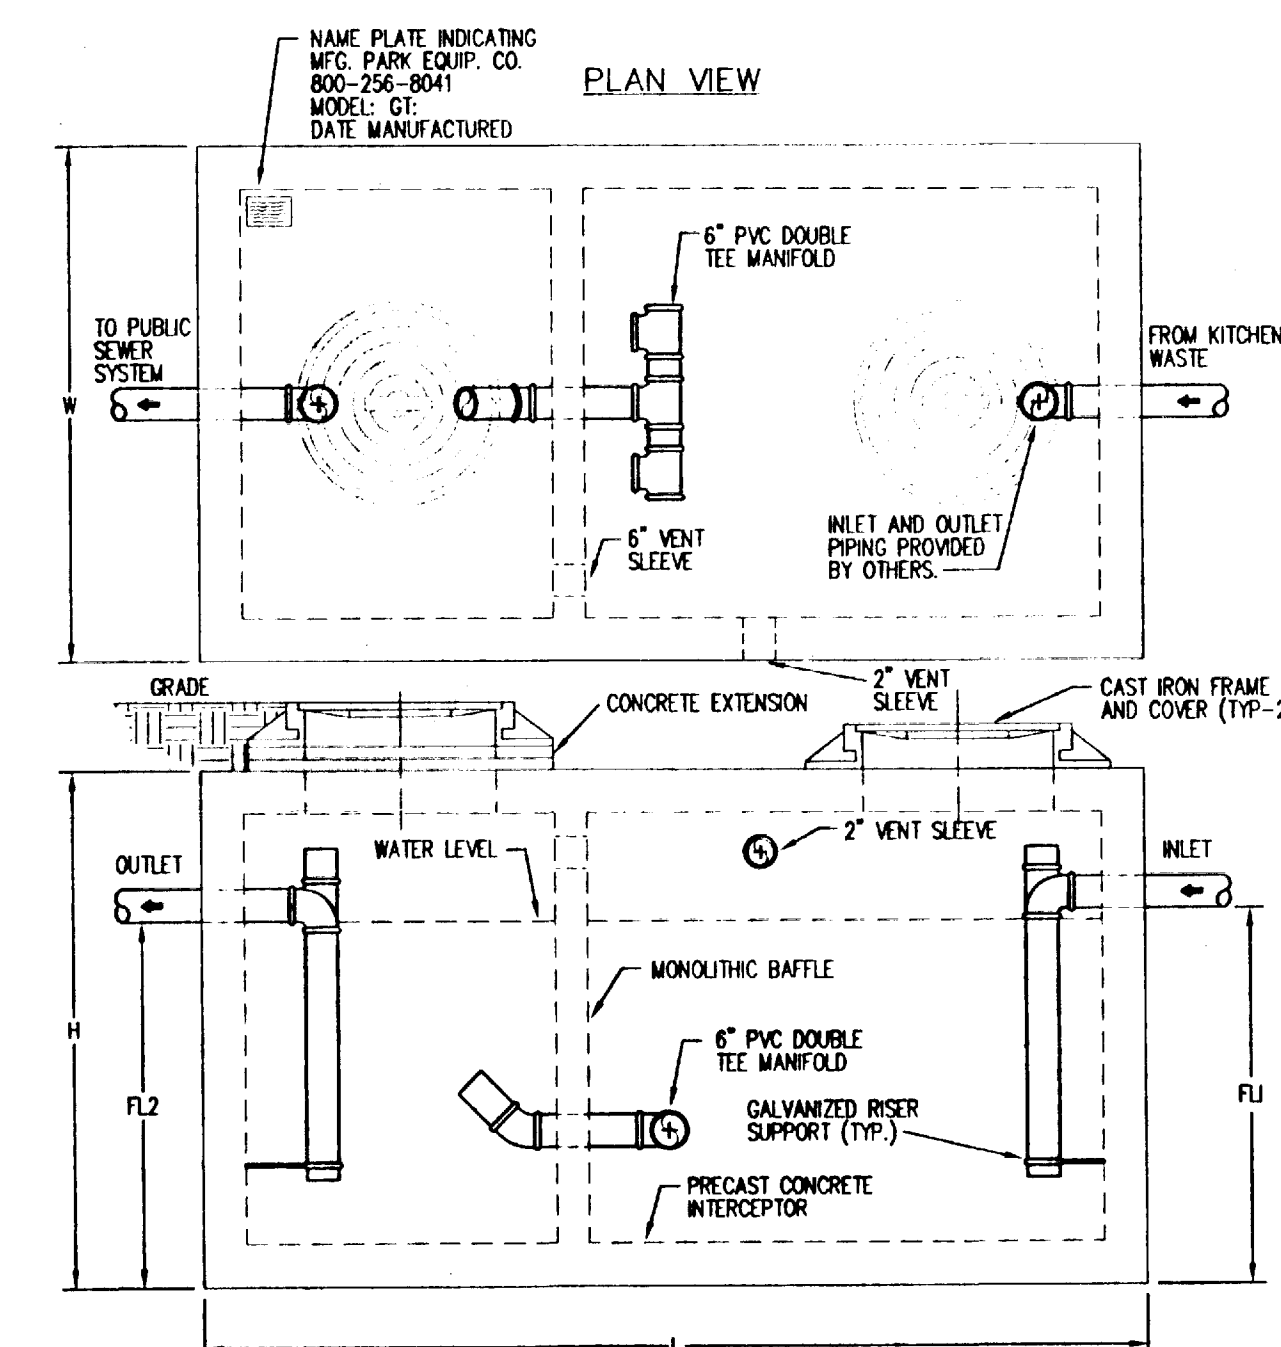

03 GAS PIPING RISER DIAGRAM

NO SCALE

04 SOIL, WASTE & VENT PIPING DIAGRAM

NO SCALE
TOILET AREA
SEE SHEET P2 FOR "O" PLAN NOTES
SEE SHEET P3 FOR FIXTURE SCHEDULE

SPECIFICATIONS
CONCRETE: CLASS 1 CONCRETE WITH DESIGN STRENGTH OF 4500 PSI AT 28 DAYS. UNIT IS MONOLITHIC CONSTRUCTION AT FLOOR, FIRST STAGE OF WALL AND BAFFLE WITH SECTIONAL RISER TO REQUIRED DEPTH. (MONOLITHIC BAFFLE REQUIRED, SLIDE TYPE IS NOT ACCEPTABLE)
REINFORCEMENT: GRADE 60 REINFORCED WITH STEEL REBAR CONFORMING TO ASTM A615 ON REQUIRED CENTERS OR EQUAL.
C.I. CASTINGS: MANHOLE FRAMES, COVERS OR GRATES ARE MANUFACTURED OF GRAY CAST IRON CONFORMING TO ASTM A48-75 CLASS 30. MANHOLE SHALL BE NOMINAL 24 INCH DIAMETER AND BE TRAFFIC DUTY.

05 GREASE INTERCEPTOR DETAIL

NO SCALE
NOTE: COMPLY WITH 2000 UPC FOR CONSTRUCTION & INSTALLATION OF GREASE INTERCEPTOR, VENTS AND SAMPLE WELL.

GREASE TRAP SERIES GT
USE 1000 GALLON CAPACITY

MODEL NO.	CAPACITY (GPD)	EMPTY (GALLONS)	LENGTH (IN.)	WIDTH (IN.)	HEIGHT (IN.)	INLET (IN.)	OUTLET (IN.)
GT-500	500	1,200	7'-0"	4'-4"	4'-6"	3'-3"	4'-3"
GT-750	750	4,800	10,000	7'-10"	4'-4"	6'-0"	4'-5"
GT-1000	1000	6,800	13,200	8'-8"	5'-0"	6'-0"	4'-5"
GT-1500	1500	10,300	20,000	9'-2"	5'-8"	7'-0"	5'-9"
GT-2000	2000	15,000	24,000	13'-0"	7'-0"	8'-0"	6'-9"
GT-2500	2500	17,500	27,000	13'-0"	7'-0"	8'-0"	6'-9"
GT-3000	3000	21,400	30,000	13'-0"	7'-0"	8'-0"	6'-9"
GT-3500	3500	24,000	33,000	13'-0"	7'-0"	8'-0"	6'-9"
GT-4000	4000	28,400	38,000	13'-0"	7'-0"	10'-0"	8'-9"

CITY OF GRAPEVINE
RELEASED FOR CONSTRUCTION
THIS PLAN IS TO BE KEPT ON THE JOB AT ALL TIMES
DATE: 11/21/2001
BY: J.V. SCHULTES
BUILDING INSPECTION DIVISION
RELEASE DOES NOT APPLY TO CONSTRUCTION EASEMENTS OR ON PUBLIC RIGHT-OF-WAY
ALL CHANGES MUST BE APPROVED

EXHAUST FANS

DESIG

SERVICE

LOCATION

CFM

S.P.
(IN. WG.)

MAX FAN
RPM

MOTOR DATA

TYPE

MFR./
MODEL No.

REMARKS:

HEF-1	PIZZA OVEN	ROOF	2400	0.75	882	BELT 1.0	120/1	EXHAUST UPBLAST	CAPTIVE AIRE #NCA16BRL	1 THRU 4, 5(1), 7 THRU 12
MAF-1	PIZZA OVEN	ROOF	1440	0.25	670	BELT 1/3	120/1	CENTR. ROOF INTAKE	CAPTIVE AIRE #NASU1-G10	1 THRU 4, 7
EF-1	TOILET EXHAUST	ROOF	1200	0.5	1625	DIRECT 1/3	120/1	EXHAUST UPBLAST	CAPTIVE AIRE #CAD 18E	1 THRU 4, 6(3)
EF-2	DISHWASHER	ROOF	600	0.5	1050	DIRECT 1/4	120/1	EXHAUST UPBLAST	CAPTIVE AIRE #CDU135RGGH	1 THRU 4, 12 WITH SRC SPEED CONTROLLER

ACCESSORIES:

1. ROOF CURB
2. WP SAFETY DISCONNECT SWITCH
3. BIRD SCREEN
4. BACK DRAFT DAMPER
5. INTERLOCK W/MAF(1)
6. INTERLOCKING W/ RTU-(#)
7. FILTER
8. HIGH HEAT OPERATION (400F)

9. GREASE CLASSIFICATION RATED
10. CSA APPROVED
11. GREASE CUP & HINGED FAN
12. VENTED ROOF CURB
13. SECURITY GRILLE
14. INTERLOCK WITH THERMOSTAT

GRILLES - REGISTERS - DIFFUSERS

DESIG

DUTY

TYPE

MOUNTING
LOCATION*

MATERIAL

VOLUME
CONTROL

FINISH

AIR
PATTERN
CONTROL

METHOD OF
SUPPORT

REMARKS:

A	CEILING SUPPLY	SQUARE LOUVER	LAY-IN CEILING	ALUMINUM	NO	OFF WHITE	--	T-BAR	TITUS TMSA 24"x24"
B	R.A. GRILLE	LOUVERED	LAY-IN CEILING	ALUMINUM	NO	OFF WHITE	--	T-BAR	TITUS 50F 24"x24"
C	REGISTER	LOUVERED	WALL CEILING	ALUMINUM	ON	OFF WHITE	--	SURFACE	TITUS 272FL; SIZE PER PLAN
D	CEILING SUPPLY	SQUARE LOUVER	LAY-IN CEILING	ALUMINUM	NO	OFF WHITE	--	T-BAR	TITUS TMSA 12"x12"

NOTE: TYPE "A" NECK SIZE SHALL BE:

0-250 CFM
251-425 CFM
426-600 CFM
601-750 CFM

8" DIAMETER NECK
10" DIAMETER NECK
12" DIAMETER NECK
14" DIAMETER NECK

NOTES:

A. VERIFY FRAME STYLE WITH ARCHITECTURAL REFLECTIVE
CEILING PLAN AND/OR WALL SYSTEM.

B. PROVIDE ACCESS PANEL TO VOLUME CONTROL DAMPER IF OTHER THAN LAY-IN CEILING.

C. PATTERN SHALL BE 4-WAY, UNLESS NOTED ON PLANS.

ROOF TOP HVAC UNIT SCHEDULE

MARK

LOCATION

COOLING CAPACITY
@ 105 DEGREE F A.M.B.

ELECTRICAL

MAKE & MODEL NUMBER

RTU-1	SKILLS	138	182	67	61	266	1.7/EA(3)	10.5/EA(2)	208V 3 PH	96	110	48TJ0016 (EER = 8.6)	15 TONS
RTU-2	KIDIE	118	162	67	61	266	1.7/EA(3)	10.5/EA(2)	208V 3 PH	96	110	48TJ0016 (EER = 8.6)	15 TONS
RTU-3	SERVICE / KITCHEN	118	142	67	23/EA(2)	142/EA	1.4/EA(2)	15	208V 3 PH	51	60	48TJ0014 (EER = 9.0)	12.5 TONS
RTU-4	SHOWROOM	110	145	67	23/EA(2)	142/EA	1.4/EA(2)	15	208V 3 PH	60	70	48TJ0014 (EER = 9.0)	12.5 TONS
RTU-5	SHOWROOM	110	145	67	23/EA(2)	142/EA	1.4/EA(2)	15	208V 3 PH	60	70	48TJ0014 (EER = 9.0)	12.5 TONS
		107											

MARK

HEATING (NATURAL GAS)

AIR

WEIGHT

COMMENTS

RTU-1	230	186	7200	5.5	1.0	800	-----	2300	ACCESSORIES 1-14, 16
RTU-2	230	186	4800	5	1.0	1700	-----	2300	ACCESSORIES 1-14, 16
RTU-3	224	179	5300	5	1.0	500	-----	1300	ACCESSORIES 1-14
RTU-4	224	179	5000	5	1.0	2000	1300	1400	ACCESSORIES 1-15
RTU-5	224	179	5000	5	1.0	2000	1300	1400	ACCESSORIES 1-15

ACCESSORIES:

1. WEATHERPROOF FUSED DISCONNECT SWITCH.
2. 0-100% ECONOMIZERS WITH ENTHALPY CONTROL.
3. HI-LO PRESSURE SWITCH
4. BAROMETRIC RELIEF DAMPER.
5A. THRU-CURB CONNECTIONS KIT FOR POWER & CONTROL CIRCUITS.
6. 1/2" NPT-1/4" NPT ADAPTER FOR 48TJ004-007.
7. 1/2" NPT-1/4" NPT ADAPTER FOR 48TJ008-014.
8. 1/2" NPT-1/4" NPT ADAPTER FOR 48TJ008-014.
9. OVERSIZED EVAPORATOR MOTOR TO MEET CFM/STATIC PRESSURE REQ'TS.
10. SMOKE DETECTOR (INSTALLED PER LOCAL CODE)
11. REMOTE TEMP. SENSOR TO CENTRAL THERMOSTAT

DRAIN LINE TO CEILING AREA WITHIN ROOF CURB.
RE: DTL 02/P1
6. TWO STAGE GAS VALVE.
7. ELECTRIC SPARK IGNITION & GAS REGULATOR
FOR OPERATING PRESSURES OF 5" MINIMUM & 14" MAXIMUM.
8. PROVIDE WITH FACTORY PRE-FABRICATED FLAT ROOF CURBS. VERIFY WITH MECHANICAL CONTRACTOR THAT SLOPED CURBS ARE NOT REQUIRED.
9. OVERSIZED EVAPORATOR MOTOR TO MEET CFM/STATIC PRESSURE REQ'TS.
10. SMOKE DETECTOR (INSTALLED PER LOCAL CODE)
11. REMOTE TEMP. SENSOR TO CENTRAL THERMOSTAT

PANEL LOCATE IN OFFICE. REF: HVAC CONTROL PANEL DIAGRAM, SHEET M2.
12. ONE EXTRA SET OF FARR 30/30 TAF'S PROVIDED IN RTU'S PRIOR TO OWNER TAKEOVER.
13. WARRANTIES: STANDARD FACTORY 5-YEAR COMPRESSOR WARRANTY AND 5-YEAR HEAT EXCHANGER WARRANTY.
14. CEC, INC. HAS EXCLUSIVE USAGE AGREEMENT FOR CARRIER CORP. HVAC PRODUCTS FOR EQUIPMENT AVAILABILITY INFORMATION OR JOB SITE COORDINATION, CONTACT LORRAINE SMITH OR BILL JACKSON AT (800) 680-1081.
15. POWER EXHAUST, MANUFACTURER MAY REQUIRE.

24 INCH ROOF CURB FOR THIS UNIT. INSTALL MICROMETL TURBO-AIRE MODULATING POWER EXHAUST OR EQUAL, IF POWER EXHAUST OPTION UNAVAILABLE.
16. SERVICE OPTION PACKAGE W/ HINGED ACCESS PANELS, DISC. SWITCH & GFI RECEPTACLE.

AIR BALANCE TABULATION

SKILLS, KIDIE, SERVICE, SHOWROOM DINING

UNIT NO.

SUPPLY CFM

O.A.

EXHAUST


RTU-1	7200	800	--
RTU-2	4800	1700	--
RTU-4	5000	2000	1300
RTU-5	5000	2000	1300
EF-1	--	--	1200
SUB-TOTAL	22000	6500	3900


KITCHEN

RTU-3	5300	500	--
EF-2	--	--	600
HEF-(OVEN)	--	--	2400
MAF(OVEN)	--	1440	--
SUB-TOTAL	5300	1940	3000

AIR BALANCE SUMMARY

AREA	O.A.	EXHAUST
DINING	6500	3900
KITCHEN	1940	3900
TOTAL	8,440	6,900 (+1540)

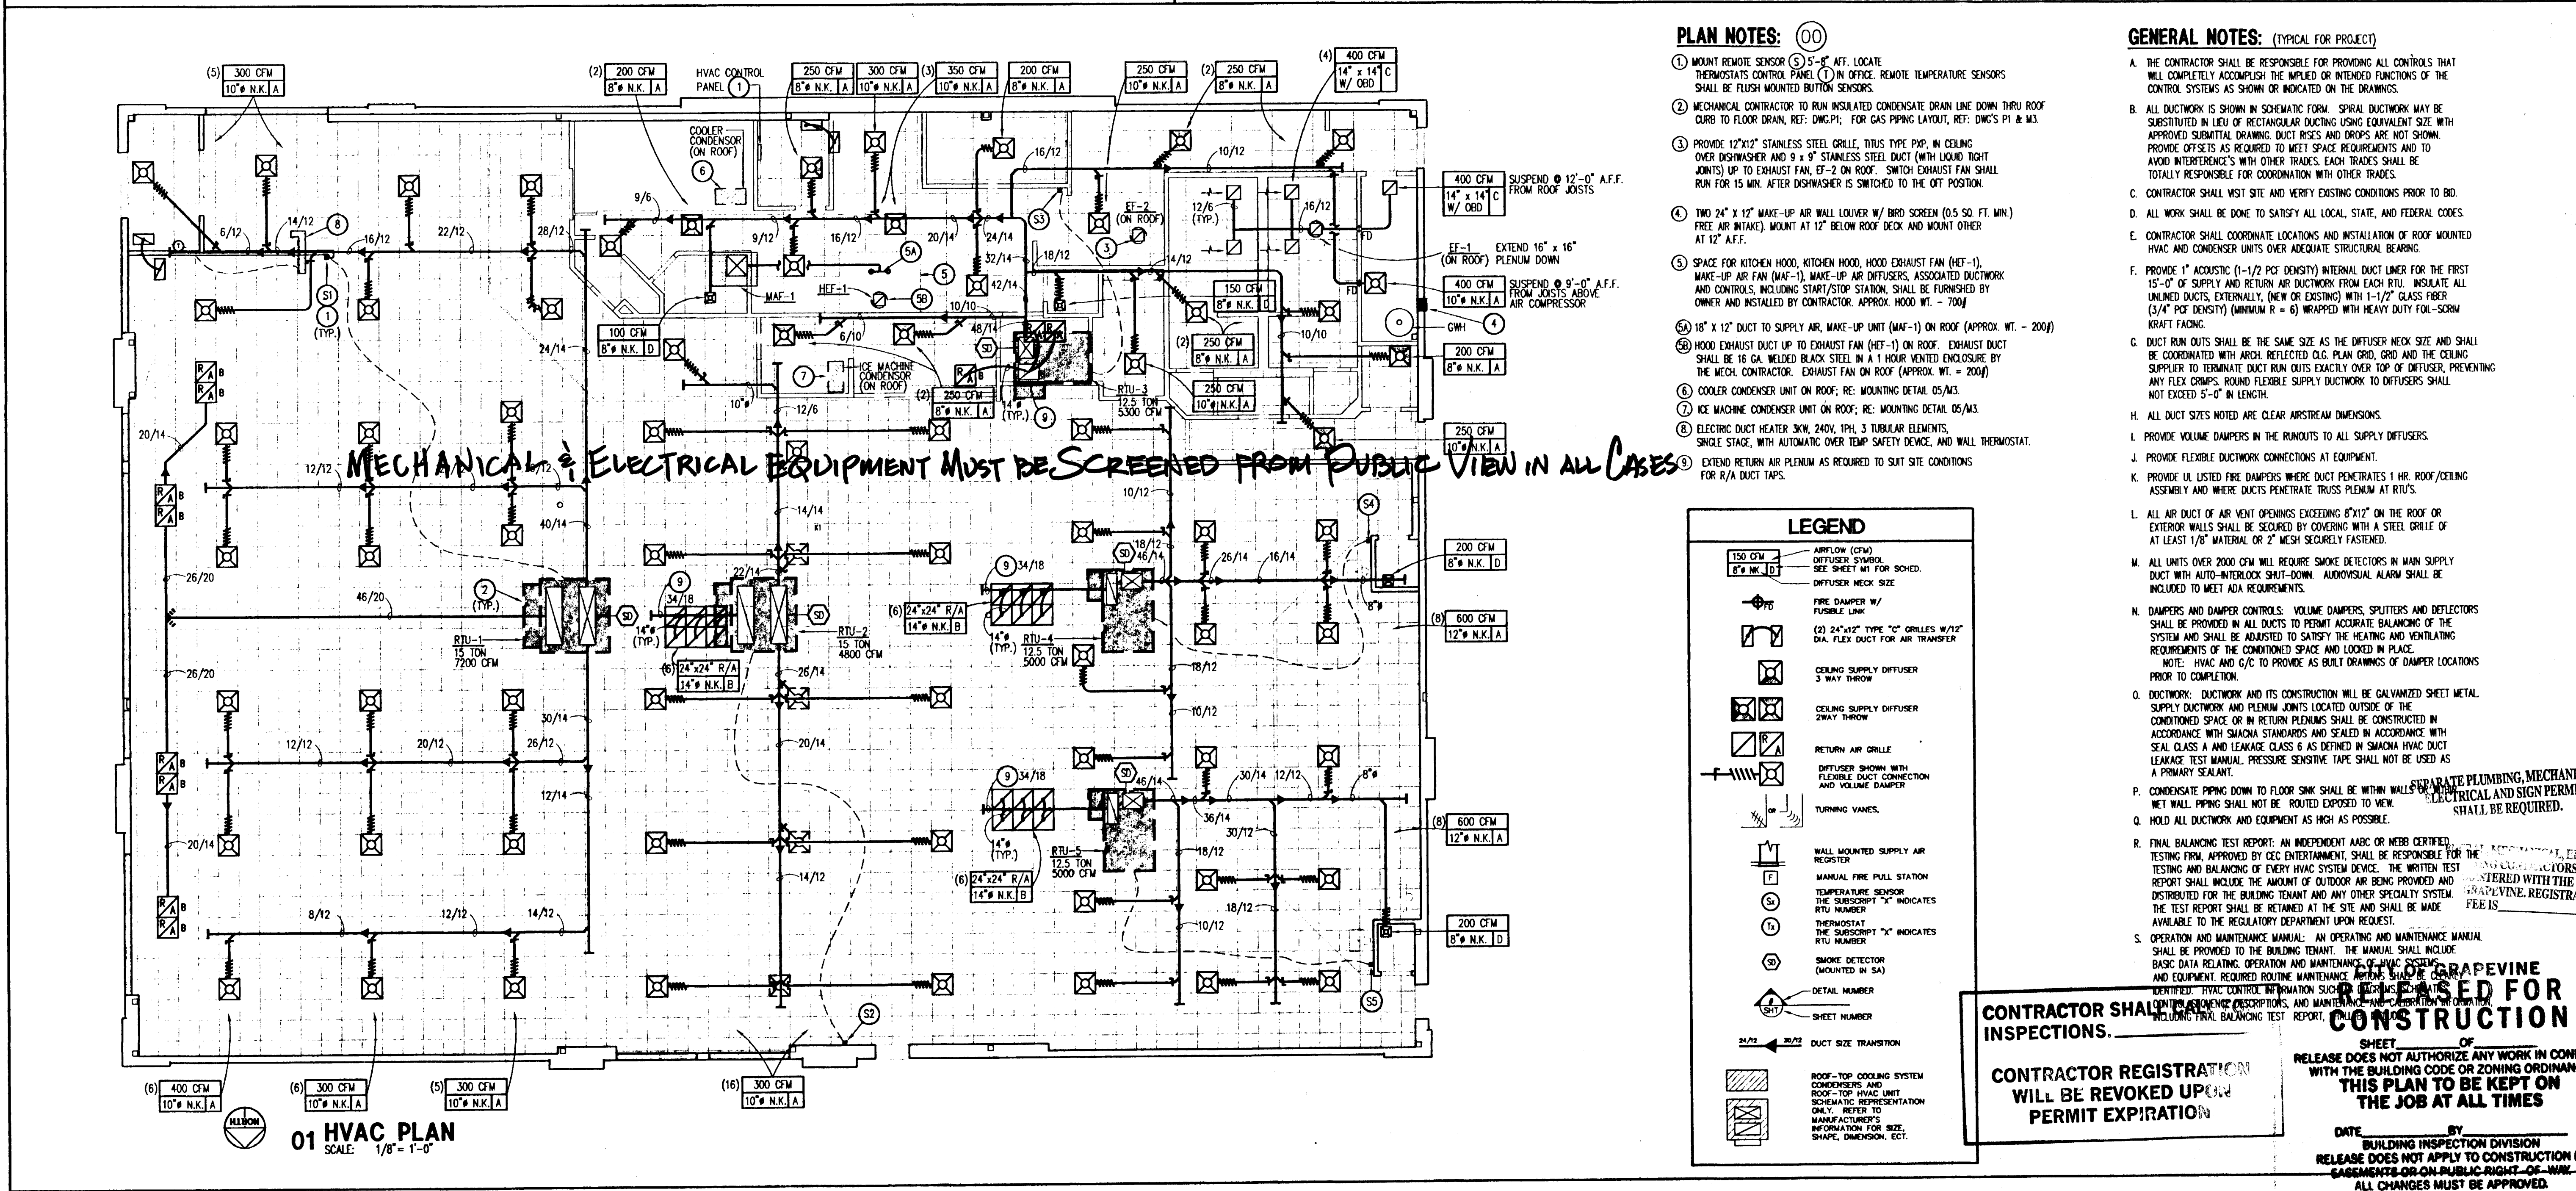

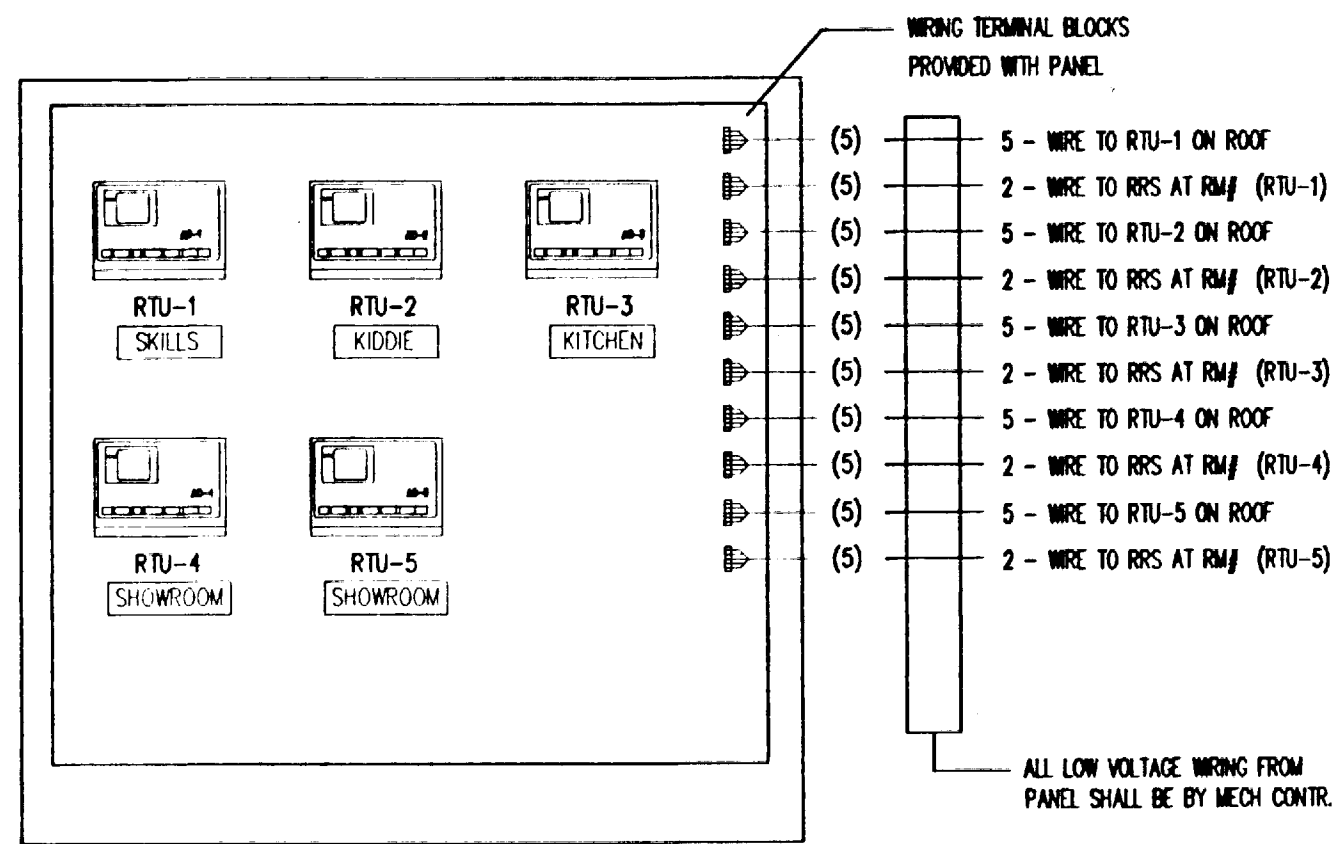

NOTES:

- THE PANEL SHOWN ABOVE SHALL BE PROVIDED BY THE INSTALLING CONTRACTOR WITH THERMOSTATS PROVIDED BY CARRIER CORPORATION. THE INSTALLING CONTRACTOR SHALL MOUNT THE THERMOSTATS IN THE FIELD SUPPLIED PANEL WHICH SHALL BE LOCATED IN THE MANAGER'S OFFICE. EACH THERMOSTAT SHALL BE CLEARLY MARKED FOR THE RTU UNIT WHICH IT CONTROLS BY THE INSTALLING CONTRACTOR.
- THERMOSTATS SHALL BE CARRIER MODEL (33CSPN-02) WITH AUTOMATIC CHANGEOVER, 2 STAGES HEATING, TWO STAGES OF COOLING, AND SEVEN DAY NIGHT SET BACK WITH TIME/TEMPERATURE REMOTE SENSOR SHALL BE MODEL (ZONECOOLERS). CONTROLS ARE TO BE WIRED FOR LOCAL CONTROL AND MONITORING ONLY.
- ALL CONTROL THERMOSTATS, WIRING CONNECTIONS AND PANEL TO BE PROVIDED BY THE CONTROL MANUFACTURER AND SHALL BE PRE WIRED FOR LOCAL CONTROL MONITORING ONLY.

HVAC CONTROL PANEL DIAGRAM

ALL HVAC UNITS WILL BE IDENTIFIED AND THE INFORMATION SUPPLIED TO THE CEC ENTERTAINMENT, INC. MAINTENANCE DEPARTMENT. USE MICARTA ETCHED LABELS SCREWED TO EQUIPMENT.

THE FOLLOWING INFORMATION WILL BE FURNISHED:

UNIT#:

MAKE:

MODEL#:

SERIAL#:


IN SERVICE DATE:

A/C TONNAGE:

POWER REQUIREMENTS:

GAS, ELECTRIC, OR HEAT PUMP

THE UNIT NUMBER CAN BE DETERMINED BY THE HVAC CONTRACTOR. THIS IS DETERMINED BY THE NUMBER OF HVAC UNITS AT THE RESTAURANT. IF THERE ARE 5 UNITS, THEY ARE LISTED 1 - 5.

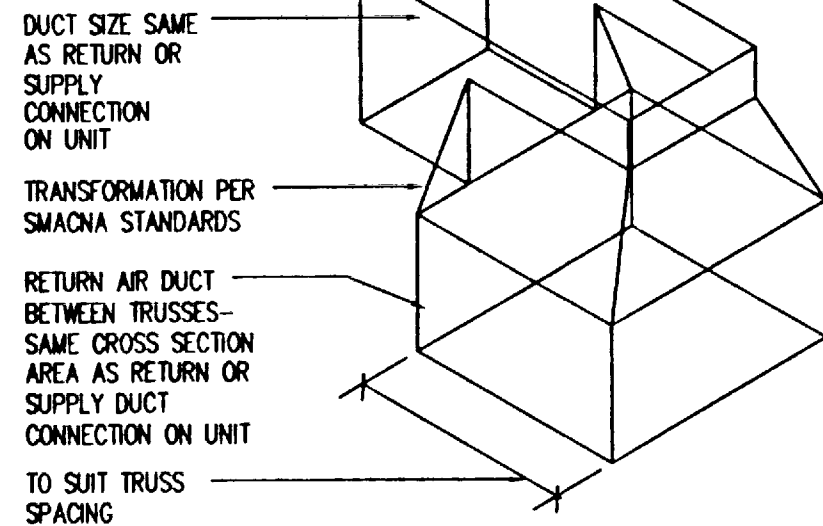


02 DUCT ADAPTOR PLENUM

NOT TO SCALE


01 EXHAUST FAN DETAIL

NO SCALE

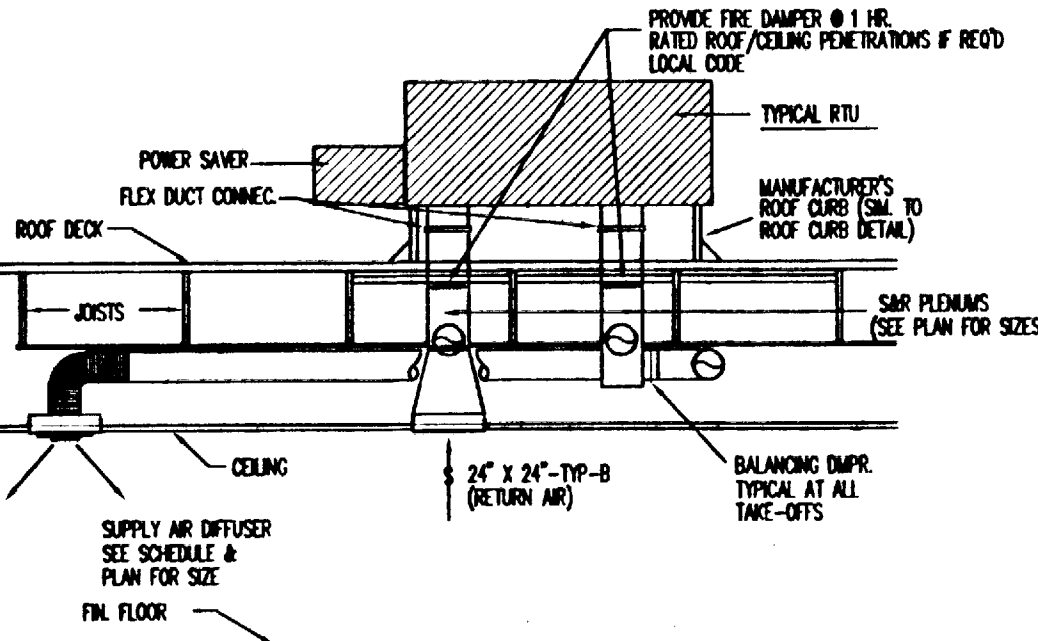


02 SECTION AT TYPICAL RTU.

NO SCALE

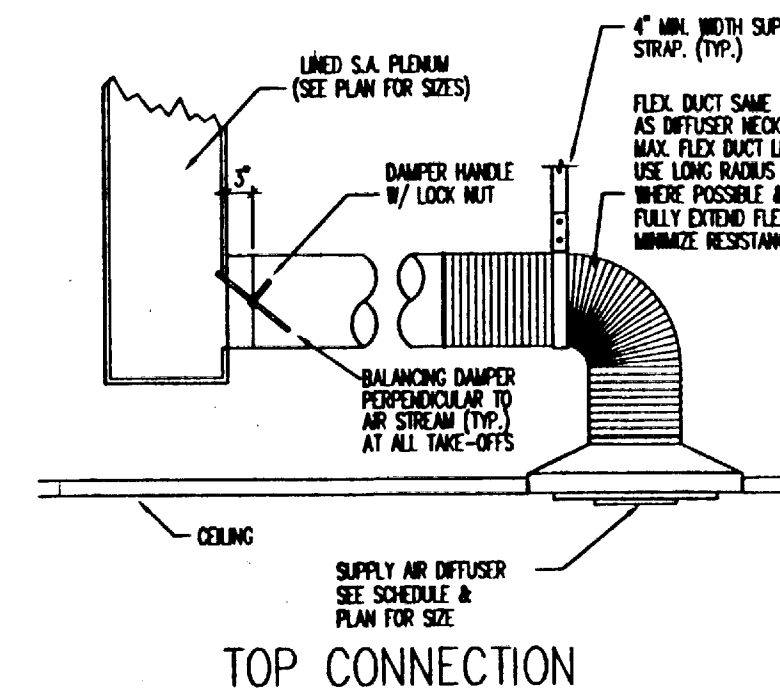

03 BRANCH DUCT DETAIL

NO SCALE

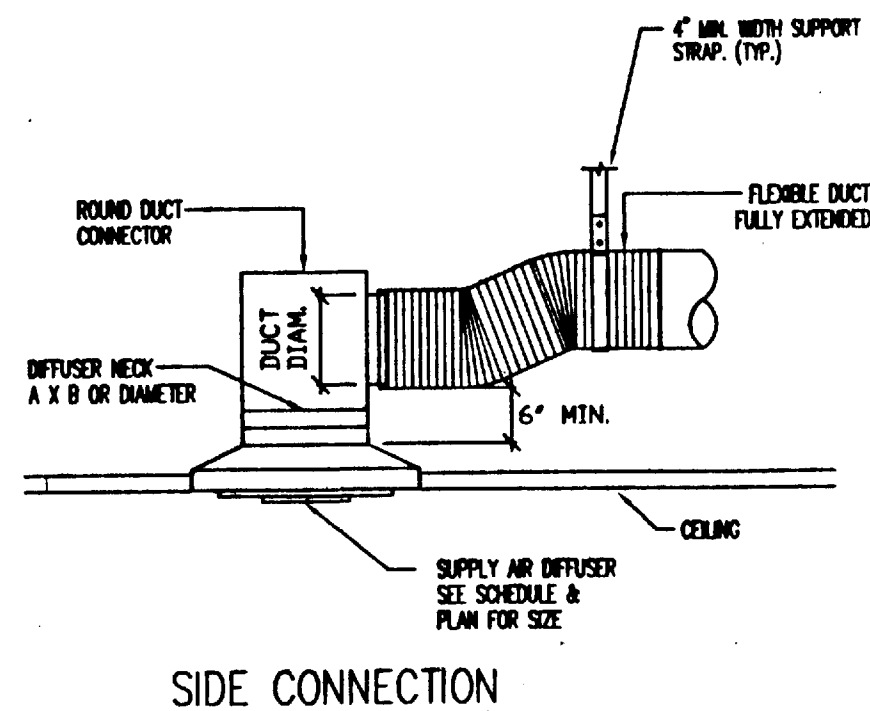

04 BRANCH DUCT DETAIL

NO SCALE

MANDATORY REQUIREMENTS

① REQUIREMENTS FOR VENTILATION.

(A) GENERAL REQUIREMENTS

- ALL ENCLOSED SPACES IN A BUILDING THAT ARE NORMALLY USED BY HUMANS SHALL BE VENTILATED IN ACCORDANCE WITH THE REQUIREMENTS OF THIS SECTION.
- THE OUTDOOR AIR VENTILATION RATE AND AIR DISTRIBUTION ASSUMPTIONS MADE IN THE DESIGN OF THE VENTILATING SYSTEM SHALL BE CLEARLY IDENTIFIED ON THE PLANS.

(B) DESIGN REQUIREMENTS FOR MINIMUM QUANTITIES OF OUTDOOR AIR. EVERY SPACE IN A BUILDING SHALL BE VENTILATED AS FOLLOWS:

- MECHANICAL VENTILATION. EACH SPACE THAT IS NOT NATURALLY VENTILATED UNDER 1. SHALL BE VENTILATED WITH A MECHANICAL SYSTEM CAPABLE OF PROVIDING AN OUTDOOR AIR RATE OF:

A. 15 CFM PER PERSON, TIMES THE EXPECTED NUMBER OF OCCUPANTS (WHICH, FOR SPACES WITHOUT FIXED SEATING, SHALL BE NO LESS THAN ONE HALF THE OCCUPANT DENSITY PER UBC, TIMES THE AREA OF THE SPACE).

EXCEPTION 1: TRANSFER AIR. THE RATE OF OUTDOOR AIR TRANSFERRED FROM OTHER VENTILATED LIKE USE SPACES, IF:

- NONE OF THE SPACES FROM WHICH AIR IS TRANSFERRED HAVE ANY UNUSUAL SOURCES OF INDOOR AIR CONTAMINANTS; AND
- ENOUGH OUTDOOR AIR IS SUPPLIED TO ALL SPACES COMBINED TO MEET THE REQUIREMENTS FOR EACH SPACE INDIVIDUALLY.

(B) OPERATION AND CONTROL REQUIREMENTS FOR MINIMUM QUANTITIES OF OUTDOOR AIR.

- TIMES OF OCCUPANCY. THE MINIMUM RATE OF OUTDOOR AIR REQUIRED SHALL BE SUPPLIED TO EACH SPACE AT ALL TIMES WHEN THE SPACE IS USUALLY OCCUPIED.

- PRE-OCCUPANCY. THE MINIMUM RATE OF OUTDOOR AIR OF THREE COMPLETE AIR CHANGES WHATEVER IS LESS, SHALL BE SUPPLIED TO THE ENTIRE BUILDING DURING THE ONE HOUR PERIOD IMMEDIATELY BEFORE THE BUILDING IS NORMALLY OCCUPIED.

(C) DESIGN AND CONTROL REQUIREMENTS FOR QUANTITIES OF OUTDOOR AIR.

ALL MECHANICAL VENTILATION AND SEALED SYSTEMS SHALL BE FURNISHED WITH AN INSTALLED DUCT WORK, DAMPERS, AND CONTROLS TO ALLOW OUTSIDE AIR RATES TO BE OPERATED AT THE RATE REQUIRED FOR MAKE UP OF EXHAUST SYSTEMS THAT ARE REQUIRED FOR A PROCESS, FOR CONTROL OF ODORS, OR FOR THE REMOVAL OF CONTAMINANTS WITHIN THE SPACE.

- COMPLETION AND BALANCING. BEFORE AN OCCUPANCY PERMIT IS GRANTED FOR A NEW BUILDING OR SPACE, OR A NEW SPACE CONDITIONING OR VENTILATING SYSTEM SERVING A BUILDING OR SPACE IS OPERATED FOR NORMAL USE, ALL VENTILATION SYSTEMS SERVING THE BUILDING OR SPACE SHALL BE DOCUMENTED BY INDEPENDENT TESTING FIRM, APPROVED BY CEC, ENTERTAINMENT TO PROVIDE THE MINIMUM VENTILATION RATE SPECIFIED AS DETERMINED USING ONE OF THE FOLLOWING PROCEDURES:

- BALANCING. THE SYSTEM SHALL BE BALANCED IN ACCORDANCE WITH THE NATIONAL ENVIRONMENTAL BALANCING BUREAU (NEBB) PROCEDURAL STANDARDS (1985) OR ASSOCIATED AIR BALANCE COUNCIL (AABC) NATIONAL STANDARDS (1986); OR
- OUTSIDE AIR CERTIFICATION. THE SYSTEM SHALL PROVIDE THE MINIMUM OUTSIDE AIR AS SHOWN ON THE MECHANICAL DRAWINGS, AND SHALL BE MEASURED BY THE INSTALLING LICENSED MECHANICAL CONTRACTOR AND CERTIFIED BY (1) THE DESIGN MECHANICAL ENGINEER, (2) THE INSTALLING LICENSED MECHANICAL CONTRACTOR, OR (3) THE PERSON WITH OVERALL RESPONSIBILITY FOR THE DESIGN OF THE VENTILATION SYSTEM; OR
- OUTSIDE AIR MEASUREMENT. THE SYSTEM SHALL BE EQUIPPED WITH A CALIBRATED LOCAL OR REMOTE DEVICE CAPABLE OF MEASURING THE QUANTITY OF OUTSIDE AIR ON A CONTINUOUS BASIS AND DISPLAYING THAT QUANTITY ON A READILY ACCESSIBLE DISPLAY DEVICE.

②: REQUIRED CONTROLS FOR SPACE CONDITIONING SYSTEMS.

- THERMOSTATIC CONTROLS FOR EACH ZONE. THE SUPPLY OF HEATING AND COOLING ENERGY TO EACH SPACE CONDITIONING ZONE OR DWELLING UNIT SHALL BE CONTROLLED BY AN INDIVIDUAL THERMOSTATIC CONTROL THAT RESPONDS TO TEMPERATURE WITHIN THE ZONE.

(B) CRITERIA FOR ZONAL THERMOSTATIC CONTROLS. THE INDIVIDUAL THERMOSTATIC CONTROLS REQUIRED BY SUBSECTION (A) SHALL MEET THE FOLLOWING REQUIREMENTS AS APPLICABLE:

- WHERE USED TO CONTROL COMFORT HEATING, THE THERMOSTATIC CONTROLS SHALL BE CAPABLE OF BEING SET, LOCALLY OR REMOTELY, BY ADJUSTMENT OR SELECTION OF SENSORS, DOWN TO 55°F OR LOWER.

- WHERE USED TO CONTROL COMFORT COOLING, THE THERMOSTATIC CONTROLS SHALL BE CAPABLE OF BEING SET, LOCALLY OR REMOTELY, BY ADJUSTMENT OR SELECTION OF SENSORS, UP TO 85°F OR HIGHER.
- WHERE USED TO CONTROL BOTH COMFORT HEATING AND COMFORT COOLING, THE THERMOSTATIC CONTROLS SHALL MEET 1. AND 2. AND SHALL BE CAPABLE OF PROVIDING A TEMPERATURE RANGE OR DEAD BAND OF AT LEAST 5°F WITHIN WHICH THE SUPPLY OF HEATING AND COOLING ENERGY TO THE ZONE IS SHUT OFF OR REDUCED TO A MINIMUM.

- (B) N/A
(C) N/A
(D) N/A

- (E) SHUT OFF AND RESET CONTROLS FOR SPACE CONDITIONING SYSTEMS. EACH SPACE CONDITIONING SYSTEM SHALL BE INSTALLED WITH CONTROLS WITH 1. AND 2.:

- THE CONTROL SHALL BE CAPABLE OF AUTOMATICALLY SHUTTING OFF THE SYSTEM DURING PERIODS OF NON USE AND SHALL HAVE:
 - AN AUTOMATIC TIME SWITCH CONTROL DEVICE WITH AN ACCESSIBLE MANUAL OVERRIDE THAT ALLOWS OPERATION OF THE SYSTEM FOR UP TO 4 HOURS; OR
 - AN OCCUPANCY SENSOR; OR
 - A 4 HOUR TIMER THAT CAN BE MANUALLY OPERATED.
- THE CONTROL SHALL AUTOMATICALLY RESTART AND TEMPORARILY OPERATE THE SYSTEM AS REQUIRED TO MAINTAIN:
 - A SETBACK HEATING THERMOSTAT SETPOINT, IF THE SYSTEM PROVIDES MECHANICAL HEATING; AND
 - A SETUP COOLING THERMOSTAT SETPOINT, IF THE SYSTEM PROVIDES MECHANICAL COOLING.

- (F) DAMPERS FOR AIR SUPPLY AND EXHAUST EQUIPMENT. OUTDOOR AIR SUPPLY AND EXHAUST EQUIPMENT SHALL BE INSTALLED WITH DAMPERS THAT AUTOMATICALLY CLOSE DURING PERIODS OF NON USE OF THE AREAS SERVED BY THE EQUIPMENT.

- (G) ISOLATION AREA DEVICES. EACH SPACE CONDITIONING SYSTEM SERVING MULTIPLE ZONES WITH A COMBINED CONDITIONED FLOOR AREA MORE THAN 25,000 SQUARE FEET SHALL BE INSTALLED, AND CONTROLLED TO SERVE ISOLATION AREAS.

- EACH ZONE, OR ANY COMBINATION OF ZONES NOT EXCEEDING 25,000 SQUARE FEET, SHALL BE A SEPARATE ISOLATION AREA.
- EACH ISOLATION AREA SHALL BE PROVIDED WITH ISOLATION DEVICES, SUCH AS VALVES OR DAMPERS, THAT ALLOW THE SUPPLY OF HEATING OR COOLING TO BE SETBACK OR SHUT OFF INDEPENDENTLY OF OTHER ISOLATION AREAS.

③: REQUIREMENTS FOR PIPE INSULATION.

THE PIPING FOR ALL SPACE CONDITIONING AND SERVICE WATER HEATING SYSTEMS WITH FLUID TEMPERATURES LISTED IN TABLE 1 SHALL HAVE THE AMOUNT OF INSULATION SPECIFIED. INSULATION CONDUCTIVITY SHALL BE DETERMINED IN ACCORDANCE WITH ASTM C 335-84 AT THE MEAN TEMPERATURE LISTED IN TABLE NO. 1 AND SHALL BE ROUNDED TO THE NEAREST 1/100 BTU-INCH PER HOUR PER SQUARE FOOT PER °F.

INSULATE ALL HOT & COLD WATER PIPING WITH GLASS FIBER TYPE (MIN. DENSITY OF 4.0 LB AND K-FACTOR OF 0.25) & MINIMUM THICKNESS SPECIFIED IN ASHRAE STD. 90.1-1989, UNLESS NOTED OTHERWISE.

EXCEPTION NO. 1: FACTORY INSTALLED PIPING WITHIN SPACE CONDITIONING EQUIPMENT

EXCEPTION NO. 2: PIPING THAT CONVEYS FLUIDS WITH A DESIGN OPERATING TEMPERATURE RANGE BETWEEN 60°F AND 105°F.


EXCEPTION NO. 3: PIPING THAT SERVES PROCESS LOADS, GAS PIPING, COLD DOMESTIC WATER PIPING, CONDENSATE DRAINS, VENTS, OR WASTE PIPING, UNLESS NOTED OTHERWISE.

EXCEPTION NO. 4: WHERE THE HEAT GAIN OR HEAT LOSS TO OR FROM PIPING WITHOUT INSULATION WILL NOT INCREASE BUILDING SERVICE ENERGY USE.

(A) FOR INSULATION WITH A CONDUCTIVITY IN THE RANGE SHOWN FOR THE APPLICABLE FLUID TEMPERATURE RANGE, THE INSULATION SHALL HAVE THE APPLICABLE THICKNESS SHOWN IN TABLE 1.







HEATING SYSTEMS FLUID TEMPERATURE RANGE, °F	CONDUCTIVITY RANGE (IN BTU-INCH PER HOUR PER SQUARE FOOT PER °F)	INSULATION MEAN TEMPERATURE °F	INSULATION THICKNESS REQUIRED (IN INCHES)
ABOVE 350	0.32-0.34	250	2.5
251-350	0.29-0.31	200	2.0
201-250	0.27-0.30	150	1.5
141-200	0.25-0.29	125	1.5
105-140	0.24-0.28	100	1.0

WIRING SMOKE DETECTORS FOR THE A/C UNITS.

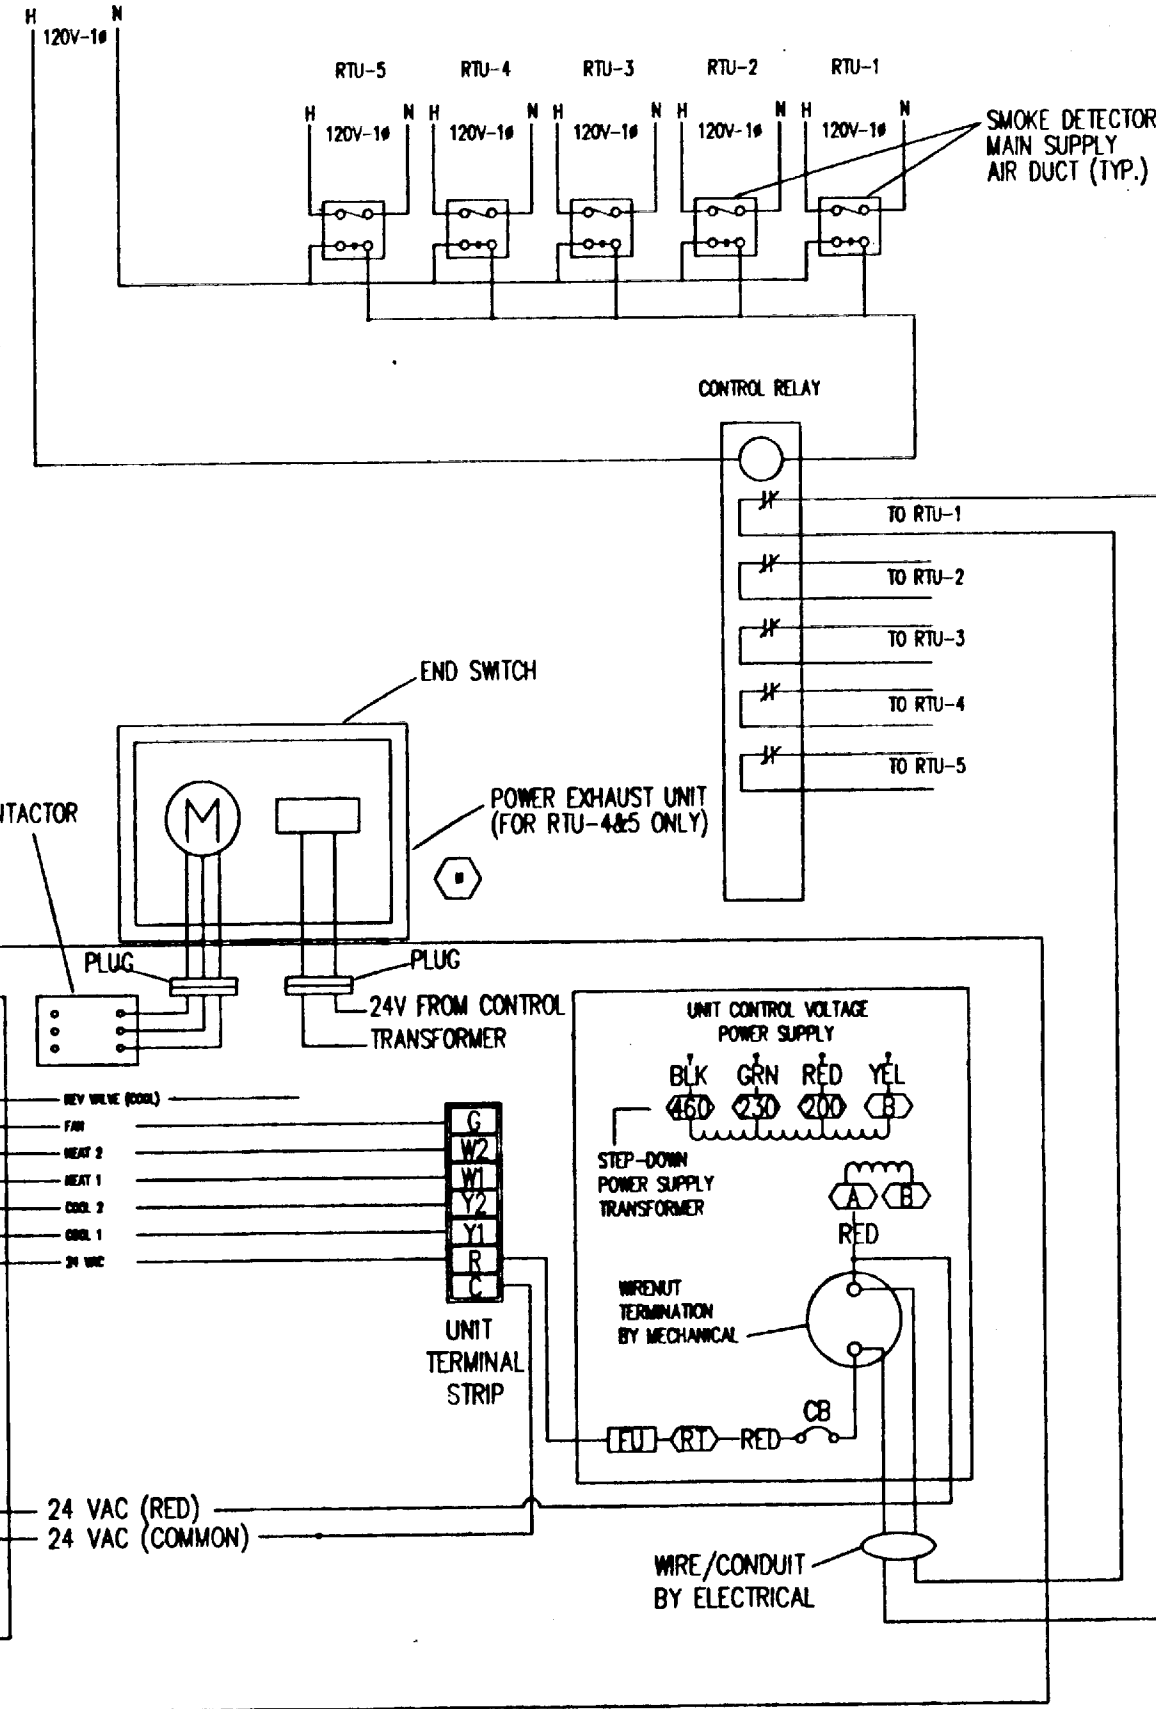


33CSPN-02 RELAY PACK W/ SMOKE DETECTOR RELAY

NOTE: COORDINATE WITH CARRIER CORP. FOR ADDITIONAL SYSTEMS REQUIREMENTS/INFORMATION.

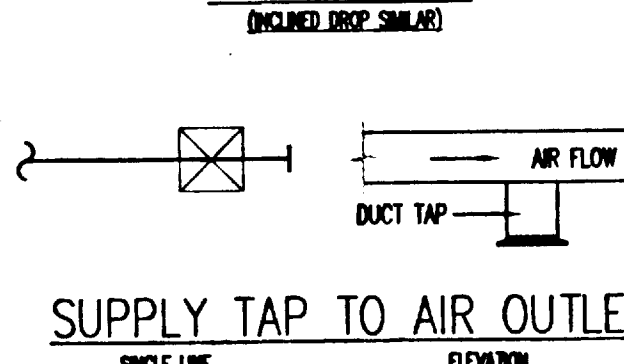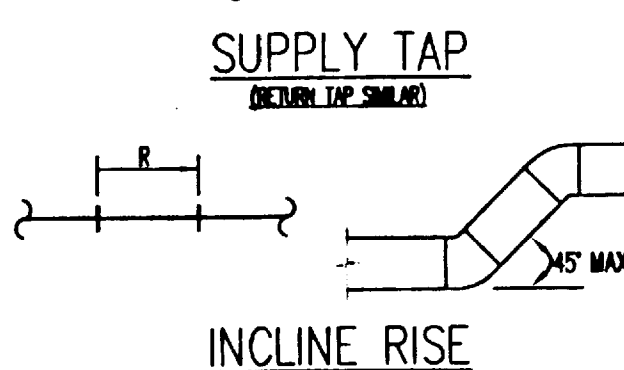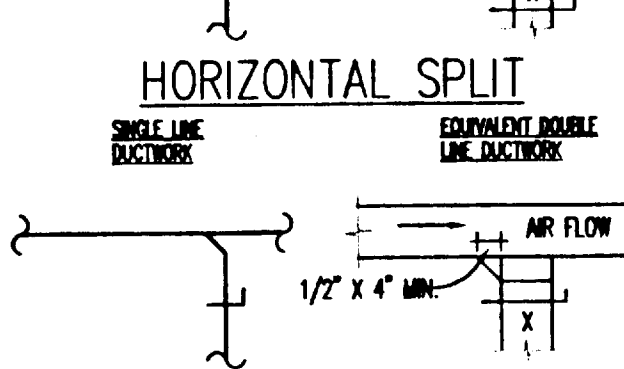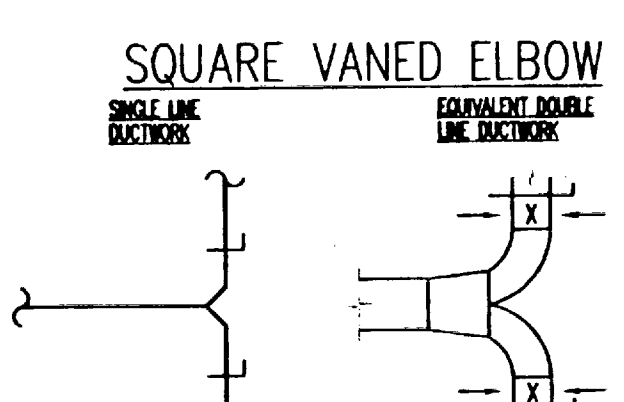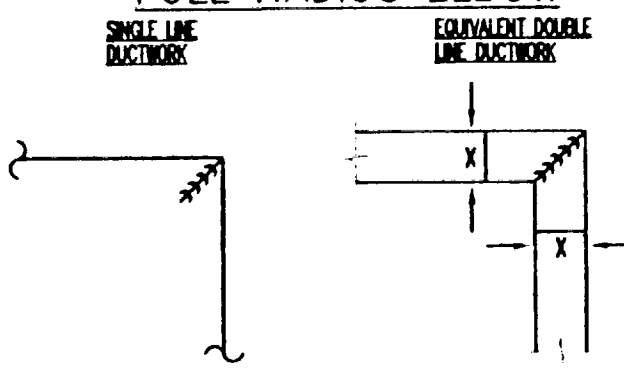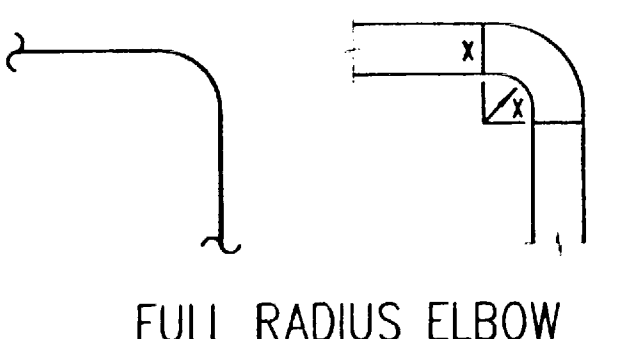


TYP. SUPPLY OR EXHAUST DUCT CONNECTION


NO SCALE

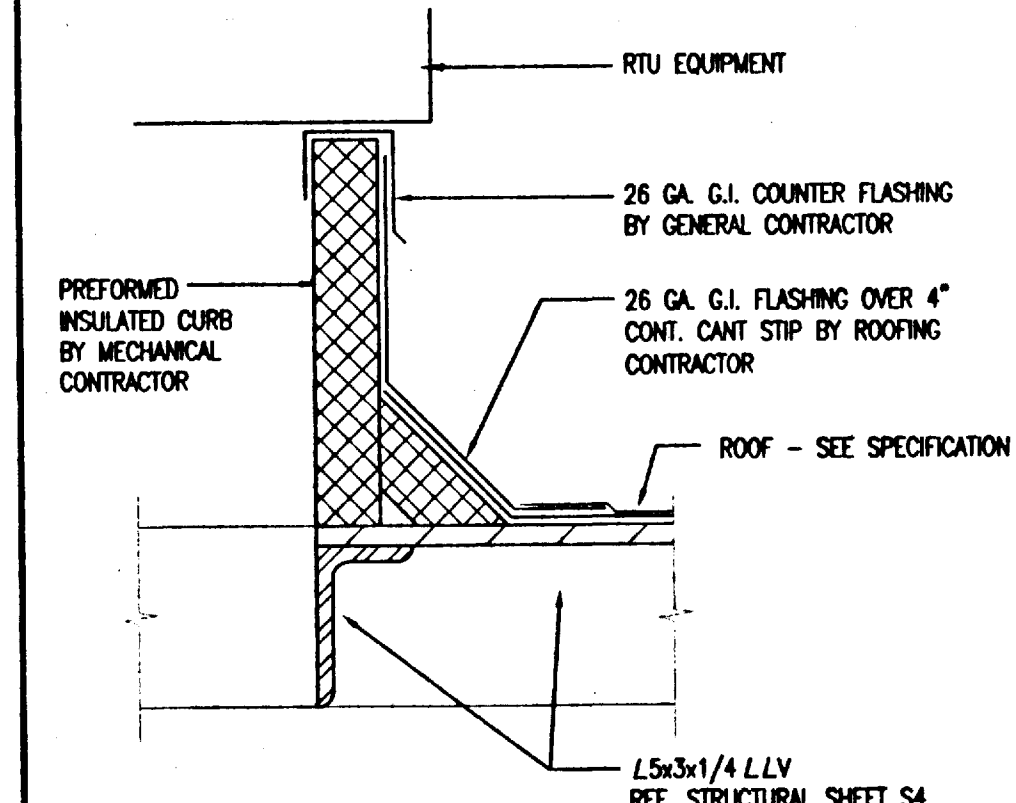


02 NOT USED
NO SCALE

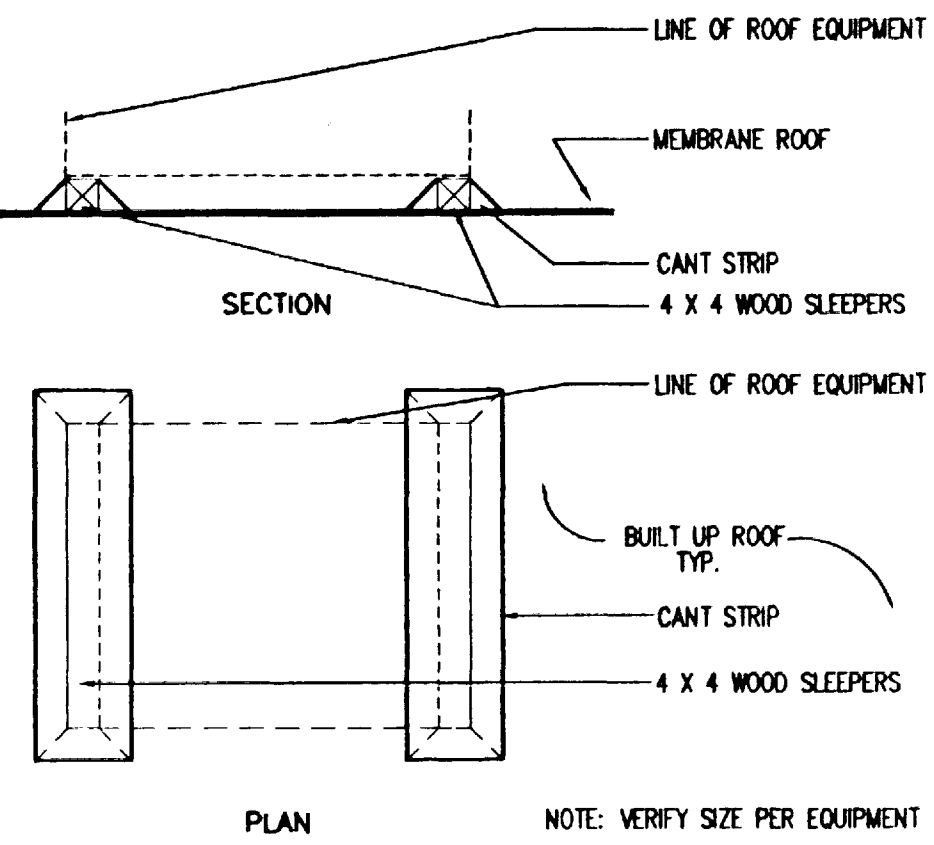


03 ROOF EQUIPMENT PAD DETAIL
SCALE: 1/2"=1'-0"

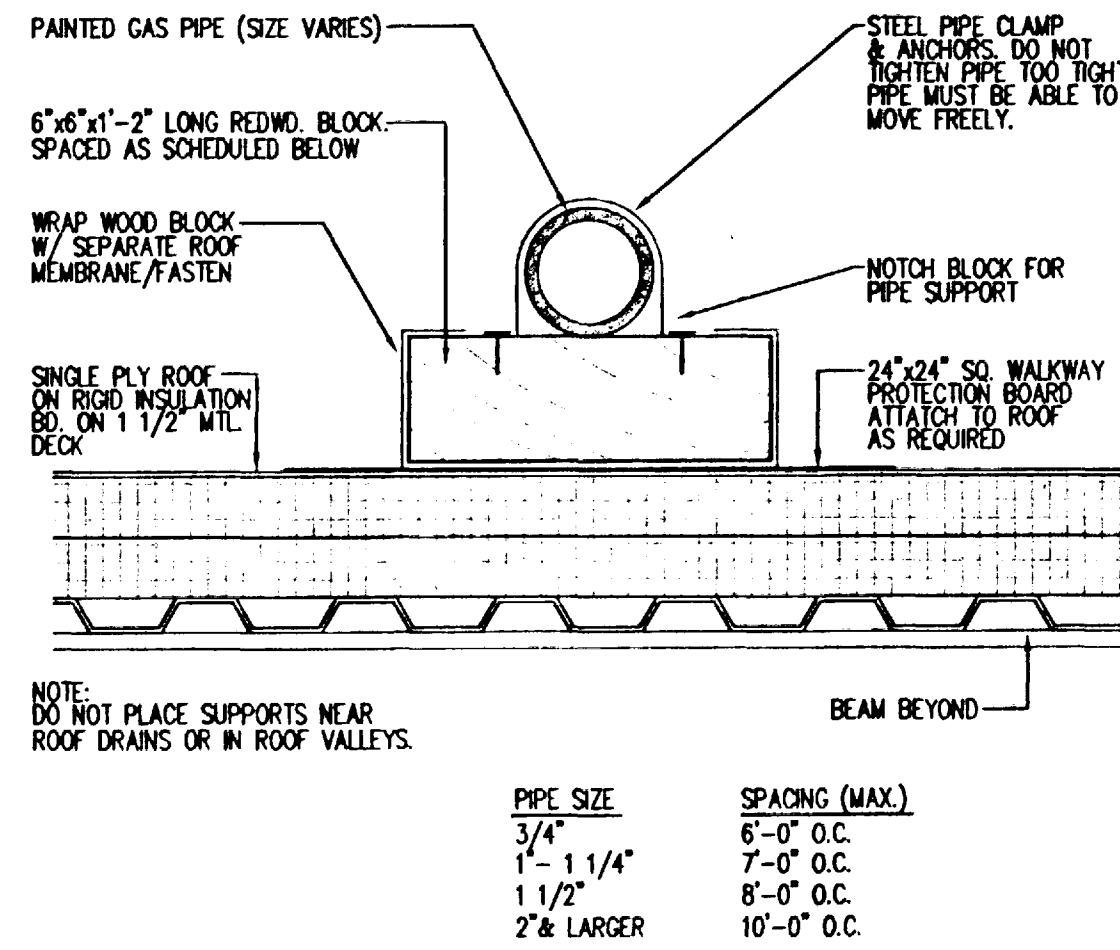


03 GAS PIPE SUPPORT DETAIL
NOT TO SCALE

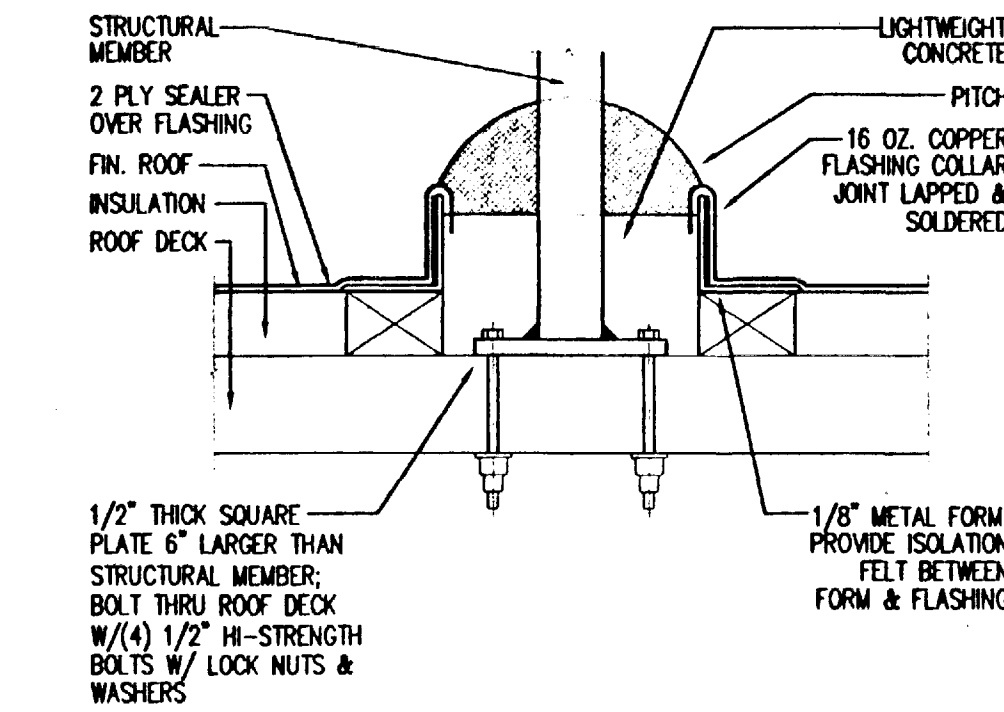


04 PITCH POCKET FOR ROOF SUPPORT DETAIL
NOT TO SCALE

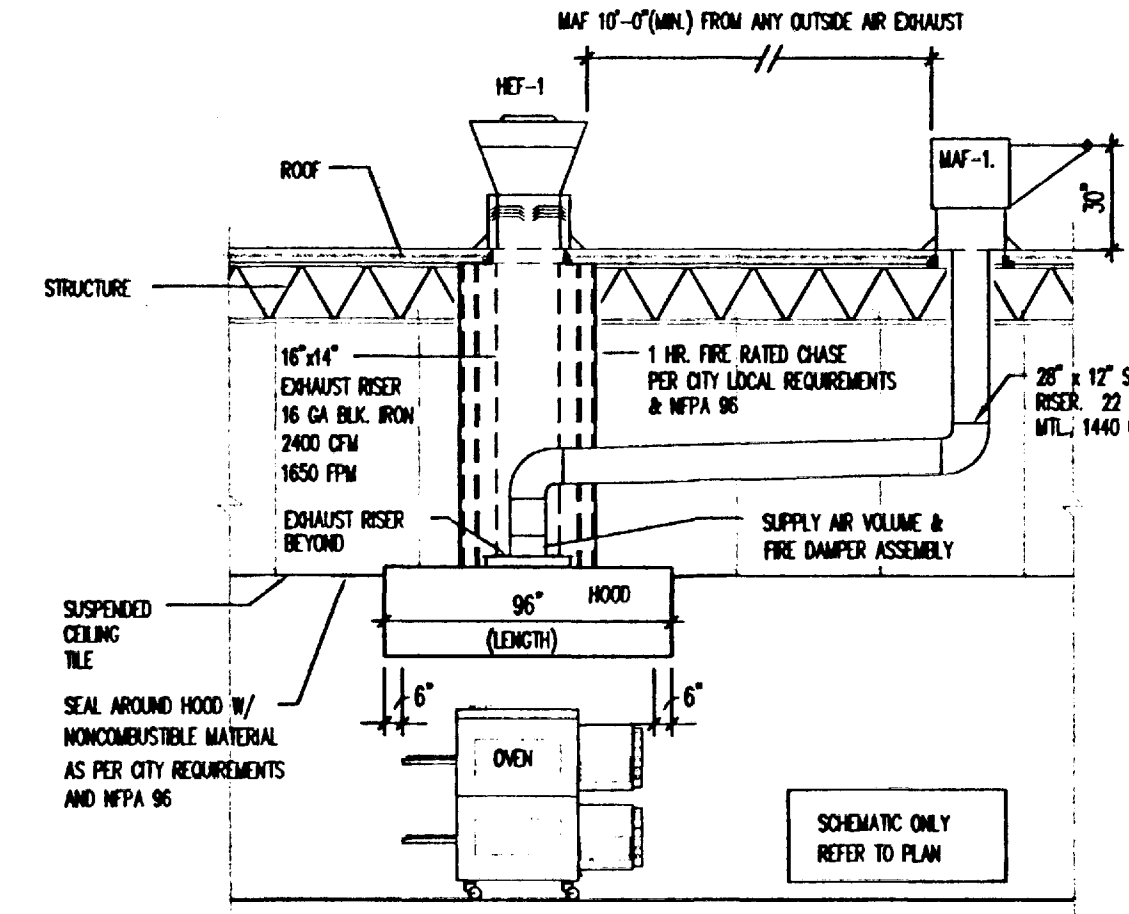

05 FRONT VIEW - OVEN HOOD DETAIL
NOT TO SCALE
NOTE: CONSTRUCTION WITHIN 18\"/>

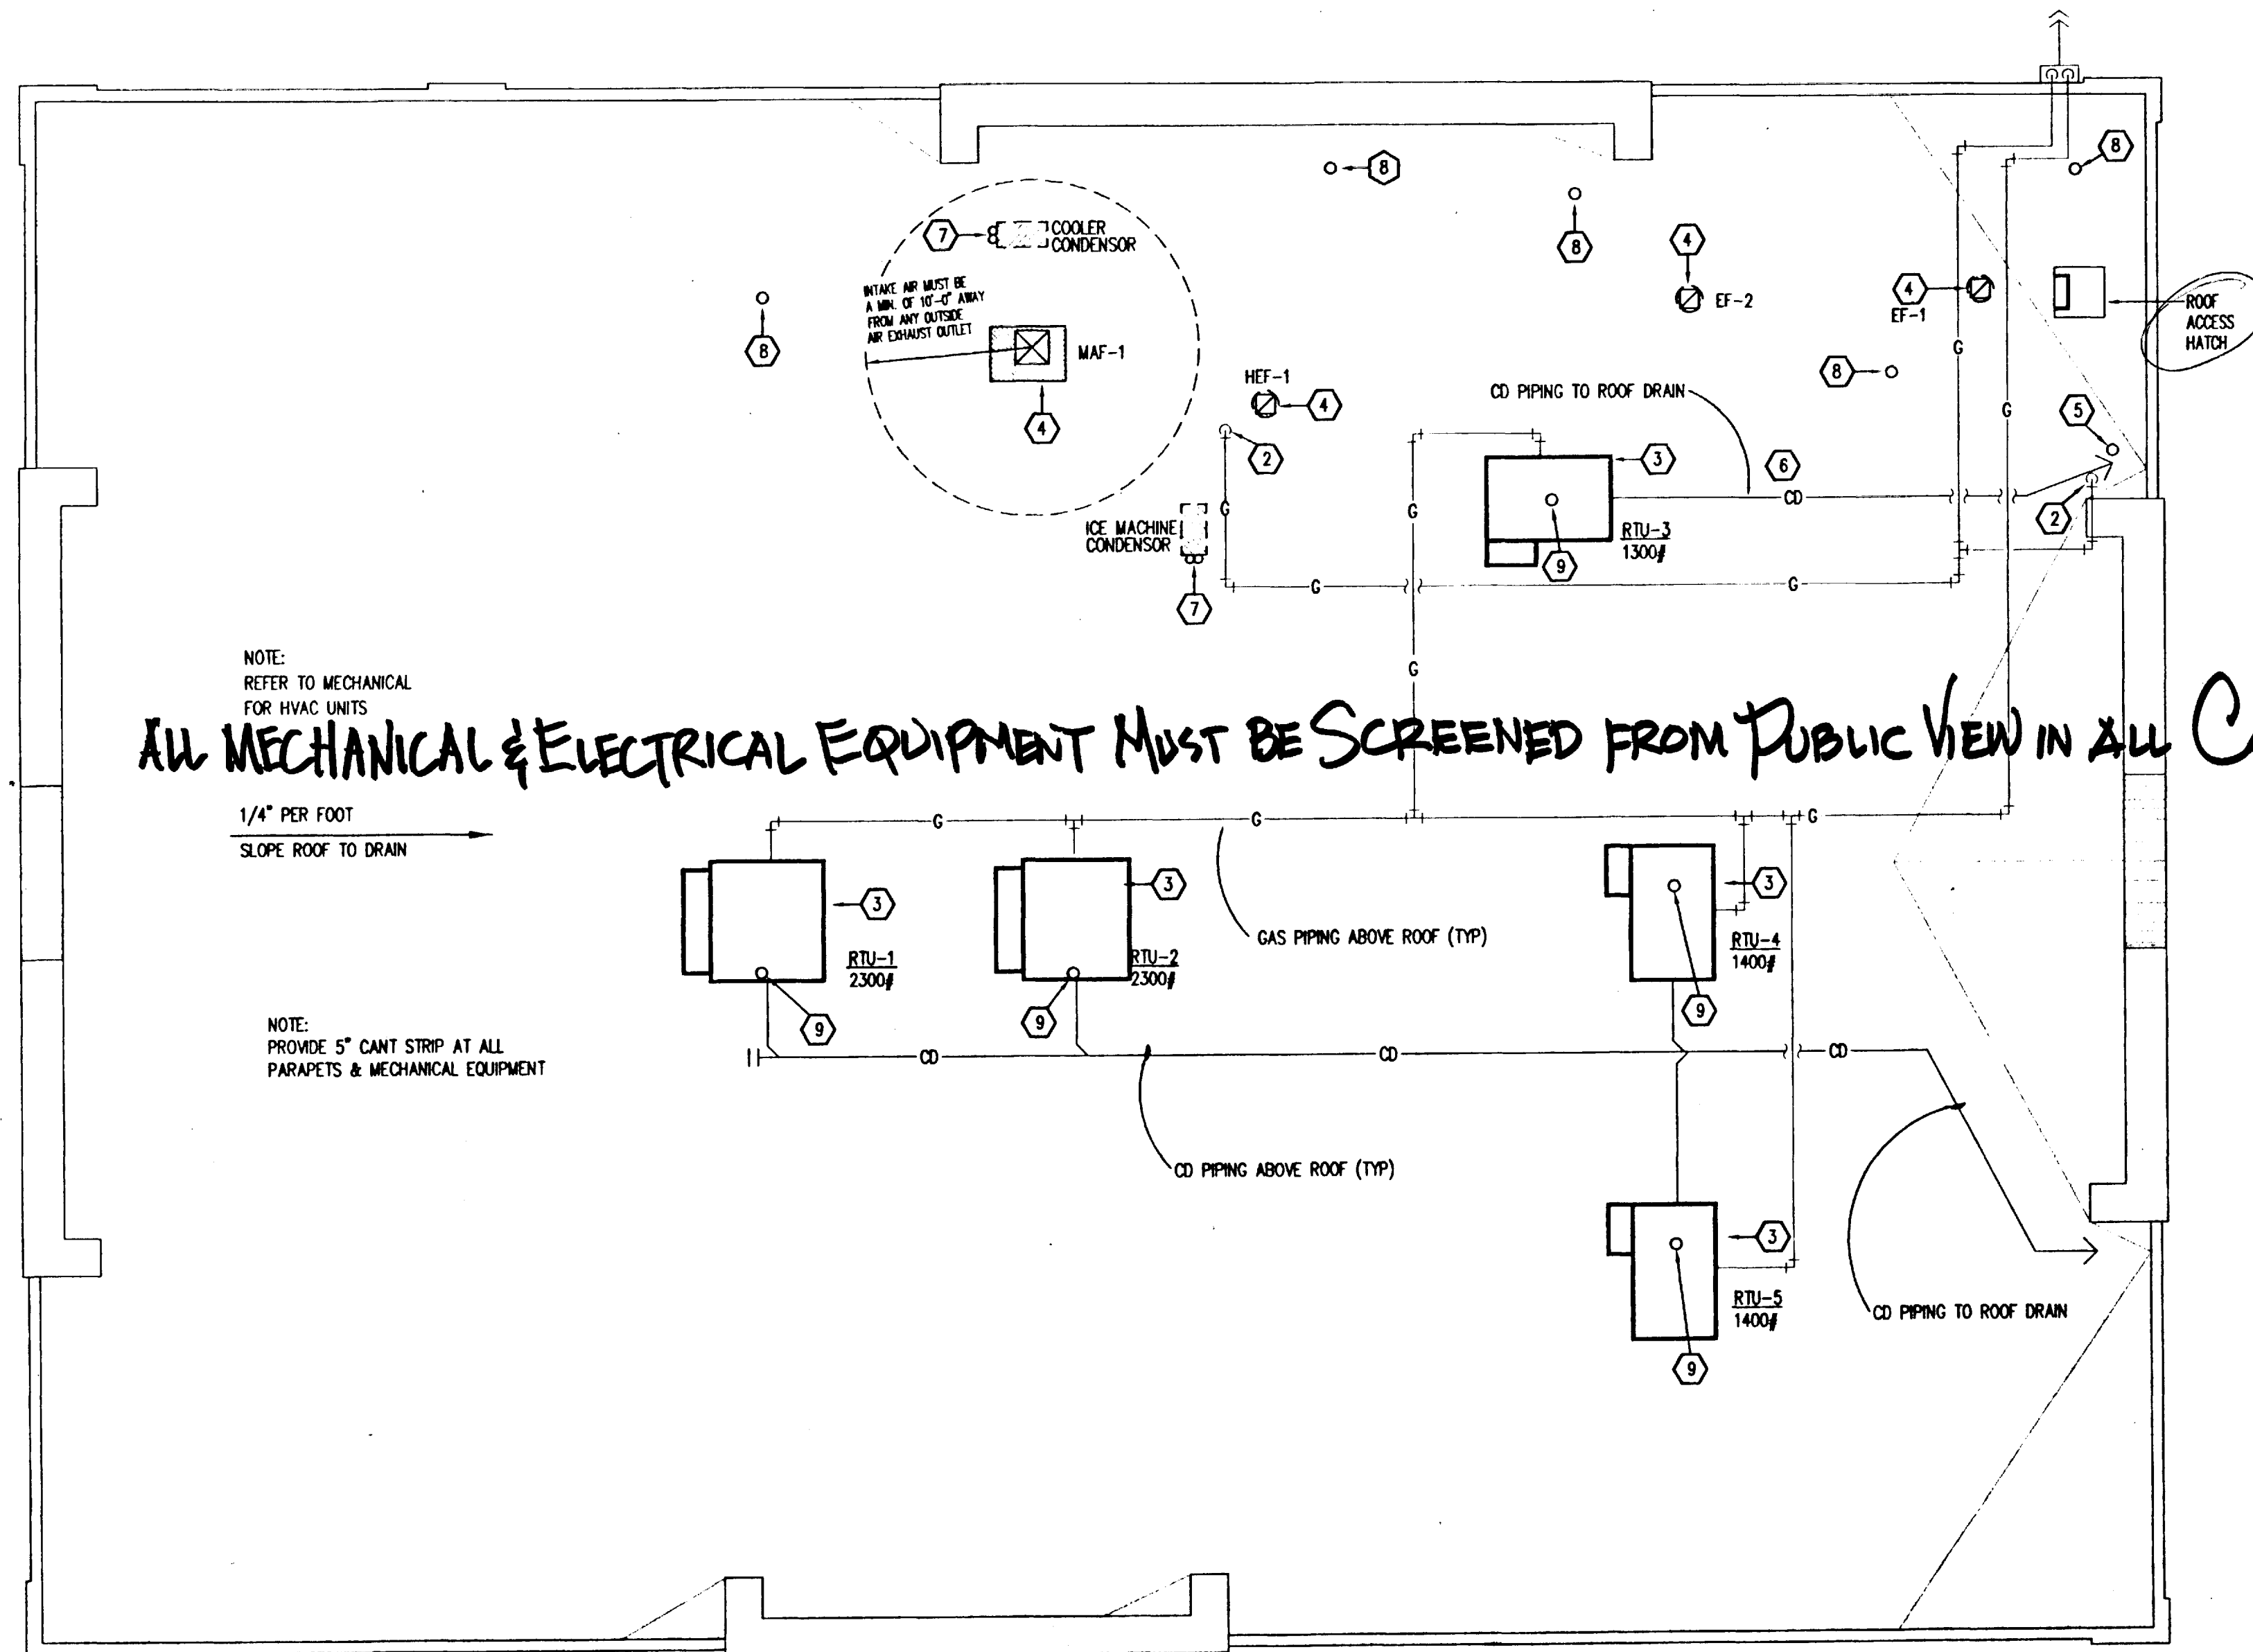

01 MECHANICAL ROOF PLAN
SCALE: 1/8"=1'-0"

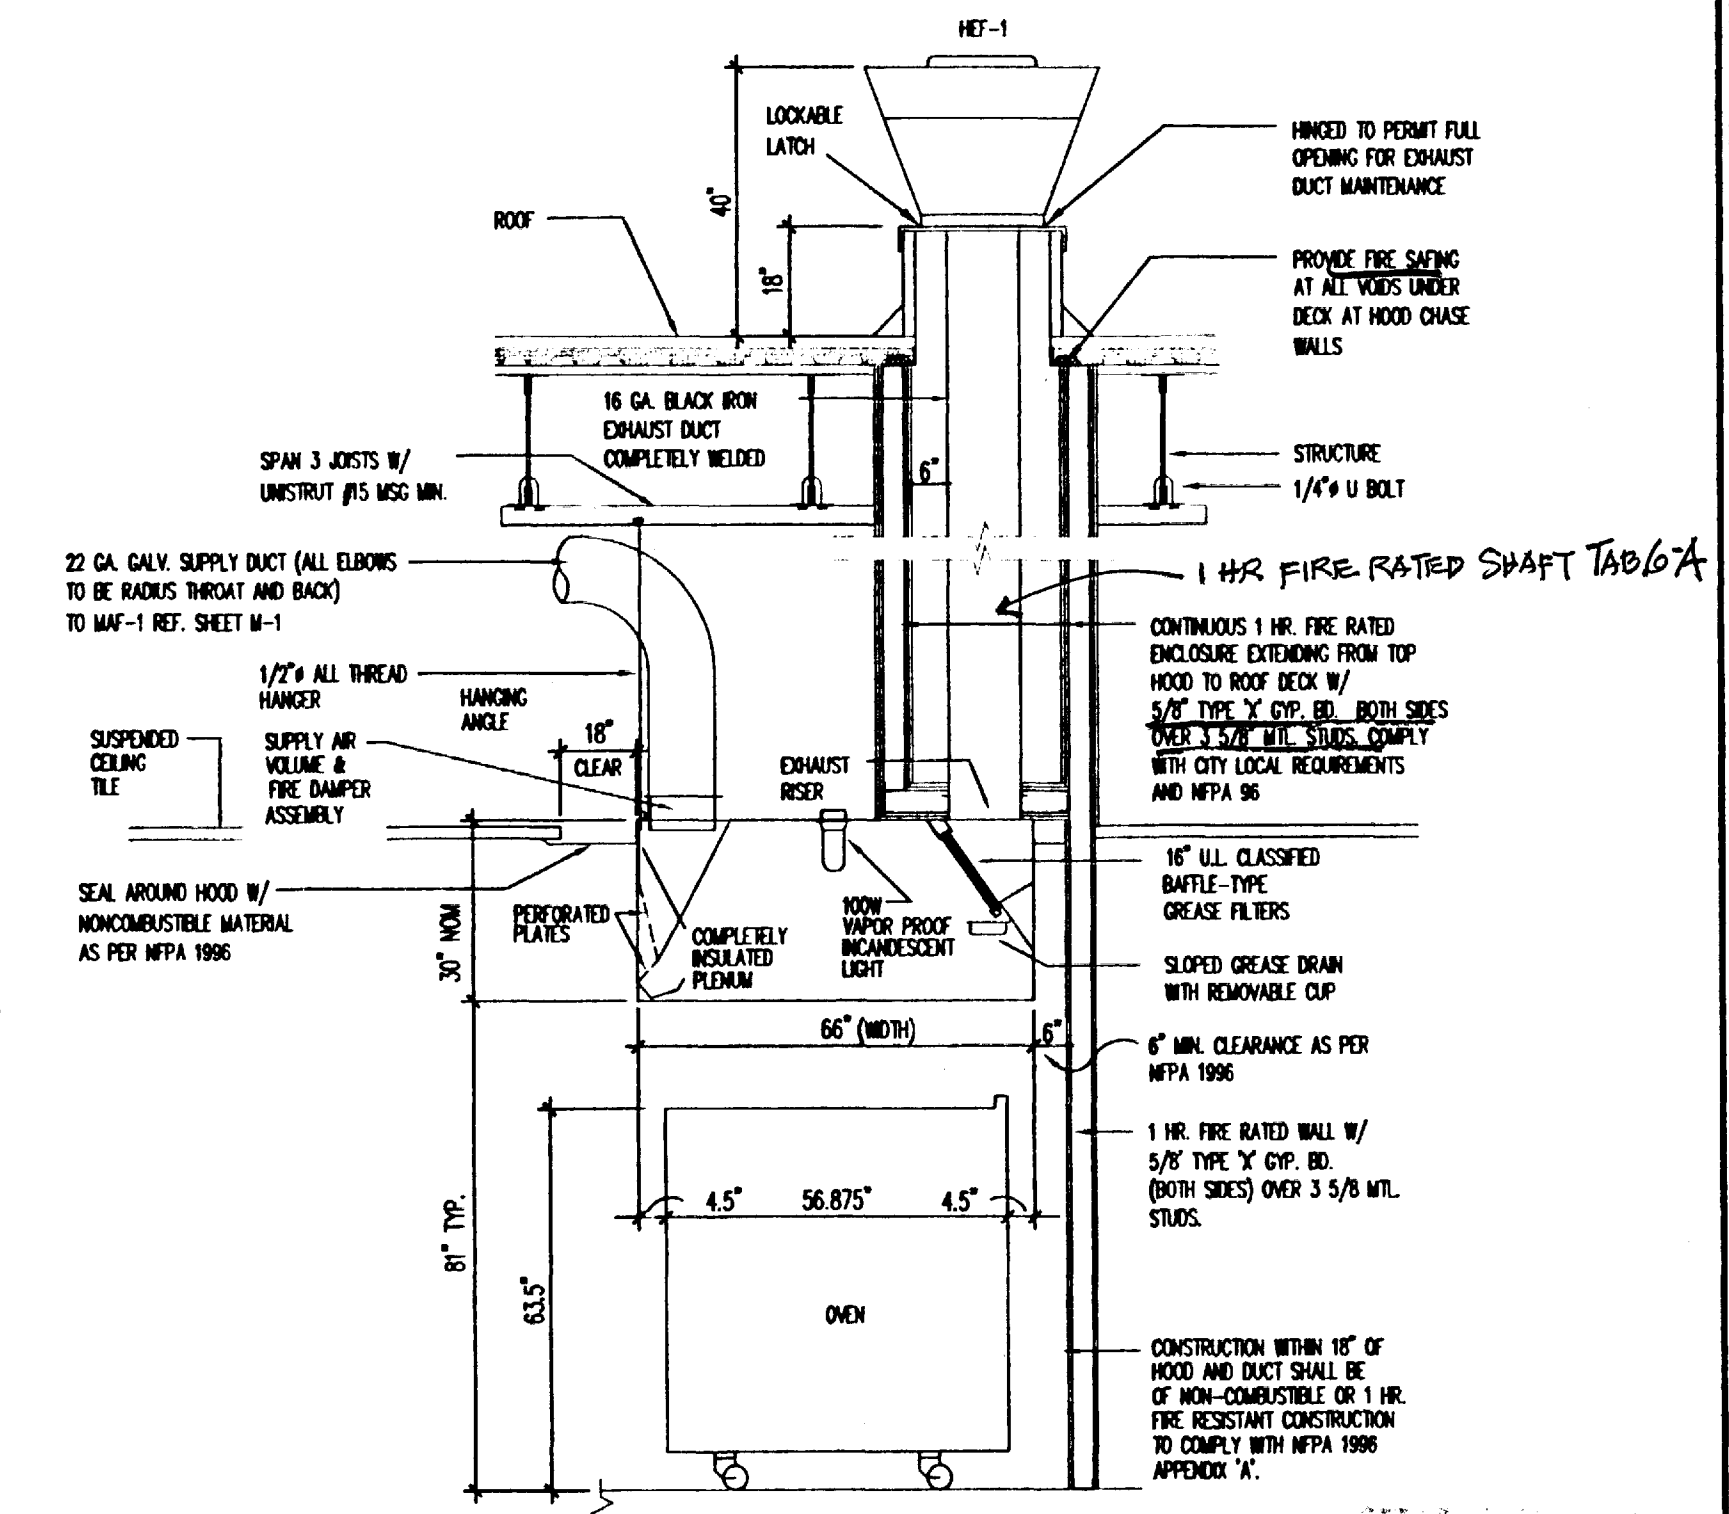

06 SECTION VIEW - OVEN HOOD DETAIL
NOT TO SCALE


LEGEND	
1 ->	POWER SERVICE THRU ROOF CURB
2 ->	GAS PIPE THRU ROOF; RE: DTL 07/P1
3 ->	RTU ROOF CURB THRU ROOF; RE: DTL 05/M2
4 ->	FAN DUCT THRU ROOF; RE: DTL 01/M2
5 ->	WH GAS FLUE THRU ROOF
6 ->	COMBUSTION AIR DUCT THRU ROOF
7 ->	CONDENSER ELECT. & REFRIG. PIPING THRU ROOF; RE: DTL 07/P1
8 ->	VENT PIPE THRU ROOF
9 ->	RTU CONDENSATE LINE DOWN WITHIN ROOF CURB.

NOTES:

- FOR EXACT RTU LOCATIONS ON ROOF, REFER TO STRUCTURAL.
- CONTRACTOR SHALL PROVIDE REGULATORS AT ALL GAS FIRED RTU'S. SET REGULATORS TO 2 PSI DELIVERY PRESSURE.


KITCHEN EXHAUST HOOD NOTES

- THE FOLLOWING EQUIPMENT SHALL BE SUPPLIED BY KITCHEN EQUIP. SUPPLIER AND INSTALLED BY THE MECHANICAL CONTRACTOR.
A) STAINLESS STEEL OVEN HOOD WILL BE PRE PIPED FOR FIRE PROTECTION SYSTEM AND CEILING CLOSURE STRIP.
B) EXHAUST FAN HEF-1 (2400 CFM) AND CURB. (UL LISTED UNDER Y20W, SUBJECT 762.)
C) SUPPLY FAN MAF-1 (1440 CFM) AND CURB.
- THE MECHANICAL CONTRACTOR SHALL RECEIVE THE ABOVE EQUIPMENT, UNCRATE, BE RESPONSIBLE FOR REPORTING DAMAGE RECEIVED DURING SHIPMENT, AND BE RESPONSIBLE FOR LOSS OR DAMAGE TO THE ABOVE EQUIPMENT ONCE RECEIVED ON THE JOB.
- EXHAUST HOOD PROVIDED WILL MEET OR EXCEED THE FOLLOWING REQUIREMENTS:
- NSF # 1362 BEAR THE NSF SEAL OF APPROVAL.
- UL CLASSIFICATION # Z4WH
- MEET OR EXCEED NFPA # 96, (LATEST EDITION)
- LOCAL JURISDICTIONAL AUTHORITY.
- LIQUID TIGHT, EXTERNALLY WELDED.
- THE MECHANICAL CONTRACTOR SHALL BE RESPONSIBLE FOR OBTAINING A SET OF SHOP DRAWINGS FROM THE HOOD MANUFACTURER. THE CONTRACTOR SHALL BE RESPONSIBLE FOR NOTIFYING THE HOOD MANUFACTURER OF ANY LOCAL CODES WHICH WILL AFFECT THE HOOD MANUFACTURE OR INSTALLATION.
- THE PLUMBING CONTRACTOR SHALL INSTALL THE MECHANICAL DRY VALVE IN ACCORDANCE WITH THE PLUMBING CODE. THE PLUMBING DIVISION OBTAINED BY G.C. FROM THE SUPPLIER SHALL NOT APPLY TO CONSTRUCTION. SUPPLIER. VERIFY WITH LOCAL JURISDICTIONS OR ON PUBLIC RIGHT-OF-WAY.
- A FIRE ACTIVATED DAMPER SHALL BE INSTALLED IN SUPPLY AIR DUCT.
- LISTED GREASE FILTERS SHALL BE PROVIDED.
- BASIS OF DESIGN HOOD - OVEN HOOD BY CAPTURE/RE
- SUPPLY AND EXHAUST FANS ARE INTERLOCKED WITH A PILOT LIGHT IN KITCHEN AREA.
- FIRE MODE REQUIRES THE EXHAUST FAN TO CONTINUE TO OPERATE, SUPPLY FAN STOPS AND ACTIVATES BUILDING ALARM SYSTEM.
- HOOD EXHAUST FAN SHALL OPERATE WHENEVER THE EXTINGUISHER SYSTEM IS ACTIVATED.
- FIXED PIPE EXTINGUISHER SYSTEM IN A SINGLE HAZARD AREA SHALL BE ARRANGED FOR SIMULTANEOUS OPERATION UPON ACTIVATION OF ANY OF THE SYSTEMS. COMMON EXHAUST DUCT FOR THRU ONE HOOD WOULD DEFINE A SINGLE HAZARD AREA. EXCEPTION WOULD BE A SECONDARY FIRE SUPPRESSION SYSTEM CONTAINED IN THE COMMON EXHAUST DUCT.
- AIR BALANCE TABULATION ON SHEET M1.

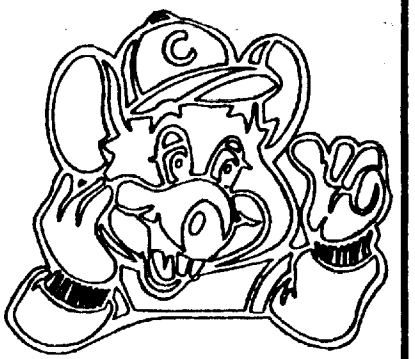

ARCHITECTURE - PLANNING - DESIGN
C.T. CHANG & ASSOC., INC.
1010 W. EULESS BLVD., SUITE 110
EULESS, TX 76040
817-354-8010

CHUCK E. CHEESE'S PIZZA. #854
GRAPEVINE MILLS MALL
GRAPEVINE, TX
C. E. C. ENTERTAINMENT, INC.
4441 WEST AIRPORT FREEWAY
IRVING, TEXAS 75062
ROOF PLAN

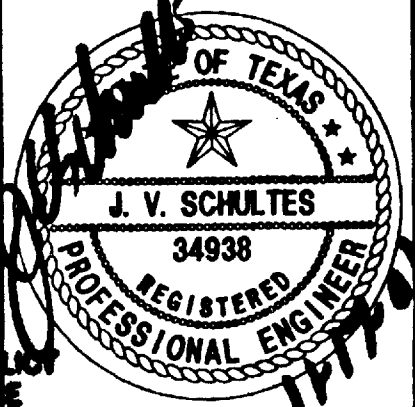

DATE: 11/21/2001
Revisions:
Project Number: SB-854
Sheet Number: M3 of 3

DRAINAGE EASEMENT

Grapevine Mills Circle

50' EASEMENT TO DTICD INC.
VOL. 12428, PG. 2150

EXISTING SHARED DRIVE

SHARED MONUMENT SIGN

20' DRAINAGE EASEMENT

25' ACCESS EASEMENT

ALL ON-SITE ELECTRICAL CONDUCTORS ASSOCIATED WITH NEW CONSTRUCTION SHALL BE LOCATED UNDERGROUND.

DRAINAGE EASEMENT

Grapevine Mills Parkway
(F. M. 2499)

(VARIABLE WIDTH RIGHT-OF-WAY)

CHUCK E. CHEESE

National Electric Code requires transformers and electronic power supplies to be identified for their use and to be listed. Transformers and electronic power supplies shall have secondary ground fault protection.

- CM-M400-VS
400W MH
Mounting Height= 25 feet. 2 units per pole.
From Pole to Photometric Center= 2 feet.
IES Candela File: C:\SPLDIES\L3125.IES
Initial Lumens per Lamp= 32000.
Light Loss Factor (LLF) = 0.72
Number Poles this type = 2
- CM-M400-IV
400W MH
Mounting Height= 25 feet. 2 units per pole.
From Pole to Photometric Center= 2 feet.
IES Candela File: C:\SPLDIES\L3707.IES
Initial Lumens per Lamp= 32000.
Light Loss Factor (LLF) = 0.72
Number Poles this type = 2
- CM-M400-VS
400W MH
Mounting Height= 25 feet. 3 units per pole.
From Pole to Photometric Center= 2 feet.
IES Candela File: C:\SPLDIES\L3125.IES
Initial Lumens per Lamp= 32000.
Light Loss Factor (LLF) = 0.72
Number Poles this type = 2

ILLUMINANCE IS IN HORIZONTAL FOOTCANDLES.
TARGET PLANE AT Z = 0 FEET.

Summary	
# POINTS	618
AVERAGE	2.7
MAXIMUM	27.7
MINIMUM	0.0

Illuminance levels shown are calculated from the luminaire laboratory test data listed. Laboratory tests are made under optimum conditions, with lamp output at rated value, and in accordance with Illuminating Engineering Society approved methods.

Actual illuminance levels may differ due to variance in lamp lumen output, lamp tilt factor, ballast wattage output, line voltage at ballast, reflector specularities, lamp lumen depreciation, and luminaire dirt depreciation. Light Loss Factor (LLF), if less than 1.00, indicates the anticipated effect of factors other than variable field conditions.

SITE LIGHTING FOR: CHUCK E. CHEESE GRAPEVINE, TX				
SPAULDING LIGHTING INC.				
SCALE	DATE	DRAWN BY	DESIGN BY	DWG. NO.
1" = 30'	08-27-01	JMH		H2-11-1HS1D

SEPARATE PLUMBING, MECHANICAL, ELECTRICAL AND SIGN PERMITS SHALL BE REQUIRED.

GENERAL, MECHANICAL, ELECTRICAL, PLUMBING CONTRACTORS SHALL BE REGISTERED WITH THE CITY OF GRAPEVINE. REGISTRATION FEE IS \$100.

CONTRACTOR SHALL CALL FOR INSPECTIONS.

CONTRACTOR REGISTRATION WILL BE REMOVED UPON PERMIT EXPIRATION.

CITY OF GRAPEVINE
RELEASED FOR CONSTRUCTION


THIS RELEASE DOES NOT AUTHORIZE ANY WORK IN CONFLICT WITH THE BUILDING CODE OR ZONING ORDINANCE. THIS PLAN TO BE KEPT ON THE JOB AT ALL TIMES.

DATE _____ BY _____
BUILDING INSPECTION DIVISION
RELEASE DOES NOT APPLY TO CONSTRUCTION IN EASEMENTS OR ON PUBLIC RIGHT-OF-WAY.
ALL CHANGES MUST BE APPROVED.



PHOTOMETRIC PLAN

LIGHTING PLAN DOES NOT ACCOUNT FOR LIGHT FILTERED BY LANDSCAPING, OR LIGHT FLOW FROM BUILDING AWNINGS, WINDOWS AND SCONCES.

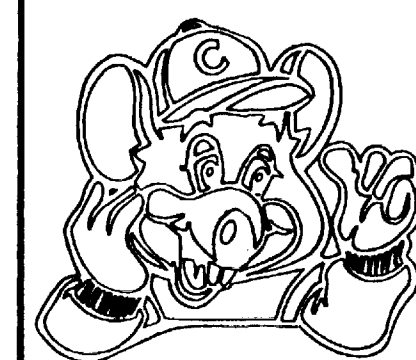

ARCHITECTURE - PLANNING - DESIGN
C.T. CHANG & ASSOC. INC.
1010 W. EULESS BLVD., SUITE 110
EULESS, TX 75040 817.354.8010

#854

CHUCK E. CHEESE'S PIZZA.
GRAPEVINE MILLS MALL
GRAPEVINE, TX
C. E. C. ENTERTAINMENT, INC.
4441 WEST AIRPORT FREEWAY
IRVING, TEXAS 75062

GRAPEVINE, TX

PHOTOMETRIC PLAN

Date
11/21/2001

Revisions

Project Number
SB-854

Sheet Number


E0
of 1

CEILING SPEAKERS

- SPEAKER WIRE IS MINIMUM 18 GAUGE, STRANDED, 2 CONDUCTOR, UNSHEATHED, TYPE CL2 (TYPE CL2P WHERE CODE REQUIRES PLenum RATED WIRE) DO NOT USE MICROPHONE/AUDIO WIRE, WHICH IS 22 GAUGE, 2 CONDUCTOR SHIELDED.
- SPEAKER WIRE RUN TO ALL SPEAKER LOCATIONS, WITH ENOUGH WIRE AT EACH LOCATION TO LOWER CONNECTED SPEAKER 5 FEET BELOW CEILING.
- SPEAKER WIRING IS DIVIDED INTO 3 CIRCUITS: SKILL GAMES ROOM, KIDDE RIDES ROOM AND SHOW ROOM (RESTROOM AND VESTIBULE SPEAKERS CAN BE WIRED TO GAME ROOM OR KIDDE ROOM CIRCUIT).
- SPEAKER WIRE RUN FROM EACH SPEAKER CIRCUIT TO CEILING AREA ABOVE COMPUTER ROOM, LEAVING ENOUGH EXTRA WIRE ON EACH CIRCUIT TO REACH THE COMPUTER ROOM FLOOR, PLUS 20 FEET.
- SPEAKER WIRE RUN ABOVE CEILING, NOT LAYING ACROSS CEILING TILES.
- CEILING WIRE ATTACHED TO STRUCTURE PROVIDED AT EACH SPEAKER LOCATION IN SHOW ROOM, FOR SAFETY SUPPORTS (SPEAKER ASSEMBLY WITH TILE IS ABOUT 25 POUNDS) CEILING WIRE AT ALL SPEAKER LOCATIONS AND ELSEWHERE IF REQUIRED BY LOCAL BUILDING CODES.

GAMEROOM SPEAKER INSTALLATION

- AFTER SPEAKER WIRE HAS BEEN RUN TO ALL CORRECT LOCATIONS (REFERENCE CURRENT LAYOUT) REMOVE CEILING TILES THAT WILL HOLD SPEAKERS.
- USE THE LARGE T-BAR (FOR 8" SPEAKERS) AS A TEMPLATE TO CUT A HOLE FOR THE SPEAKER, CENTERED IN A 1/2" CEILING TILE. (END OF T-BAR CAN NOT OVERLAP EDGE OF CEILING TILE TO FIT BETWEEN CEILING MOUNT SPEAKERS TO GRILLS WITH ENCLOSED 8 x 32 MUT.
- USE SCREWS 8 x 32 x 1 3/4" (SHOULD BE WITH GRILL), PUT THROUGH THE GRILL, CEILING TILE, T-BAR AND INTO 8 x 32 CLIPS ON BACK CANS. (BE SURE TO HAVE SPEAKER TRANSFORMER WIRE FED THROUGH THE CAN KNOCKOUT HOLE BEFORE SECURING CAN).
- PLACE BACK IN CEILING.
- CONNECT RED AND BLACK WIRE OF THE SPEAKER LINE TO THE RED AND BLACK WIRES COMING THROUGH THE SPEAKER CAN WITH ORANGE WIRE NUTS.

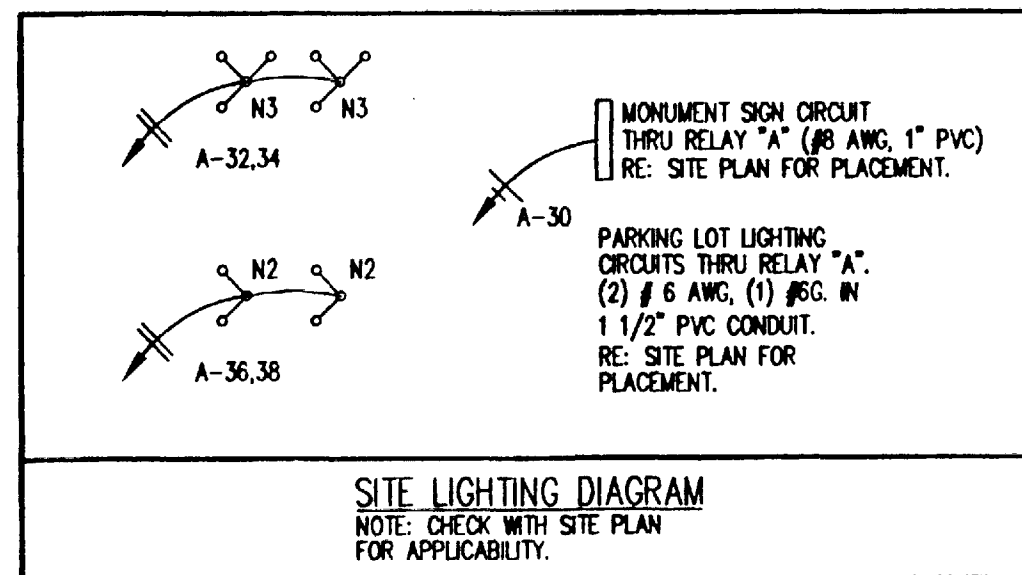

LIGHT 8" SPEAKER INSTALLATION

- AFTER SPEAKER WIRE HAS BEEN RUN TO ALL CORRECT LOCATIONS (REFERENCE CURRENT LAYOUT) REMOVE CEILING TILES THAT WILL HOLD SPEAKERS.
- CUT A HOLE LARGE ENOUGH FOR THE SPEAKER AND ITS MOUNTS, CENTERED IN A 1/2" CEILING TILE.
- PLACE SPEAKER GRILL IN TILE. SLIDE BRACE BARS THROUGH MOUNTS AND SECURE WITH ATTACHED NING BOLTS.
- PLACE TILE WITH SPEAKER BACK IN CEILING.
- LEAVE CONNECTION OF THESE SPEAKERS TO THE ENTERTAINMENT INSTALLERS.

MANAGER'S PANEL

- (2) TWO OUTLET BOX MOUNTED IN WALL WITH A MID RING, 5'-0" ANY FINISHED FLOOR, WITH 2" CONDUIT STUBBED UP ABOVE CEILING WITH A 2" CONDUIT FOR WALL MOUNTED 'MANAGER CONTROL' PANEL. RE: DETAIL 02/22.
- PULL STRINGS LEFT IN CONDUIT.

MONITOR MOUNTS

- MONITOR MOUNTS PROPERLY INSTALLED AND BOLTED TO BAR JOISTS OR OTHER BUILDING FRAMEWORK, MINIMUM 2'-0" FROM WALL IN ANY DIRECTION TO CENTER PIPE. TOP OF FRAME 6" BELOW CEILING.
- 120-VOLT OUTLET MOUNTED IN CEILING TILE AT EACH MONITOR MOUNT.
- G.C. TO PULL ALL OWNER FURNISHED COAX CABLE (DANSE CHAIN) FOR ALL MONITORS FROM BEHIND ANIMATION PLATFORM EXCLUDING EMPLOYEE TRAINING MONITOR IN KITCHEN. LEAVE 6 FT. SLACK OF CABLES AT EACH LOCATION FOR FINAL CONNECTION BY OWNER.

SHOWROOM SPEAKER INSTALLATION

- AFTER SPEAKER WIRE HAS BEEN RUN TO ALL CORRECT LOCATIONS (REFERENCE CURRENT LAYOUT) REMOVE CEILING TILES THAT WILL HOLD SPEAKERS.
- USE THE LARGE T-BAR (FOR 12" SPEAKERS) AS A TEMPLATE TO CUT A HOLE FOR THE SPEAKER, CENTERED IN A 1/2" CEILING TILE. (END OF T-BAR CAN NOT OVERLAP EDGE OF CEILING TILE TO FIT BETWEEN CEILING MOUNT SPEAKERS TO GRILLS WITH ENCLOSED 8 x 32 MUT.
- USE SCREWS 8 x 32 x 1 3/4" TO 2" TO GO THROUGH THE 1/2" WHITE GRILL, THROUGH THE CEILING TILE AND THROUGH THE T-BAR.
- MOUNT THE SPEAKER (1/2") ON INSIDE SET OF SCREWS WITH 8 x 32 NUTS. (BE SURE THEY CLEAR THE TRANSFORMER MOUNTING AREA).
- MOUNT TRANSFORMER TO MOUNTING BRACKET OF SPEAKERS. ATTACH THE SHORT RED WIRE OF THE TRANSFORMER TO THE RED PUSH CAP OF THE SPEAKER (WATCH NOT TO CATCH INSTALLATION ON THE CONNECTION) AND THE SHORT BLACK WIRE TO THE BLACK PUSH CAP.
- BOLT OUTSIDE SCREWS TO THE T-BAR WITH 8 x 32 NUTS.
- PLACE SPEAKER BACK IN THE CEILING.
- CONNECT THE LONGER RED AND BLACK WIRE OF THE TRANSFORMER TO THE PREVIOUS RUN SHOWROOM SPEAKER WIRES WITH ORANGE WIRE NUTS.
- ADD A GRID HANGER FROM AN ABOVE SUPPORT TO THE SPEAKER FRAME TO HELP KEEP THE WEIGHT OF THE SPEAKERS OFF THE GRID. (BE CAREFUL NOT TO POKA A HOLE THROUGH THE SPEAKER COME WITH THE HANGER).

GENERAL ELECTRICAL NOTES:

- CIRCUITS FOR CASH REGISTERS SHOWN WITH ISOLATED GROUND SYMBOLS SHALL BE CONNECTED TO BUILDING GROUND WITH ISOLATED CONDUCTORS PER NEC ARTICLE 250.
- GENERAL CONTRACTOR SHALL CHECK FOR CORRECT ROTATION OF AIR COMPRESSOR AND WIRE, AND SHALL MAKE ADJUSTMENTS AS NECESSARY.
- C. ALL WIRES SHALL BE #12 AWG UNLESS NOTED OTHERWISE ON PLANS OR IN SPECIFICATIONS. ADJUST CONDUCTOR SIZE TO NOT EXCEED 3% VOLTAGE DROP, PER NEC 210-9(A).
- D. CONTRACTOR SHALL PROVIDE PULLSTROKS IN ALL EMPTY CONDUITS.
- E. CEILING SOUND SYSTEM WIRING WILL BE FURNISHED BY THE OWNER, INSTALLED BY ELECTRICAL CONTRACTOR.
- F. FIRE ALARM SYSTEM SHALL BE PROVIDED AND INSTALLED BY CONTRACTOR AND IS PART OF THIS CONTRACT. FIRE ALARM SYSTEM SHALL INCLUDE DUCT MOUNTED SMOKE DETECTORS IN S.A. OF ALL AC UNITS, ADA APPROVED SPEAKERS/STROBES, MANUAL PULL STATIONS, FLOW AND TAMPER SWITCHES FOR FIRE PROTECTION SYSTEM, FIRE ALARM PANEL, ETC. REFER TO SPECIFICATIONS.
- G. NO OUT OR MC CABLE SHALL BE INSTALLED IN SLAB.
- H. OWNER'S SECURITY SYSTEM SHALL BE COORDINATED BY CONTRACTOR AND IS PART OF THIS CONTRACT.
- I. CONTRACTOR SHALL VISIT SITE & VERIFY EXISTING CONDITIONS PRIOR TO BID.
- J. ALL WORK SHALL BE DONE TO SATISFY ALL LOCAL, STATE, FEDERAL CODES AND NEC.

GENERAL LIGHTING NOTES:


- REFER TO ARCHITECT'S REFLECTED CEILING PLAN FOR EXACT LOCATIONS OF ALL LIGHT FIXTURES.
- OUTLETS, SWITCHES AND COVERPLATES SHALL BE: IVORY AT P-13 FINISHES, LIGHT GREY TO MATCH LIGHT GREY MARLITE, AND CHROME METAL AT FRP.
- CONTRACTOR SHALL COORDINATE WITH MECHANICAL CONTRACTOR TO AVOID ANY LIGHT FIXTURE/DUCTWORK/PIPPING CONFLICTS.
- CONTRACTOR SHALL PROVIDE LOCAL SWITCHING IN EACH AREA. SWITCHES SHALL BE LOCATED SUCH THAT THE LIGHTS MAY BE VIEWED WHILE OPERATING THEM. COORDINATE ALL SWITCH LOCATIONS WITH ARCHITECT AND OWNER.

LIGHTING PLAN NOTES:

- J-BOX FOR ANNING LIGHT FIXTURE, VERIFY EXACT LOCATION. LIGHT FIXTURES BY ANNING CONTRACTOR. RUN CIRCUIT THRU RELAY 'A'.
- PROVIDE CONTINUOUS TYPE "T2" AND "T3" FLUORESCENT STRIP LIGHTS. REFER TO ARCHITECT'S PLANS FOR EXACT LOCATIONS, MOUNTING DETAILS AND COLORED SLEEVE LAYOUT.
- CONTRACTOR SHALL PROVIDE EMERGENCY BATTERY PACK FOR THIS FIXTURE. CONNECT TO EMERGENCY CIRCUIT A-42.
- INSTALL FIXTURES, CIRCUITING AND SWITCH (FIXTURES AND SWITCH PROVIDED BY OTHERS) IN WALKIN COOLER. THIS CONTRACTOR SHALL PROVIDE AND INSTALL LAMPS AS REQUIRED.
- PROVIDE J-BOX ON NEW BUILDING FACADE FOR SIGN. COORDINATE LOCATION WITH OWNER AND ARCHITECT PRIOR TO ROUGH-IN. RUN CIRCUIT THRU RELAY 'A'.
- DUPLEX OUTLET MOUNTED IN CEILING. RE: "MONITOR MOUNT" NOTES THIS SHEET.
- FLUSH MOUNTED CEILING RECEPTACLE FOR SKY CRANE VENT FANS. RE: POWER PLAN FOR CIRCUIT, SHEET E2.
- FLUSH MOUNTED CEILING RECEPTACLE FOR STUDIO "C" SPY CAM. RE: POWER PLAN FOR CIRCUIT, SHEET E2.
- CONNECT ALL EMERGENCY LIGHTS (TYPE "X3") & EXIT LIGHTS (TYPE "X1") TO CIRCUIT A-41.

LIGHT FIXTURE SCHEDULE

TYPE	DESCRIPTION	MANUFACTURER & CATALOG NO.	LAMPS	REMARKS
FLUORESCENT STRIP LIGHTS:				
F1	2' 1-LIGHT FIXTURE	COLUMBIA #CH2-117-EBB-120V	SYLVANIA F017/741	120V. ELECTRONIC BALLAST
F2	3' 1-LIGHT FIXTURE	COLUMBIA #CH3-125-EBB-120V	SYLVANIA F025/74/ECO	120V. ELECTRONIC BALLAST
F3	4' 1-LIGHT FIXTURE	COLUMBIA #CH4-132-EBB-120V	SYLVANIA F032/741	120V. ELECTRONIC BALLAST
F4	4' 2-LIGHT FIXTURE	COLUMBIA #CS4-232-EBB-120V	SYLVANIA F032/741	120V. ELECTRONIC BALLAST
F5	4' 2-LIGHT FIXTURE	COLUMBIA #CS2-240-LE-120V	SYLVANIA F40GRO	GRO-LUX LAMPS AT SALAD BAR #2455 - NO SUBS. 120V. MAGNETIC BALLAST
F8	6' 2-LIGHT FIXTURE	COLUMBIA #CS6-272-LE-120V	SYLVANIA F40GRO	120V. ELECTRONIC BALLAST
BOOTH LIGHTING:				
G1	COPPER FIXTURE, CORD HUNG, INCANDESCENT	HI-LITES #403D44	50R20/PINK	MOUNT FIXTURE 2'-2" ABOVE TABLE
OUTDOOR SCONCES:				
C1	UP/DOWN SQUARE, BRONZE	COOPER/HALO #H1306	SYLVANIA (2) 150PAR/3FL 125V	LISTED FOR WET LOCATIONS
EMERGENCY LIGHTING:				
X1	LED EXIT SIGN W/ BATTERY BACK-UP	PRESCOLITE #PEXL3REN	INCLUDED	90 MINUTE BATTERY BACK-UP
X2	SURFACE MOUNTED EMERGENCY LIGHT	PRESCOLITE #EDS-2	INCLUDED	90 MINUTE BATTERY BACK-UP
X3	RECESSED MOUNTED EMERGENCY LIGHT	ERT-4	INCLUDED	90 MINUTE BATTERY BACK-UP
2X4 RECESSED FLUORESCENT FIXTURES:				
A1	4 LIGHT TROFFER PRISMATIC, ACRYLIC LENS	COLUMBIA #J24-432G-FSA12-4EBB-120	SYLVANIA #F032/741 (T-8 LAMPS)	ACRYLIC PRISMATIC LENS, BAKED WHITE FINISH, 120V. ELECTRONIC BALLAST (2 WHERE REQ'D.)
A2	4 LIGHT TROFFER PRISMATIC, ACRYLIC LENS	COLUMBIA #J24-440G-FSA12-LE-120	SYLVANIA #F40CW/SS (T-12 LAMPS)	ACRYLIC PRISMATIC LENS, BAKED WHITE FINISH, 120V. MAGNETIC BALLAST
A3	4 LIGHT TROFFER 3/4 X 3/4 X 1/2 SILVER LENS	COLUMBIA #J24-432G-FSPC4-4EBB-120	SYLVANIA #F032/741 (T-8 LAMPS)	BAKED WHITE FINISH, 120V. ELECTRONIC BALLAST
A4	4 LIGHT TROFFER 3/4 X 3/4 X 1/2 SILVER LENS	COLUMBIA #J24-440G-FSPC4-LE-120	SYLVANIA #F40CW/SS (T-12 LAMPS)	BAKED WHITE FINISH, 120V. MAGNETIC BALLAST
A5	4 LIGHT TROFFER 3/4 X 3/4 X 1/2 SILVER LENS	COLUMBIA #J24-440G-FSPC4-LE-120	SYLVANIA #F40/350BL (T-12 LAMPS)	BAKED WHITE FINISH, 120V. MAGNETIC BALLAST *THIS FIXTURE IS PROVIDED BY G/C FROM LOWEST CABINET UNTIL FURTHER NOTICE.
OPTIONS:				
B1	4 LIGHT TROFFER PRISMATIC, ACRYLIC LENS ELECTRONIC BALLAST W/ EMERGENCY BATTERY PACK	COLUMBIA #JEL (SUFFIX TO FIXTURE TYPE A1 AS SHOWN ABOVE)		SAME AS "A1"
WALLPACK FIXTURE:				
E1	400 WATT METAL HALIDE FIXTURE	SPAULDING #WGR11-400-MT	SYLVANIA #M400/U	MOUNTED ABOVE DOOR, 120V. HPF BALLAST
E2	70 WATT METAL HALIDE FIXTURE	SPAULDING #WGR1-70-MT	SYLVANIA #M70/U	MOUNTED ABOVE DOOR, 120V. HPF BALLAST
BUILDING UP LIGHTS:				
H1	150 WATT METAL HALIDE ARCHITECTURAL VERTICAL FLOOD	KIM #LTV150MH120	SYLVANIA #M150PAR38/U/FL35/LAMP	INCLUDE #TR10 TRIM RING FOR CONCRETE MOUNTING
H2	175 WATT METAL HALIDE ARCHITECTURAL HORIZONTAL FLOOD	KIM #AFL1/175MH/120/HDS/DBE	SYLVANIA #M175/U/MED	G.C. MUST FURNISH 2" GRC MOUNTED STUB UP. HEIGHT TBD
BUILDING MOUNTED FLOOD LIGHTS				
J1	400 WATT METAL HALIDE FLOOD LIGHT W/ SPAULDING #241-C WALL MOUNTING BRACKET	SPAULDING #BNI-M400-DBE-MT	SYLVANIA #M400/U	SPAULDING #241-C WALL MOUNTED BRACKET
PARKING LOT LIGHTING: (20'POLE)				
L1	SINGLE 400 WATT MULTI TAP FIXTURE PER POLE	SPAULDING #CEI-400M/20SQS411	SYLVANIA #M400/U	POLE SPACING: 3:1 MTG HGT MATCH WALL PARK'G LOT FIXTURES
L2	DOUBLE 400 WATT MULTI TAP FIXTURE PER POLE	SPAULDING #2B/CEI-400M/20SQS411	SYLVANIA #M400/U	POLE SPACING: 3:1 MTG HGT MATCH WALL PARK'G LOT FIXTURES
L3	TRIPLE 400 WATT MULTI TAP FIXTURE PER POLE	SPAULDING #3B/CEI-400M/20SQS411	SYLVANIA #M400/U	POLE SPACING: 3:1 MTG HGT MATCH WALL PARK'G LOT FIXTURES
L4	QUAD 400 WATT MULTI TAP FIXTURE PER POLE	SPAULDING #4B/CEI-400M/20SQS411	SYLVANIA #M400/U	POLE SPACING: 3:1 MTG HGT MATCH WALL PARK'G LOT FIXTURES
PARKING LOT LIGHTING: (25'POLE)				
M1	SINGLE 400 WATT MULTI TAP FIXTURE PER POLE	SPAULDING #CEI-400M/25SQS411	SYLVANIA #M400/U	POLE SPACING: 3:1 MTG HGT
M2	DOUBLE 400 WATT MULTI TAP FIXTURE PER POLE	SPAULDING #2B/CEI-400M/25SQS411	SYLVANIA #M400/U	POLE SPACING: 3:1 MTG HGT
M3	TRIPLE 400 WATT MULTI TAP FIXTURE PER POLE	SPAULDING #3B/CEI-400M/25SQS407	SYLVANIA #M400/U	POLE SPACING: 3:1 MTG HGT
M4	QUAD 400 WATT MULTI TAP FIXTURE PER POLE	SPAULDING #4B/CEI-400M/25SQS407	SYLVANIA #M400/U	POLE SPACING: 3:1 MTG HGT
PARKING LOT LIGHTING: (30'POLE)				
N1	SINGLE 400 WATT MULTI TAP FIXTURE PER POLE	SPAULDING #CEI-400M/30SQS511	SYLVANIA #M400/U	POLE SPACING: 3:1 MTG HGT BALLAST: 240V.
N2	DOUBLE 400 WATT MULTI TAP FIXTURE PER POLE	SPAULDING #2B/CEI-400M/30SQS511	SYLVANIA #M400/U	POLE SPACING: 3:1 MTG HGT BALLAST: 240V.
N3	TRIPLE 400 WATT MULTI TAP FIXTURE PER POLE	SPAULDING #3B/CEI-400M/30SQS507	SYLVANIA #M400/U	POLE SPACING: 3:1 MTG HGT BALLAST: 240V.
N4	QUAD 400 WATT MULTI TAP FIXTURE PER POLE	SPAULDING #4B/CEI-400M/30SQS507	SYLVANIA #M400/U	POLE SPACING: 3:1 MTG HGT BALLAST: 240V.
**FACTORY RECOMMENDATIONS ARE FOR A 3:1 SPACING BASED ON MOUNTING HEIGHT TO MAINTAIN FOOTCANDLES.				
RECESSED DOWNLIGHTING:				
D4	32 WATT COMPACT FLUORESCENT DOWNLIGHT	JANMAR #B13E-320TA	JANMAR #GX24q-3 32 WATT	WHITE TRIM RING
D5	18 WATT COMPACT FLUORESCENT DOWNLIGHT	JANMAR #B13E-180TA	JANMAR #GX24q-3 18 WATT	WHITE TRIM RING
TRACK LIGHTING:				
K1	75PAR30 TRACK HEAD, BLACK	LIGHTOLIER #9233BKCC	SYLVANIA #75PAR30/CAP/FL	75W PAR30 TRACK HEAD, BLACK
K2	50R20/FL TRACK HEAD, BLACK	LIGHTOLIER #9223BKCC	SYLVANIA #50R20/FL	50W PAR30 TRACK HEAD, BLACK
K3	2' STARTER TRACK, BLACK	LIGHTOLIER #6000BK		
K4	4' STARTER TRACK, BLACK	LIGHTOLIER #6001BK		
K5	6' STARTER TRACK, BLACK	LIGHTOLIER #6002BK		
K6	8' JOINER TRACK, BLACK	LIGHTOLIER #6003BK		
K7	MONO POINT ADAPTER, BLACK	LIGHTOLIER #6190BK		
K8	TRACK ADAPTER FOR MONO POINT	LIGHTOLIER #7589BK		
K9	ADJUSTABLE CONNECTOR, BLACK	LIGHTOLIER #6003BK		
K10	MINITRACK WALL WASHER PRISMATIC GLASS	JANMAR #730E-2X32	2-32 WATT LAMPS ALUMINUM WHITE POWDER COAT FINISH	
INDOOR SCONCE:				
P2	NOT USED	---	---	---
EXTERIOR FIXTURE				
W2	14" SOLID DIAMOND FACE (RED) WITH RECESSED FLUORESCENT FIXTURE, 360° WALL THROW	BOUL-D-42TIF-120V-360°-DS-OC3001-XX	42 WATT FL	

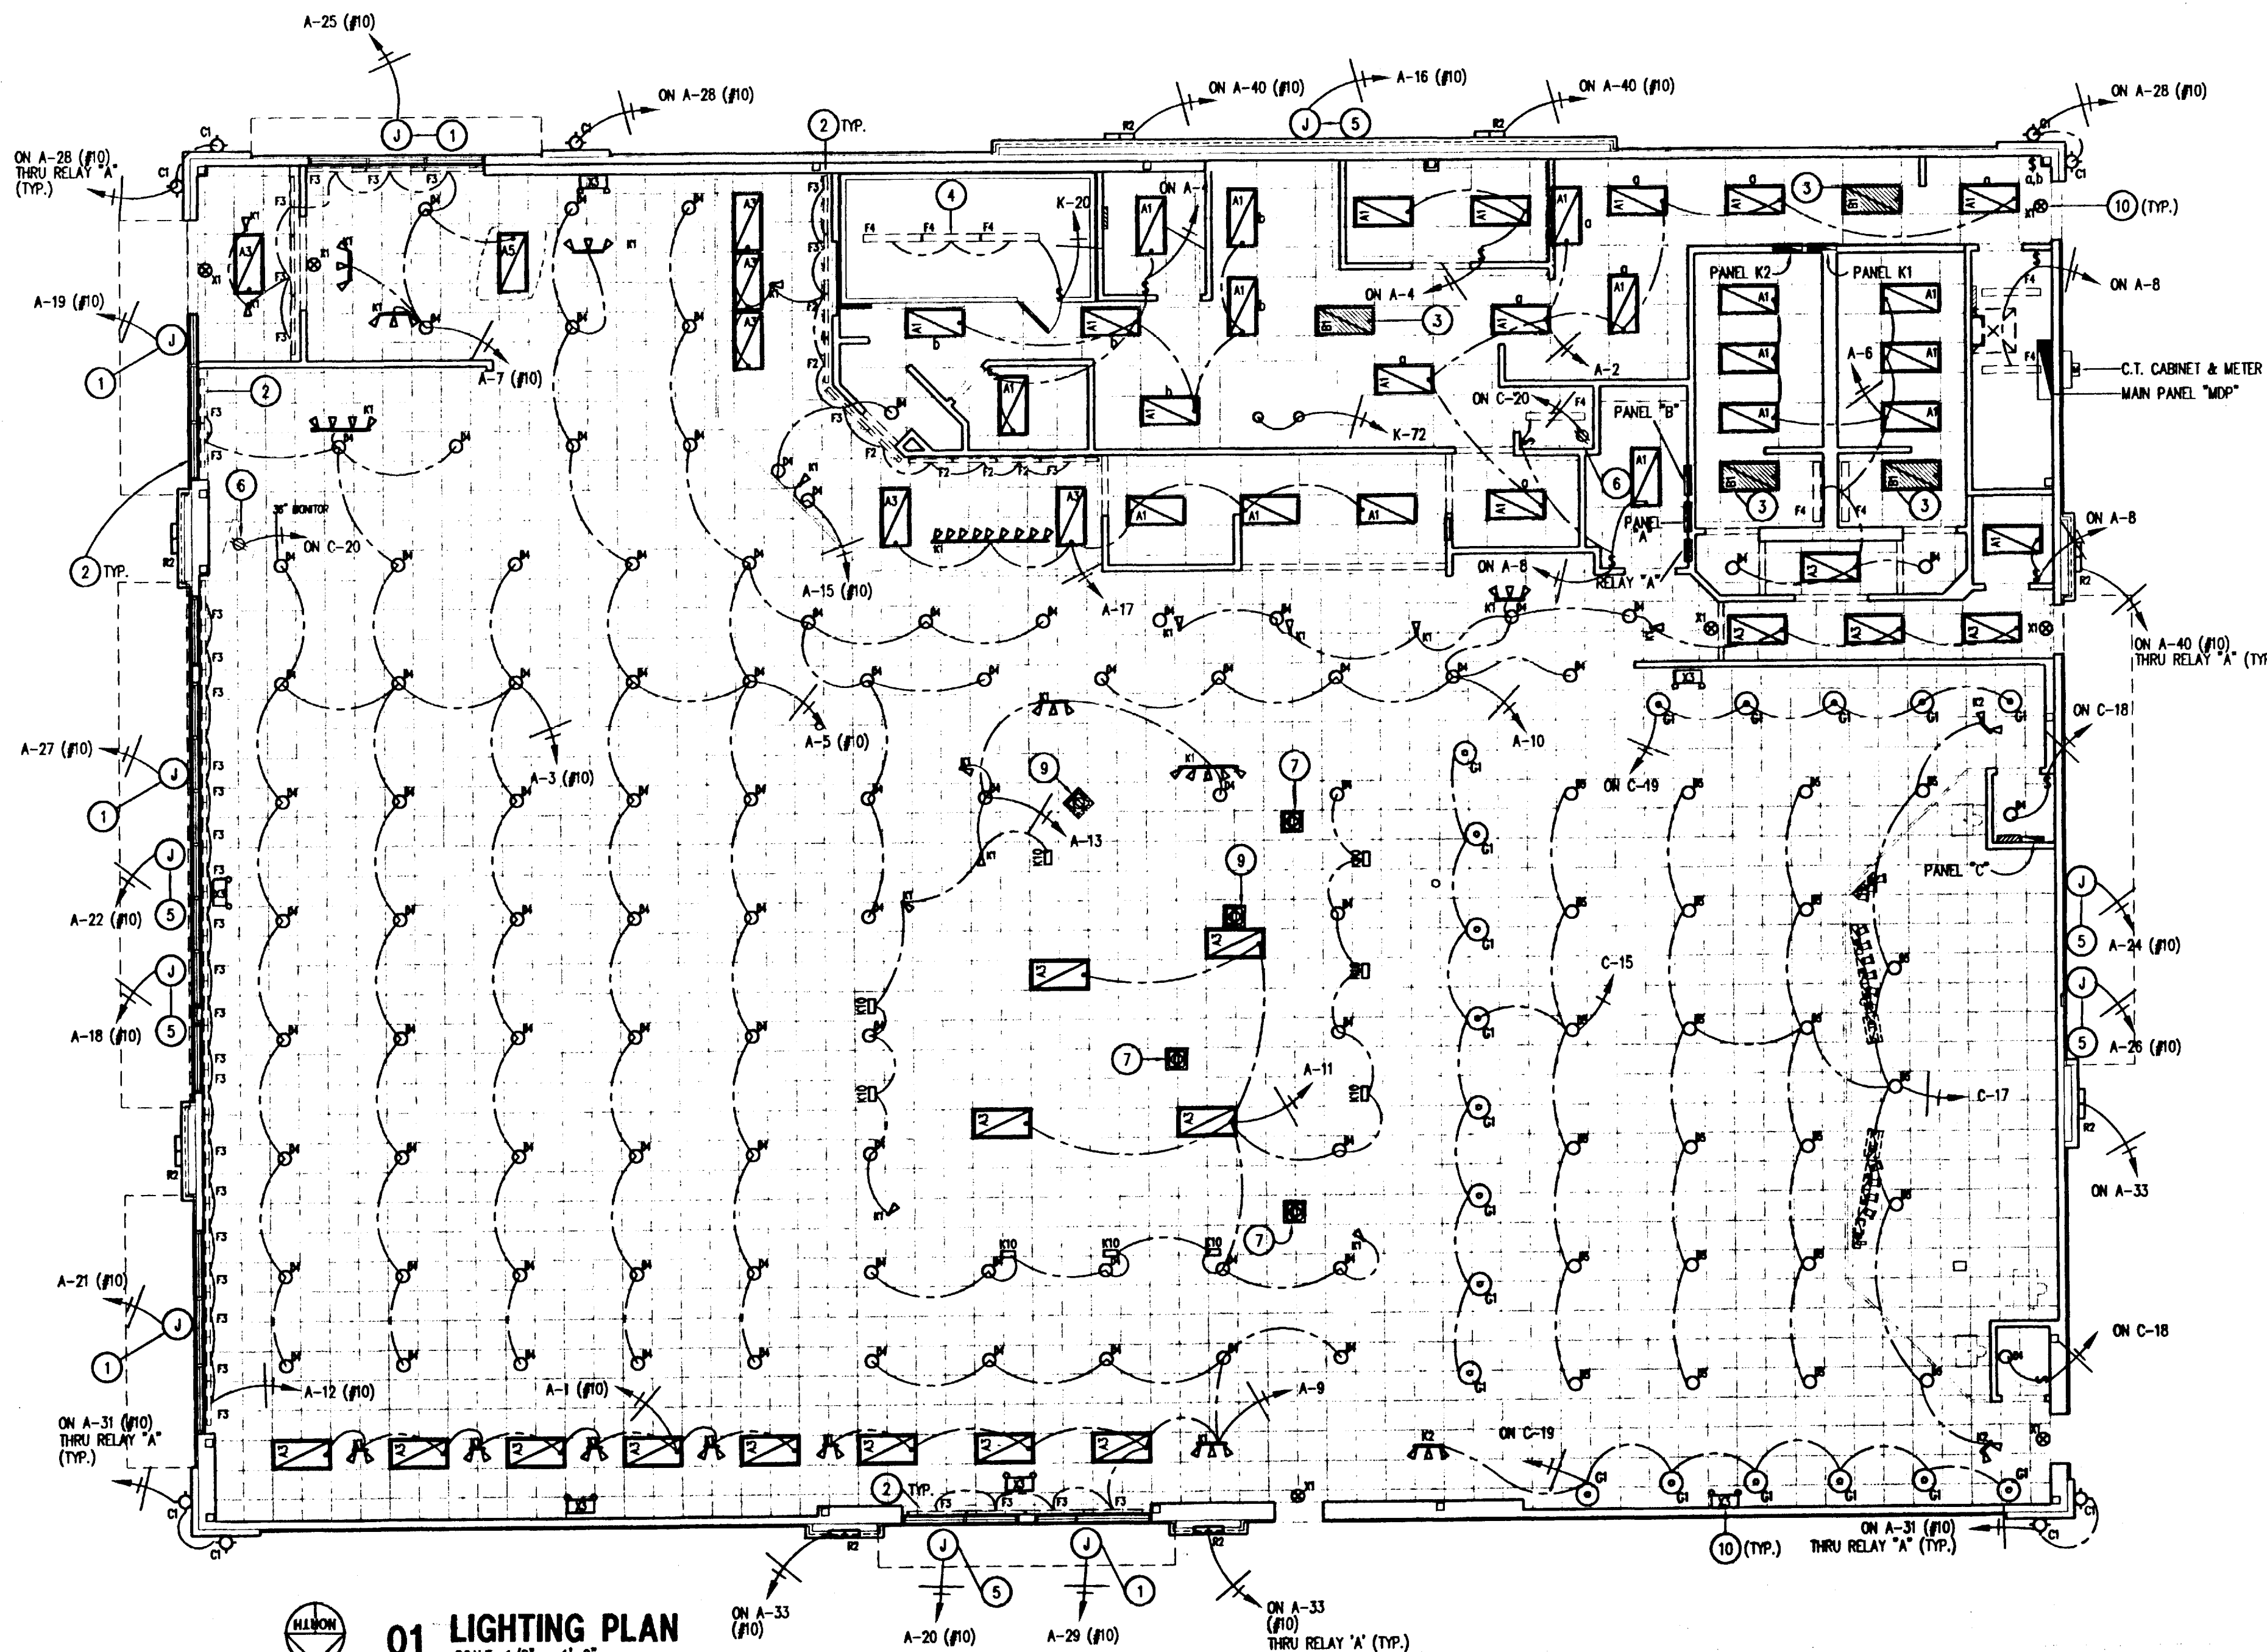

01 LIGHTING PLAN
SCALE: 1/8" = 1'-0"




ARCHITECTURE - PLANNING - DESIGN
C.T. CHANG & ASSOC. INC.
1040 W. EULESS BLVD., SUITE 110
EULESS, TX 76040
817 384-8010

#854

CHUCK E. CHEESE'S PIZZA.
GRAPEVINE MILLS MALL
GRAPEVINE, TX

C. E. C. ENTERTAINMENT, INC.
4441 WEST AIRPORT FREEWAY
IRVING, TEXAS 75062

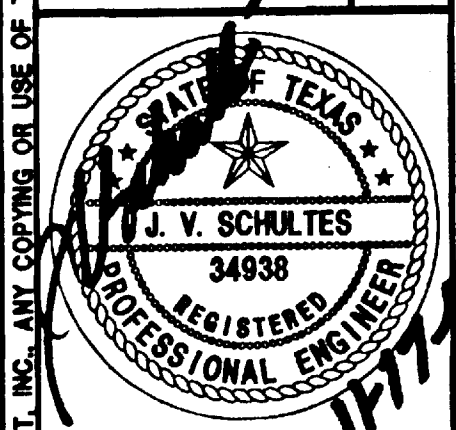

Date
11/21/2001

Revisions

Project Number
SB-854

Sheet Number

E1
of 5


GRAPEVINE, TX

LIGHTING PLAN

RELEASED FOR CONSTRUCTION


THIS PLAN TO BE KEPT ON THE JOB AT ALL TIMES

DATE: 11/21/2001
BY: J. V. SCHULTES
CITY OF GRAPEVINE, TEXAS

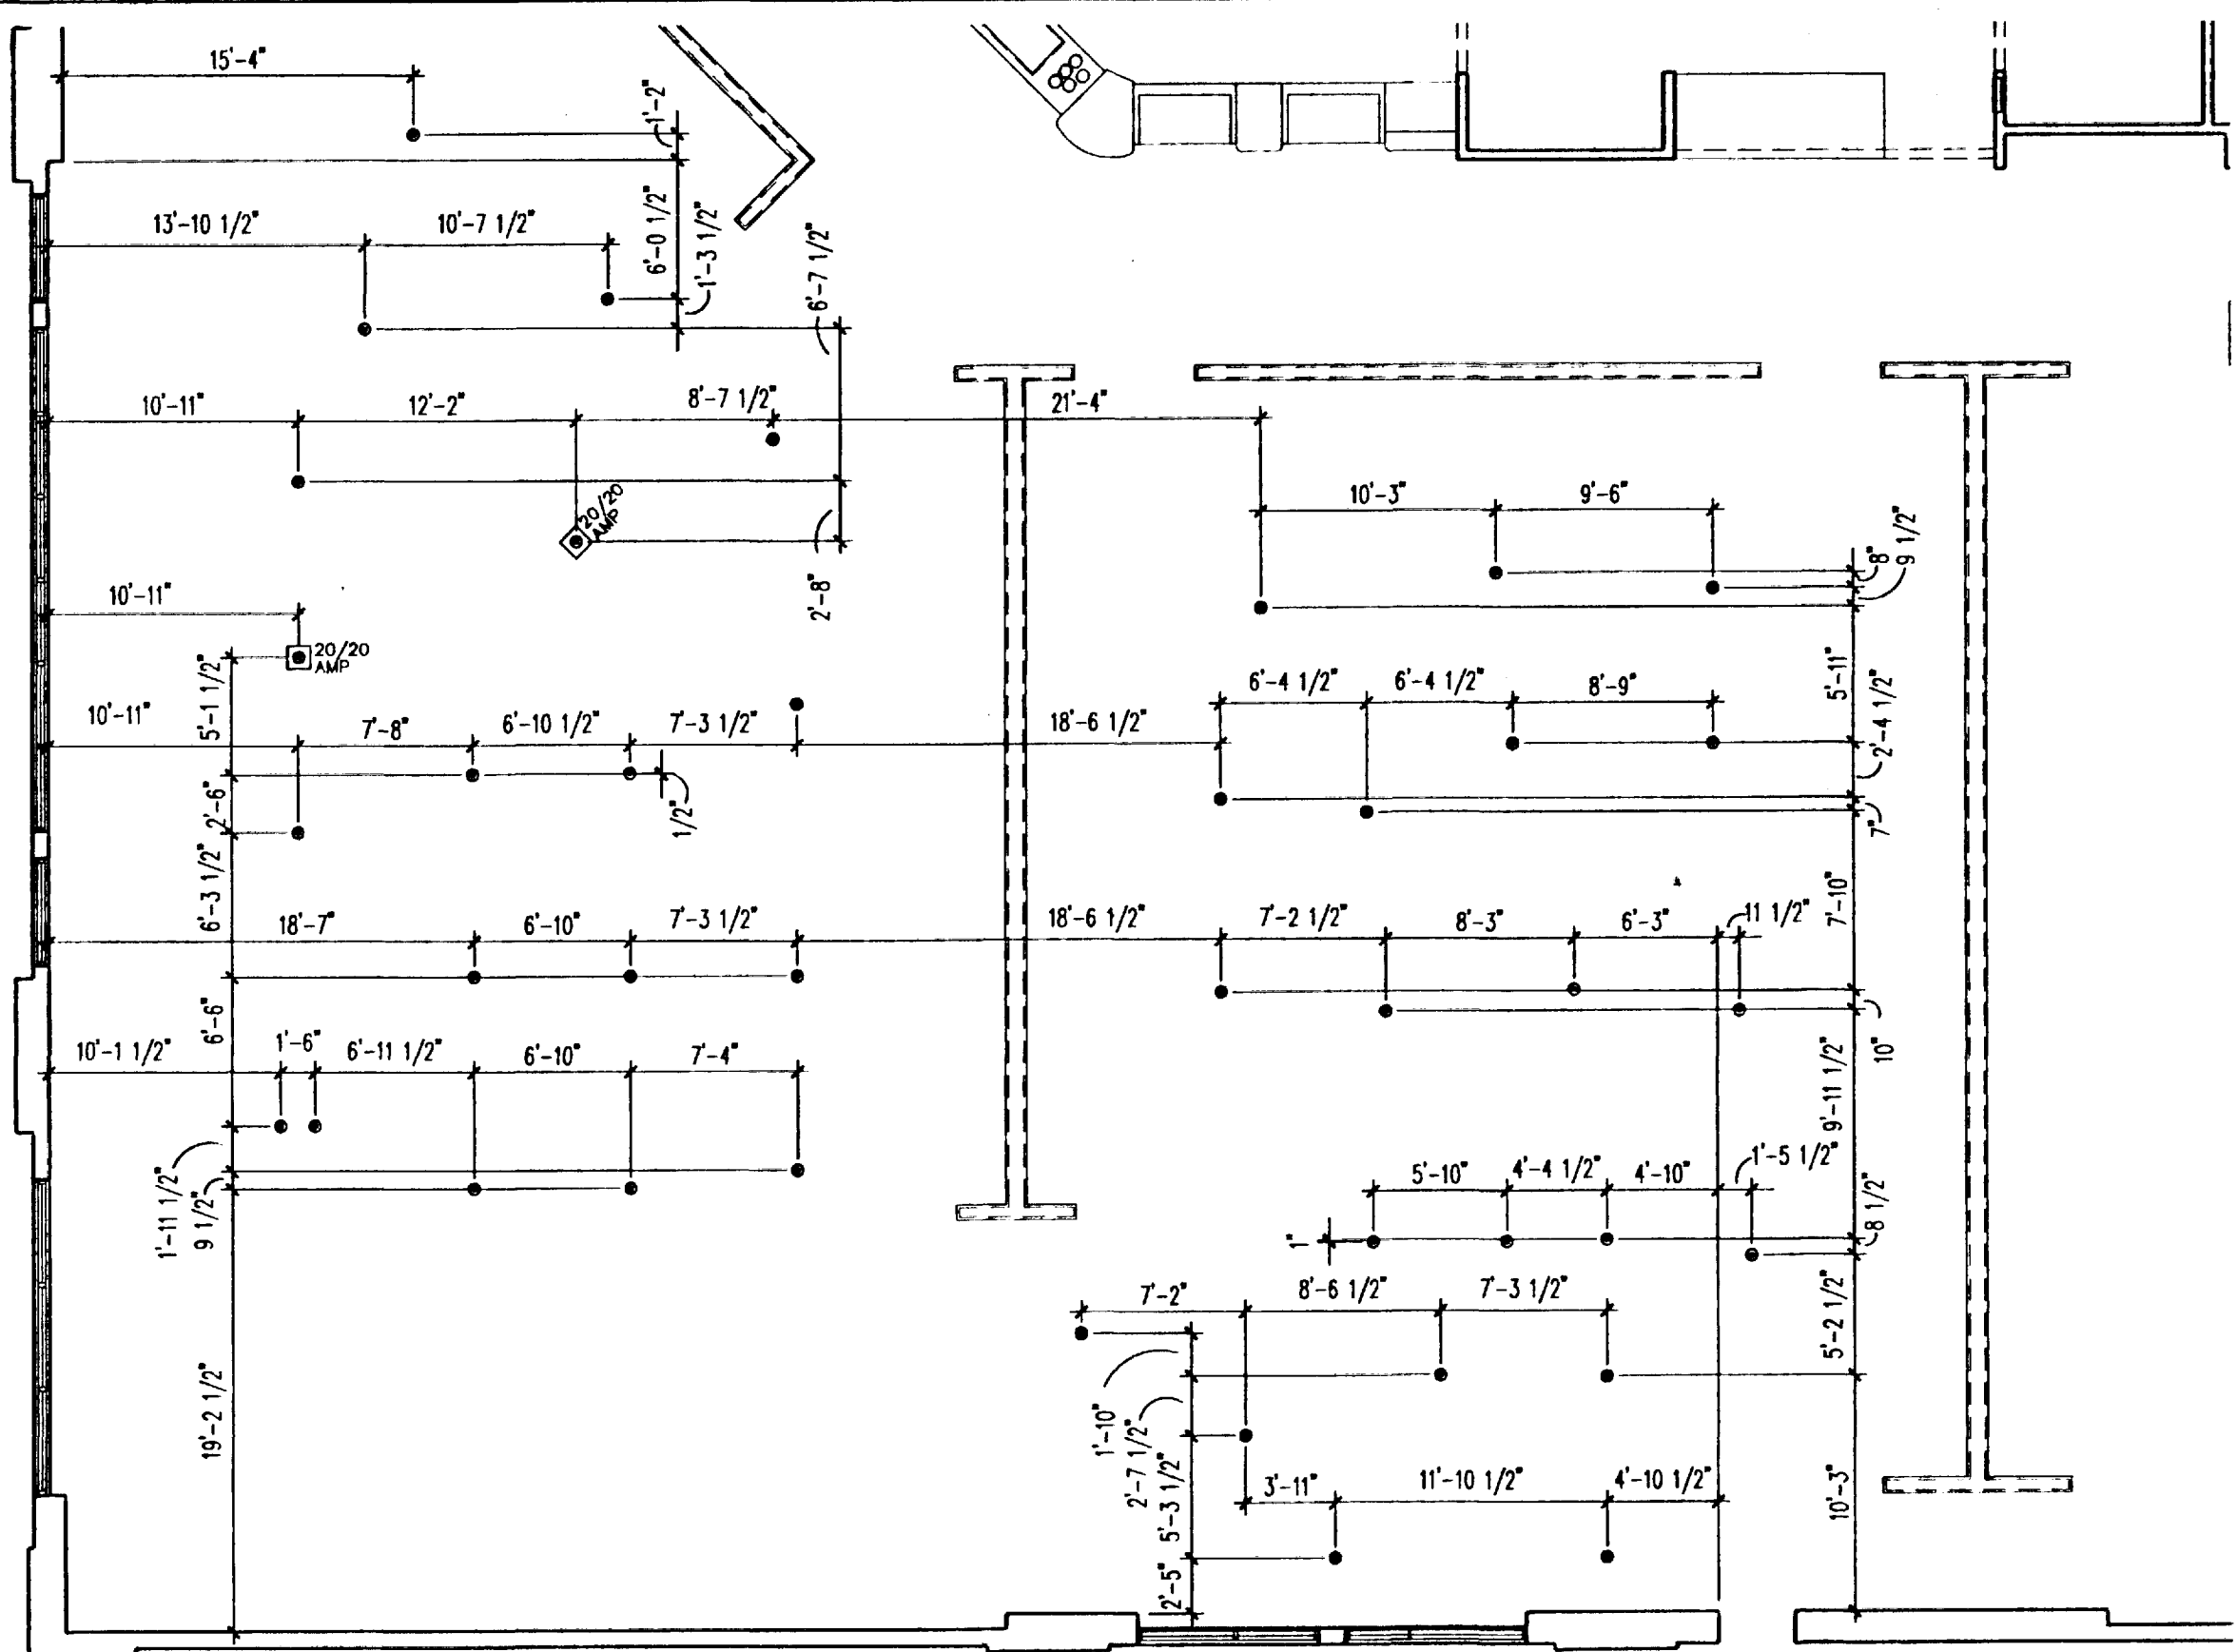

09 FLOOR OUTLET DIM. PLAN

SCALE: 1/8" = 1'-0"

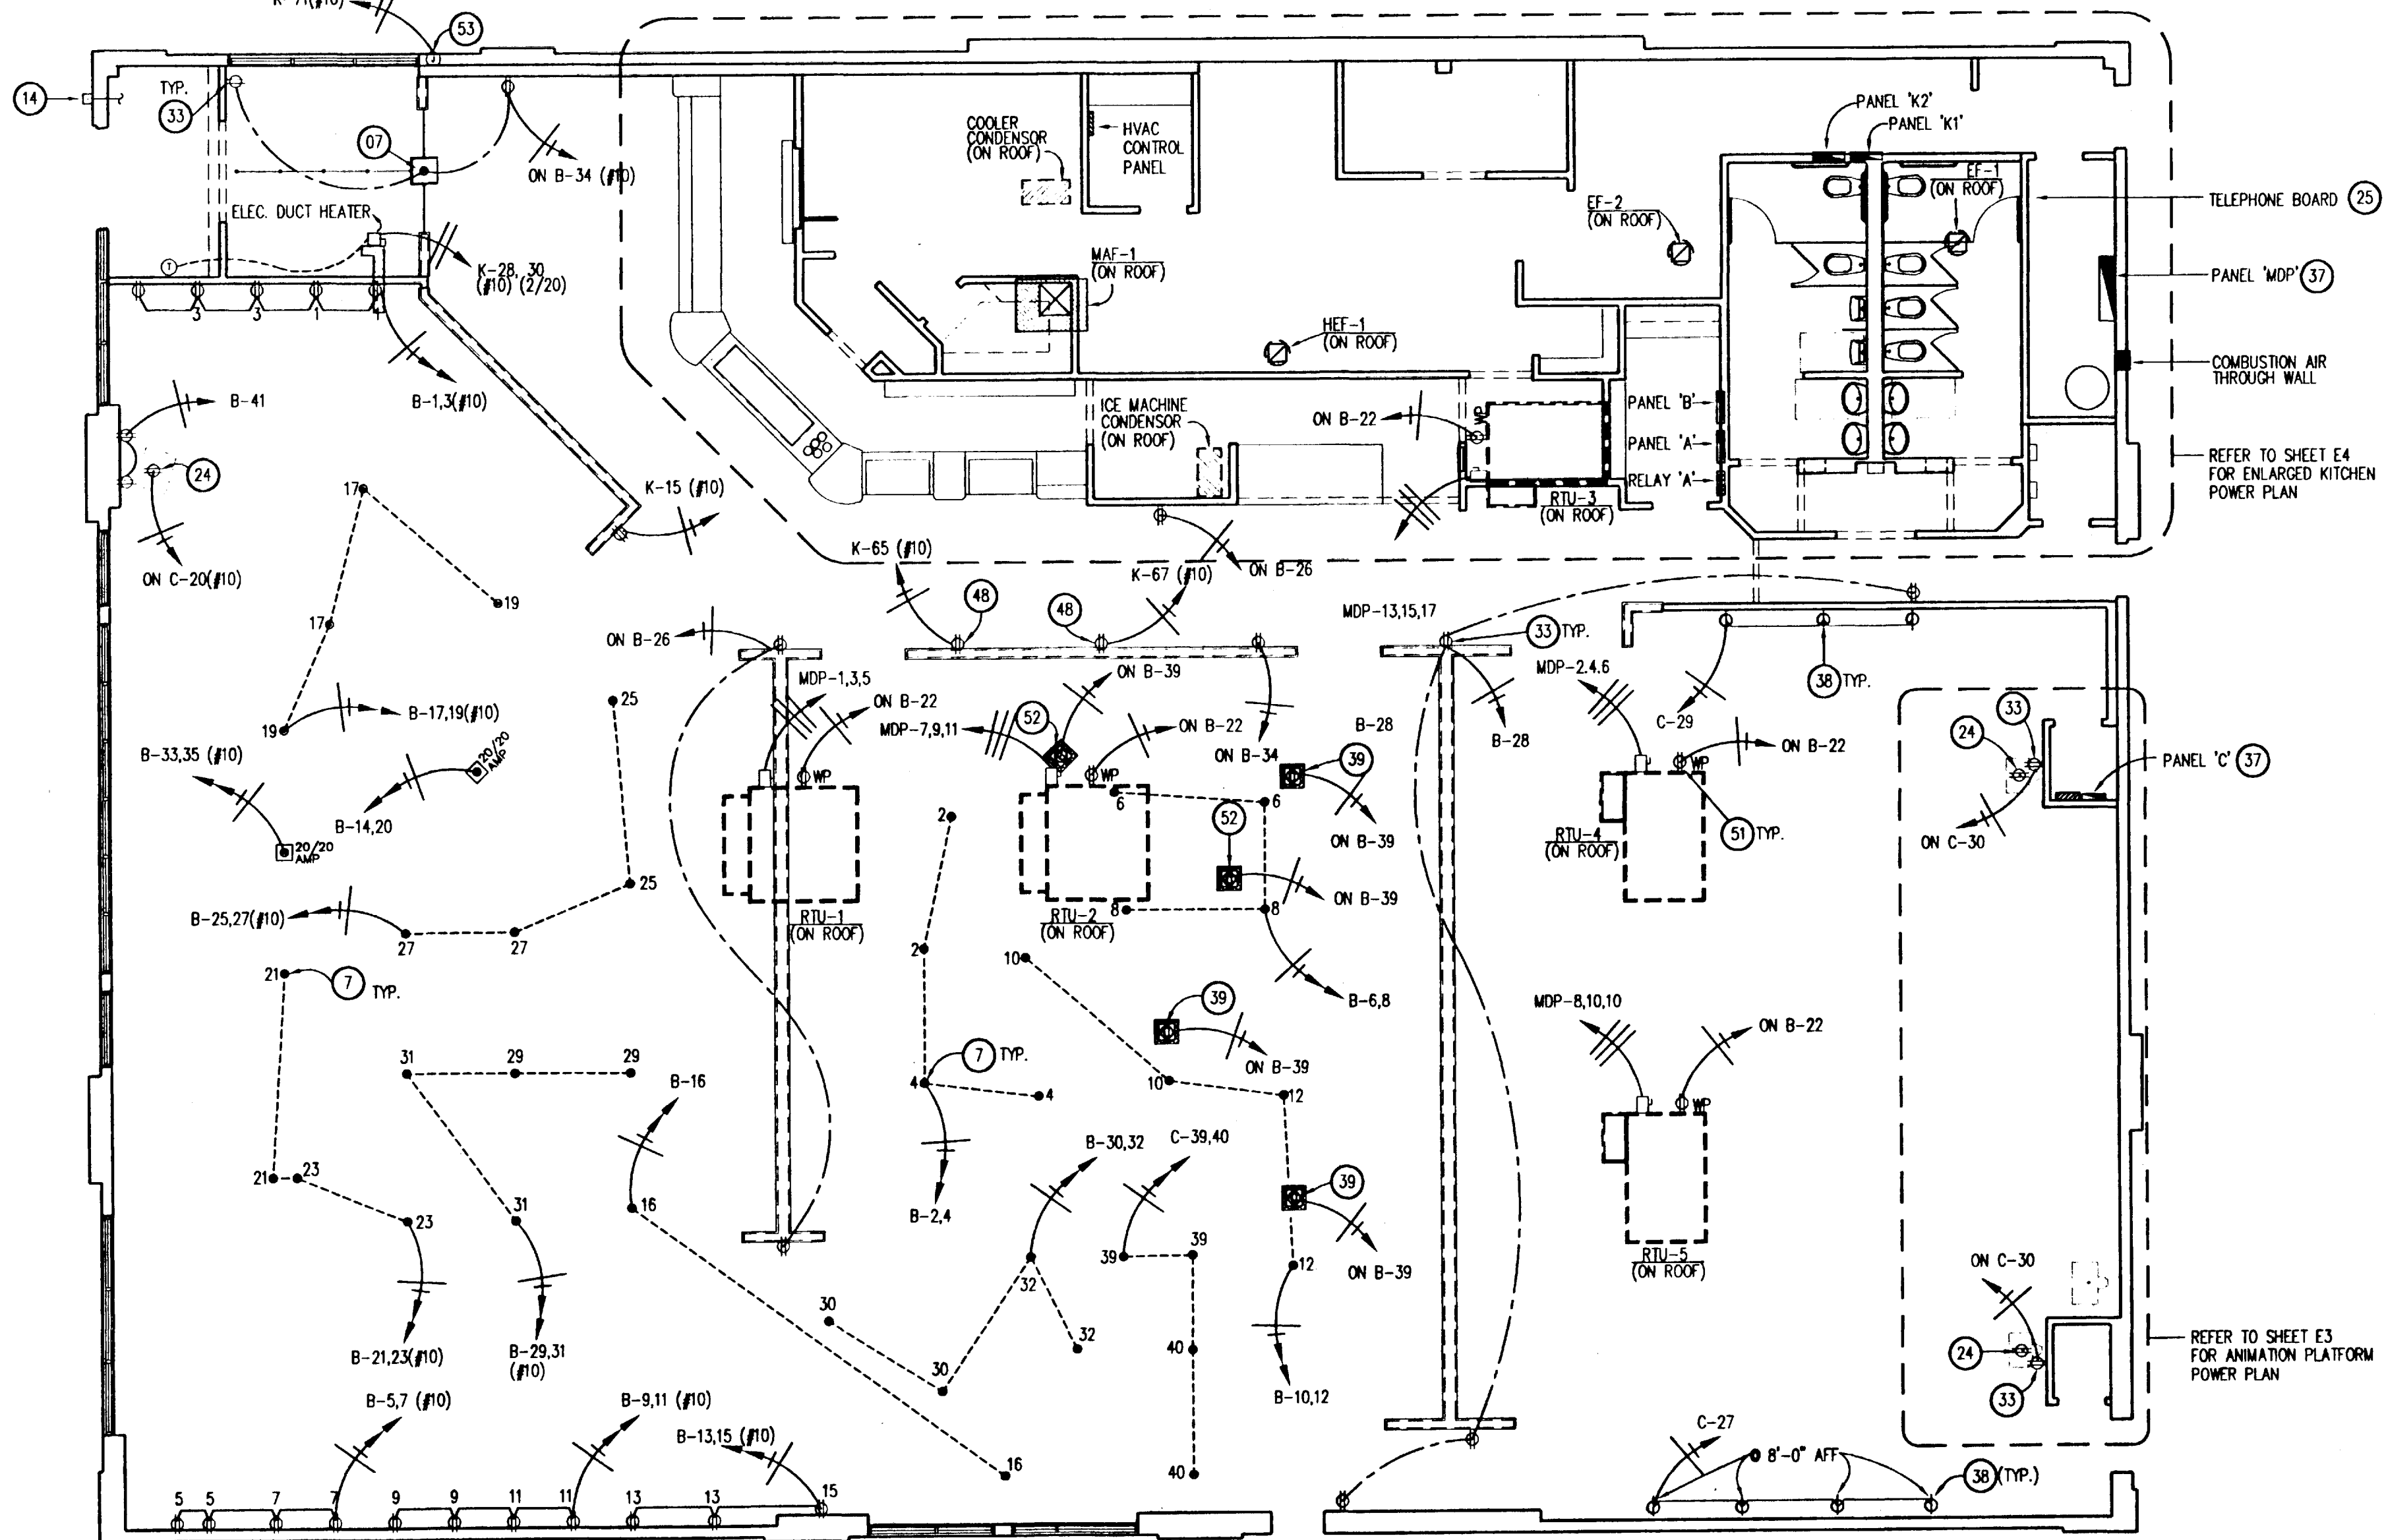

01 ELECTRICAL POWER PLAN


SCALE: 1/8" = 1'-0"

NOTE: FOR PLAN NOTES SHOWN BY "00" SEE SHEET E4

NOTES BY SYMBOLS:


(NOT ALL SYMBOLS APPLY TO THIS PROJECT)

- | | |
|--|---|
| <p>⚡ FIRE PULL STATION</p> <p>⚡ MOTOR WITH DISCONNECT</p> <p>⚡ TWO 20A FLOOR RECEPTACLES</p> <p>⚡ FLOOR RECEPTACLE</p> <p>⚡ CIRCUIT UNDER FLOOR</p> <p>⚡ DUPLEX RECEPTACLE</p> <p>⚡ "TV PICTURE" RECESSED CLOCK OUTLET</p> | <p>⚡ QUADRUPEX RECEPTACLE</p> <p>⚡ SPECIAL RECEPTACLE</p> <p>⚡ DISCONNECT</p> <p>⚡ J-BOX</p> <p>⚡ CIRCUIT RUN, 2-#12 AND 1-#10, 3/4" MINIMUM</p> <p>⚡ BEL TRANSFORMER</p> <p>⚡ TELEPHONE OUTLET</p> |
|--|---|

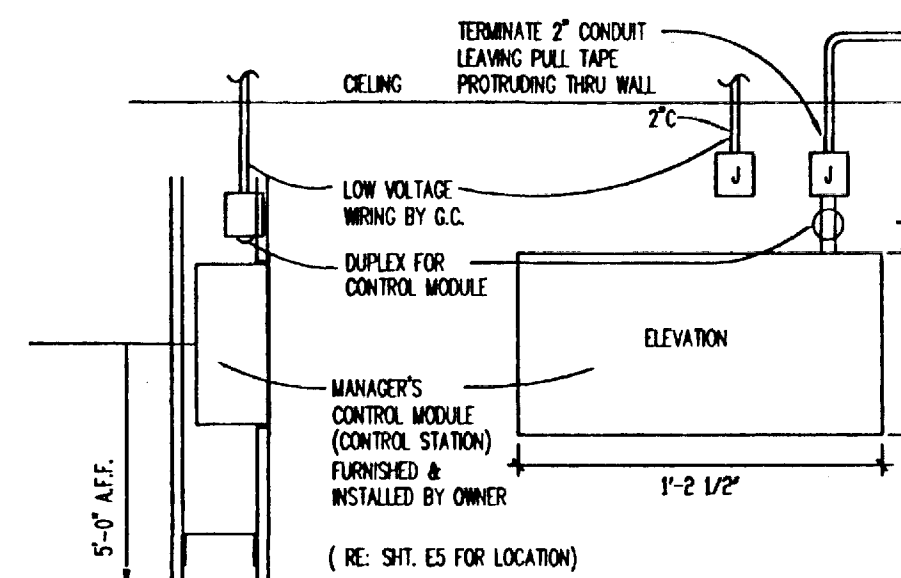


02 DETAIL A

SCALE: 1 1/2" = 1'-0"

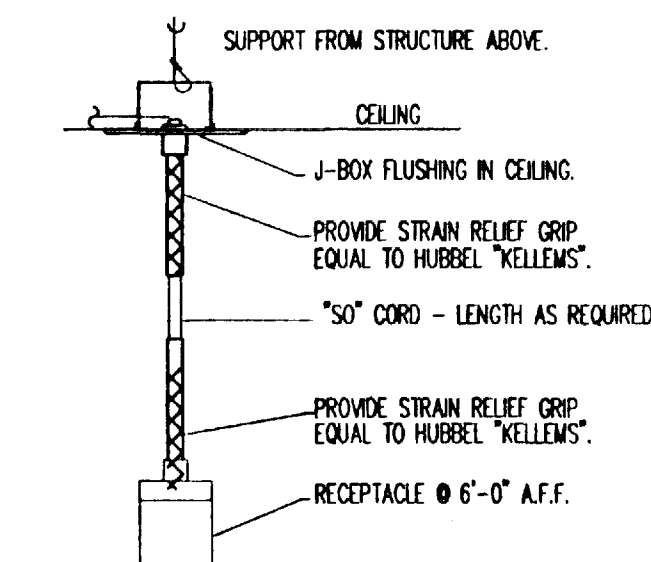


03 DETAIL B

N.T.S.

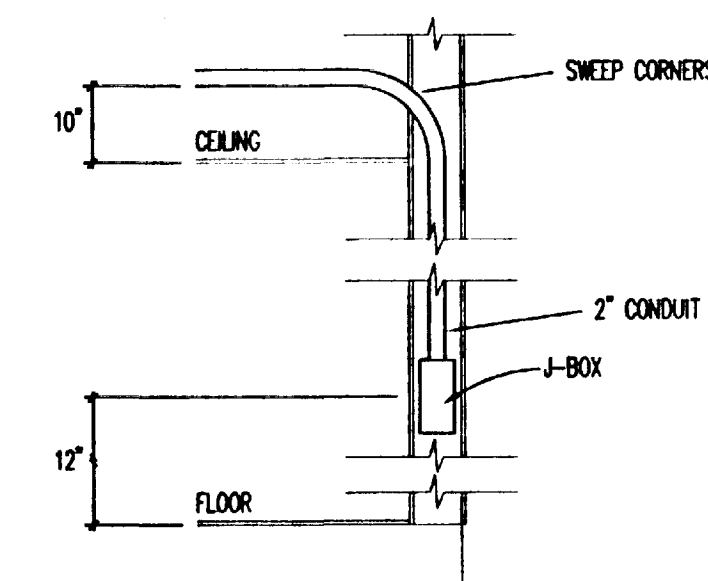

05 DETAIL C


N.T.S.

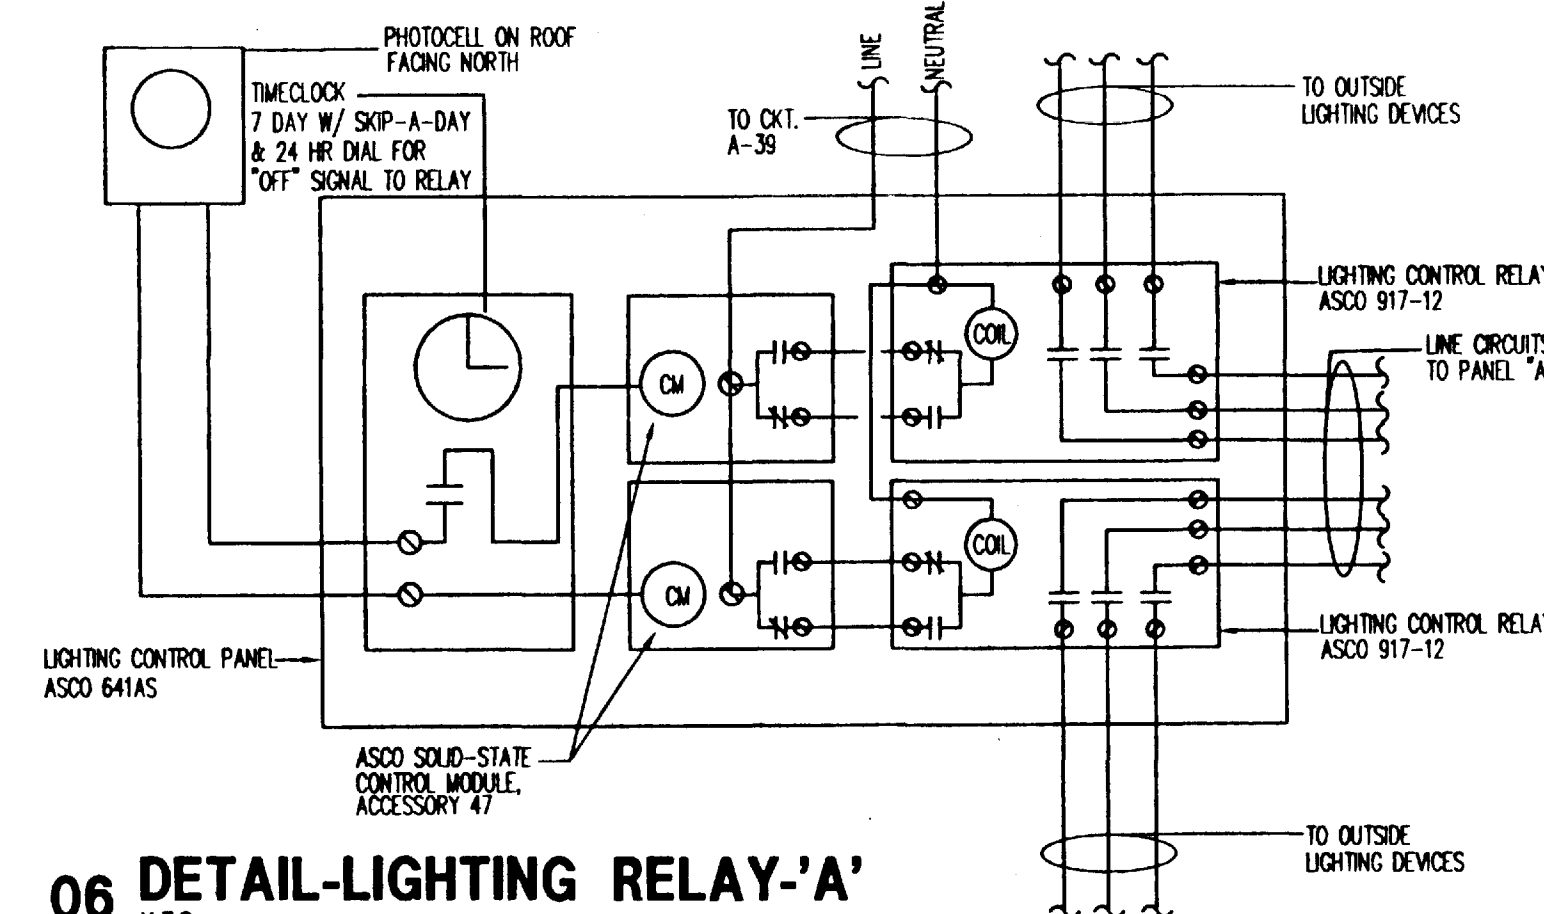

06 DETAIL-LIGHTING RELAY-'A'


N.T.S.

- | | |
|---|--|
| <p>⚡ DATA OUTLET</p> <p>⚡ CIRCUIT PANEL BOARD</p> <p>⚡ EMERGENCY LIGHT PACK</p> <p>⚡ EXIT SIGN</p> <p>⚡ SMOKE DETECTOR</p> <p>⚡ INCANDESCENT DOWN LIGHT</p> | <p>⚡ TRACK LIGHTING FIXTURE</p> <p>⚡ 2x4 FLUORESCENT LIGHT</p> <p>⚡ LIGHT SWITCH</p> <p>⚡ DEDICATED SWITCH</p> <p>⚡ FLUORESCENT STRIP LIGHT</p> <p>⚡ EMERGENCY LIGHT W/ BATTERY BACKUP</p> |
|---|--|

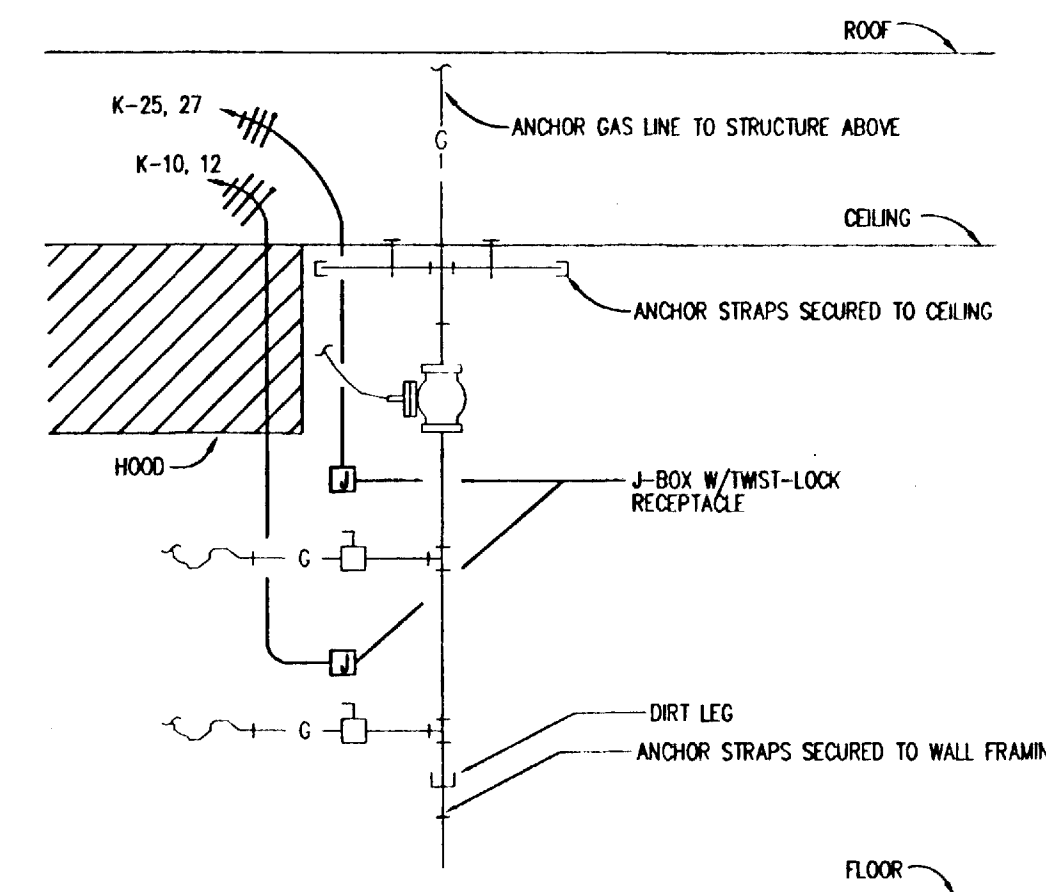


07 PIZZA OVEN ELEC. CONN. DIAGRAM

NO SCALE

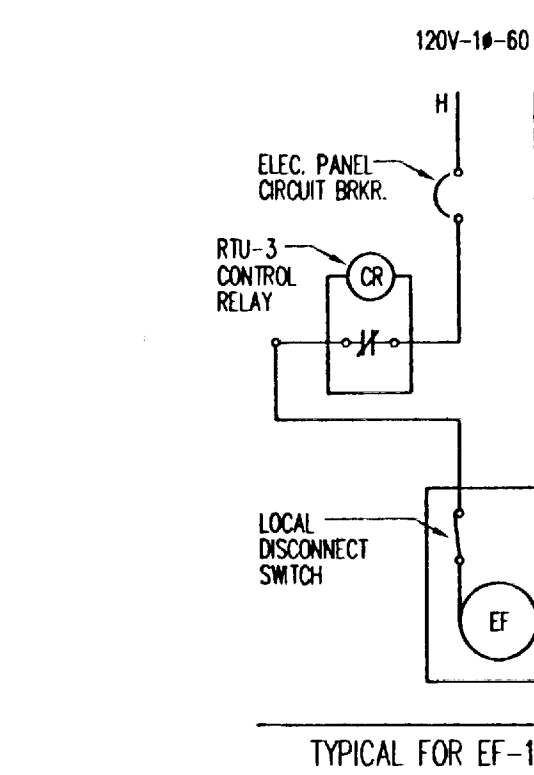


04 EXHAUST FAN CONTROL DIAGRAM

N.T.S.

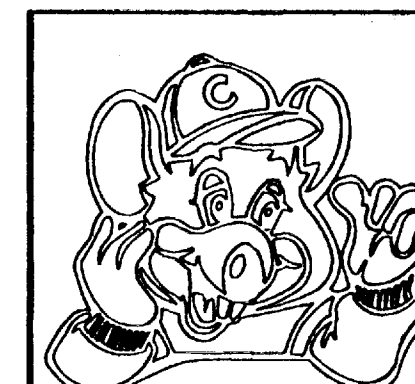

C.T. CHANG & ASSOC. INC.
ARCHITECTURE - PLANNING - DESIGN
1010 W. EULESS BLVD., SUITE 110
EULESS, TX 76040

CHUCK E. CHEESE'S PIZZA.
#854
GRAPEVINE MILLS WALK
GRAPEVINE, TX
C. E. C. ENTERTAINMENT, INC.
4441 WEST AIRPORT FREEWAY
IRVING, TEXAS 75062

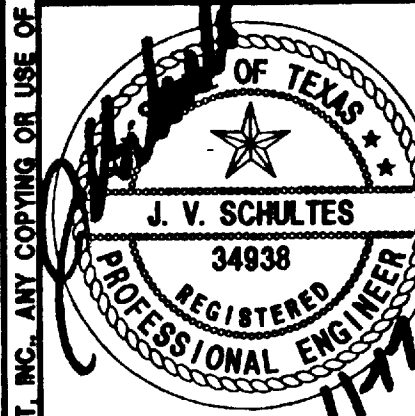

Date
11/21/2001

Revisions


Project Number
SB-854

Sheet Number

E2
of 5

**CITY OF GRAPEVINE
RELEASED FOR
CONSTRUCTION**


DATE BY
BUILDING INSPECTION DIVISION
RELEASE DOES NOT APPLY TO CONSTRUCTION IN
EASEMENTS OR ON PUBLIC RIGHT-OF-WAY.
ALL CHANGES MUST BE APPROVED.

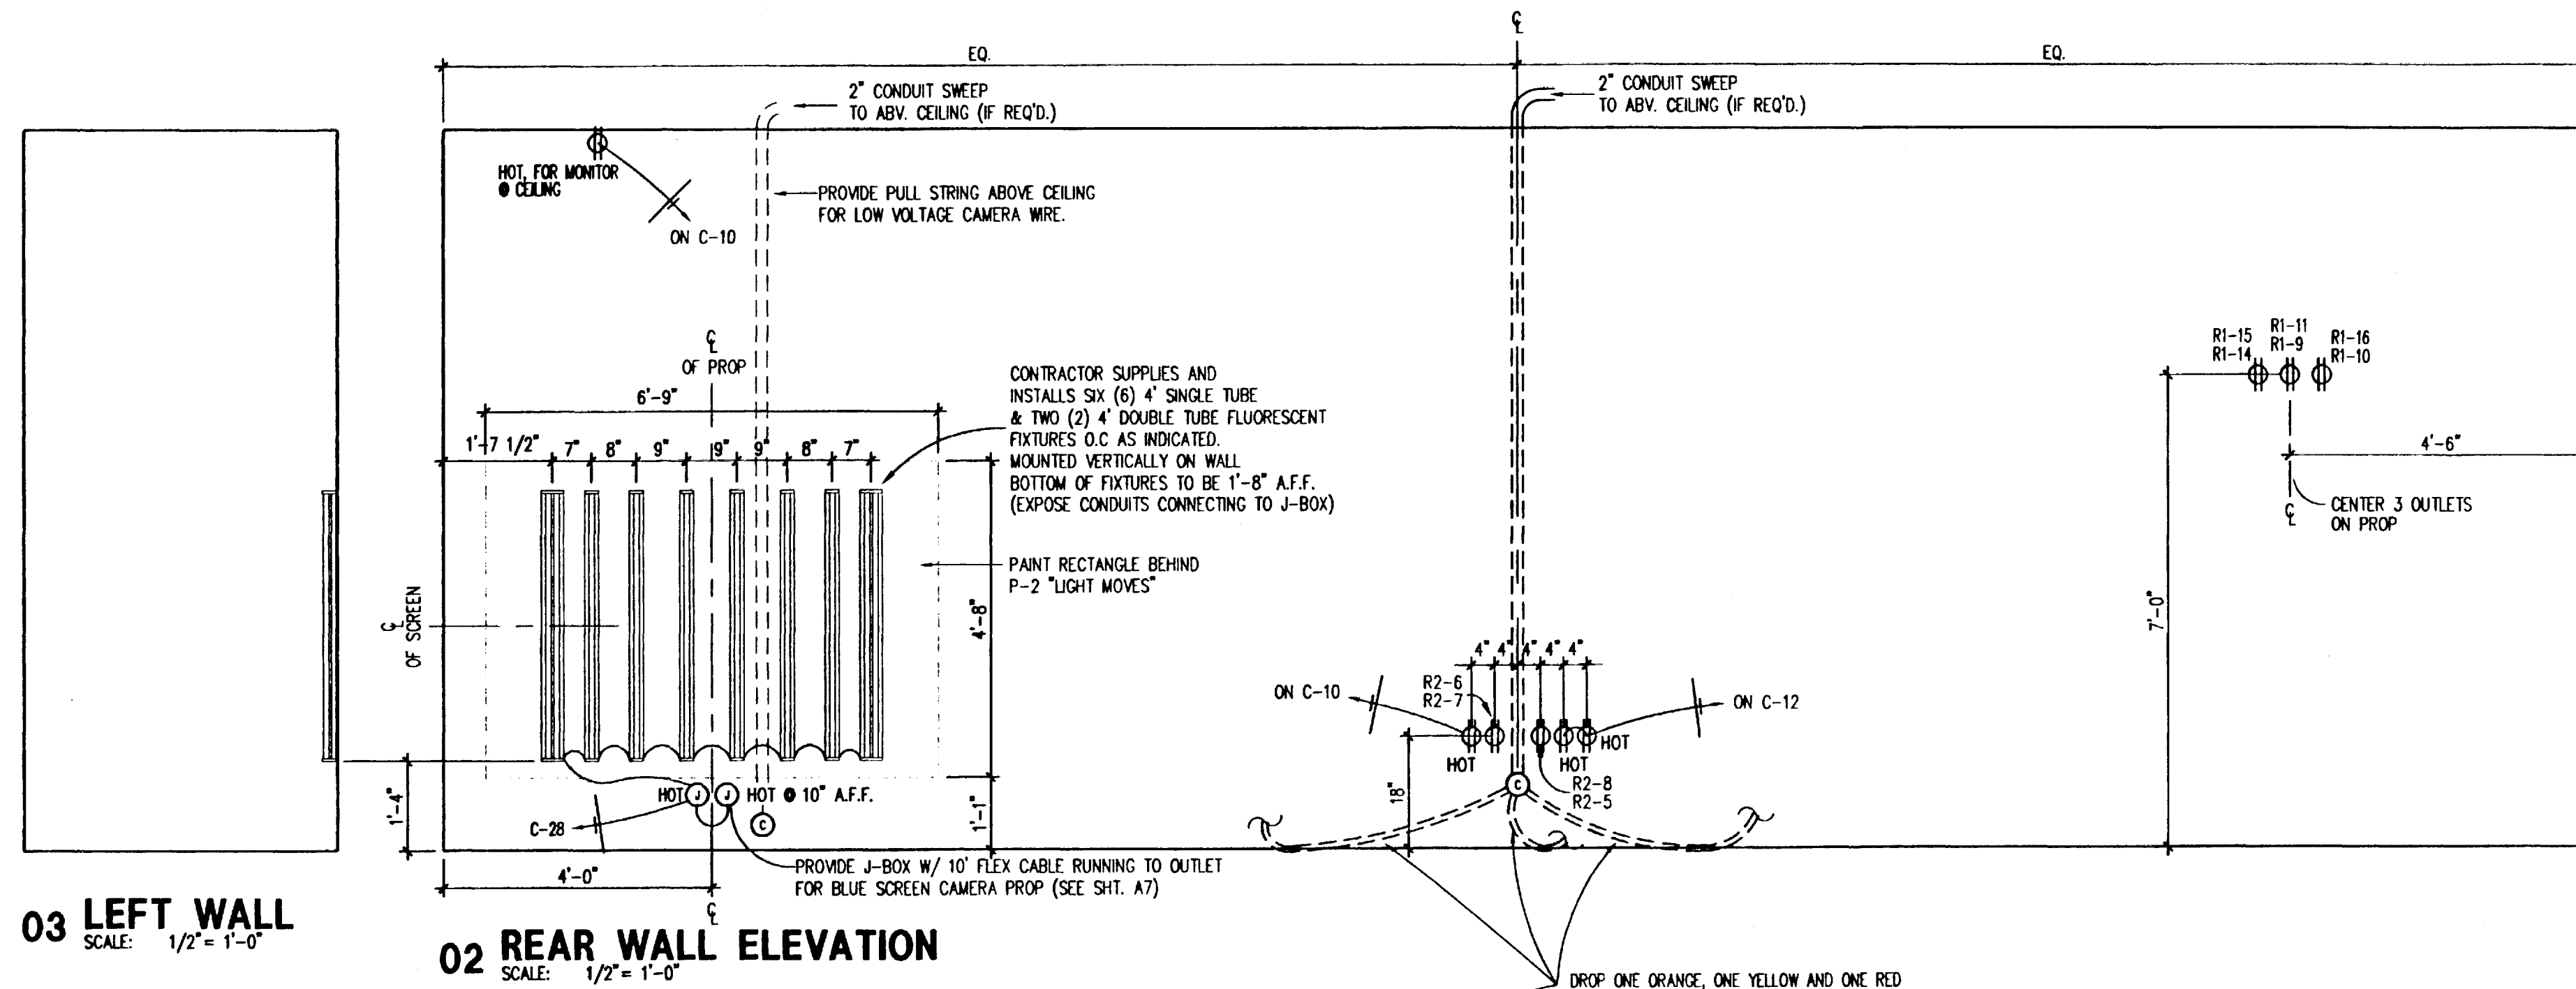

WIRING SCHEDULE DIAGRAM



PB-1		PB-2	
ORCUT C-1 (1/20)	20 AMP BREAKER	1-1 CEC RED FLOODS (2)	2-1 SPARE
		1-2 CEC GREEN FLOODS (2)	2-2 SPARE
		1-3 CEC BLUE FLOODS (2)	2-3 ON AIR SIGN
ORCUT C-2 (1/20)	20 AMP BREAKER	1-4 CEC AMBER FLOODS (2)	2-4 APPLAUSE SIGN
		1-5 SPARE	2-5 MONITOR CHASE LIGHTS
ORCUT C-3 (1/20)	20 AMP BREAKER	1-6 SPARE	2-6 MONITOR ROPE LIGHT RED/YELLOW
		1-7 SPARE	2-7 MONITOR ROPE LIGHT BLUE
		1-8 SPARE	2-8 MONITOR ROPE LIGHT PURPLE/GREEN
		1-9 NEON CLOCK	2-9 SPARE
		1-10 CLOCK FORWARD	2-10 GEMINI/WARP (2)
		1-11 CLOCK BACKWARD	2-11 CEC SPOT
ORCUT C-4 (1/20)	20 AMP BREAKER	1-12 STROBE ON CEC STAGE	2-12 SPARE
		1-13 SPARE	2-13 LIVE SPOT
		1-14 CHUCK'S BACKDROP 1	2-14 AMBER ROOM FLOODS (7)
		1-15 CHUCK'S BACKDROP 2	2-15 PINK ROOM FLOODS (6)
		1-16 CHUCK'S BACKDROP 3	2-16 BLUE ROOM FLOODS (5)

- NOTES:**
- RELAY CABINET "P" SHALL BE FURNISHED BY OWNER, INSTALLED AND WIRED BY CONTRACTOR. LOW VOLTAGE CONNECTION BY OWNER.
 - CIRCUIT ROUTING IS DIAGRAMMATIC ONLY. EACH RECEPTACLE AND EACH HALF OF THE SPLIT RECEPTACLE SHALL HAVE TWO WIRES. HOT AND NEUTRAL BACK TO RELAY CABINET "P".
 - ALL WIRING SHALL BE CAREFULLY MARKED AT EACH END.
 - USE #12 AWG CONDUCTORS IN 3/4" CONDUIT
 - ALL NUMBERED OUTLETS ARE CONTROLLED BY RELAY CABINET "P".

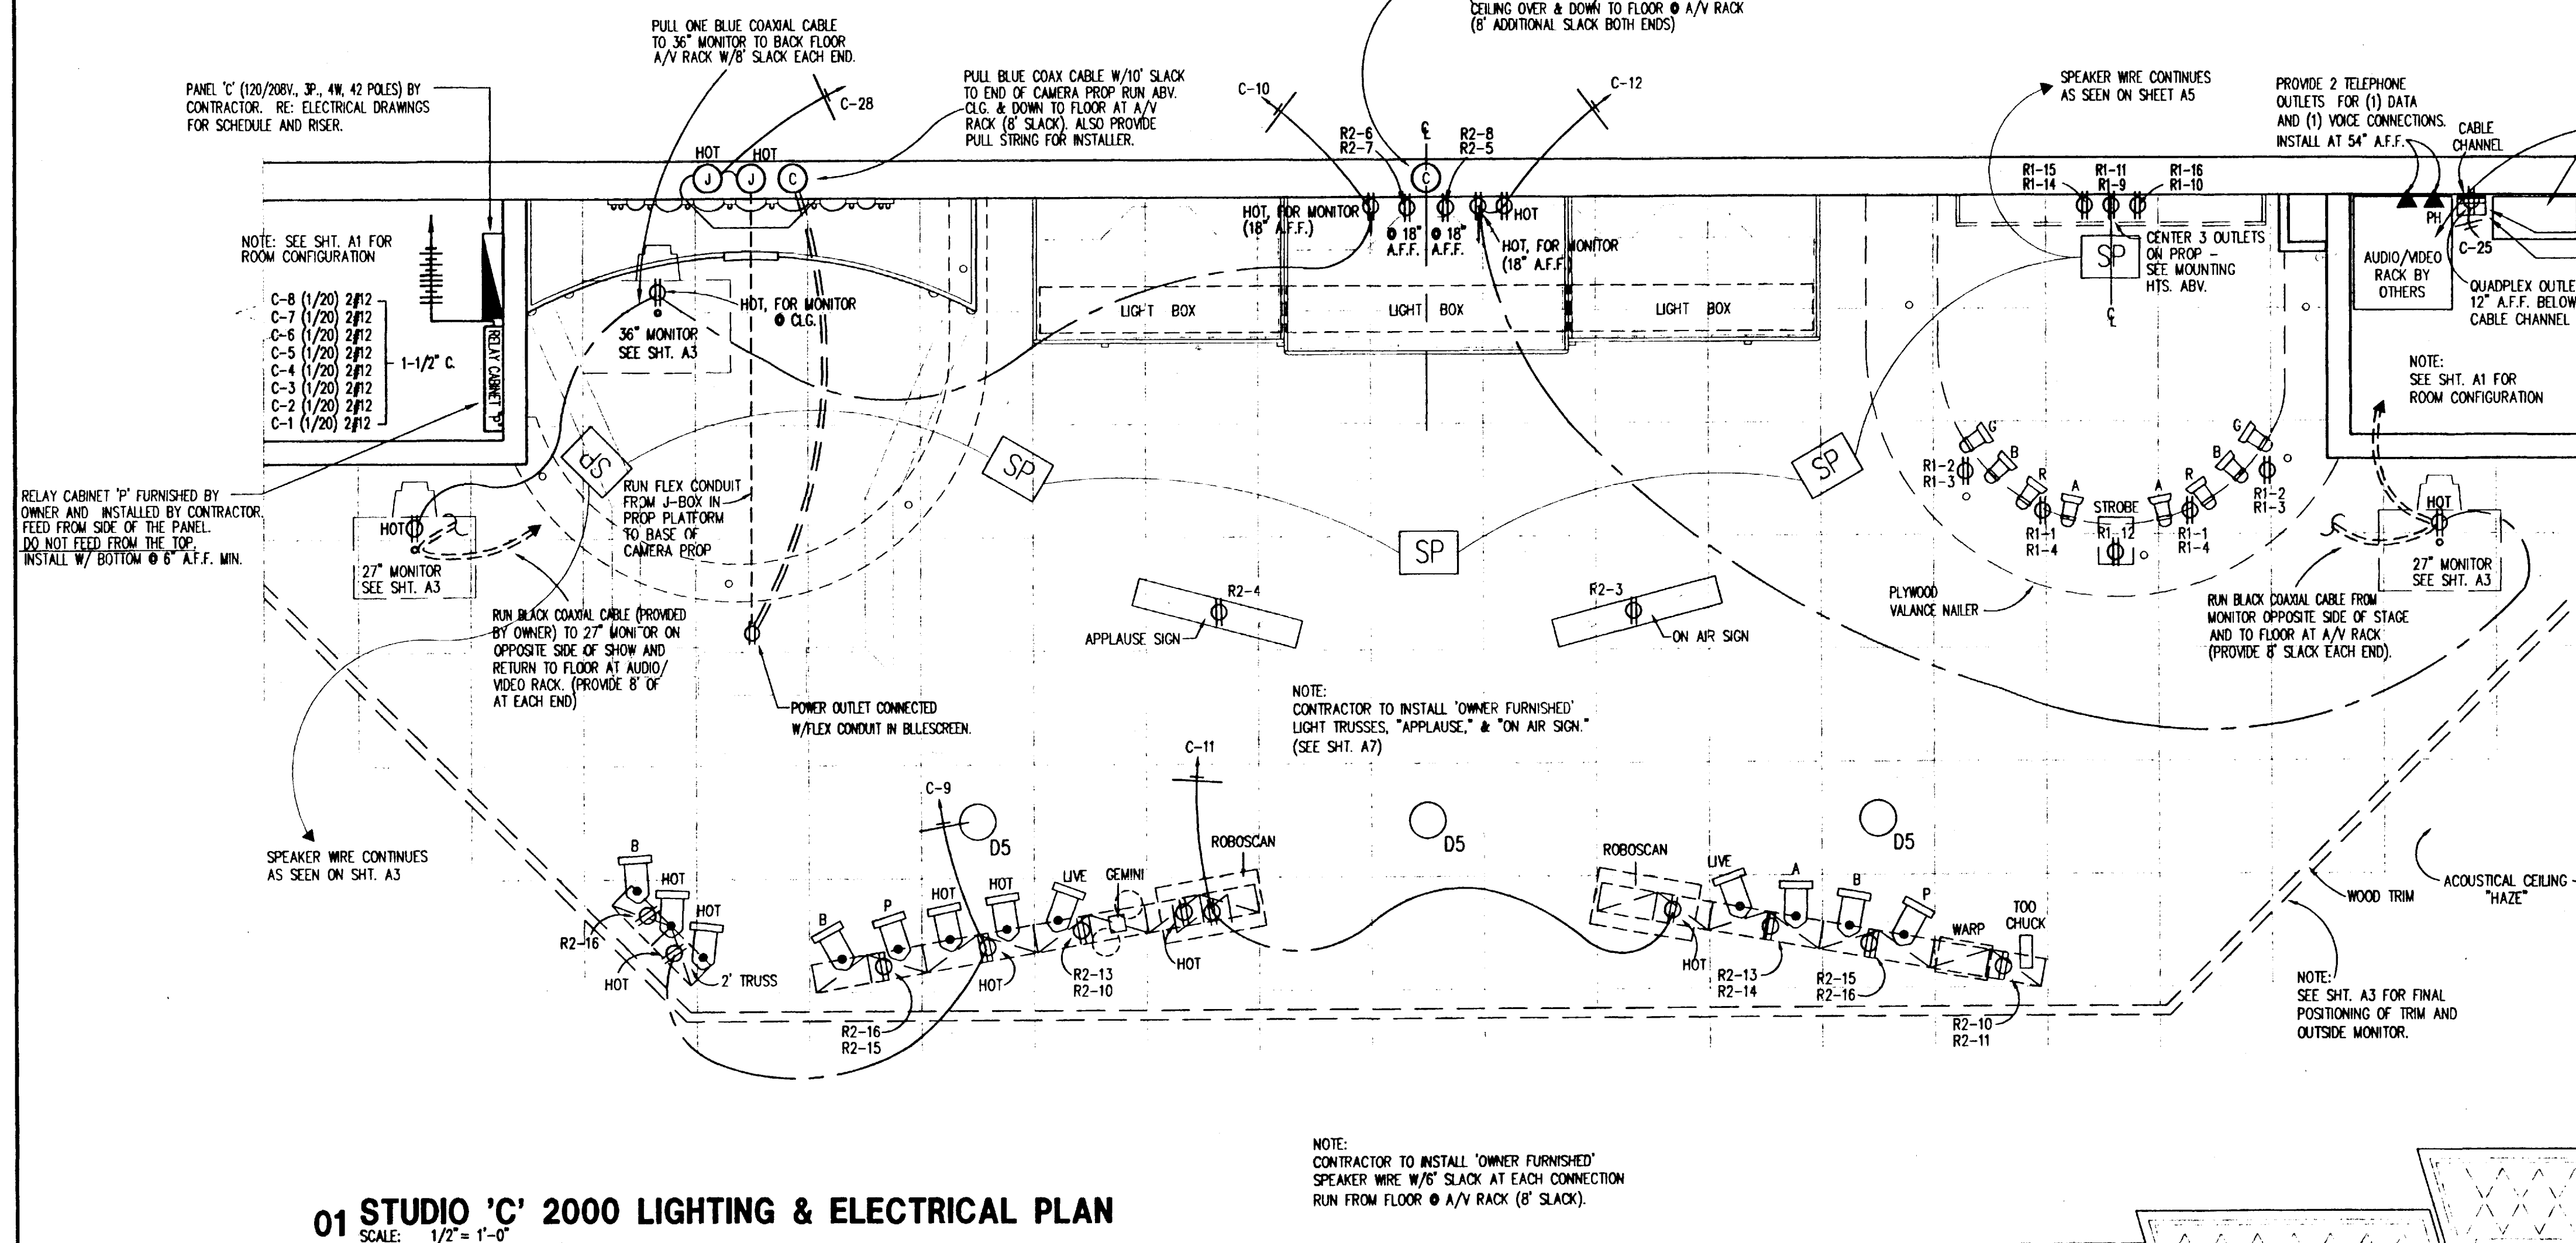

GENERAL NOTES:


- FOR WIRING FROM RELAY CABINET "P", REFER TO "WIRING SCHEDULE DIAGRAM" FOR THE CONFIGURATION OF COMMON NEUTRALS.
- EXCEPT AS OTHERWISE INDICATED, FOR BRANCH CIRCUITS FROM PANEL "C", A COMMON NEUTRAL MAY BE RUN FOR MULTIPLE CIRCUITS PER N.E.C.

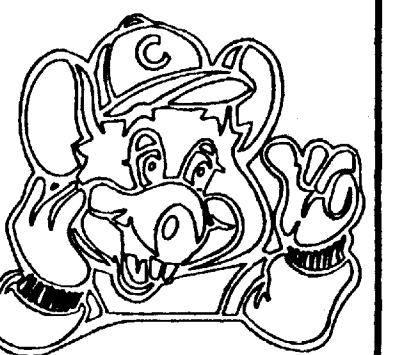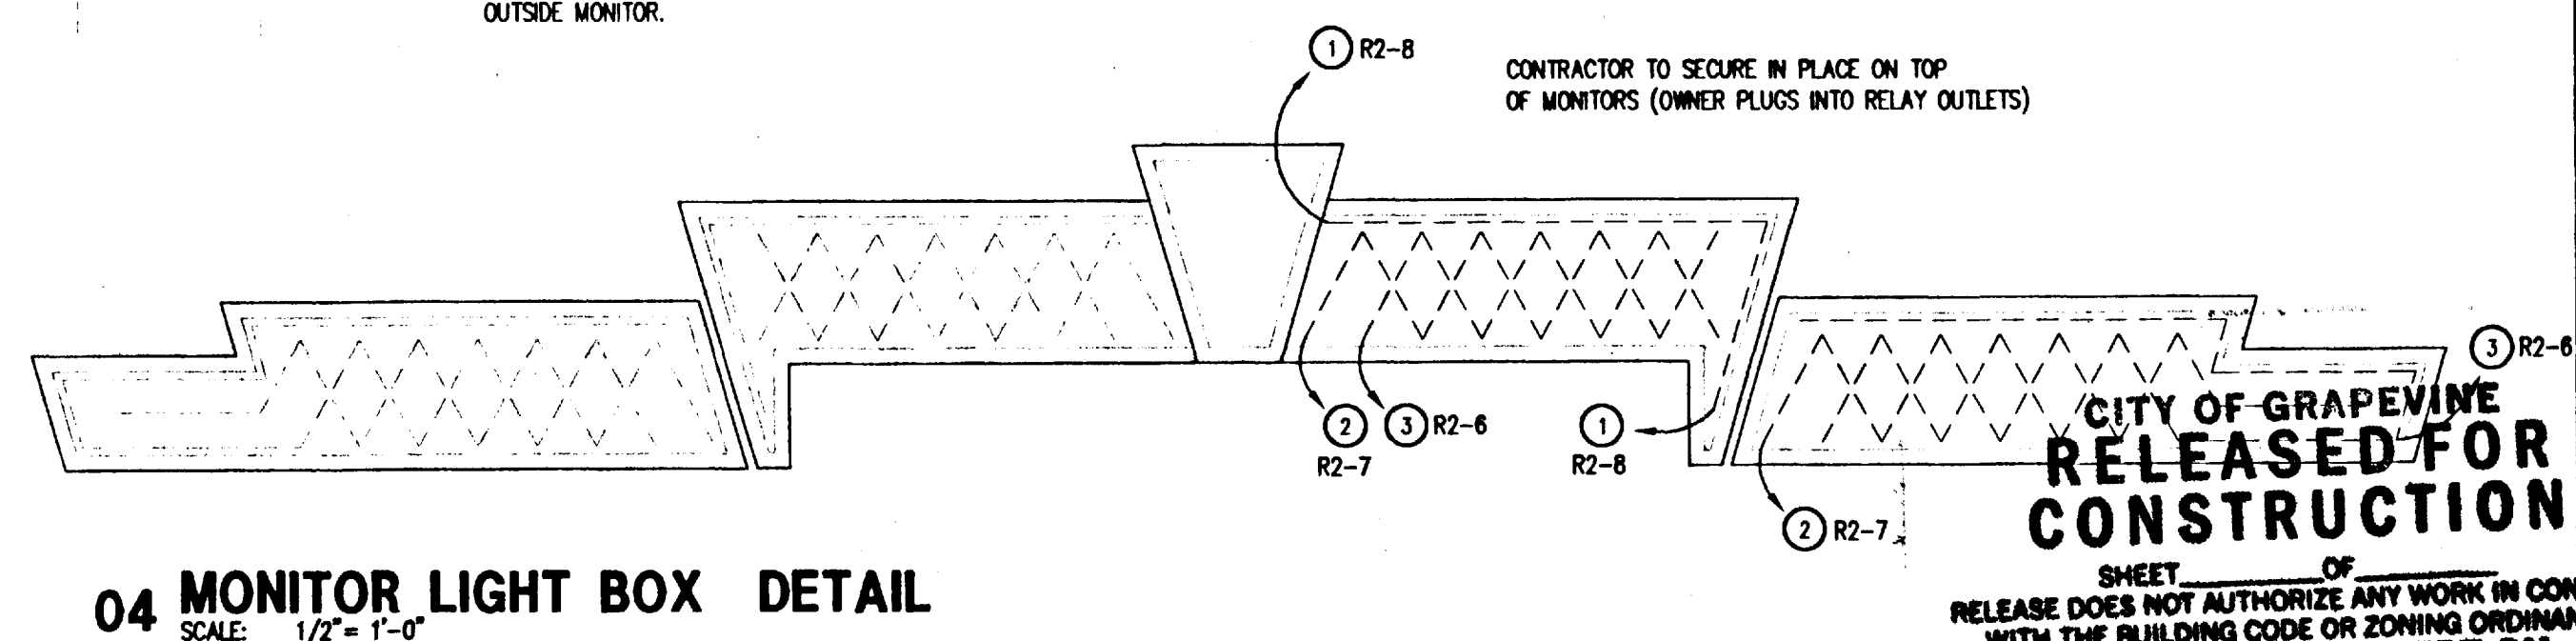

C.T. CHANG & ASSOC., INC.
1010 W. EULESS BLVD., SUITE 110
EULESS, TX 76040
817 354-8010

GRAPEVINE, TX

CHUCK E. CHEESE'S PIZZA. #854
GRAPEVINE MILLS MALL
GRAPEVINE, TX
C. E. C. ENTERTAINMENT, INC.
4441 WEST AIRPORT FREEWAY
IRVING, TEXAS 75062

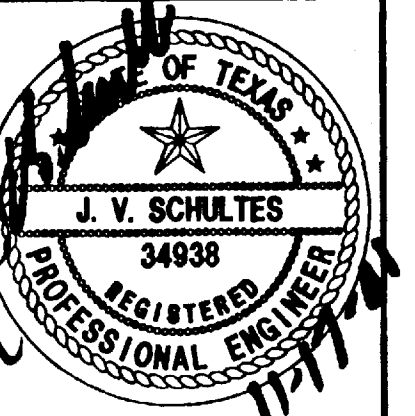

Date 11/21/2001

Revisions

Project Number 58-854

Sheet Number E3 of 5

CITY OF GRAPEVINE
RELEASED FOR
CONSTRUCTION

THIS DOCUMENT RELEASED FOR CONSTRUCTION
WITH THE BUILDING CODE OR ZONING ORDINANCE
THIS PLAN TO BE KEPT ON THE JOB AT ALL TIMES
DATE BY
BUILDING INSPECTION DIVISION
RELEASE DOES NOT APPLY TO CONSTRUCTION
EASEMENTS OR ON PUBLIC RIGHT-OF-WAY
ALL CHANGES MUST BE APPROVED

PLAN NOTES: (NOTES ARE STANDARD AND SOME ARE NOT USED)


- 1 TWO DUPLEX OUTLETS FOR CARBONATOR, 8'-0" A.F.F. SURFACE MOUNTED ABOVE SHELF IN DRY STORAGE. RE: DETAIL 10/22.
- 2 DUPLEX OUTLETS FOR SODA, TEA URN AND ICE DISPENSER, 16" AFF, SURFACE MOUNTED ON INSIDE BACK OF CABINET. RE: KITCHEN EQUIPMENT SCHEDULE.
- 3 30A OUTLET FOR COFFEE MAKER, 42" AFF.
- 4 20A OUTLET FOR WATER MGMT. SMT, 96" AFF.
- 5 3-POLE, 30A, NON-FUSED 4-WIRE DISCONNECT SWITCH MOUNTED ON WALL AT 96" AFF FOR CONNECTION TO ICE MACHINE.
- 6 J-BOX AT WALL FOR ELECTRIC FEED (4-WIRE) TO HEAT LAMPS OF SELF CONTAINED PASS THROUGH SHELVES. VERIFY REQUIREMENTS WITH MANUFACTURER. MAKE FINAL CONNECTIONS TO HEAT LAMPS. COORDINATE INSTALLATION WITH KITCHEN EQUIPMENT CONTRACTOR. MOUNT J-BOX AT 48" AFF WITH NEWA TWIST-LOCK RECEPTACLE MEETING HEAT LAMP UNIT MANUFACTURERS REQUIREMENTS.
- 7 FLOOR BOX SYMBOL SHALL BE FLUSH MOUNTED, HUBBELL # B-2725 WITH #5-3925 BRASS COVER AND #5-3082 CARPET RING.
- 8 2" CONDUIT OUT 10' ABOVE CEILING WITH SNEED CORNER, PULL STRING UP IN WALL TO CEILING FOR OWNER'S USE DROPS TO J-BOX, 12" AFF. VERIFY MOUNTING HEIGHT WITH ARCH. SEE DETAIL "C".
- 9 DROP CIRCUIT DOWN WITHIN WALL TO J-BOX SET @ 4'-0" AFF. FOR UPPER OVEN, 2'-0" A.F.F. (FOR LOWER OVEN) WITH 20 AMP, 240 V. SINGLE PHASE TWIST-LOCK RECEPTACLE. COORDINATE WITH MANUFACTURER'S SCHEMATIC FOR EXACT LOCATION OF ELECTRIC PORTS. RE: PIZZA OVEN ELEC. CONN. DIAGRAM. SEE 07/22.
- 10 J-BOX IN CEILING FOR REFRIGERATED MAKE-UP TABLES WITH 20A. CABLE SUSPENDING A 20A, 120V. SINGLE-PHASE TWIST LOCK RECEPTACLE AT 6'-0" AFF.
- 11 J-BOX MOUNTED IN WALK-IN COOLER FOR POWER TO EVAPORATOR & CONTROL SYSTEM.
- 12 EXTEND 1/2" WIRING FOR CONTROL WIRING TO WALK-IN COOLER'S CONDENSER LOCATED ON ROOF.
- 13 3-POLE 30A, NON-FUSED 4-WIRE DISCONNECT SWITCH MOUNTED ON WALL @ 48" AFF FOR MIXER. GENERAL CONTRACTOR SHALL VERIFY ELECTRICAL INFORMATION FOR MIXER, PRIOR TO WIRING.
- 14 DOOR BELL PUSH-BUTTON MOUNTED AT 72" AFF, EDWARDS #690 TWO EACH WITH #149-1 FACEPLATE.
- 15 J-BOX MOUNTED ABOVE CEILING W/ DOOR BELL TRANSFORMER, EDWARDS #596.
- 16 DOORBELL, EDWARDS #660 FLUSH IN CEILING FOR FRONT DOOR.
- 17 J-BOX MOUNTED ABOVE CEILING FOR WALK-IN COOLER LIGHTS & DOOR HEATER. CONTRACTOR TO HOOK UP COOLER LIGHTS.
- 18 J-BOX IN CEILING FOR PRINTER WITH 20A. CABLE SUSPENDING A 20A, 120V. SINGLE-PHASE TWISTLOCK RECEPTACLE AT 6'-0" AFF.
- 19 20A. DUPLEX OUTLET MOUNTED 60" AFF FOR FUTURE WATER SOFTNER.

- 20 20A. DUPLEX OUTLET FOR REFRIGERATED AIR DRYER.
- 21 20A. DEDICATED DUPLEX OUTLET AND DEDICATED PHONE OUTLET MOUNTED 6" ABOVE DOOR FOR SECURITY SYSTEM.
- 22 PROVIDE CONDUIT SEALS AT RACEWAYS ENTERING THE WALK-IN COOLER TO PREVENT WARM AIR CIRCULATION THRU THE RACEWAYS PER NEC. ART. 300-7
- 23 J-BOX FOR TELEPHONE SYSTEM WITH 3/4" CONDUIT AND PULLSTRING UP IN WALL TO ABOVE CEILING.
- 24 20 AMP, 120 V SIMPLEX CONVENIENCE OUTLET MOUNTED FLUSH IN CEILING FOR OWNER SUPPLIED MONITOR. RUN COAXIAL CABLE TO CONTROL RACK AT SHOW ROOM.
- 25 2" x 2" x 3/4" PLYWOOD TELEPHONE BACKBOARD BY G.C.
- 26 3-POLE, 30A, NON-FUSED 3-WIRE DISCONNECT SWITCH MOUNTED ON WALL AT 15" AFF FOR DISHWASHER.
- 27 START / STOP CONTROLS FOR SIMULTANEOUS OPERATION OF HOOD EXHAUST AND MAKE-UP AIR UNITS, MOUNTED ON END OF HOOD.
- 28 TIME CLOCK AND RELAY FOR EXTERIOR LIGHTS AND SIGNS MOUNTED HIGH ON WALL.
- 29 J-BOX FOR POWER TO FIRE ALARM PANEL IN TECH ROOM.
- 30 DOORBELL, EDWARDS #661 FLUSH IN CEILING FOR BACK DOOR.
- 31 PROVIDE RED SWITCH AND RED COVER PLATE FOR EMERGENCY ON / OFF CONTROL OF SOLENOID VALVE ON GAS SERVICE TO PIZZA OVENS. PROVIDE CLEAR PLASTIC COVER OVER SWITCH. COORDINATE WITH PLUMBING CONTRACTOR.
- 32 6" x 15" RECESSED WIRERAY MOUNTED AS INDICATED (REF DET. "A" THIS SHEET, WITH 2" CONDUIT STUBBED ABOVE CEILING WITH PULLSTRINGS FOR MANAGER CONTROL PANEL. VERIFY LOCATION. RE: DET. 02/22
- 33 TYPICAL CONVENIENCE OUTLETS. PROVIDE NEW DUPLEX WALL OUTLETS AT 15" A.F.F. (3) OUTLETS PER 20 AMP CIRCUIT. PLATES SHALL BE LEWIS #80703-EN, RECEPTACLE LEWIS #582356.
- 34 NEW 3R NON-FUSED DISCONNECT FOR ROOFTOP "ICE MACHINE" CONDENSER.
- 35 NEWA 3R NON-FUSED DISCONNECT FOR ROOF TOP "WALK-IN-COOLER" CONDENSER.
- 36 30A / 2-POLE NON-FUSED DISCONNECT ABOVE CEILING FOR WATER HEATER NR.2
- 37 MAINTAIN 3'-6" MIN IN FRONT OF PANELS
- 38 MUST "C" TV PICTURE USE RECESSED SIMPLEX OUTLETS @ 8'-0" AFF. (CLOCK OUTLETS)


- 39 FLUSH MOUNTED CEILING RECEPTACLE FOR SKY GRAM. VENT FANS. REF: SHT. E1 FOR LOCATION.
- 40 PHONE OUTLET
- 41 PROVIDE ONE DUPLEX OUTLET ABOVE CEILING OVER SKYTUBES.
- 42 INDICATES ISOLATED GROUND TYPE QUAD RECEPTACLE (ORANGE) TYP.
- 43 ANALOG DEDICATED PHONE OUTLET FOR CASH REG. & COMPUTERS.
- 44 TO REAR DOORBELL AND FRONT DOOR BELLS
- 45 PAY TELEPHONE CONDUIT STUB ABOVE CEILING. MOUNT TELEPHONE PER ADA. CON OPERATION AND CONTROLS @ 54" MAX. A.F.F. (FORWARD REACH, OR 4" SIDE REACH) MOUNT SHELF SURFACE TO CLEAR 27" A.F.F.
- 46 J-BOX FOR POWER TO RECESSED MENU BOARD.
- 47 OUTLET FOR SAFE @18" AFF.
- 48 RECEPTACLE TO TICKET EATERS, CENTER BETWEEN TWO MACHINES @ 18" AFF.
- 49 3" CONDUIT & POWER FROM RELAY PANEL AT ICE MACHINE TO ROOF CONDENSER.
- 50 THERMOSTAT HVAC CONTROL PANEL W/ J-BOX FOR POWER SUPPLY.
- 51 WEATHERPROOF OUTLETS FOR ROOFTOP HVAC UNITS TO BE GFC.
- 52 PROVIDE DUPLEX OUTLET ABOVE CEILING FOR SKY GRAM. SOUND SYSTEM.
- 53 J-BOX ABOVE WINDOW WITH 6-FOOT LONG, 4-WIRE EXTENSION TO WINDOW BLIND MOTOR AT SIDE OF WINDOW
- 54 J-BOX IN CEILING FOR POS CABLE.
- 55 (NOT USED)
- 56 (NOT USED)
- 57 (NOT USED)
- 58 (NOT USED)
- 59 FLUSH MOUNTED J-BOX CENTERED ON WALL @ 8'-11" A.F.F. FOR LIGHT BOX.

GENERAL ELECTRICAL NOTES:

- A. CIRCUITS FOR CASH REGISTERS SHOWN WITH ISOLATED GROUND SYMBOLS SHALL BE CONNECTED TO BUILDING GROUND WITH ISOLATED CONDUCTORS PER NEC ARTICLE 250.
- B. GENERAL CONTRACTOR SHALL CHECK FOR CORRECT ROTATION OF AIR COMPRESSOR AND MIXER, AND SHALL MAKE ADJUSTMENTS AS NECESSARY.
- C. ALL WIRES SHALL BE #12 AWG UNLESS NOTED OTHERWISE ON PLANS OR IN SPECIFICATIONS. ADJUST CONDUCTOR SIZE TO NOT EXCEED 3% VOLTAGE DROP PER NEC 210-9(A).
- D. CONTRACTOR SHALL PROVIDE PULLSTRINGS IN ALL EMPTY CONDUITS.
- E. CEILING SOUND SYSTEM WIRING WILL BE FURNISHED BY THE OWNER, INSTALLED BY ELECTRICAL CONTRACTOR.
- F. FIRE ALARM SYSTEM SHALL BE PROVIDED AND INSTALLED BY CONTRACTOR AND IS PART OF THIS CONTRACT. FIRE ALARM SYSTEM SHALL INCLUDE DUCT MOUNTED SMOKE DETECTORS IN S.A. OF ALL AC UNITS, ADA APPROVED SPEAKER/SIROBES, MANUAL PULLSTATIONS, FLOW AND TAMPER SWITCHES FOR FIRE PROTECTION SYSTEM, FIRE ALARM PANEL, ETC. REFER TO SPECIFICATIONS.
- G. NO EMT OR MC CABLE SHALL BE INSTALLED IN SLAB. NO MC CABLE SHALL BE INSTALLED IN WALLS.
- H. NOT USED.
- I. SECURITY SYSTEM SHALL BE PROVIDED AND INSTALLED BY CONTRACTOR AND IS PART OF THIS CONTRACT. COORDINATE REQUIREMENT WITH OWNER.
- J. CONTRACTOR SHALL VISIT SITE & VERIFY CONDITIONS PRIOR TO BID.
- K. ALL WORK SHALL BE DONE TO SATISFY ALL LOCAL, STATE, FEDERAL CODES AND NEC.
- L. ELECTRICAL SERVICE LATERAL SHALL COMPLY WITH CITY CODE OF SAN ANTONIO, CHAPTER 10, SECT. 10-93 (3) C.
- M. ELECTRICAL SERVICE ENTRANCE CONDUCTORS SHALL COMPLY WITH CHAPTER 10, SECT. 10-93 (3) B & 1993 NEC 230-6. SERVICE DISCOUNT SHALL COMPLY WITH 1999 NEC 230-70 A
- N. MC CABLE, IF USED, SHALL COMPLY WITH CHAPTER 10.

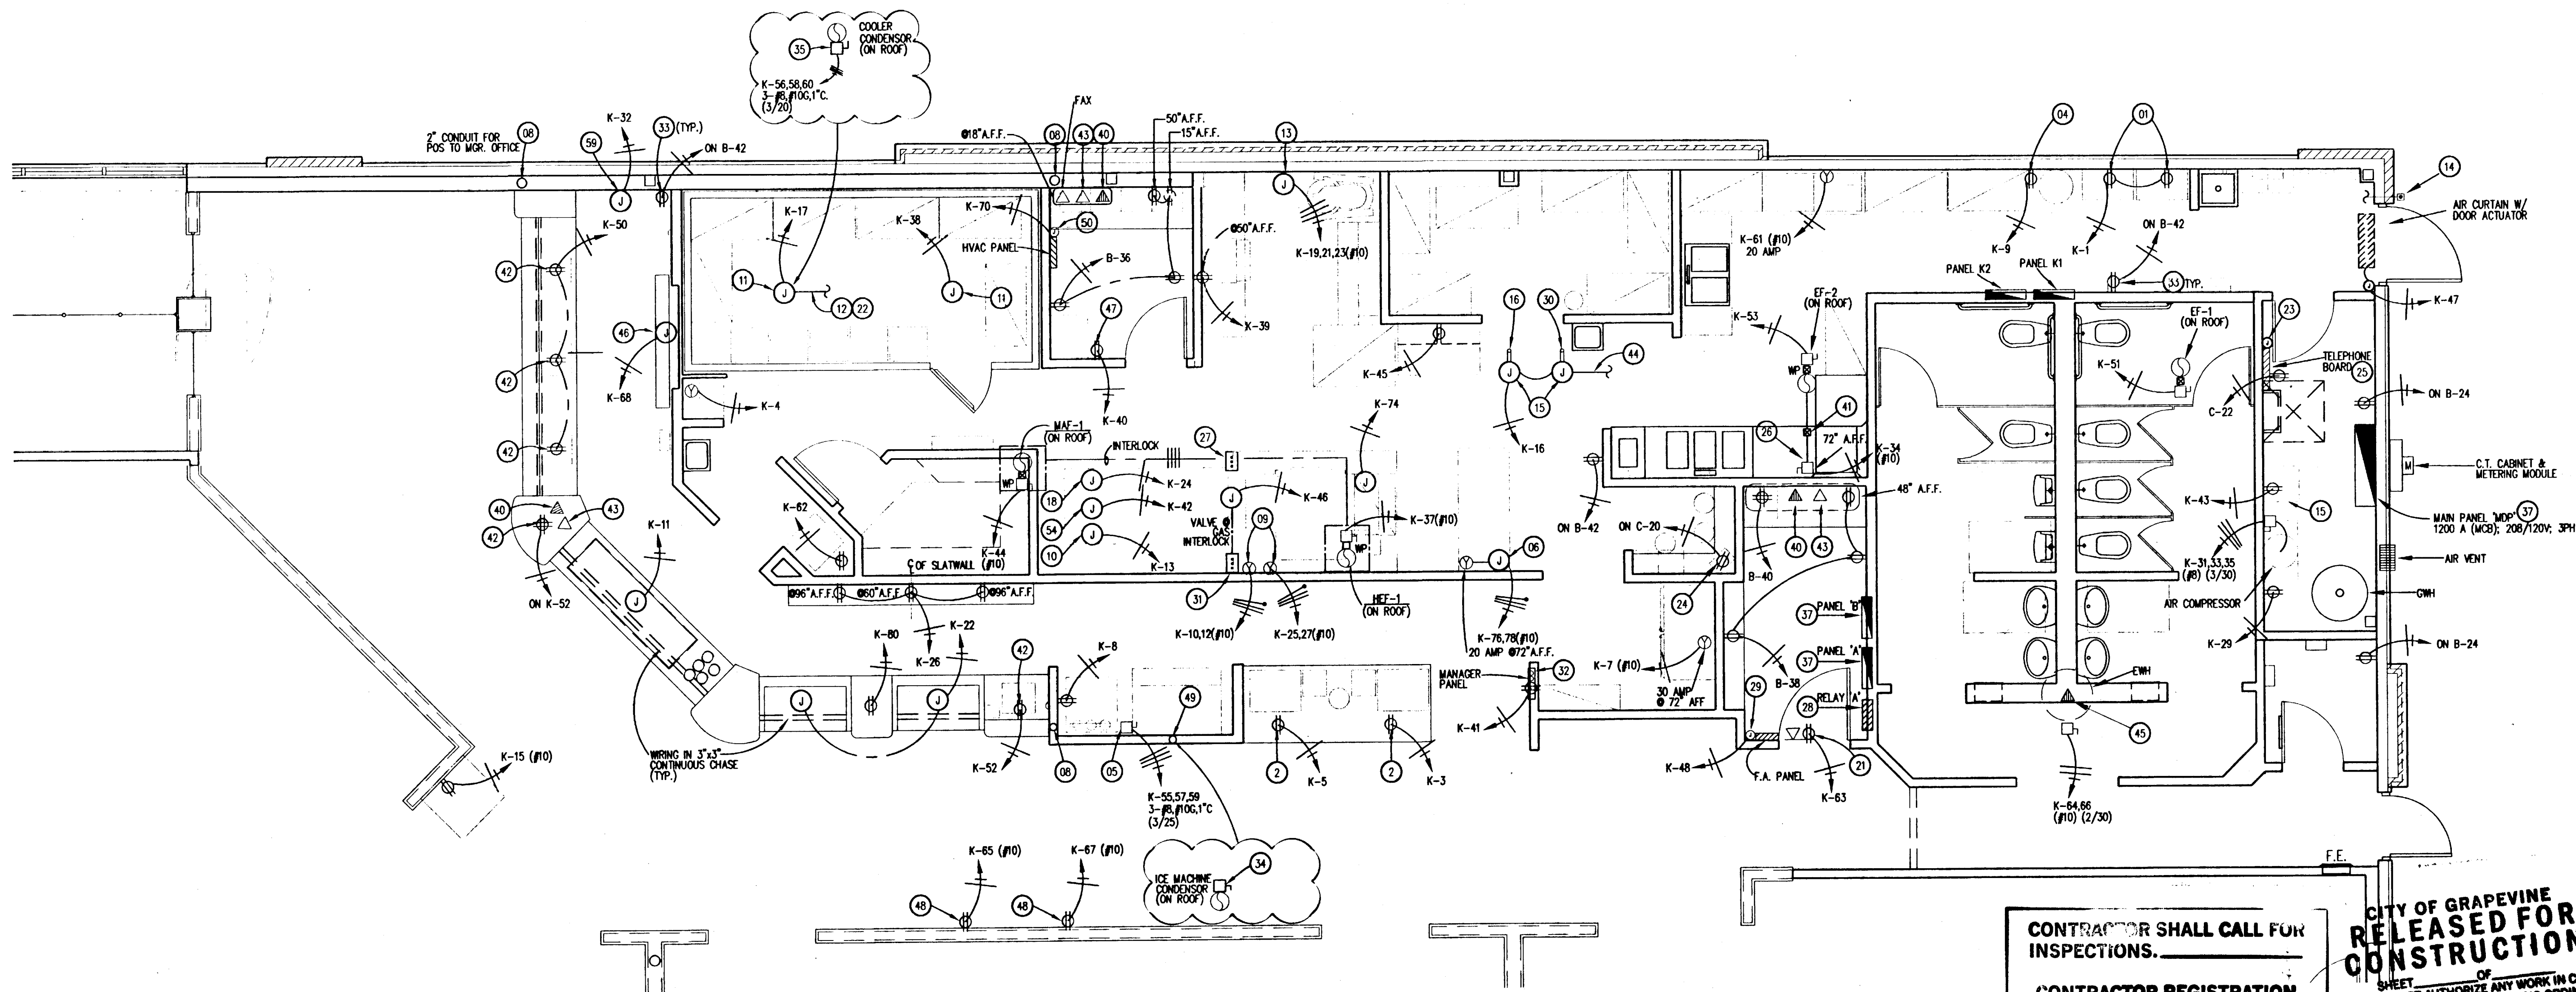


01 KITCHEN EQUIPMENT PLAN
SCALE: 1/4" = 1'-0"

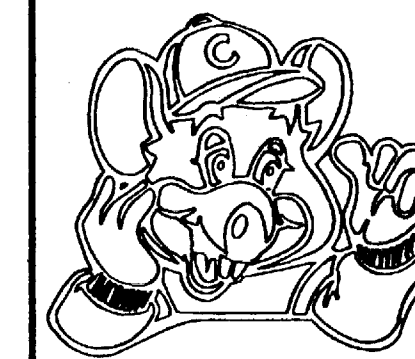

C.T. CHANG & ASSOC., INC.
1010 W. EULESS BLVD., SUITE 110
EULESS, TX 76040
ARCHITECTURE - PLANNING - DESIGN

CHUCK E. CHEESE'S PIZZA #854
GRAPEVINE MILLS MALL
GRAPEVINE, TX

E. C. ENTERTAINMENT, INC.
4441 WEST AIRPORT FREEWAY
IRVING, TEXAS 75062

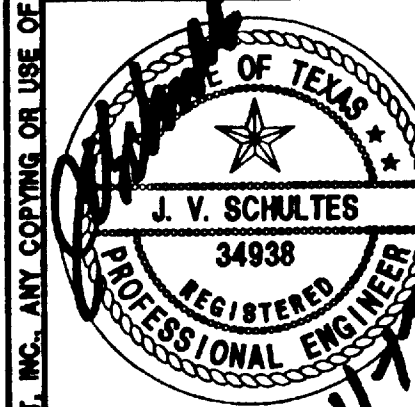

Date
11/21/2001

Revisions

Project Number
SB-854

Sheet Number

E4
of 5

CONTRACTOR SHALL CALL FOR INSPECTIONS.
CONTRACTOR REGISTRATION WILL BE REVOKED UPON PERMIT EXPIRATION.

CITY OF GRAPEVINE
RELEASED FOR CONSTRUCTION

THIS RELEASE DOES NOT AUTHORIZE ANY WORK IN CONVICTION WITH THE BUILDING CODE OR ZONING ORDINANCE. THESE DOCUMENTS ARE THE SOLE PROPERTY OF CEC ENTERTAINMENT, INC. ANY COPYING OR USE OF THESE DOCUMENTS FOR ANY PURPOSE OTHER THAN CONSTRUCTION OF THIS PROJECT WITHOUT EXPRESSED WRITTEN PERMISSION OF THE ARCHITECT AND CEC ENTERTAINMENT, INC. IS PROHIBITED.

DATE BY
BUILDING INSPECTION DIVISION
RELEASE DOES NOT APPLY TO CONSTRUCTION
EASEMENTS OR ON PUBLIC RIGHT-OF-WAY
CHANGES MUST BE APPROVED

SPECIFICATIONS
DIVISION 1 - GENERAL CONDITIONS

01010 Summary of Work

1.01 WORK COVERED BY CONTRACT DOCUMENTS

- A. Work of this Contract comprises, but is not limited to, general construction for a Freestanding Project, including site work, finish out, HVAC, electrical, and plumbing for a CEC Entertainment, Inc. (CEC); Chuck E. Cheese Unit.
- B. It is intent of these Documents, that they represent a complete turn key project for the scope of work described.
1. Exceptions and inconsistencies in the Documents shall be brought to the attention of the Architect prior to submission of bids.
- a. Qualifications of bids will not be accepted without prior approval of the Owner's Representative.
- b. Exceptions and inconsistencies in the Documents shall not be a basis for a Change Order.
2. In case of difference between building codes, state laws, local ordinances, industry standards, utility company regulations and the Contract Documents, the most stringent shall govern. Any work involved with these differences shall be performed at no additional cost to the Owner.

1.02 WORK BY OTHERS

- A. Landlord / Tenant (CEC) Responsibility:
1. Responsibility for the Work as described in the Drawings and Specifications shall be as set forth in the Lease and as agreed to by the Landlord and the Tenant.

1.03 CONTRACT METHODS

Construct the Work under a single lump sum contract.

1.04 CONTRACTOR USE OF THE SITE

- A. Limit use of premises for Work and for construction operations.

- B. Contractor shall coordinate all construction activities and staging of materials during the construction of the project with the Owner's representatives in order to achieve the least possible interference with local regular Owner operations, business, parking, dumpster, etc.

1.05 GENERAL CONTRACTOR COORDINATION

- A. Coordinate work of the various sections of specifications to assure efficient and orderly sequence of installation of construction elements, with provisions for accommodating items installed later.
- B. Coordinate all work of various sections of the specifications having interdependent responsibilities.
- C. Coordinate space requirements and installation of plumbing and electrical work which are indicated diagrammatically on Drawings.
1. Follow routing shown for pipes, ducts and conduits, as closely as practicable; make runs parallel with lines of building.
2. Utilize spaces efficiently to maximize accessibility for other installations, maintenance and repairs.
- D. Execute cutting and patching to integrate elements of Work, uncover ill-timed or non-conforming work, provide openings for penetrations of existing surfaces, and provide samples for testing.
1. Seal penetrations through floors, walls and ceilings. Provide fire ratings as required by Code.
2. Return all cut, uncovered or excavated areas to their original condition, unless these areas are scheduled to receive new surfaces.

1.06 MISCELLANEOUS FEES:

Landlord shall pay all impact, utility reserve, tap, connection and use fees related to Tenant's projected utilization of infrastructure including, but not limited to, road improvement; water and sewer; fire protection mains; police; fire and emergency; recreation and maintenance; median strip and landscaping; rezoning fees; parking studies and special permit fees; provided, however, that Tenant shall pay for fees related to the physical connection of utilities.

1.07 PERMITS:

Landlord and/or Contractors and/or Subcontractors shall obtain all necessary permits for the Work.

1.08 TEMPORARY UTILITIES:

Landlord and/or Contractors and/or Subcontractors are responsible for temporary utilities for their work including payment of utility bills.

1.09 HAZARDOUS MATERIALS

Landlord warrants the site and/or building is free of asbestos containing materials (ACM) and any other hazardous materials; if not, will remove and dispose of any asbestos or other hazardous materials in accordance with all applicable laws.

01310 Construction Schedules

General Contractor shall furnish a construction schedule to provide adequate planning of the execution of the Work.

01340 Submittals

Make all submittals required and as necessary to establish compliance with the specified requirements of the Work and in a timely manner to complete schedules.

01410 Testing Laboratory Services

Provide testing and inspecting, complete as required for various sections of the Work and as required by governmental agencies.

01500 Temporary Facilities and Controls

General Contractor shall provide all temporary services and controls as required to accomplish the Work.

01630 Substitutions and Product Options

No Substitution of Products, Materials or Equipment specified herein will be allowed unless submitted with substantiating data prior to installation, and approved in writing by CEC Entertainment, Inc.

01710 Cleaning

Schedule final cleaning prior to turning project over to the Owner. Professionally clean the entire building. Change out HVAC filters. Clean glass inside and out. Polish all surfaces.

01720 Project Record Documents

General Contractor shall maintain and furnish to Owner at completion, a complete set of record documents showing all changes made during construction.

01730 Operation, Maintenance & Warranty Data

General Contractor shall furnish to Owner at completion, a complete set of operating, maintenance and warranty manuals for all components of the Work, including but not limited to equipment, fixtures, products and finishes.

DIVISION 2 - SITE WORK

02070 Selective Demolition

- A. Remove items as designated or implied to be removed on the Drawings. Provide and place bracing and/or shoring as required and be responsible for the safety and support of the existing structures.
- B. Secure any necessary permits or clearances as required to facilitate the demolition and/or the transportation of the debris. Dispose of all debris in accordance with laws in effect at the site.

02100 Site Preparation

- A. Provide all site preparation, earthwork and finish grading as required for complete project including all controls and protection of adjacent properties.
- B. Provide adequate parking per code, parking lot lighting, accessible parking locations per applicable codes, ordinances and the Americans with Disabilities Act (ADA).

02200 Earthwork and Finish Grading

- A. Perform all work required to complete earthwork to grades shown on the Drawings. All select fill shall have a liquid limit of less than 30, a plasticity index between 4 and 12 and be free of trash and rocks.
- B. Provide topsoil consisting of sandy loam, free from rubble, stones, clay lumps, extraneous material and roots. Fine grade areas to achieve positive drainage and contours as shown on Drawings.

02383 Spread Footings

Excavate to depths required, form, shore and place concrete spread footings as required for structures as dictated by the Geotechnical Report. Place concrete with use of a tremie and vibrate as required to fully embed reinforcing steel and eliminate voids, but not so much as to separate aggregate.

02521 Reinforced Concrete Paving

- A. Perform all work required to complete paving, sidewalks, curbs, ramps and/or drives as required. All site concrete work shall be per local codes or a minimum 4" thick with 6/6 x 10/10 welded wire mesh. Place control joints at 5'-0" on center and expansion joints at 30'-0" on center minimum.
- B. Provide handicapped accessibility pursuant to City, County and State Handicap Codes as well as the Americans with Disabilities Act (ADA).

02523 Dumpster Enclosure

Provide enclosed dumpster, as required, convenient to service door in accordance with local codes and regulations. Enclosure shall be of sufficient size and complete with guard posts and cold water hose bib.

02570 Asphalt Pavement

Provide base course of compacted subgrade. Apply binder course of 3-1/2" to 4" course graded asphalt. Apply 1" to 1-1/2" fine graded surface coat for a total of 5". Roll to 95% of Lab density.

02580 Pavement Markings

Provide complete parking striping, handicapped markings and fire lanes as required by City, State & ADA.

02800 Landscape and Irrigation

Provide plans, submissions to agencies and/or modifications to landscape and irrigation as required by Landlord, ordinance, code or applicable agency.

DIVISION 3 - CONCRETE

03200 Concrete Reinforcement

Deformed billet steel bars shall conform to ASTM A-615, Grade 60. Ties & stirrups shall be Grade 40.

03300 Cast-in-Place Concrete

Provide concrete floor slab in all areas. Slab to be a minimum of 4" thick with proper structural reinforcement, designed with sufficient structural support (grade beams) as designed by Registered Structural Engineer in accordance with Geotechnical Report.

DIVISION 4 - MASONRY

04210 Brick Unit Masonry

- A. Provide unit masonry with wall ties at 32" O.C. each way or as required by local codes.

04220 Concrete Unit Masonry

- A. Provide standard 8" CMU reinforced with #5 at 32" O.C. vertically or as required by local codes.

- B. Provide full foamed insulation in all masonry cavities of exterior walls not filled with mortar.

DIVISION 5 - METALS

05100 Structural Metal Framing

Provide and erect steel beams, tube columns, truss girders and bracing as shown on Drawings.

05200 Metal Joists

Provide and erect metal joists as shown and scheduled. In areas shown, joist shall be heavy duty to carry the loads of the "Skyrow".

05300 Metal Decking

Provide and erect metal decking as shown and scheduled.

05400 Cold-Formed Metal Framing

Provide and install 6" 18 gauge metal studs and miscellaneous cold-formed furring components as required for a complete installation.

05500 Metal Fabrications

Provide and install all fabricated metals including but not limited to "Skyrow" framing, ballards, roof ladder, lintels, angles, plates, inserts and miscellaneous components required for all Sections of the Work.

05720 Ornamental Metal

Provide and install all ornamental metals including but not limited to "Lavi Industries" 888/213/8209 including but not limited to plates, pipes, rails, fittings and accessories as scheduled.

DIVISION 6 - WOOD AND PLASTICS

06100 Rough Carpentry

Provide and install all rough carpentry items as required for a complete and proper installation and as required by code. Provide fire retardant treated wood when required by code.

WOOD FRAMING:
Grade marked Douglas Fir-Larch Structural grade No. 1 wood framing as shown on Drawings.

SILLS, PLATES AND LEDGERS:
Grade marked Douglas Fir-Larch Structural grade No. 2 wood framing as shown on Drawings. All sills or plates on concrete or masonry shall be pressure treated or equal.

GLU-LAM BEAMS AND POSTS:
Engineered glu-lam beams and posts shall comply with "Standard specifications for structural glued laminated Douglas Fir Timber". Fabricator shall submit a certificate of inspection to the building official for each beam and post prior to erection. Submit shop drawings for review prior to fabrication.

JOISTS:

"Truss Joist" type as shown on the Drawings. Provide design calculations and shop drawings for review prior to fabrication. Provide all required blocking, bracing, hangers and bridging required for a complete and proper installation.

SHEET GOODS:

Sheathing: 1/2" CDX (minimum 5 ply) exterior 1 or equivalent 1/2" OSB.
Decking: 3/4" 48/24 structural grade, T&G plywood.

BLOCKING AND MISCELLANEOUS ITEMS:

Provide and install blocking, blocking and miscellaneous framing for all components and equipment as shown on the Drawings.

HARDWARE:

All rough hardware, fasteners and misc. items required for proper installation of components as shown.

06200 Finish Carpentry

Furnish and install all items NOT INCLUDED in the Owner's Millwork Package, including but not limited to wood trim, moldings, wall caps, light gutter, vanities and accessories for a complete and proper installation.

06410 Millwork

Install OWNER FURNISHED MILLWORK PACKAGE from Midwest Cabinet Co., Inc. 1674 Industrial Avenue, Ottawa, KS 66067; contact John Griffin 913/242-8181 for detailed list of items in Package.

DIVISION 7 - THERMAL & MOISTURE

07210 Building Insulation

- A. Provide and install building insulation such as manufactured by The Manville Corporation or equal at all exterior walls. Provide tape and sealer as recommended by manufacturer of insulation with fire resistive and perm rating equal to the insulation.
1. FOIL-FACED BATT INSULATION installed in all exterior stud walls. R-19 minimum.
2. UNFACED BATT INSULATION installed in all perimeter partitions of toilets, mechanical room and in other interior partitions where indicated on Drawings. R-11 minimum.
3. SEMI-RIGID INSULATION BOARD installed in all furred exterior walls. R-4.3 minimum.
4. FOUNDATION PERIMETER INSULATION (required to depth as dictated by frost line condition). Install 3/4" thick "Energy Shield" rigid insulation board at all perimeter foundations. R-5.2 minimum.
- B. Provide noise abatement such as necessary to satisfy requirements of local governing authorities as well as adjacent tenant.

07270 Weather Resistant Membrane:

Furnish & install Tyvek CommercialWrap by DuPont Company on exterior of all exterior wall sheathing.

07510 Built-up Bituminous Roofing System

Provide 4-ply Built-up Roofing (BUR) Membrane, fiber glass mineral surfaced cap sheet, R-20 rigid insulation, caps, base flashings and accessories to provide a complete watertight roofing system. Provide a complete 10 year manufacturers warranty.

07600 Flashing and Sheet Metal

Provide and install all scuppers, pitch pans, gutters and downspouts as required in 24 gauge "pointgrip" galvanized iron as required and as approved by the roofing system manufacturer.

07920 Sealants and Caulking

Provide and install all required sealants, caulking and accessories for all components of the Work.

DIVISION 8 - DOORS AND WINDOWS

08100 Metal Doors and Frames

- A. Provide and install all 16 gauge hollow metal door frames with anchors and hardware cutouts.
- B. Provide and install all 18 gauge hollow metal doors as shown. Doors shall be prepared to receive finish hardware as approved on submitted schedule. Furnish labels as required by governing codes.

08211 Flush Wood Doors

Provide and install plastic laminate covered solid core flush slab wood doors (WilsonArt Hollyberry Red Grid D307-76) and painted wood doors (AWI Custom Grade 1300-G-3, PC-5 core).

08380 Traffic Doors

Elison Corp. Model SCP-4 w/ pivotal hinges, 9"x14" acrylic window, jamb guards, 18" stainless steel kickplates. Kitchen side: stainless. Pick-up side: WilsonArt Holly Berry D307-76.

08411 Aluminum Storefronts

Kowmeier's TriTab 451 series or equal. Double glazed stick system fabrication 1-3/4" x 4-1/2" framing. Kowmeier #190 exit doors. Dark bronze #40 anodized aluminum finish. Kowmeier Company, Inc., Memphis, TN. Mitch McQueen 800-865-1485.

08412 Aluminum Entrance Doors

Kowmeier Wide Site Entrance Units, Kynar 500 #504F069 Premier Red. Dark bronze anodized frames to match storefront. Hardware as scheduled. Kowmeier Company, Inc., Memphis, TN. Mitch McQueen 800-865-1485.

08710 Finish Hardware

Submit hardware schedule and keying schedule based on documents for approval. Furnish and install all finish hardware on approved schedule. Mount all door closers to non-public side of doors.

08800 Glazing

Comply with all agencies having jurisdiction over the project.

GLASS:
Provide and install all insulated glazing and single glazing as required for a complete installation. Exterior glazing shall be PPG 1" insulated units w/ S.C.=0.58 1/4" bronze exterior & 1/4" clear interior).

MIRRORS:
Provide and install all mirrors in Costume Room.

DIVISION 9 - FINISHES

09201 Exterior Insulation & Finish System

Provide all material, labor, and equipment necessary for a complete installation of the fluid-applied E.I.F.S. (Dryvit) System, done in strict accordance with all applicable state and local codes to provide a complete and watertight installation by a manufacturer licensed applicator.

1. The Dryvit System, including all related products and materials, shall be installed in strict accordance with the latest published recommendations and specifications of Dryvit Systems, Inc.
2. Finish: Dryvit SANDBLAST
3. Colors: Dryvit #456 "OYSTER SHELL" and Dryvit #387A "PANCAKE".

09260 Gypsum Wall Board System

Provide all Gypsum Wallboard (5/8" type II, grade X), Cement Backboard (Durrock or Wonderboard), Drywall Studs (2-1/2", 3-5/8" & 6"), Metal trim, Corner beads, joining system, fastening devices and other material for a complete and proper drywall installation.

09311 Ceramic Tile

Provide and install all scheduled ceramic wall and floor tile in patterns as shown on Drawings. Contact Tim Scroggins at American Tile 214/243-2377.

09330 Quarry Tile

Provide and install all scheduled quarry tile in service areas as shown on drawings. Contact Tim Scroggins at American Tile 214/243-2377.

09510 Acoustical Ceilings

Provide adequate structural height to allow 12" ceilings. Provide acoustical ceiling at elevations scheduled in locations shown on Drawings. Grid & Tile shall be by Armstrong, contact Ron Fry 800/448-1405.

09660 Resilient Tile Flooring

Provide and install resilient tile flooring where scheduled with adhesive as approved by the manufacturer.

09678 Resilient Base

Provide and install 4" high rubber base as scheduled with adhesive as approved by the manufacturer.

09697 Carpet

Provide and install carpet, block transition strips and accessories as scheduled. Contact Tom Davis, Horbinger Carpets, Atlanta, GA 972/529-2638

09900 Painting

Provide and apply paint to all interior and exterior surfaces required to receive paint. All surfaces shall be prepared, primed and painted with Sherwin Williams materials formulated for the specific surface. Submit schedule, samples, manufacturers product data and colors for approval prior to starting work.

09971 Fiberglass Wall Panels

Provide and install scheduled FRP with accessories and trim where shown on Drawings.

09972 Marlite Wall Panels

Provide and install scheduled marlite panels where shown on Drawings.

DIVISION 10 - SPECIALTIES

10162 Toilet Partitions

Provide and install floor mounted overhead braced toilet partitions as manufactured by Ampco Products, Inc. or approved equal where shown on the Drawings and specified herein for complete installation.

1. High Pressure Laminate (HPL) Odor Compartments:
- a. Colors: WilsonArt, Holly Berry D307-90 matte finish.
- b. Core: 3 ply, 42/45 lb. density particleboard.
- c. Doors: 7/8" thick with sharp edges removed.
- 2) Panels: 7/8" thick
- 3) Plasters: 1-1/4" thick
2. Top brackets:
- a. Bright anodized aluminum channel 1-7/16" x 1-1/4" anti-grip design and thru-bolts through fronts.
- b. Front shall be secured to the floor with 12 gauge type 304 stainless angle and two (2) 5/16" studs with leveling nuts and washers.
3. Floor shoe: one piece, 3" high, stainless steel.
4. Accessories: Combination coat hook and bumper at each stall.
5. Hardware: compartments shall have all hardware and fasteners necessary for complete installation.
- a. Hinges shall be surface mounted and made of chrome plated ZAMAC.
- b. Top hinges shall have concealed ABS adjustable cams with chrome plated ZAMAC reinforcing pin.
- c. Stop, keeper and slide latch shall be chrome plated ZAMAC.
- d. All brackets shall be chrome plated ZAMAC.
- e. All hardware shall be thru-bolts with one-way fasteners.

10260 Wall Corner Guards

- A. Provide and install "WHITE GLOSSY" CORNER GUARDS (254C 1-1/8" x 4'-0") at all exposed corners except kitchen areas. Foremost Manufacturing, Charlie Gabaugh 800-325-7356.

- B. Provide and install STAINLESS STEEL CORNER GUARDS (CF-354B, 2" x 2" x 18 gauge x full height) at all kitchen and non-public areas.

10400 Signage

- A. Furnish all required permits, labor, supervision, materials, services and equipment required in conjunction with required signage. Coordinate and provide all electrical connections to Owner's sign company.
- B. Furnish and install all exterior address signage, parking lot signage for ADA and all interior ADA and restroom signage.

10521 Portable Fire Extinguishers

Provide and install a fire extinguisher with cabinet at each exit. Ambassador series #1017-S21 ABC rated 10lb. "Cosmic" 10E.

10701 Exterior Fabric Awnings

Coordinate and furnish electrical for backlit awnings to be provided and installed Owner's sign company.

10800 Toilet Room Accessories

Provide and install toilet room accessories as scheduled and as required by ADA and local and state accessibility codes.

DIVISION 11 - EQUIPMENT

11400 Fixtures and Equipment

Install all Fixtures and Equipment as scheduled for a complete and proper operation. General Contractor shall coordinate and interface with the work of this section, including but not limited to wood blocking, anchors, assembly, installation, hook-up and start-up of all required equipment.

DIVISION 12 - FURNISHINGS

12100 Decor

Coordinate the installation of Owner furnished Decor and Signage

12521 Motorized Window Shades

Install Owner furnished "VIMCO" window shades with required electrical controls and remote controls.

12600 Furniture

Install and set up Owner furnished furniture.

DIVISION 13 - DIVISION 14

Not Used

DIVISION 15 - MECHANICAL

15330 New Fire Sprinkler System

Furnish and install building sprinkler system with alarm system to local restaurant codes, including Fire Alarm Control Panel (FACP) if required by governing agencies. Submit drawings for review.

15401 Domestic Water

Provide a minimum of 2" domestic water service with 1-1/2" meter tap to provide 45 GPM at a minimum of 35 PSI inside of lease space. Provide and install all piping, components and fixtures necessary for a complete and proper domestic water system to accommodate all required equipment and comply with all governmental agencies. Water heater electric unions are required at water heater connections and at water piping joints between different materials.

15402 Sanitary Sewer

Provide 6" sanitary service to space at an invert that will allow a grease trap adequate flow. Provide and install a complete and proper sanitary sewer system with all required vents, fixtures, clean-outs and components to accommodate all required equipment and comply with all governmental agencies.

15403 Grease Trap

Provide grease trap with a minimum capacity as required by code with sample well, at adequate elevation to insure proper drainage and to comply with all governmental agencies.

15425 Gas System

Provide and install Natural Gas Service, piping system and gas fired equipment in accordance with all codes and ordinances. Install all equipment in accordance with manufacturer's recommendations.

15450 Plumbing Fixtures

Furnish and install all plumbing fixtures as scheduled to provide a complete and working system.

15731 Compressed Air System

Provide complete air line system as required by Owner. Install Owner furnished compressor. Furnish and install all components and accessories as shown for a complete working system.

15805 Air Distribution

- A. Provide roof top air conditioning units (RTU) divided into zones as shown. Units shall be Carrier, Roof top, single package type, combination air-to-air cooling and gas-fired heating, mounted on a full perimeter roof curb. Provide economizer package, disconnects, WP outlet and integral wiring. Contact Loraine Smith at UTC Carrier, AAR Bldg, Carrier Pkwy, Syracuse, NY 13221 800/690-1081.
- B. Duct work to be designed with rigid duct sheetmetal with 1" insulated liner and located above the ceiling grid. Inside air conditions shall be maximum 75F and 50% relative humidity. Registers and grills to be included. Heating medium to be natural gas with inside temperature of minimum of 65 F.

15903 Controls

Provide and install programmable thermostats in manager's office with sensors located in zone served. Review and coordinate all sensor locations with Owner's decor placement prior to installation.

15950 System Balancing

Provide complete Testing and Balancing Report at completion as a condition of final payment.

DIVISION 16 - ELECTRICAL

16100 Service

Provide and install 120/208 3-phase, 4-wire electrical meter